


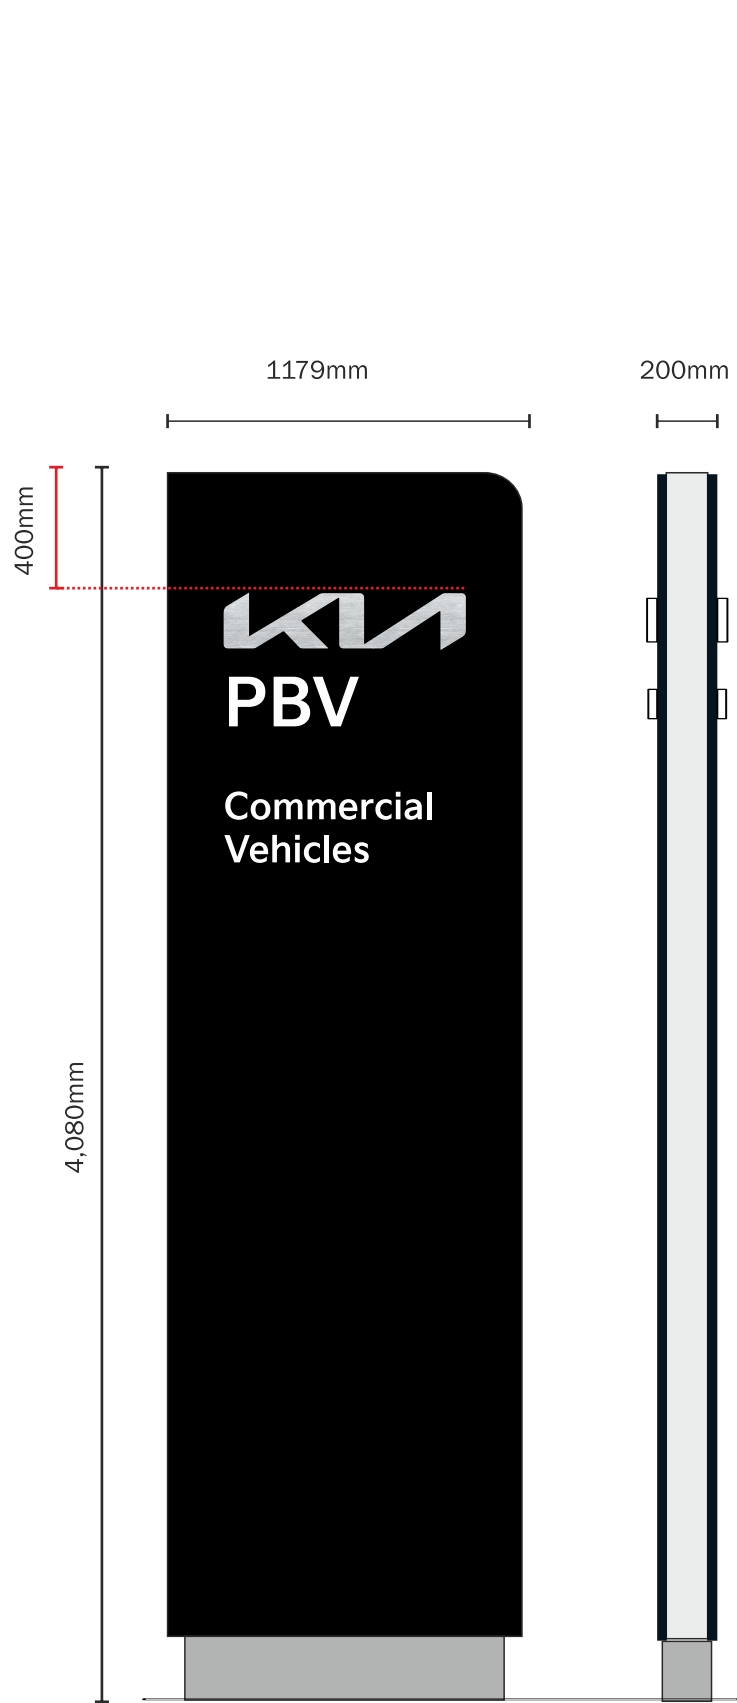

Sign 'A'
Scale 1:100
Description:
pylon in Kia Midnight Black Dibond (Pantone 7547C).
Logo – Polar white acrylic logo with brushed aluminium face (Illuminated)
Dealer name – 93mm Cap height pushed through Polar White Acrylic (Illuminated)
Perimeter banding – Bright Silver colour reference 3D (Not illuminated)
Illumination: Internally illuminated letters & logo
Size: 1,179mm x 4080mm
logo size: 806mm x 191mm x 30mm
PBV size: 432mm x 165mm x 30mm




Sign B
Scale 1:25
Size:
2227mm x 850mm x 30mm Surface mounted opal acrylic 'PBV' letters
Height from ground level: 5428mm




Sign 'C'
Scale 1:25
Size: 592mm x 2030mm x 70mm
Description: Wall Mounted welcome sign
non - Illuminated
Logo height = 75mm
PBV height = 61mm
Cap height of 'M' in 'Monday' = 34mm
Height from ground level: 100mm



Sign 'E'
Scale 1:25
Size: 1000mm x 265mm x 20mm
Description: 20mm composite with anodised face to logo
non illuminated
Cap height of 'P' in 'Parking' = 90mm
Logo Height = 35mm
QUANTITY x2
Height from ground level: 1200mm

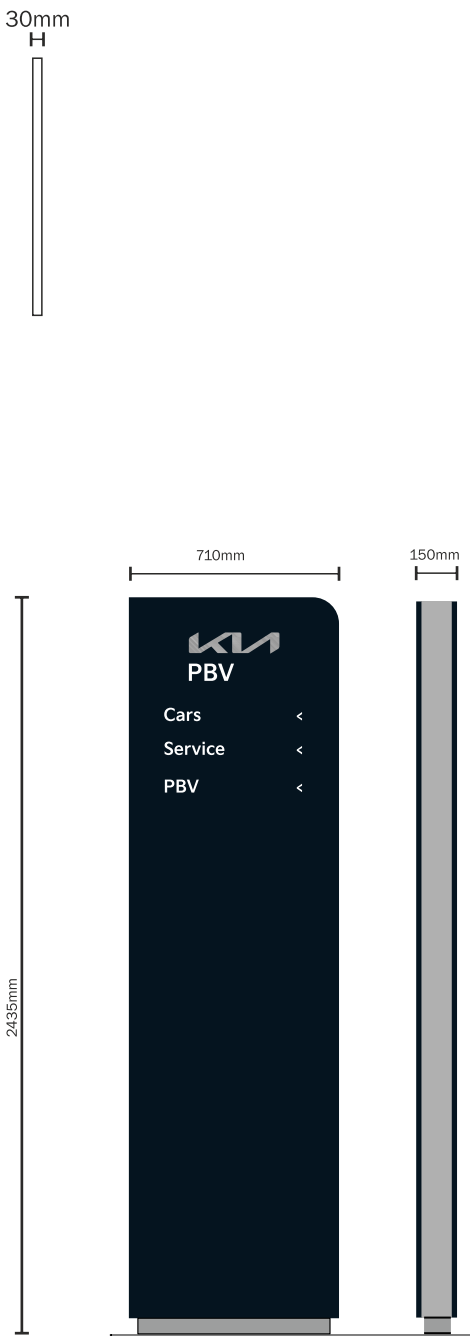

Sign 'D'
Scale 1:25
Size: 710mm x 2435mm x 150mm
Description: Free Standing directional sign
non illuminated
Logo Height = 70mm

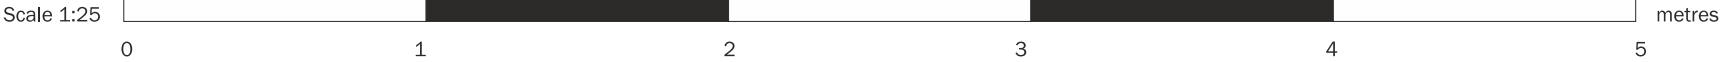

Sign Specialists

sign-specialists.co.uk
19 Oxleasow Road, East Moons Moat,
Redditch, B98 0RE
Telephone : 01527 504 250
Fax : 01527 504 251
enquiries@sign-specialists.co.uk

Colour reference

- Black
- Chrome
- White

Lighting

- See descriptions.

Customer

Wessex PBV
Newport Retail Park Kia
Seven Stiles Ave
Newport
NP19 4QR

Date drawn - 05.01.26
Designer - Jared L
Location - J:\Kia Motors (UK) Ltd


Job no - 157480 - PLANNING

Rev dates	Rev dates
B) -	H) -
C) -	I) -
D) -	J) -
E) -	K) -
F) -	L) -
G) -	M) -

The designs, illustrations, and photography is the property of Sign Specialists Ltd. The contents are confidential, any form of reproduction, copying, disclosure, modification or distribution without prior written consent is strictly prohibited. Colours and typefaces on drawings may be representative only please refer to the specifications. Visuals shown are artists impressions only and must not be taken as an exact representation of the completed signage on site.



Drawing to be viewed/printed at A3

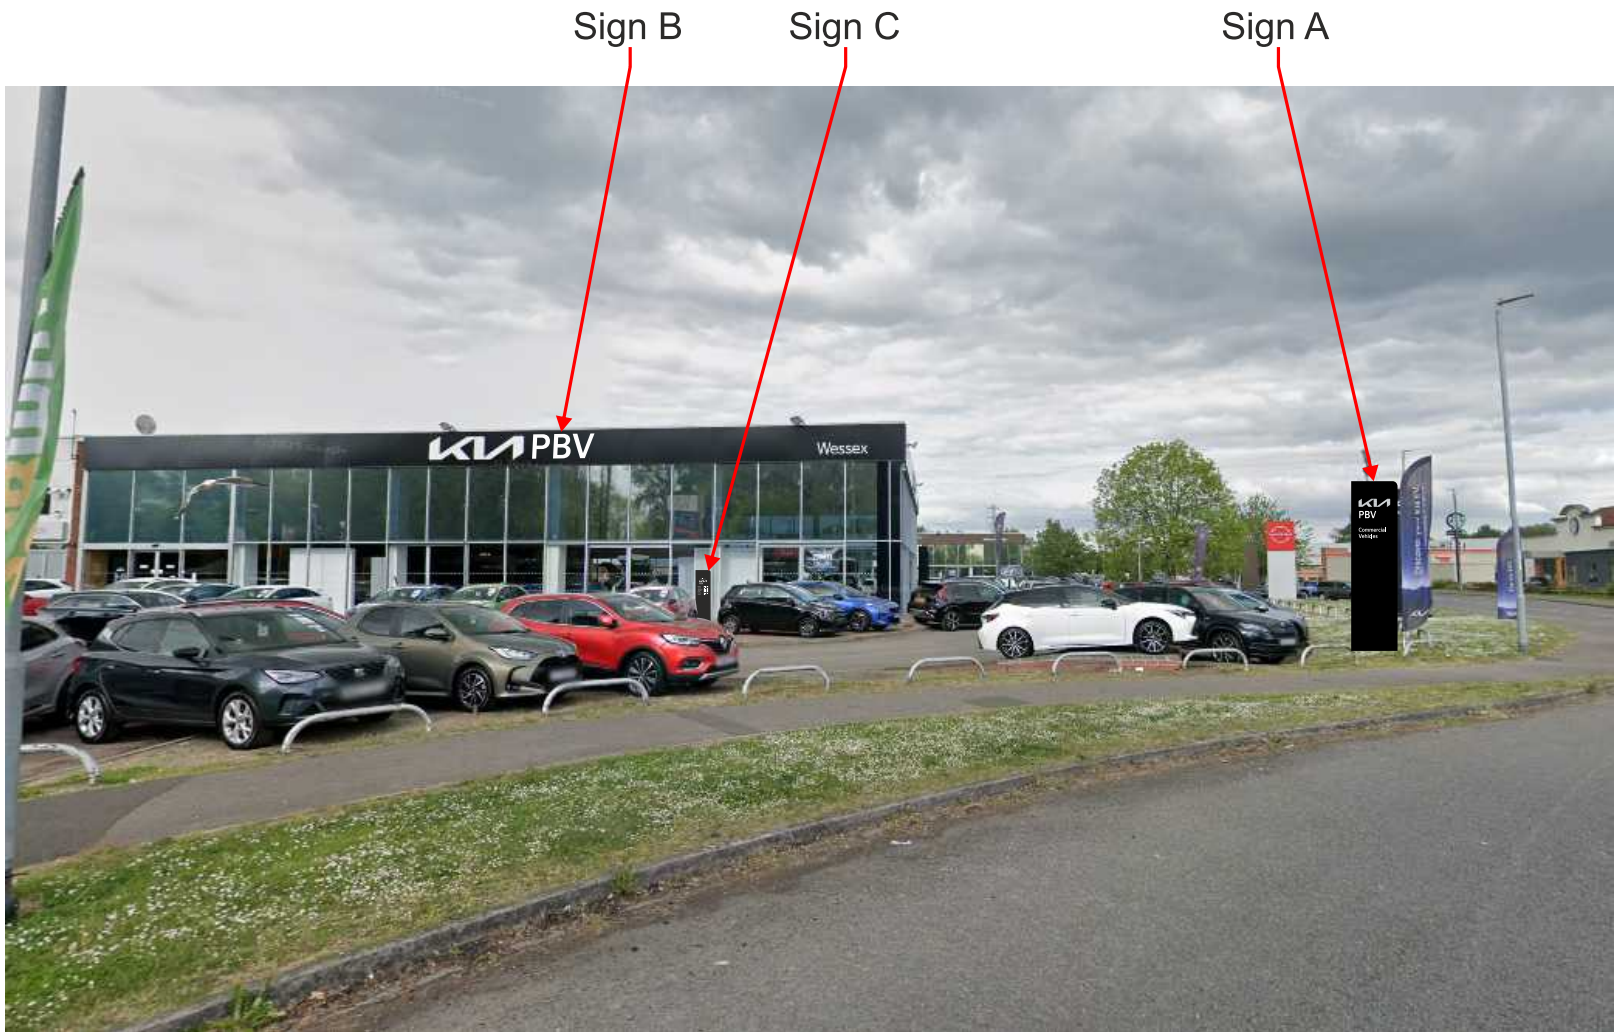

Colour reference

	Black
	Chrome
	White

Lighting
- See descriptions.

Customer
Wessex PBV
Newport Retail Park Kia
Seven Stiles Ave
Newport
NP19 4QR

Date drawn - 05.01.26
Designer - Jared L
Location - J:\Kia Motors (UK) Ltd
Job no - 157480 - PLANNING

Rev dates	Rev dates
B) -	H) -
C) -	I) -
D) -	J) -
E) -	K) -
F) -	L) -
G) -	M) -

The designs, illustrations, and photography is the property of Sign Specialists Ltd. The contents are confidential, any form of reproduction, copying, disclosure, modification or distribution without prior written consent is strictly prohibited. Colours and typefaces on drawings may be representative only please refer to the specifications. Visuals shown are artists impressions only and must not be taken as an exact representation of the completed signage on site.



Sign Specialists

sign-specialists.co.uk
19 Oxleasow Road, East Moons Moat,
Redditch, B98 0RE
Telephone : 01527 504 250
Fax : 01527 504 251
enquiries@sign-specialists.co.uk

Colour reference

- Black
- Chrome
- White

Lighting

- See descriptions.

Customer

Wessex PBV
Newport Retail Park Kia
Seven Stiles Ave
Newport
NP19 4QR

Date drawn - 05.01.26
Designer - Jared L
Location - J:\Kia Motors (UK) Ltd

Job no - 157480 - PLANNING

Rev dates	Rev dates
B) -	H) -
C) -	I) -
D) -	J) -
E) -	K) -
F) -	L) -
G) -	M) -

The designs, illustrations, and photography is the property of Sign Specialists Ltd. The contents are confidential, any form of reproduction, copying, disclosure, modification or distribution without prior written consent is strictly prohibited. Colours and typefaces on drawings may be representative only please refer to the specifications. Visuals shown are artists impressions only and must not be taken as an exact representation of the completed signage on site.



Existing Signage

Drawing to be viewed/printed at A3