


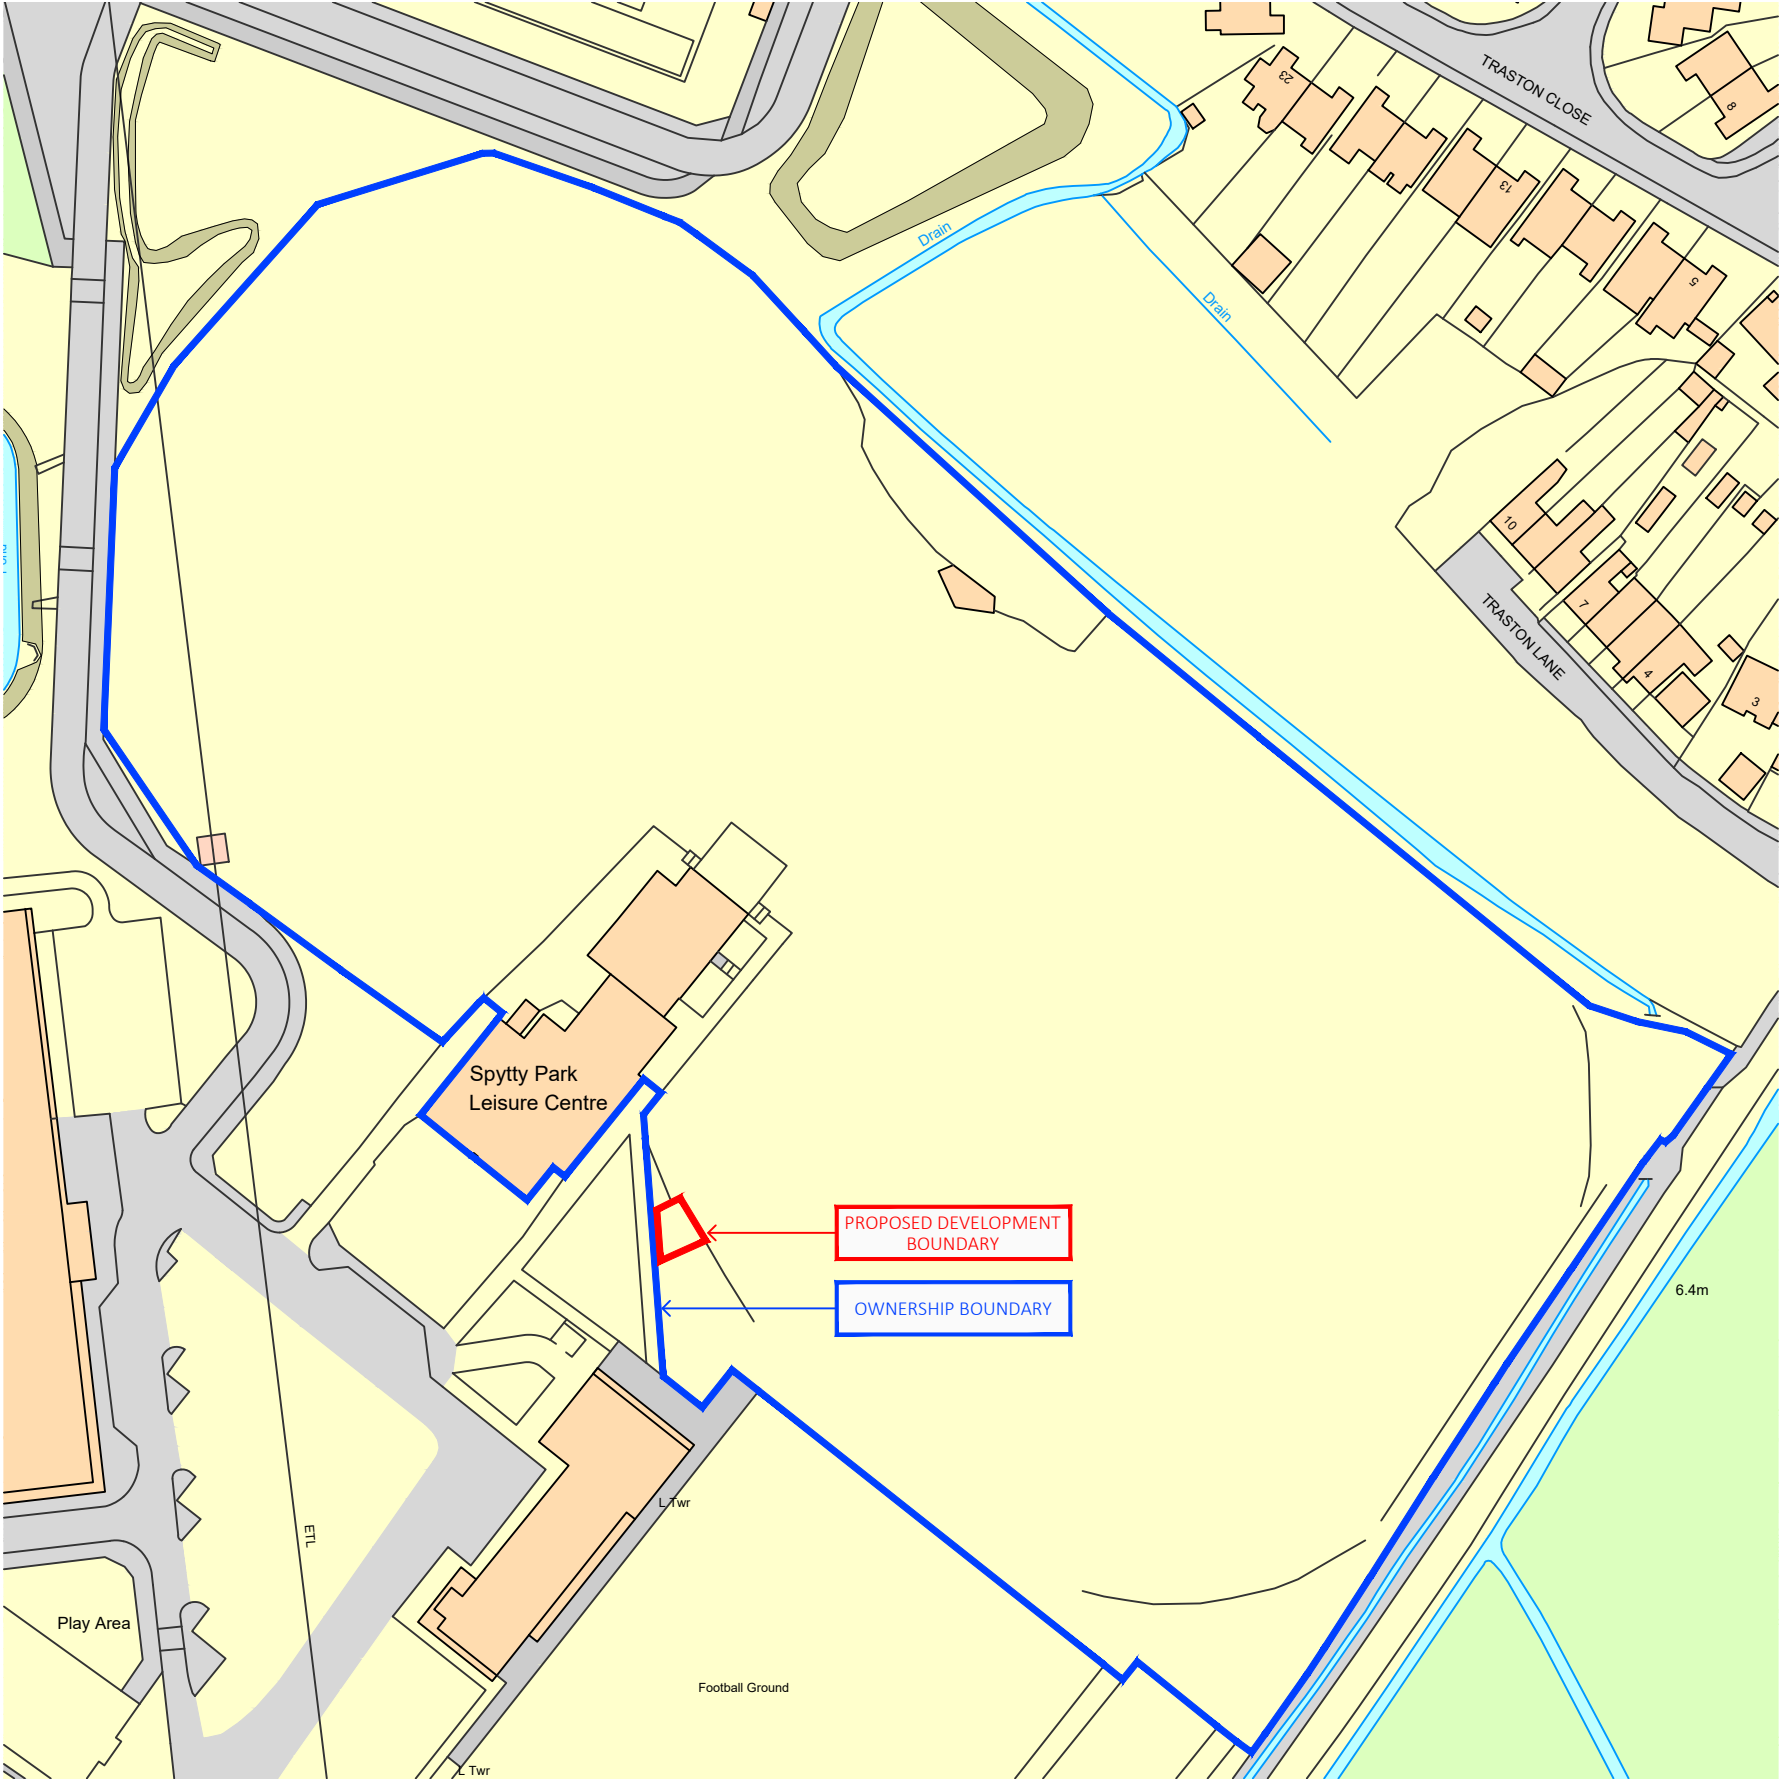


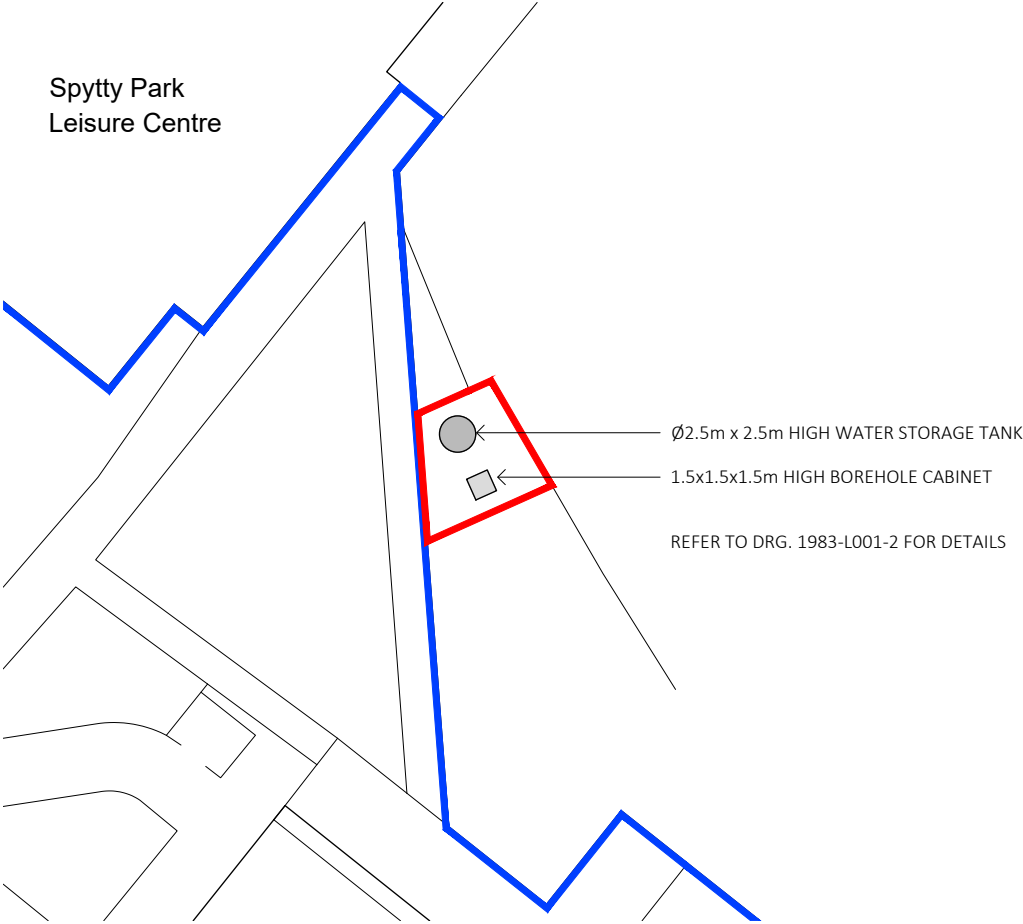

SITE LOCATION PLAN (1:1250)

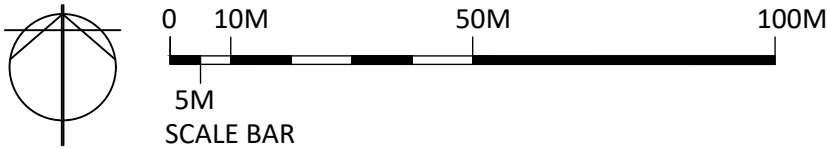

SITE BLOCK PLAN (1:500)

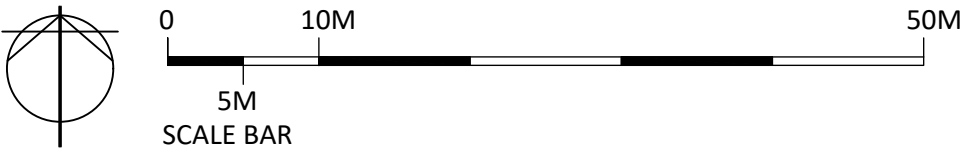

NOVO ARCHITECTURE LTD
10 Bradenham Place, Penarth, CF64 2AG
(T) +44 (0) 29 2065 0102
(M) 07734 437 301
(E) rob@novoarchitecture.co.uk
Registered Company Number: 9112467 VAT Number: 191 1783 96

CLIENT	NEWPORT CRICKET CLUB		
PROJECT	NEW BOREHOLE PROJECT. NEWPORT CRICKET CLUB, SPYTTY BOULEVARD, NEWPORT, NP19 4PT		
DRAWING	SITE LOCATION AND SITE BLOCK PLAN		
SCALE @ A3	DATE	DRAWN	CHECKED
1:500, 1:1250 @ A3	JAN 2026	RD	AJ
JOB NO.	DRAWING NO.	REVISION	
1983	L001-1		