



Street Scene A




Street Scene B



Street Scene C



Street Scene D

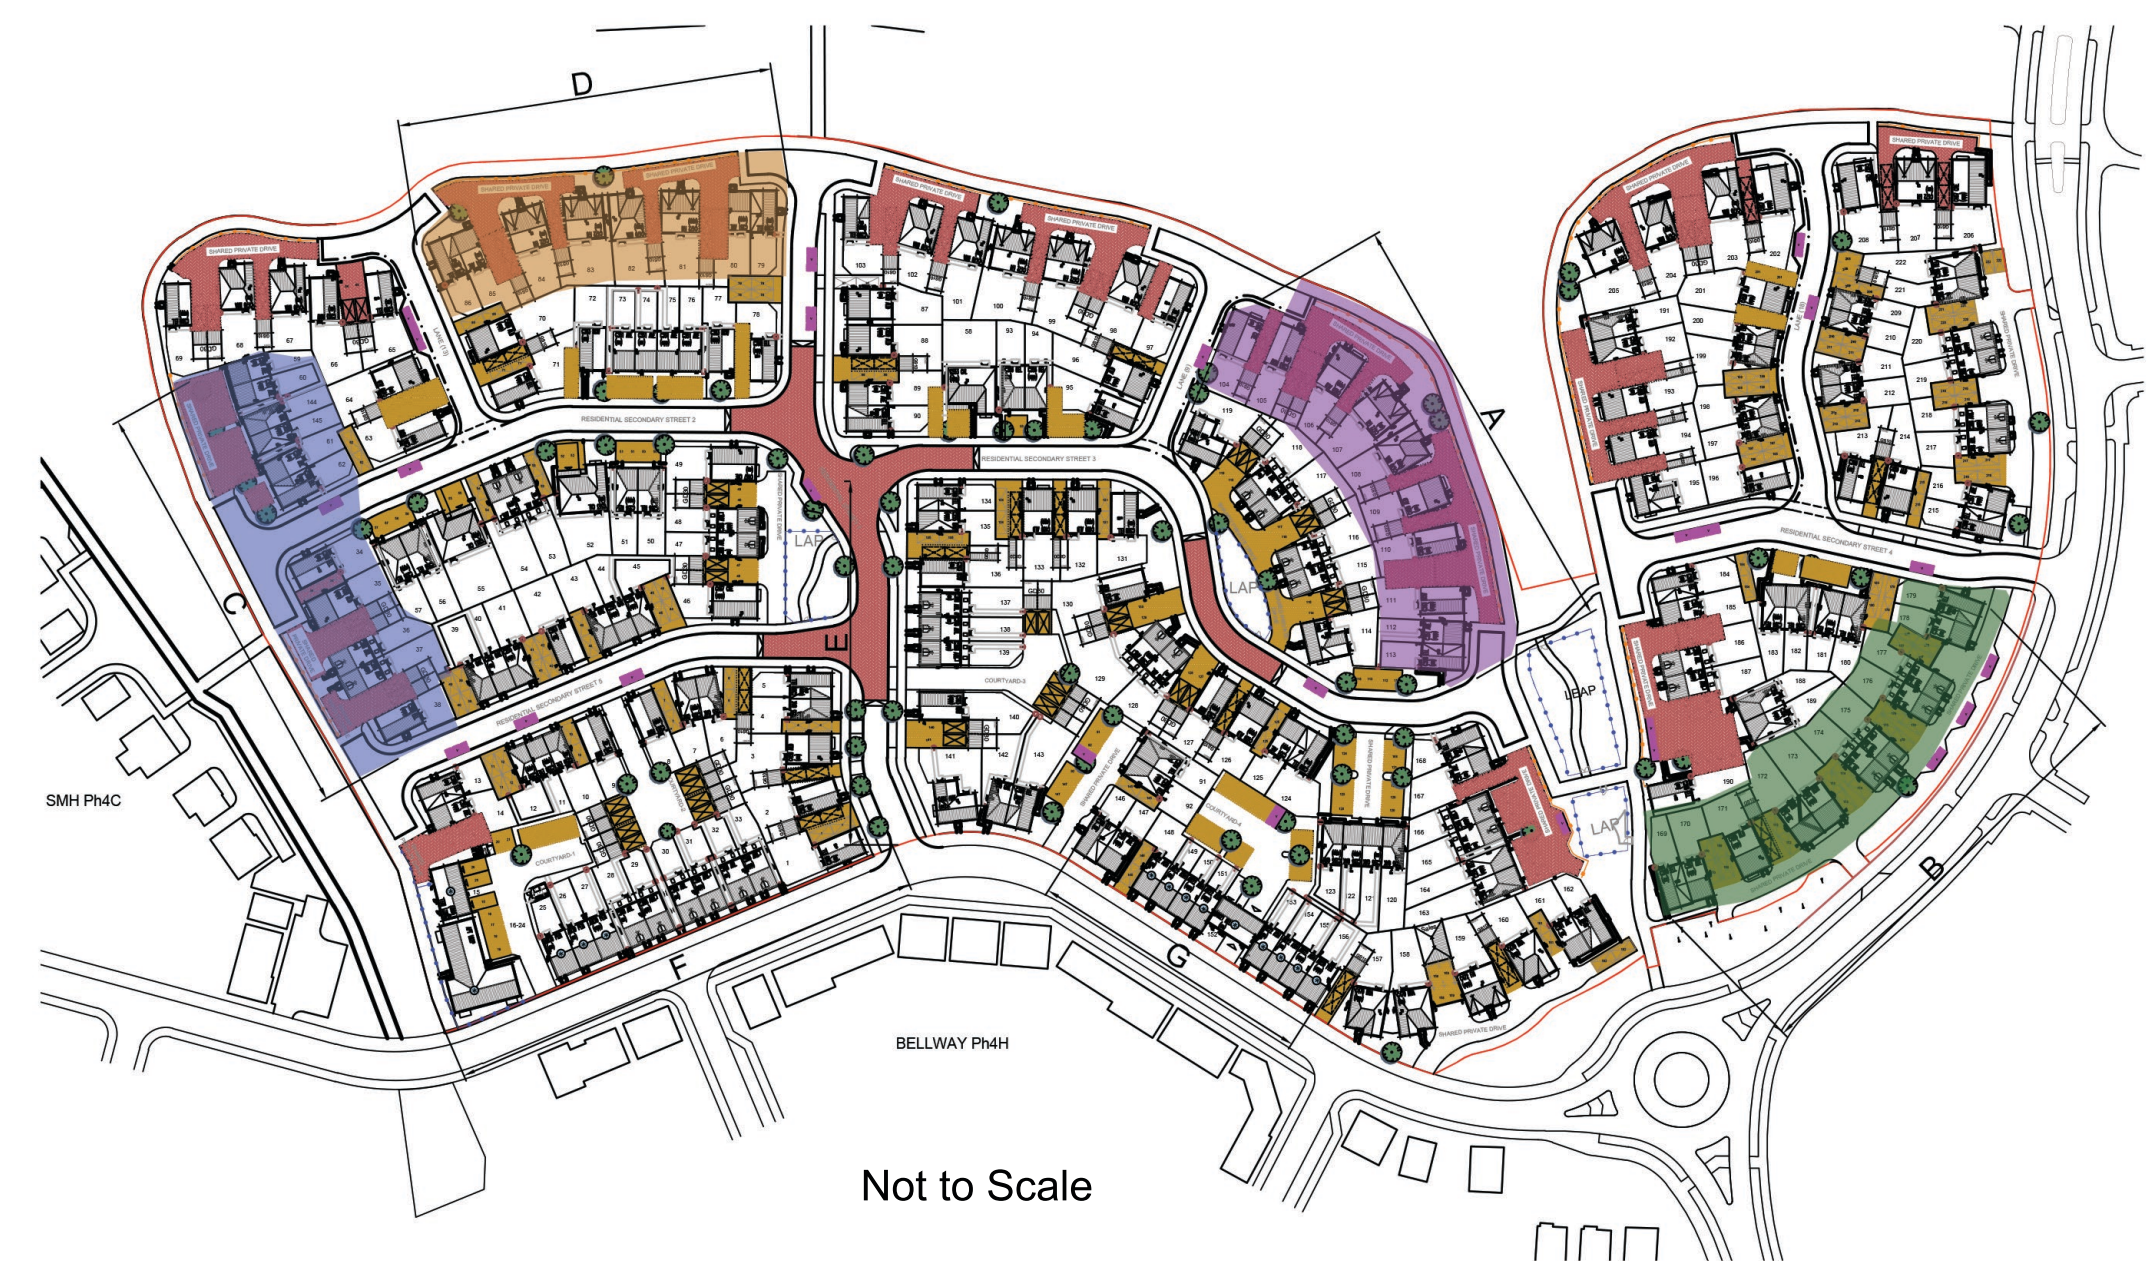

Rev Description Drawn Date

miller homes

Miller Homes (Midlands) Ltd
2 Centro Place
Pride Park
Derby, DE24 8RF
Telephone 0870 336 4400
Fax 0870 336 4401
www.millerhomes.co.uk

Project Title
PHASE 4E-4G
LLANWERN

Drawing Title
STREET SCENES
PAGE 1

Scale	Drawn By	Designer	Check	Engineer	Check
1:100	AS				
Job No.	Drawing No.	Revision			
	LLAN/SS/001	B			
Original Sheet Size A0					