


Location Plan

Site Address: 22, High Cross Road, Rogerstone, Newport, NP10 9AD

Date Produced: 15-Jul-2025

Scale: 1:1250 @A4

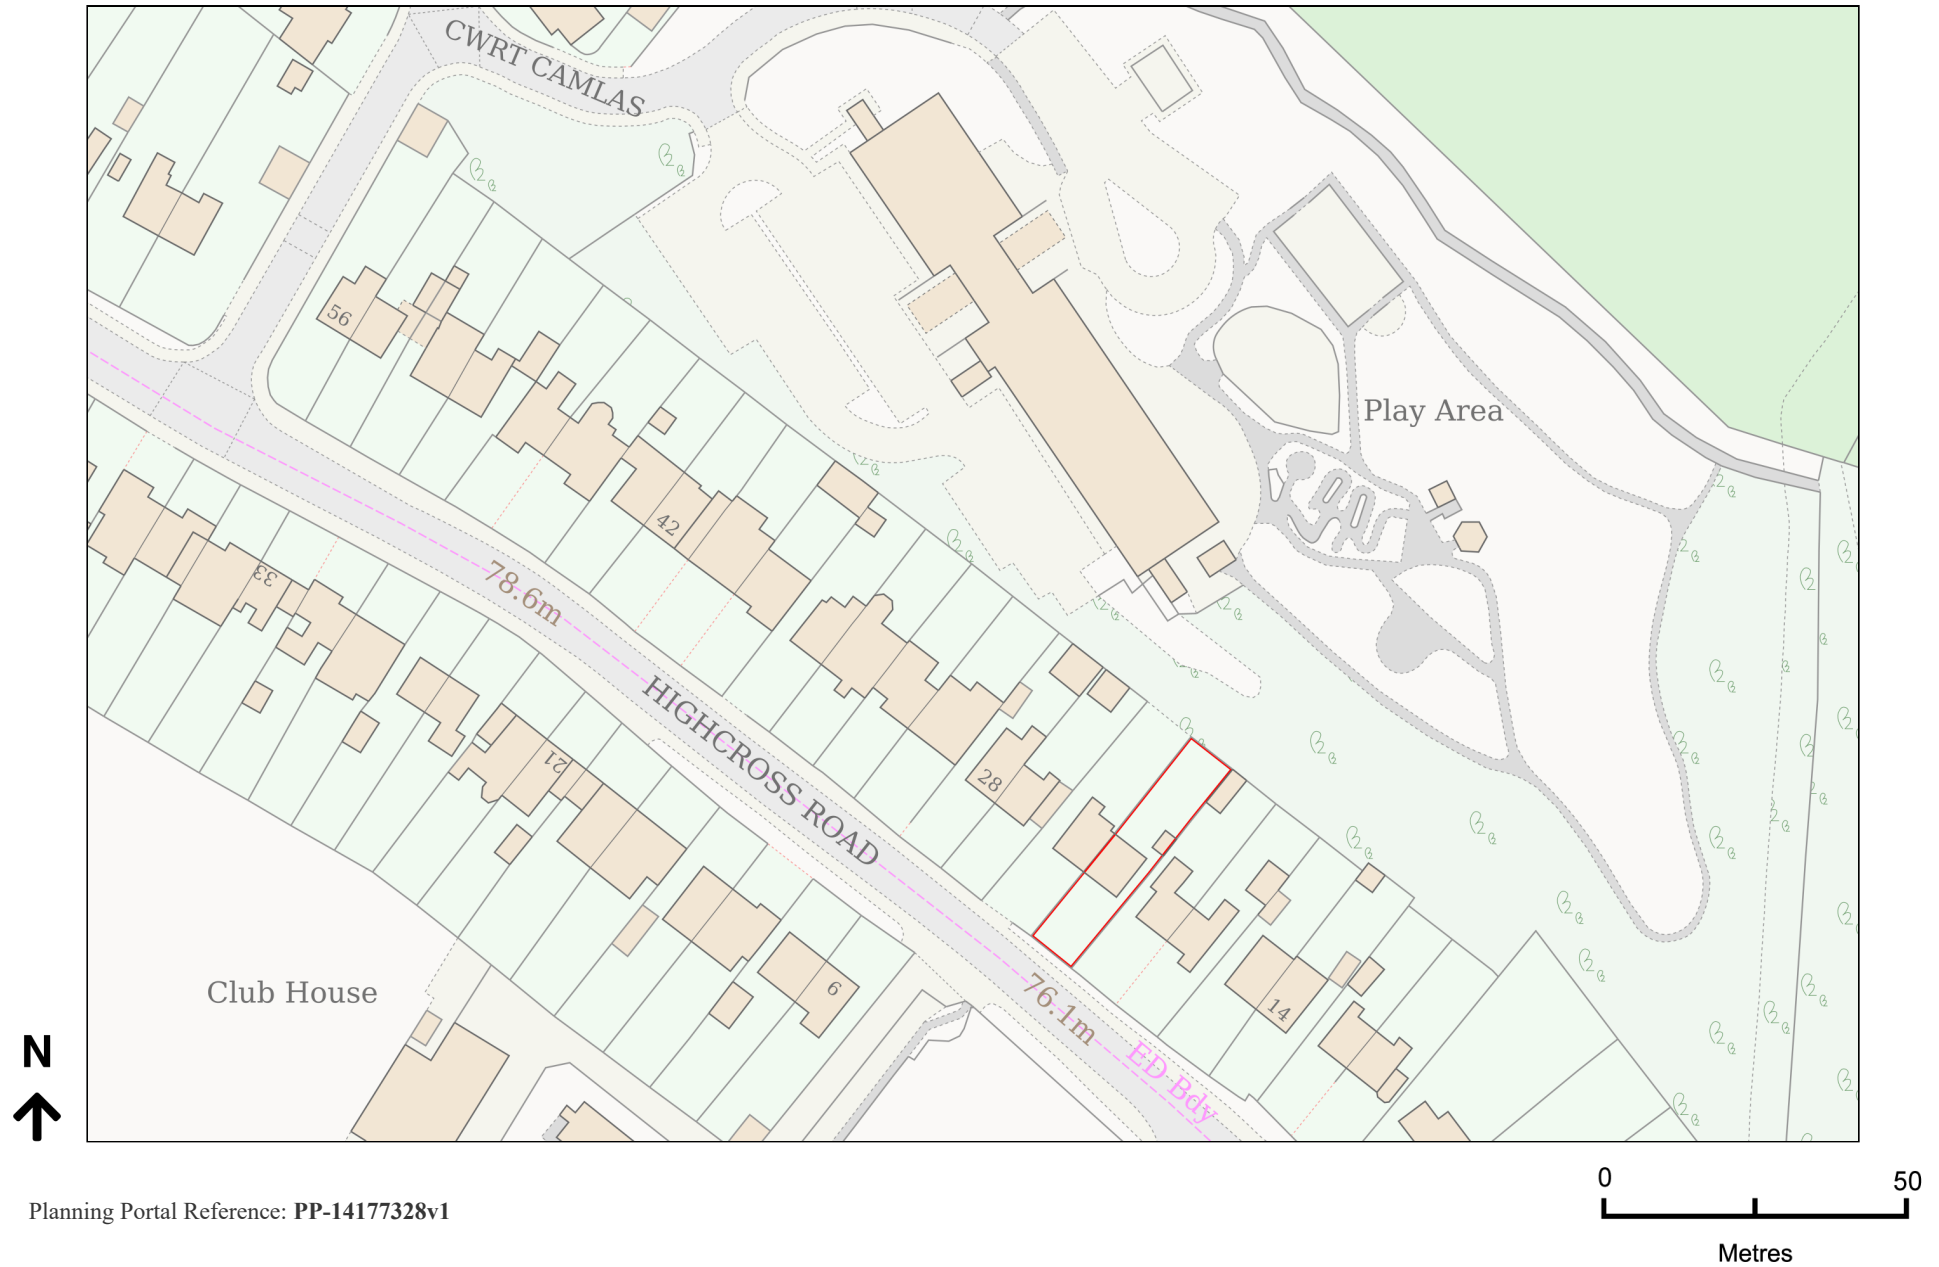

Planning Portal Reference: PP-14177328v1