
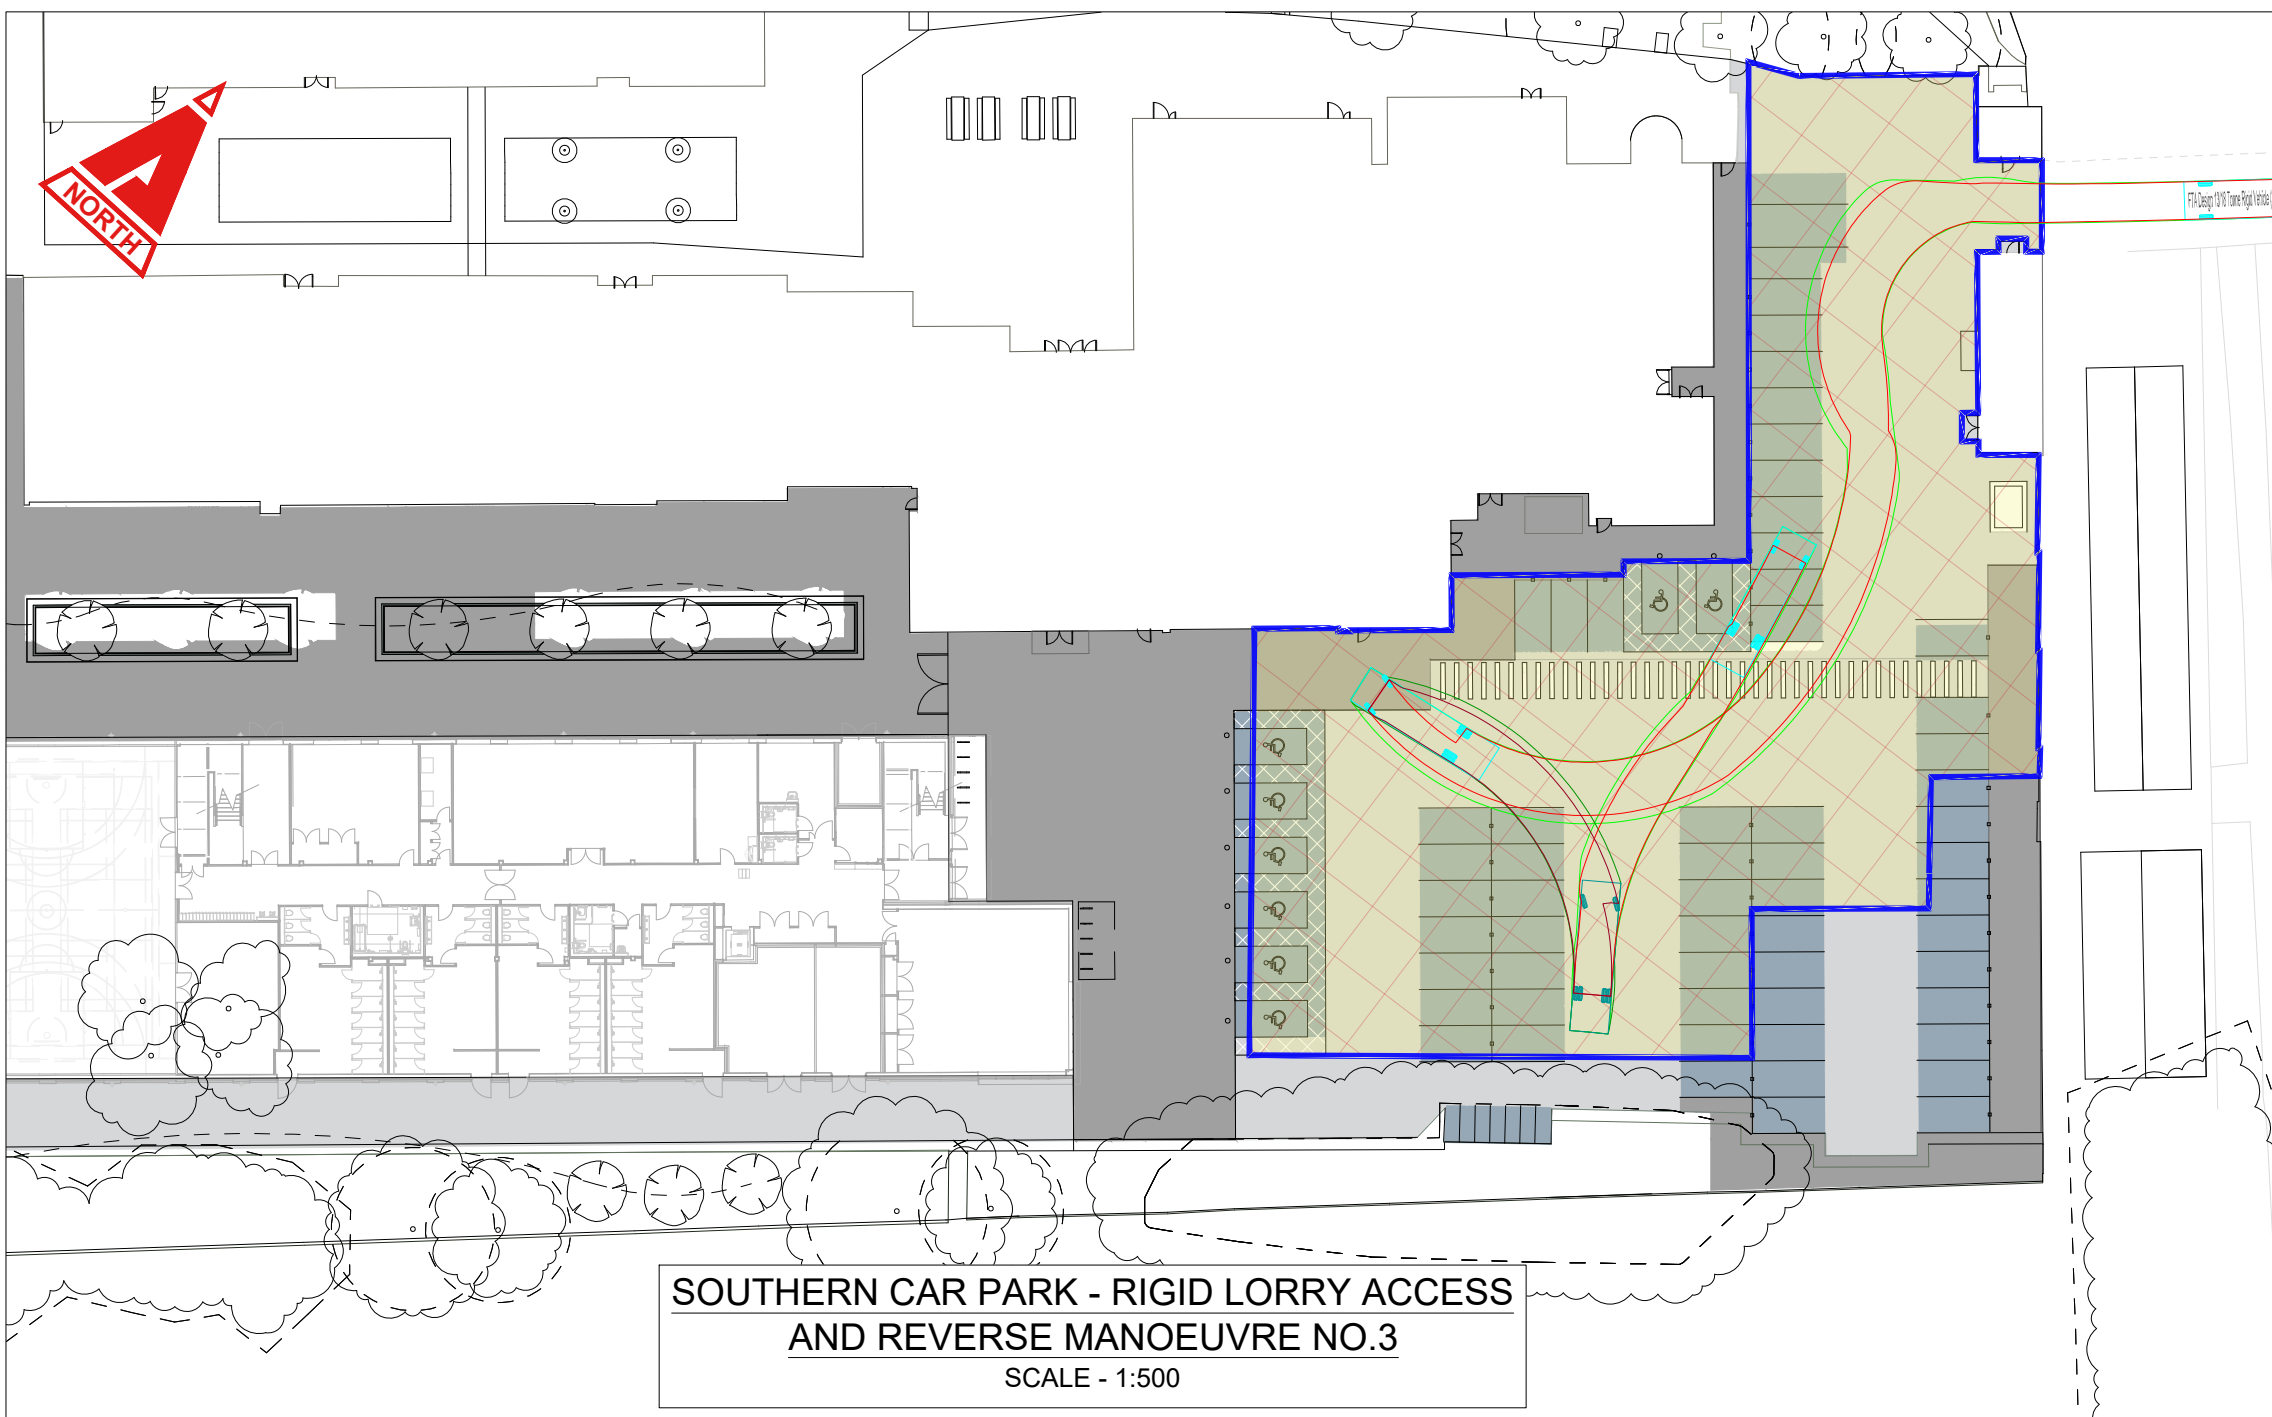
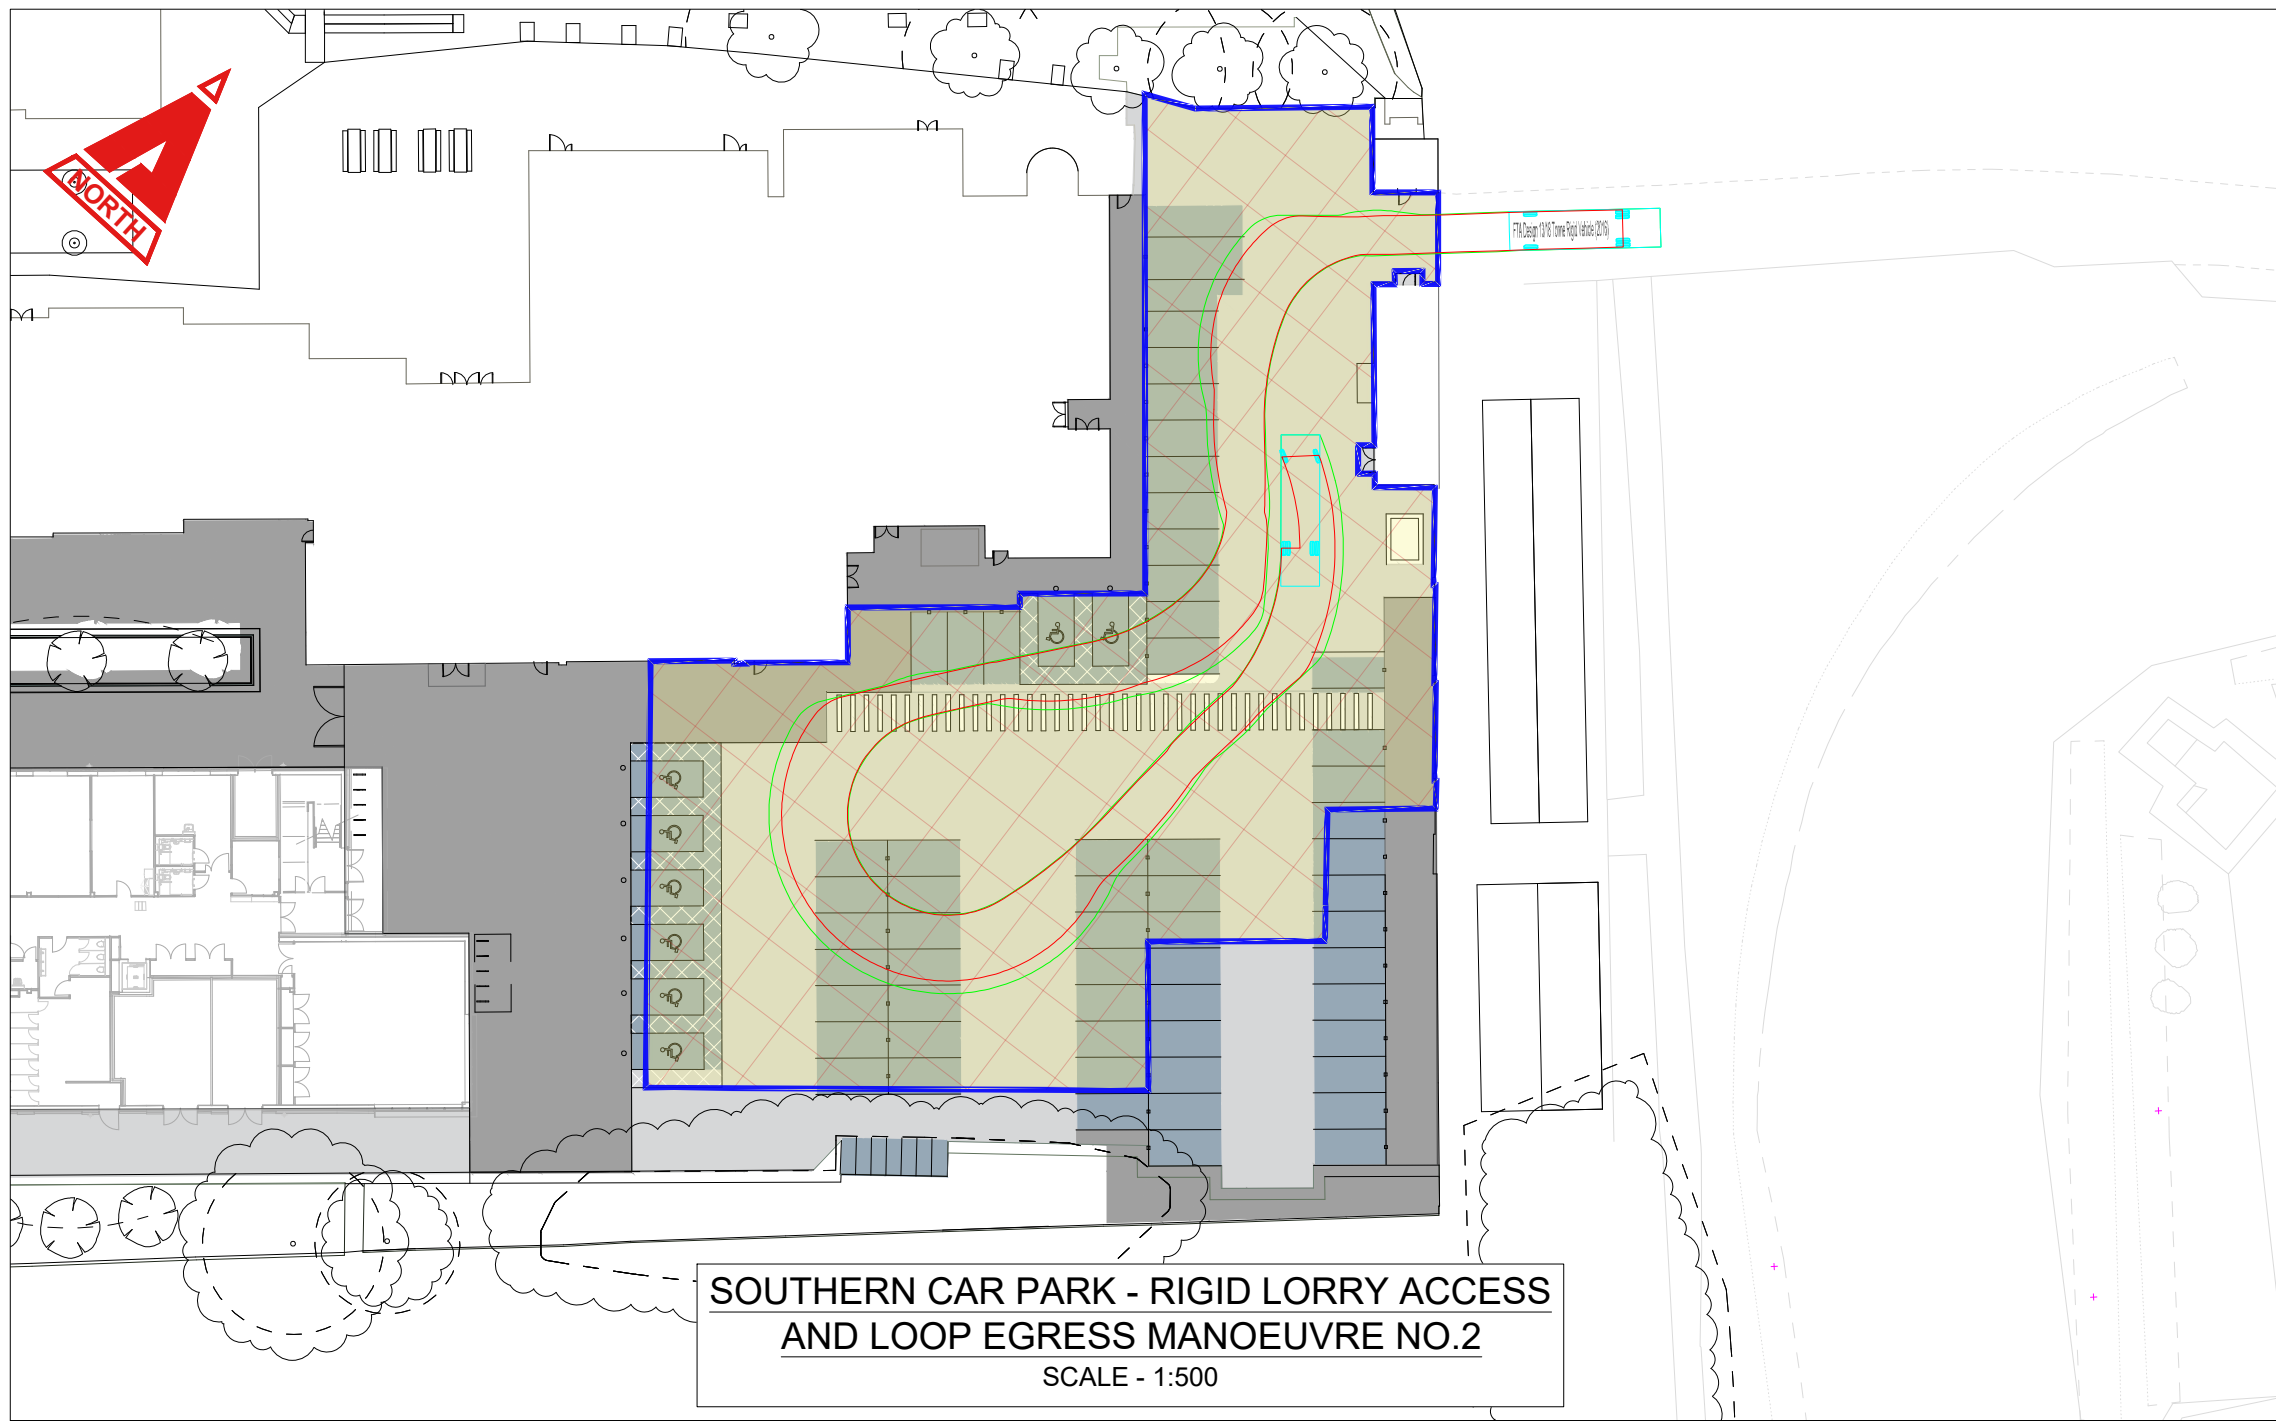


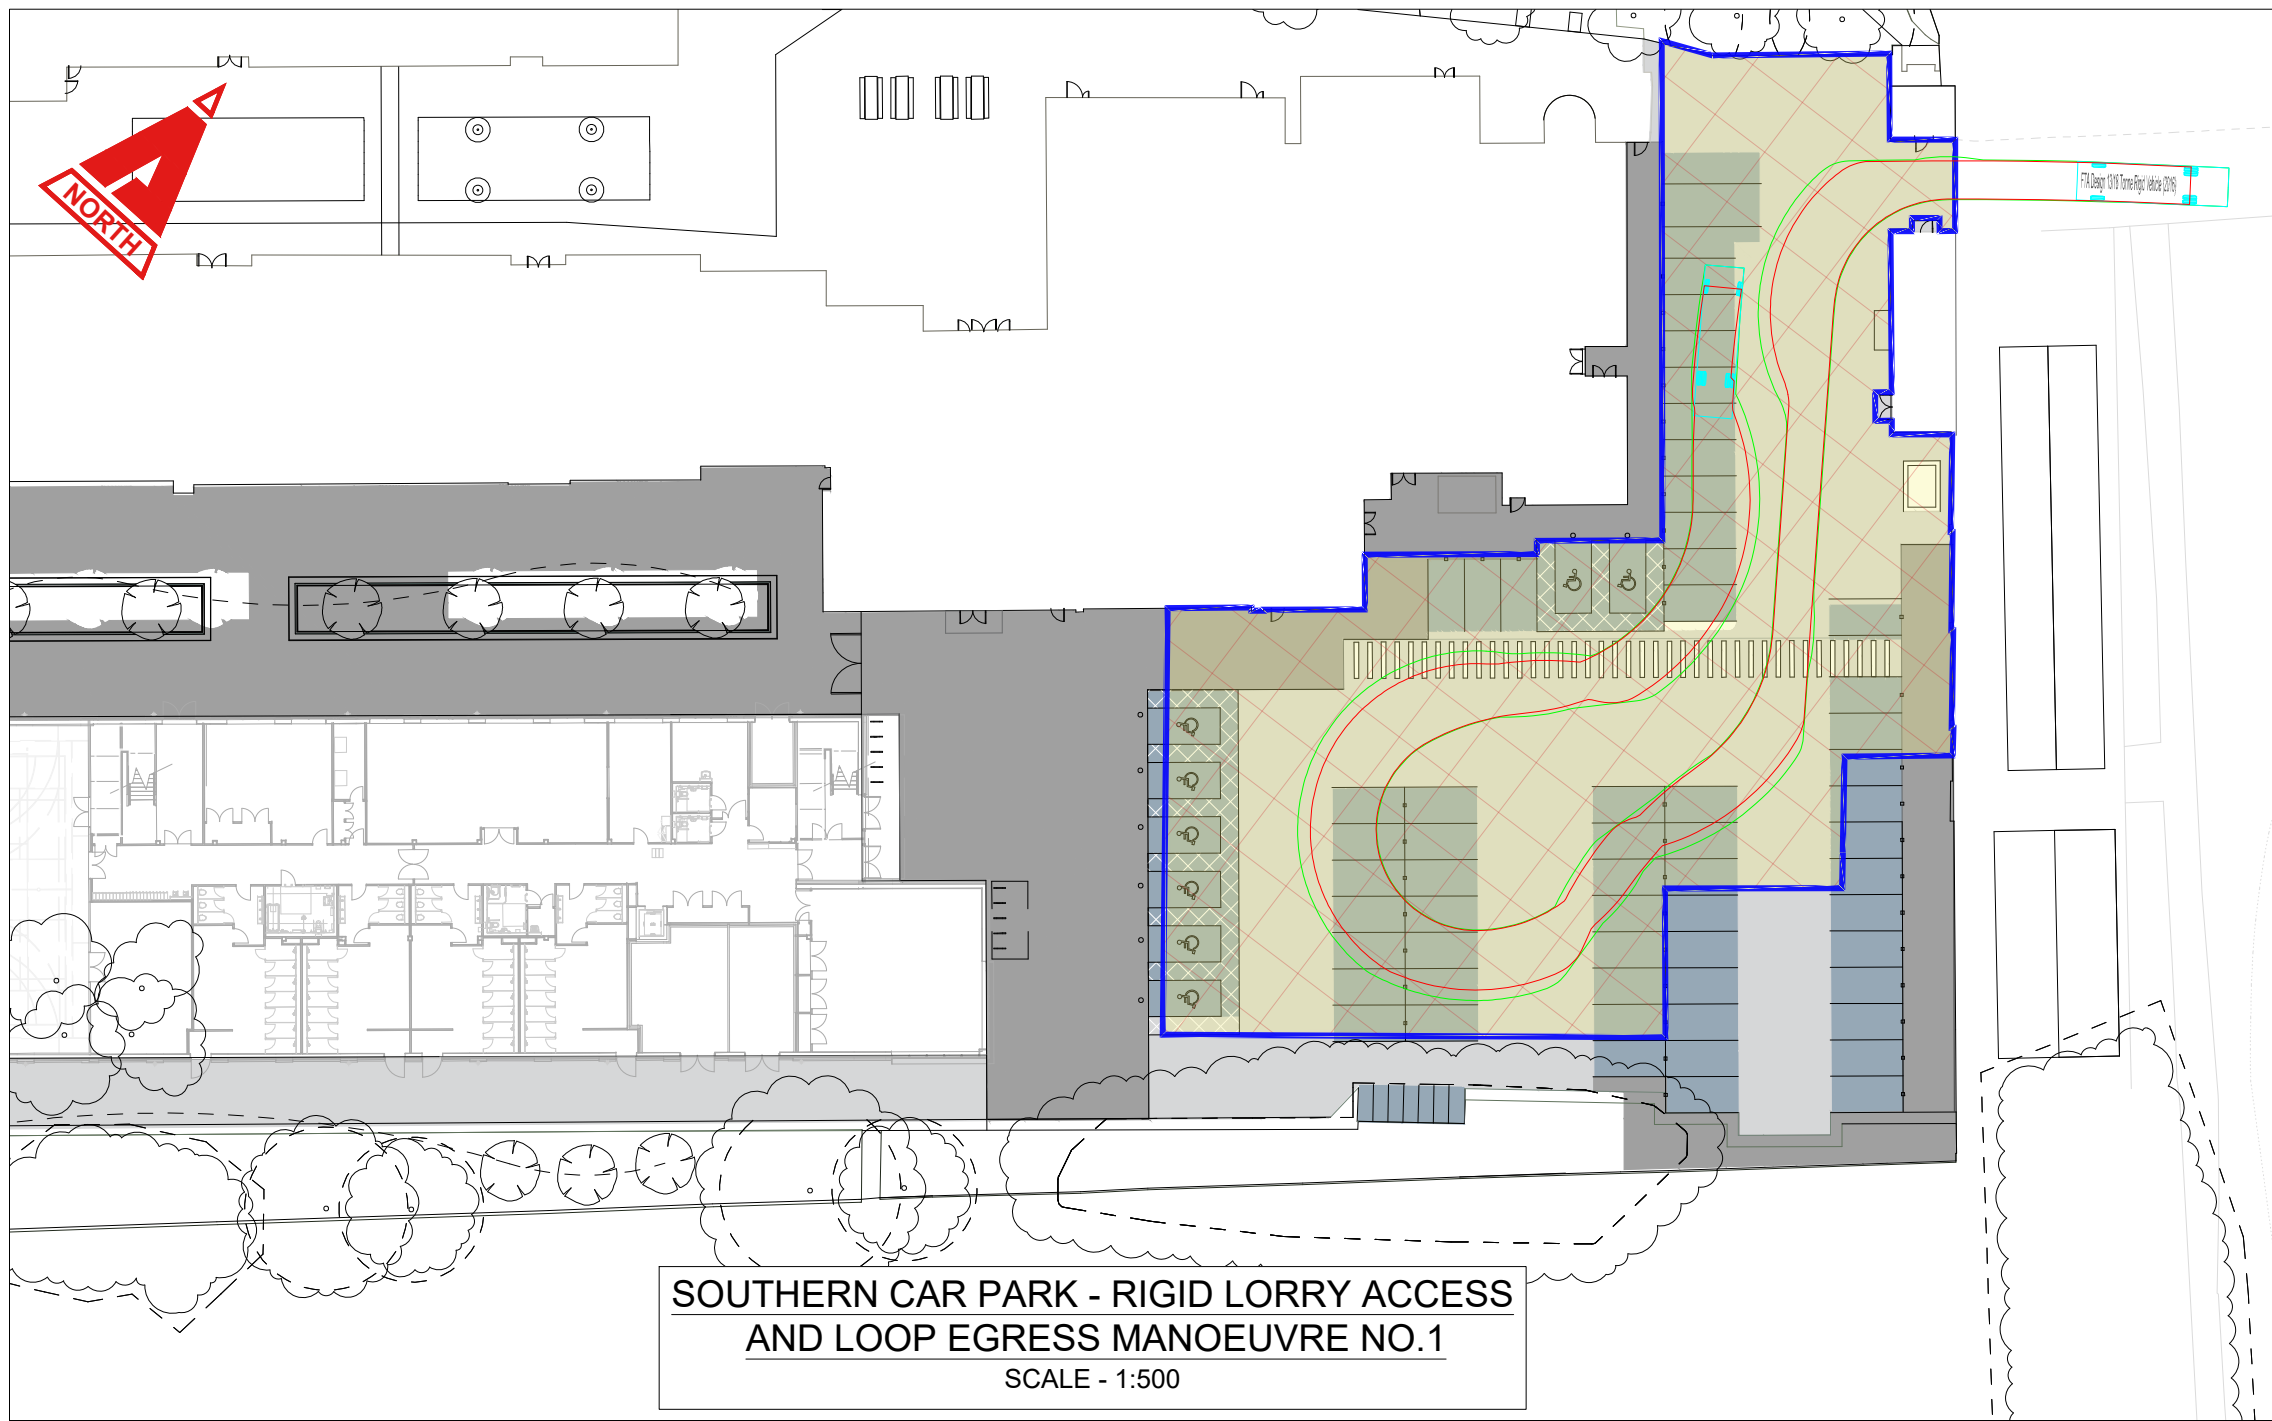


THIS DRAWING IS COPYRIGHT © CAMBRIA CONSULTING LTD.
DO NOT SCALE FROM THIS DRAWING.

CONTRACTORS MUST CHECK ALL DIMENSIONS ON SITE. ONLY FIGURED DIMENSIONS ARE TO BE WORKED FROM. DISCREPANCIES MUST BE REPORTED IMMEDIATELY TO CAMBRIA CONSULTING LIMITED BEFORE PROCEEDING.

THE CONTRACTOR IS TO REFER TO THE SPECIFICATION, FULL SCHEDULE OF RESIDUAL RISKS IN THE CONTRACT DOCUMENTATION AND ALSO TO INFORMATION FROM OTHER DESIGNERS, IN PARTICULAR THE M&E CONSULTANT REGARDING EXISTING LIVE SERVICES.

 THIS SYMBOL IS USED TO HIGHLIGHT INSTANCES OF RISK WITHIN THE CONSTRUCTION PROCESS. ALWAYS CHECK FOR LATER REVISIONS OF THIS DRAWING.

- KEY:
- CHASSIS OUTLINE
 - OVERHANG OUTLINE
 - SITE BOUNDARY
 - CONSTRUCTION BOUNDARY
 - VEHICLE MOVEMENT AREA (DURING CONSTRUCTION)

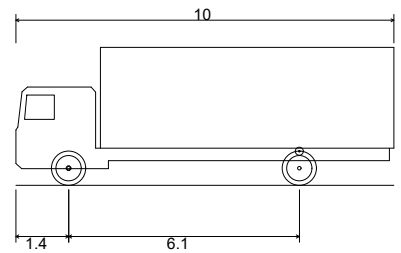

FTA Design 13/18 Tonne Rigid Vehicle (2016)
Overall Length 10.000m
Overall Width 2.550m
Overall Body Height 3.645m
Min Body Ground Clearance 0.440m
Track Width 2.470m
Lock to lock time 3.00s
Kerb to Kerb Turning Radius 11.000m

P02	POST DEMOLITION RIGID VEHICLE TRACKING.	JW	RJ	RJ
				27/01/26
P01	FIRST ISSUE FOR COMMENT.	JW	RJ	RJ
				21/01/26
Rev.	Description	By	Chk	App



Client:

Project:

CAERLEON SCHOOL
CB2183

Drawing Title:

VEHICLE TRACKING
RIGID LORRY
(CONSTRUCTION PHASE)

Drawing No.

CB2183 CAM XX XX DR C 0203

Project	Originator	Function	Spacial	Form	Disc	Number
		B'down	B'down			
Status:	S2 PRELIMINARY		Scale @A1: AS SHOWN		Rev: P02	

CAMBRIA
Constructive Thinking

Civil & Structural Engineers
Cambria House
16 Plas St. Pol de Leon
Penarth Marina
Cardiff, CF64 1TR

T 029 2009 3333
E admin@cambria.co.uk
W www.cambria.co.uk
@cambriauk
uk.linkedin.com/in/cambriauk