


Date Produced: 17-Apr-2026

Scale: 1:2500 @A4

*Extent of Refuse Works*

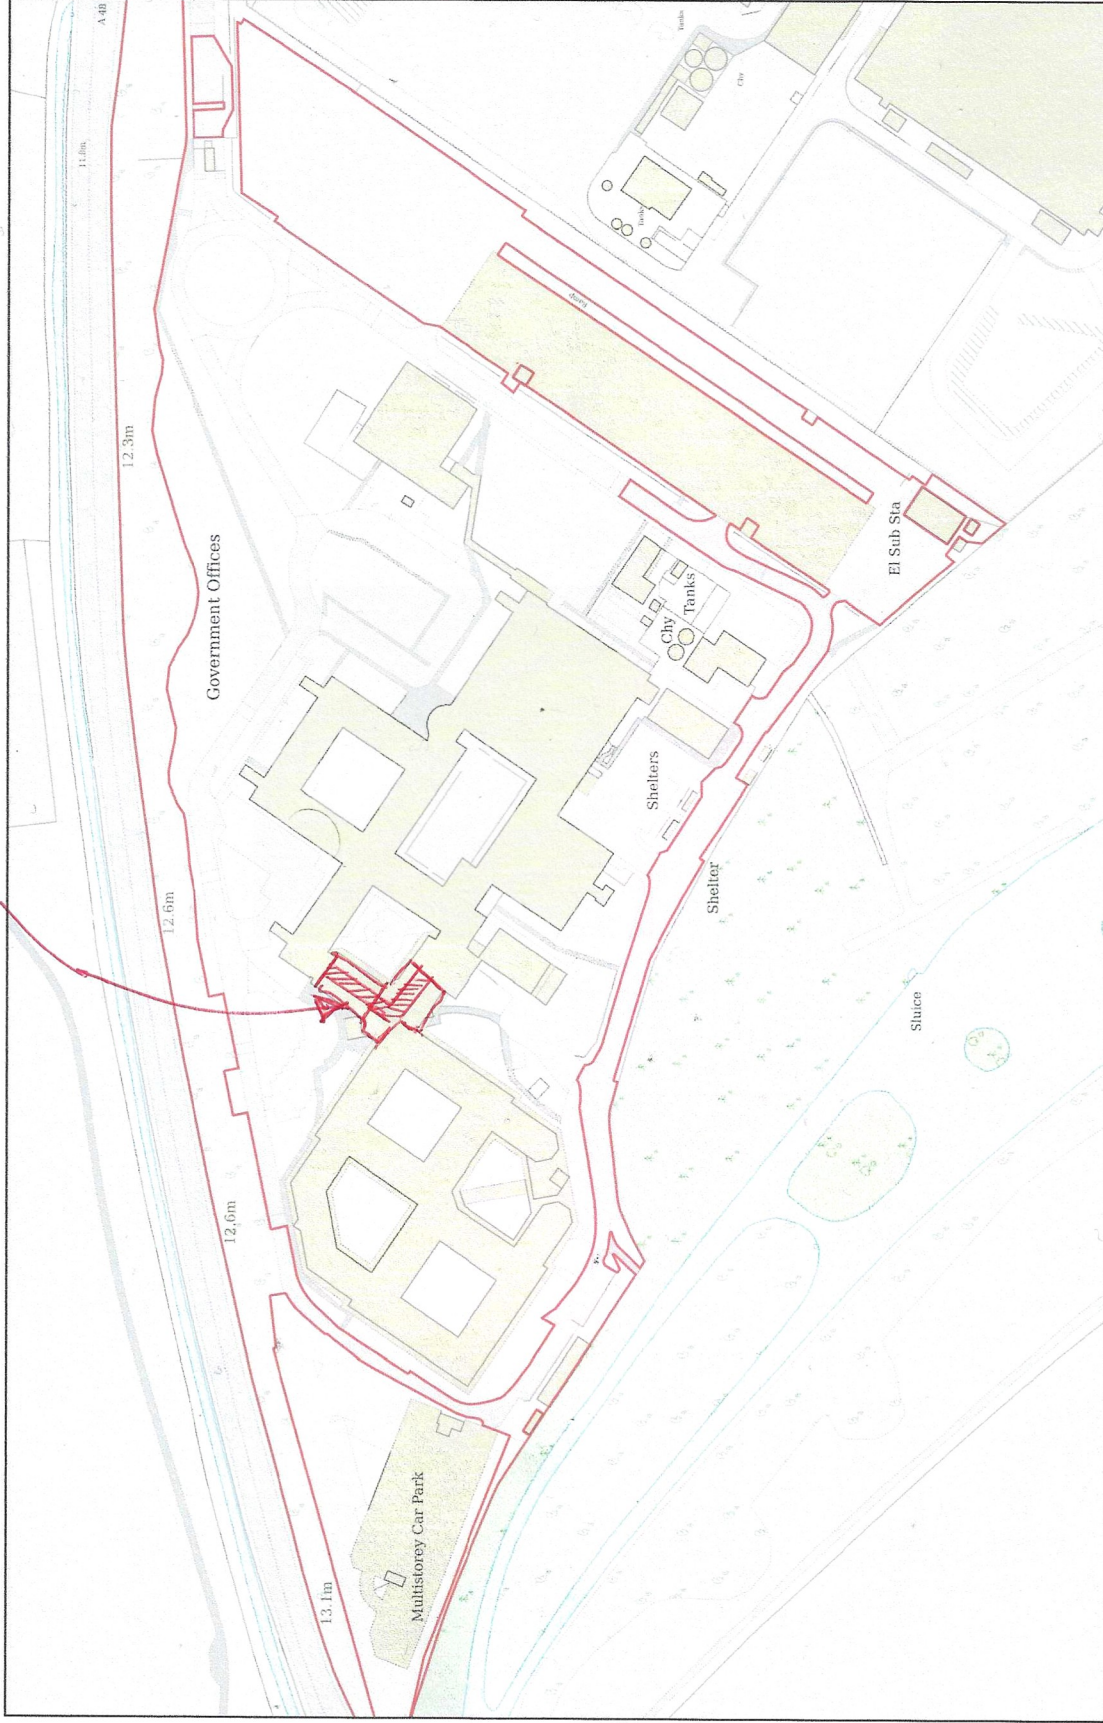

Planning Portal Reference: PP-14859051v1