



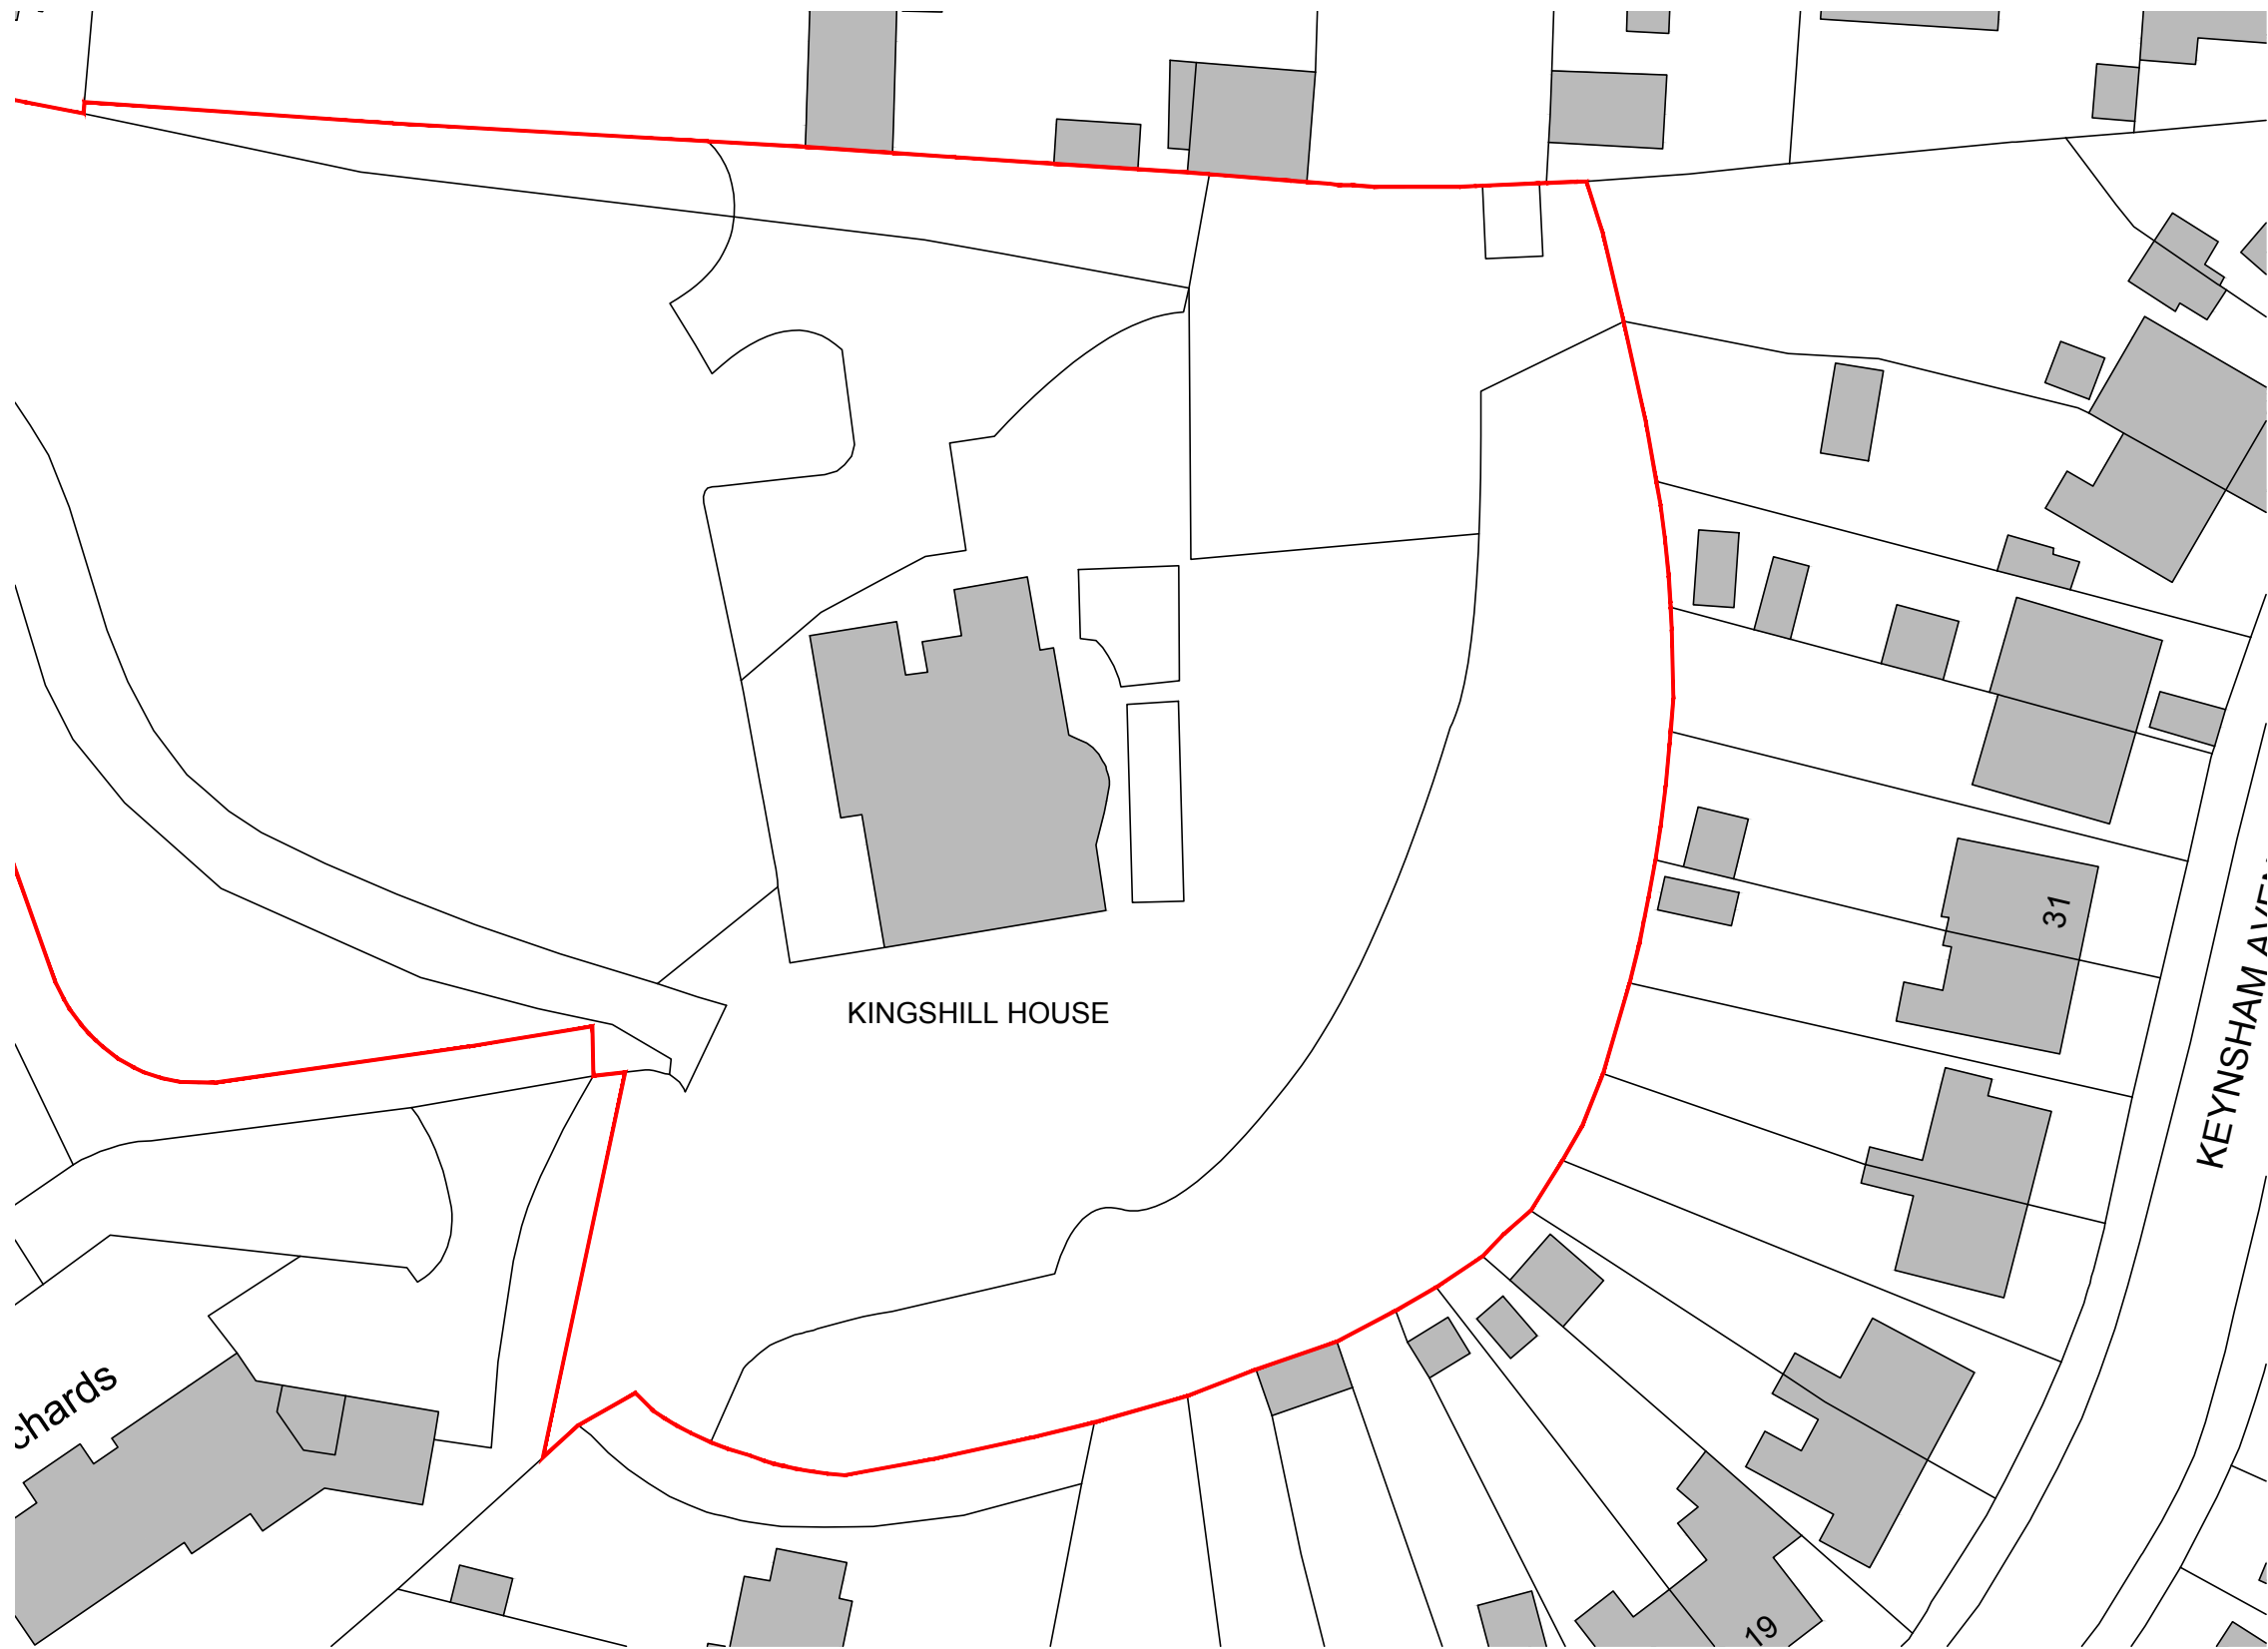

Notes:

1. THE COPYRIGHT OF THIS DRAWING BELONGS TO CMB DESIGN AND BUILD LTD. IT SHOULD NOT BE REPRODUCED OR DISCLOSED TO THIRD PARTIES WITHOUT PERMISSION OF CMB DESIGN AND BUILD LTD.
2. DO NOT SCALE THIS DRAWING
3. MEASUREMENTS IN MM UNLESS STATED. ANY DISCREPANCIES TO BE BROUGHT TO ATTENTION OF CMB DESIGN AND BUILD LTD IMMEDIATELY.

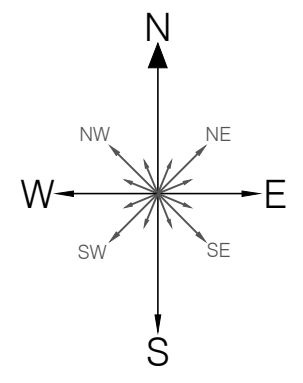

REV:	DESCRIPTION:	BY:	DATE:
------	--------------	-----	-------

STATUS: **PLANING SUBMISSION**



CLIENT: **INSPIRED BUSINESS MEDIA
KINGSHILL HOUSE
STOW HILL, NEWPORT
NP20 4EA**

AGENT: **CMB DESIGN & BUILD
info@cmbdesignandbuild.co.uk
www.cmbdesignandbuild.co.uk
07512 520 833**

SITE: **KINGSHILL HOUSE
RAISED DECK AREA**

TITLE: **EXISTING BLOCK PLAN**

SCALE AT A3: 1:1250 @ A3	DATE: OCT 25	DRAWN: CMB	CHECKED: CMB
PROJECT NO: 19_0241	DRAWING NO: OS_02	REVISION: *	