

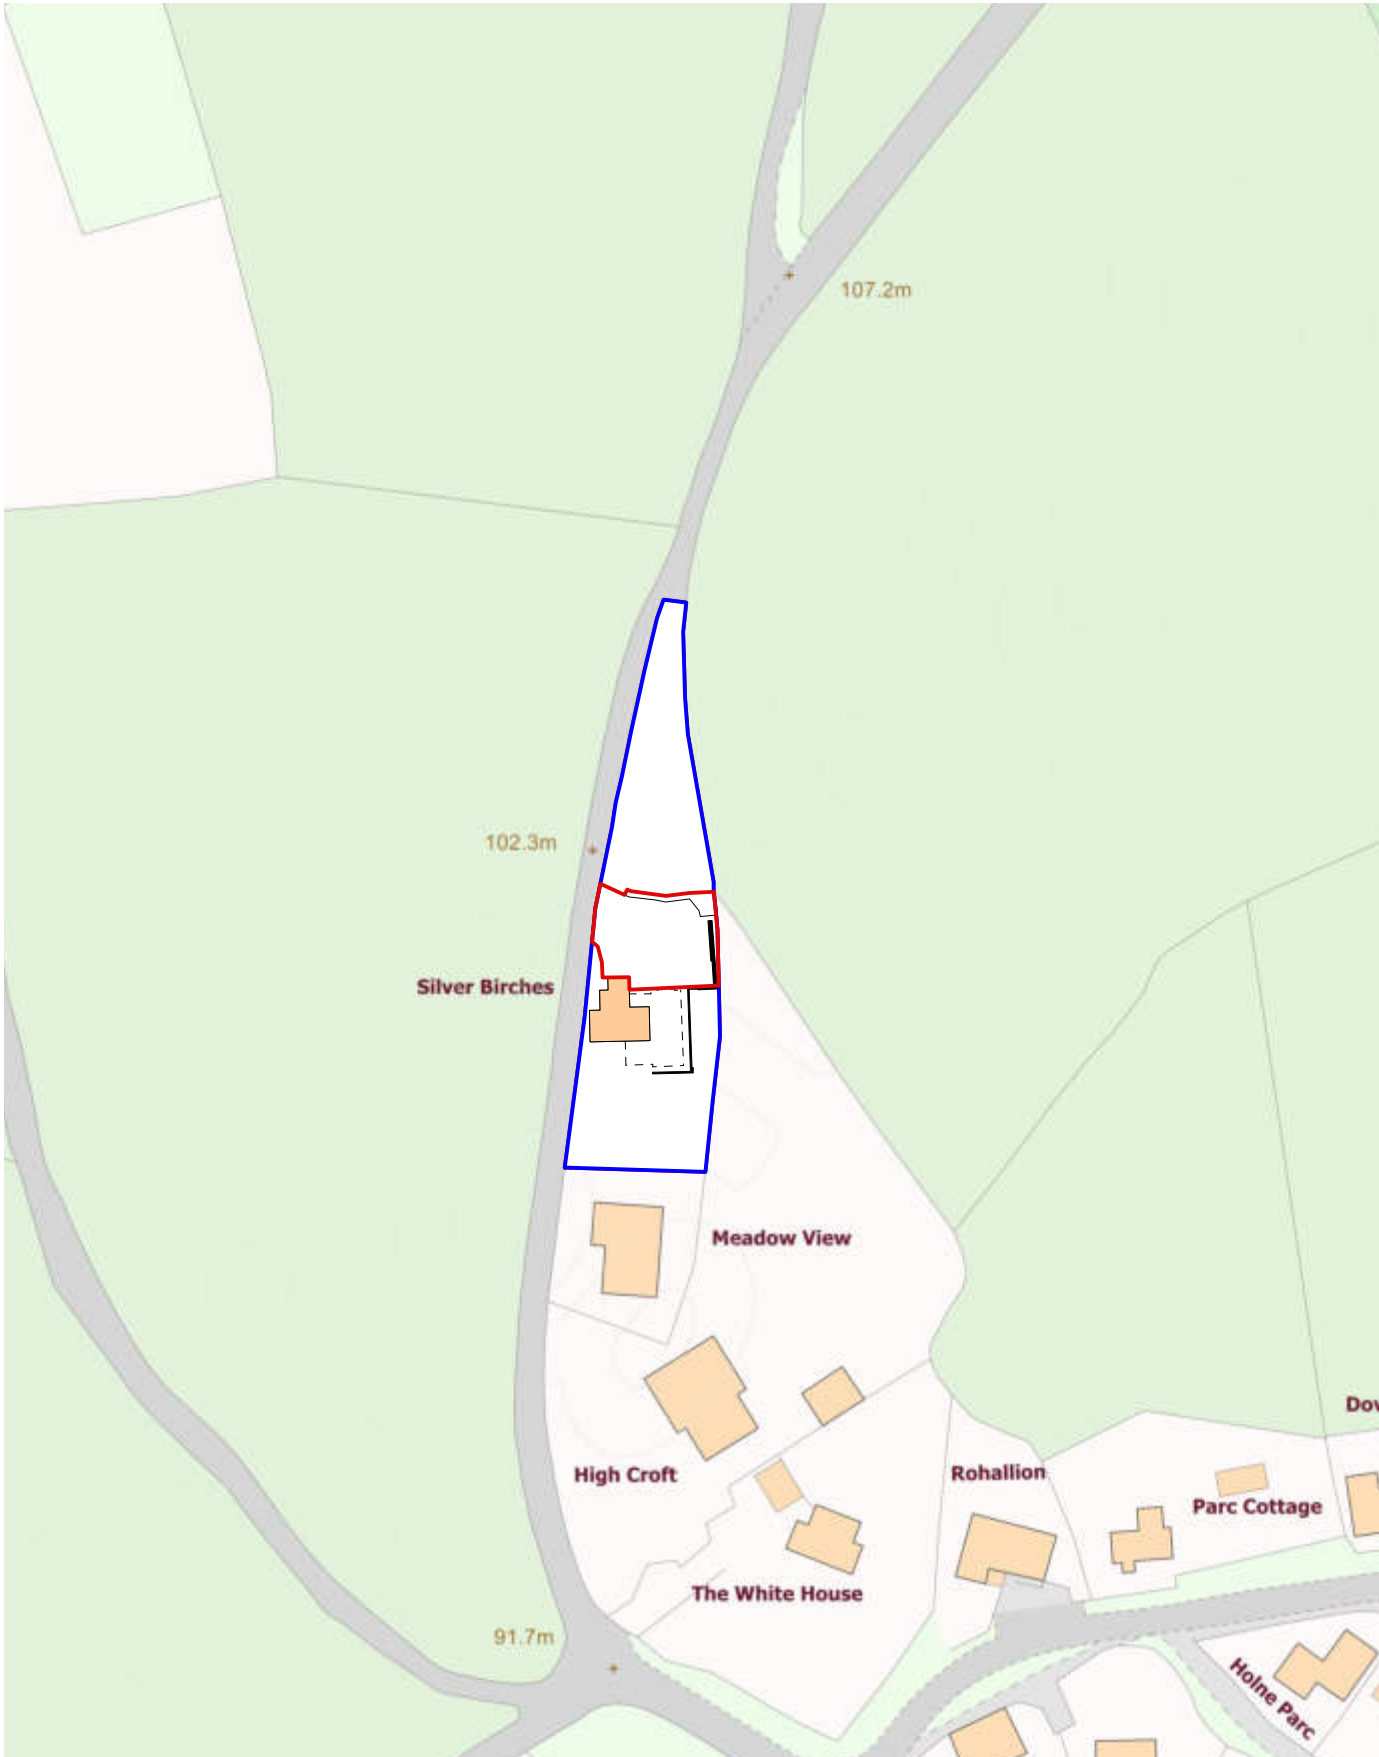


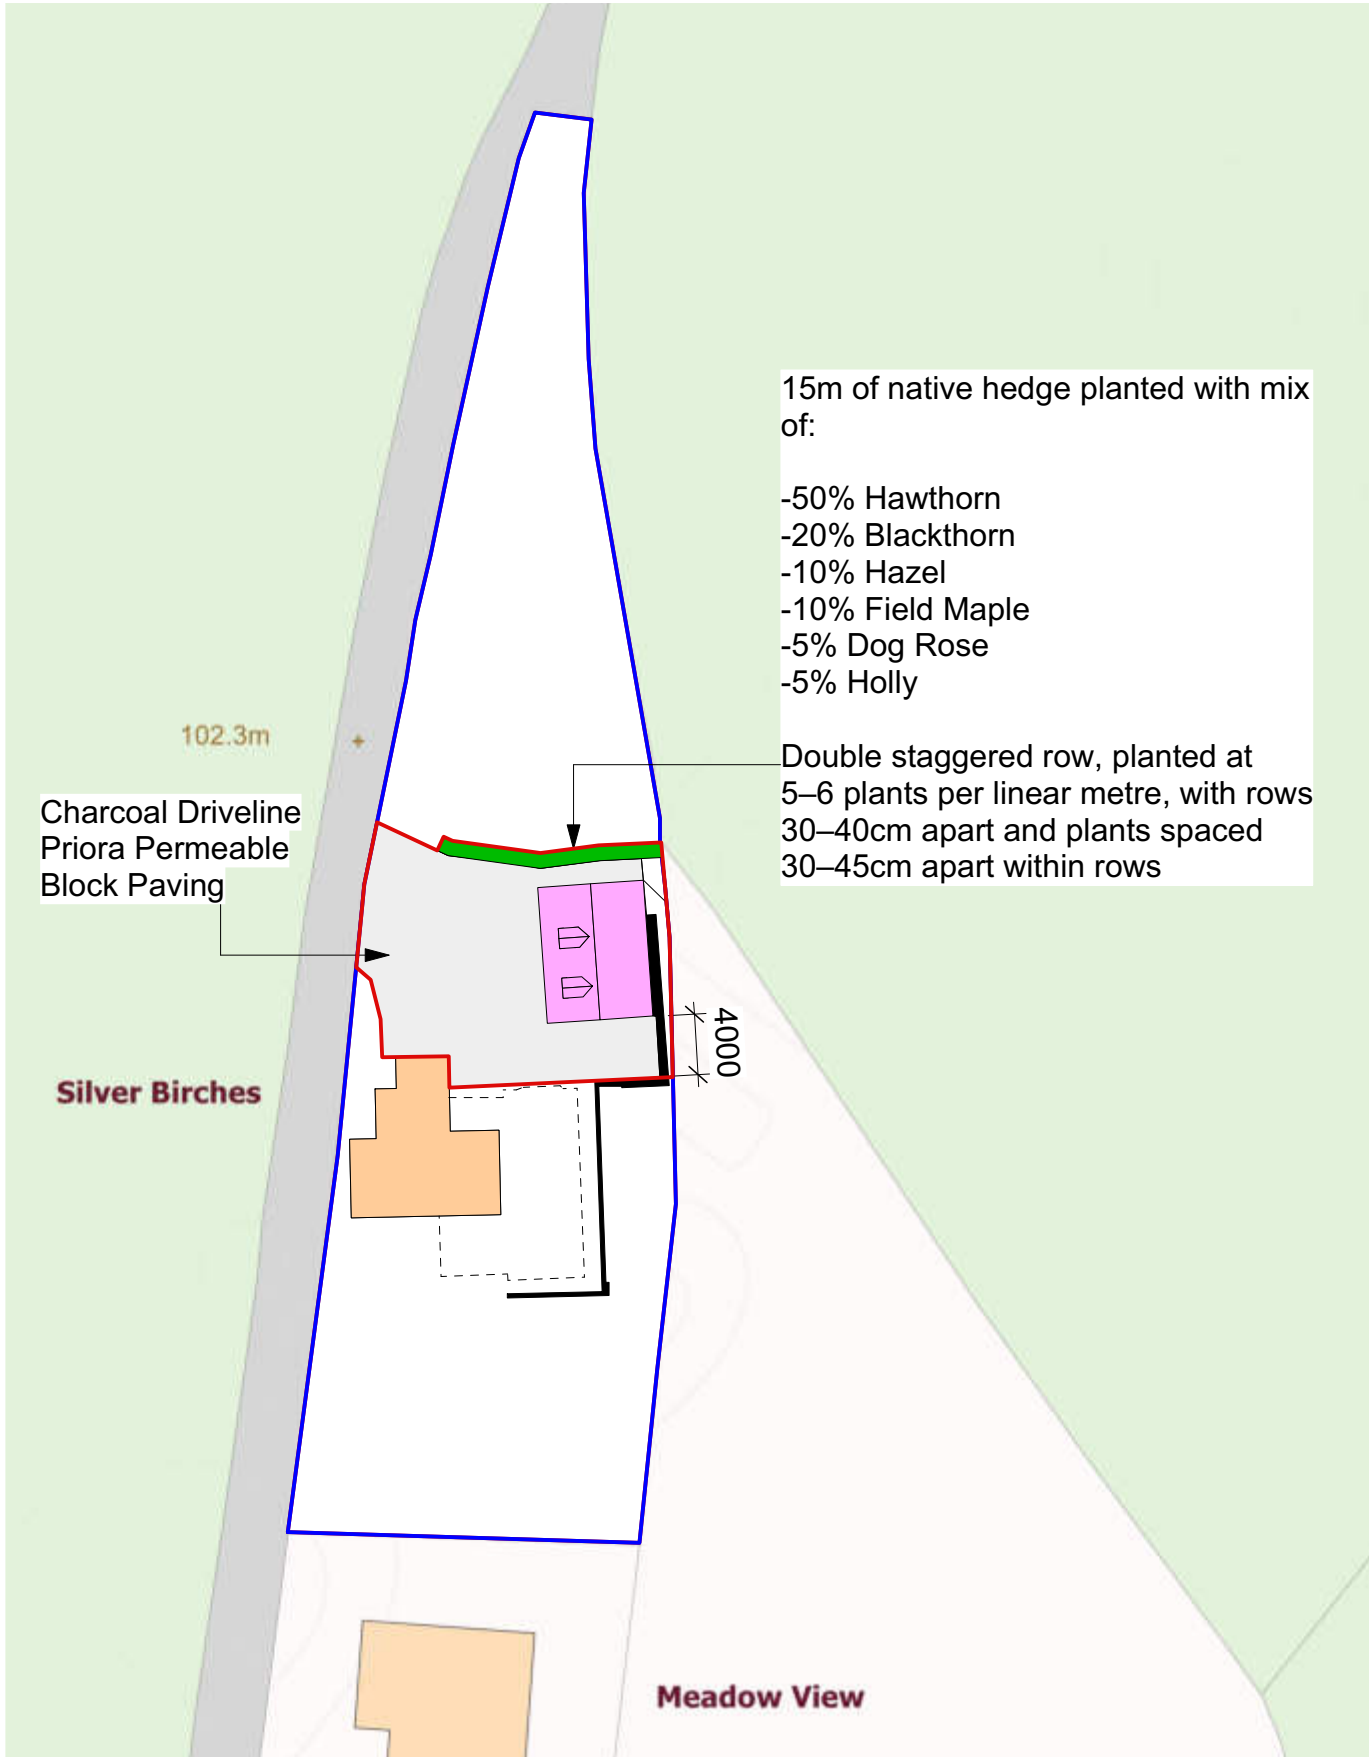

North

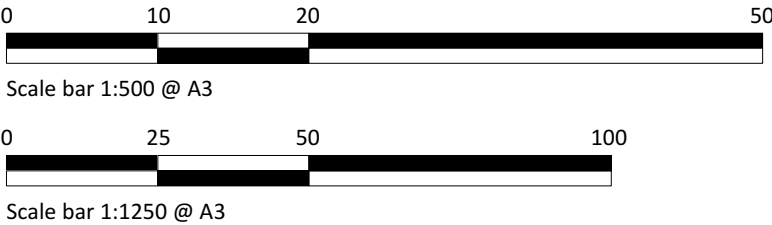

Skerryvore Designs Ltd
Sexton's Tower
2 Caerphilly Road
Bassaleg,
Newport,
NP10 8LE.
Phone **01633 897922**
Mobile **07816 934352**
steve_groucott@hotmail.com

JOB
TITLE Silver Birches,
Wentwood Road,
Parc Seymour

DRAWING
TITLE Block Plan and
location plan

DRAWING No. SD1041-00E

SCALE 1:500/1:1250 @ A3

DATE April 2025