


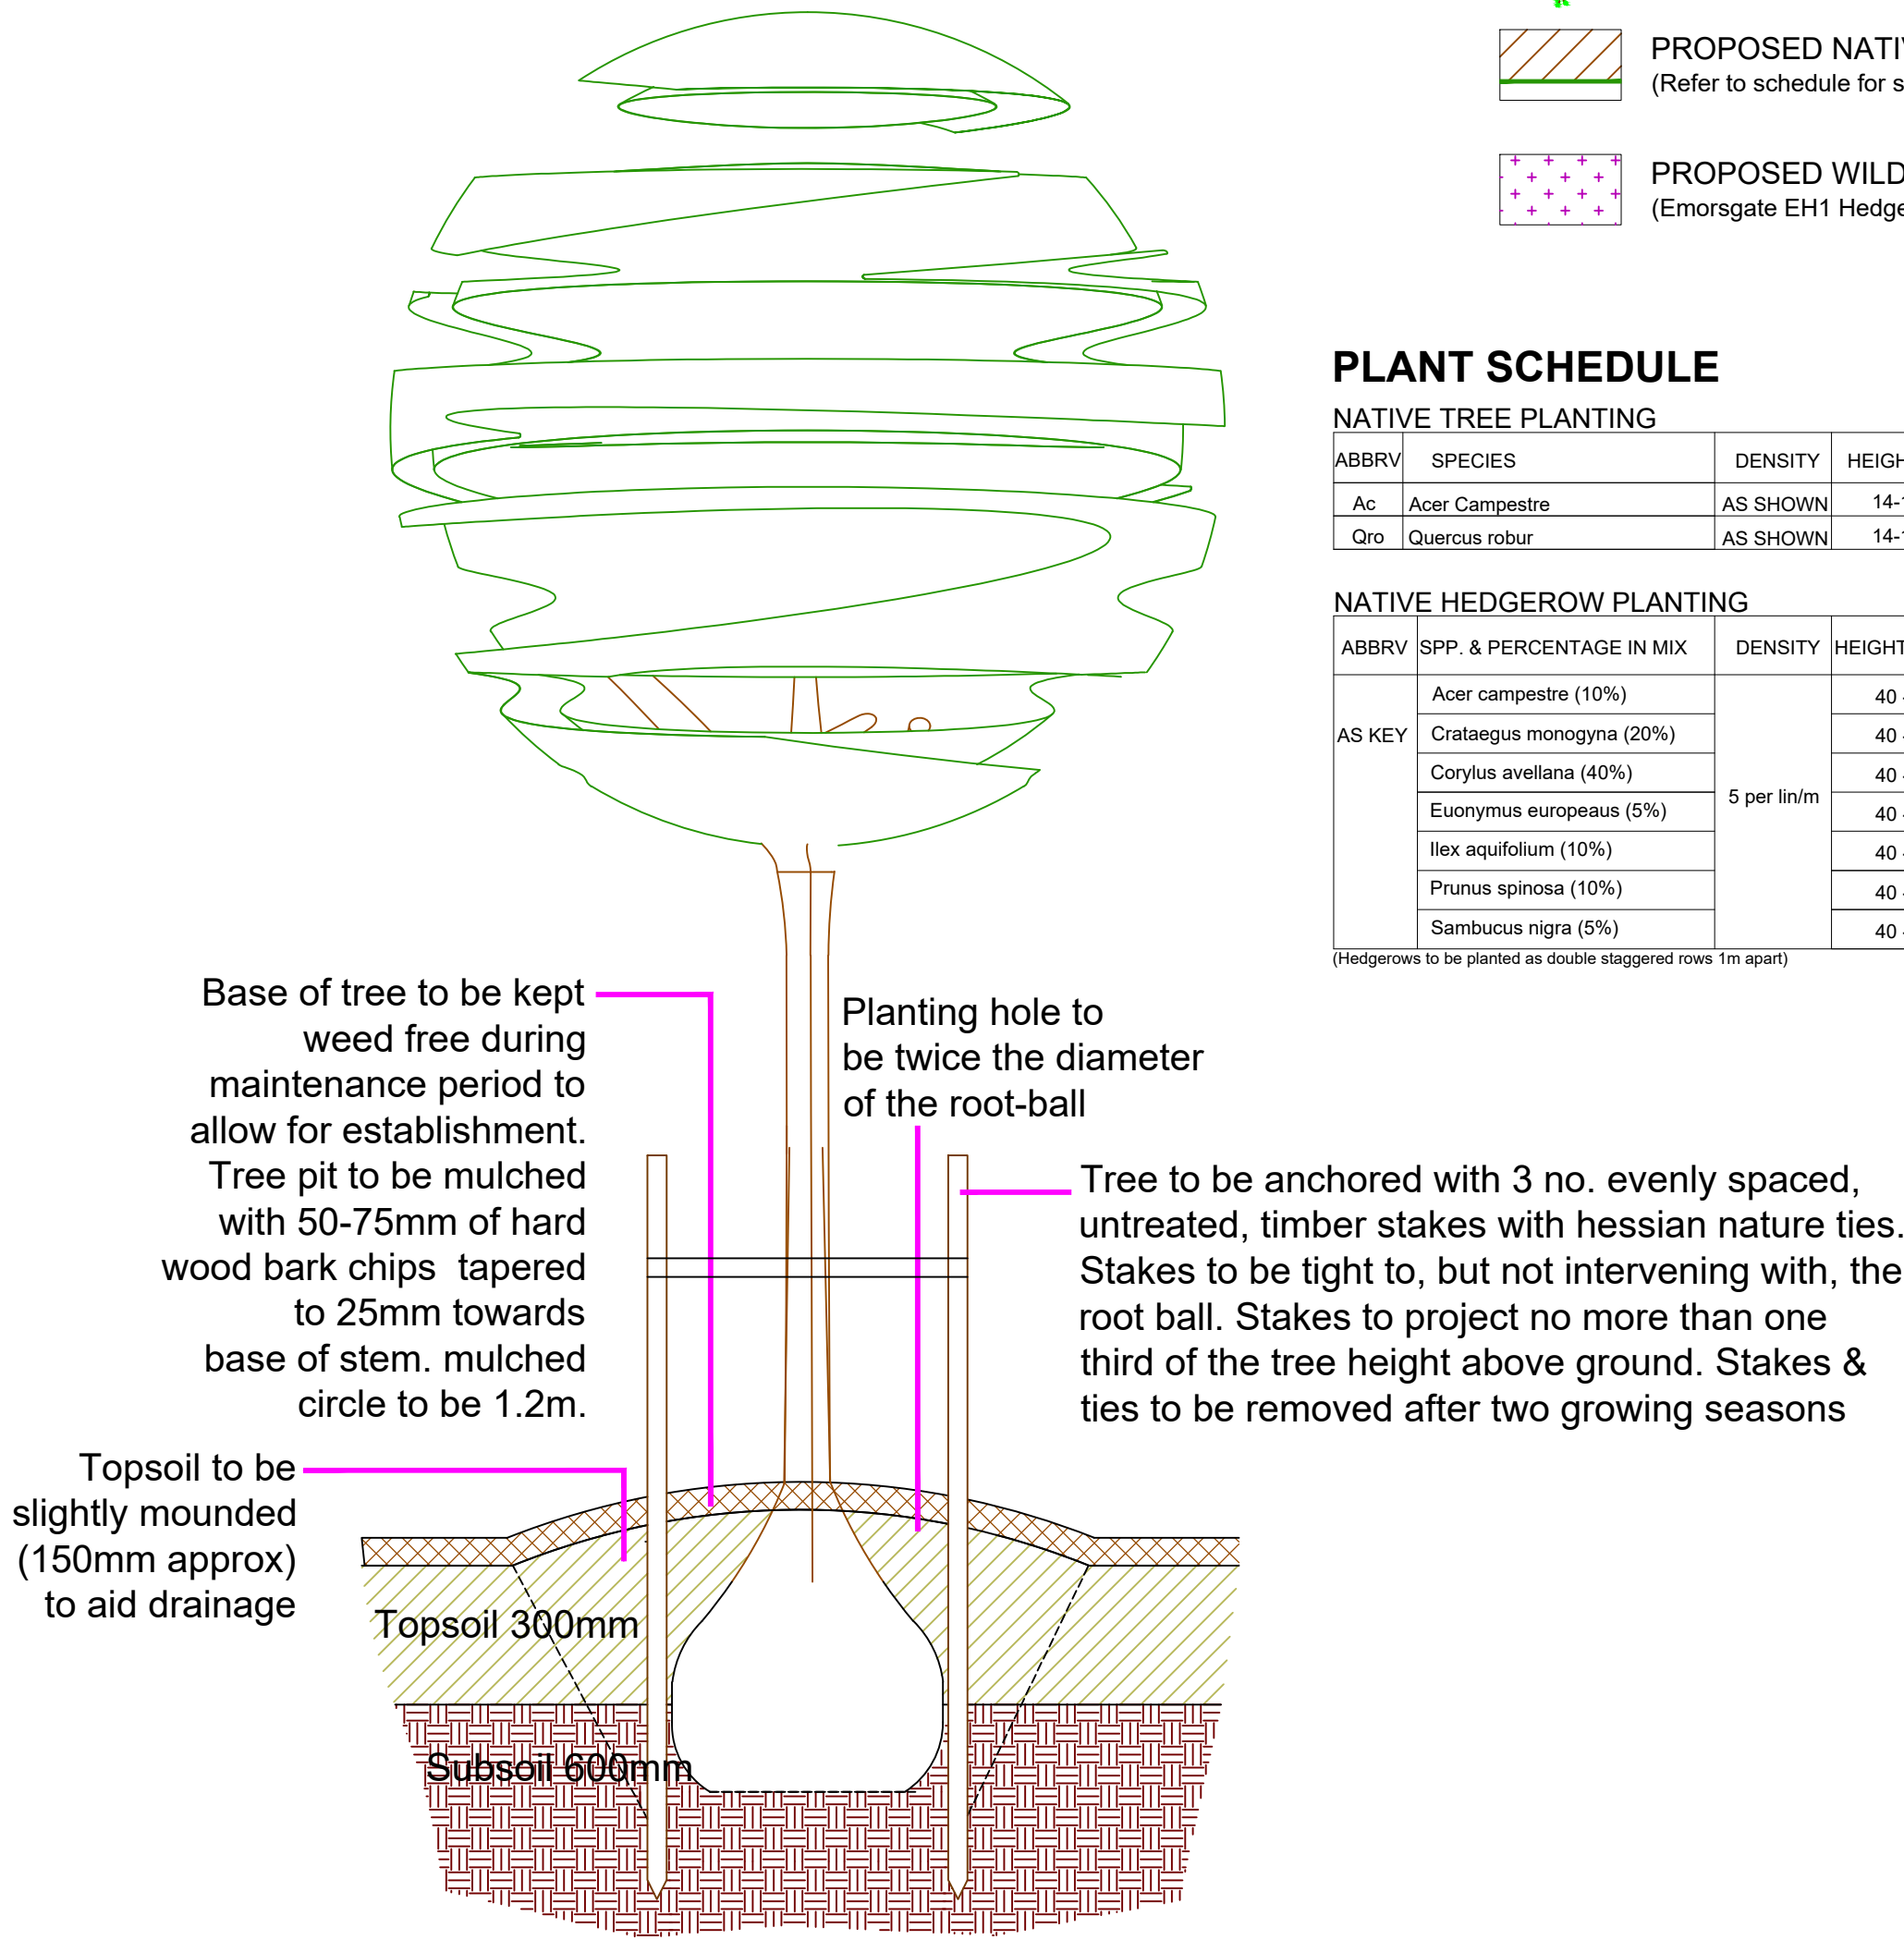

TREE PIT DETAIL - NATIVE TREES IN SOFT LANDSCAPE



NOTES:

No container/root-balled tree shall be supplied and planted until it has been found to be compliant with BS 8545:2014, Table 1, P.21

TOPSOIL:

300mm insitu topsoil. Approved for use by a suitably qualified soil scientist.

SUBSOIL:

600mm insitu subsoil. Approved for use by a suitably qualified soil scientist. Backfilling to reinstate the pre-existing soil profile

FENCING:

Areas around proposed trees to be securely fenced prior to commencement of construction operations on site to avoid compaction / contamination of soils.

WRAPPING:

Non-biodegradable & biodegradable root-ball wrappings to be removed. Where root-ball collapse is a concern, Wrapping to be cut & peeled back to one-third root-ball height. Peeled wrapping to be removed and not folded back into the root-ball.

MULCH:

Mulch circles around trees shall be maintained for at least 3 years post-planting.

SOFT LANDSCAPE KEY:

- EXISTING TREES TO BE RETAINED
- EXISTING GRASSLAND TO BE RETAINED
- PROPOSED TREE PLANTING
(Refer to schedule for species)
- PROPOSED NATIVE HEDGEROW PLANTING
(Refer to schedule for species/densities)
- PROPOSED WILDFLOWER HABITAT
(Emorsgate EH1 Hedgerow Mix)

PLANT SCHEDULE

NATIVE TREE PLANTING						
ABBRV	SPECIES	DENSITY	HEIGHT/GIRTH	ROOT COND	POT SIZE	TOTAL
Ac	Acer Campestre	AS SHOWN	14-16 (g)	RB	--	-
Qro	Quercus robur	AS SHOWN	14-16 (g)	RB	--	-

NATIVE HEDGEROW PLANTING						
ABBRV	SPP. & PERCENTAGE IN MIX	DENSITY	HEIGHT/GIRTH	ROOT COND	POT SIZE	TOTAL
AS KEY	Acer campestre (10%)	5 per lin/m	40 - 60 (h)	ROOT CELL	-	-
	Crataegus monogyna (20%)		40 - 60 (h)	ROOT CELL	-	-
	Corylus avellana (40%)		40 - 60 (h)	ROOT CELL	-	-
	Euonymus europeaus (5%)		40 - 60 (h)	ROOT CELL	-	-
	Ilex aquifolium (10%)		40 - 60 (h)	ROOT CELL	-	-
	Prunus spinosa (10%)		40 - 60 (h)	ROOT CELL	-	-
	Sambucus nigra (5%)		40 - 60 (h)	ROOT CELL	-	-

(Hedgerows to be planted as double staggered rows 1m apart)


NOTES:
Existing retained trees to be protected in accordance with BS5837:2012. Protection measures to be implemented prior to any construction operations on site
Drawing was produced in colour at a scale of 1:500 @ A1. Do not rely on monochrome or scaled copies

TDA
THE GRANARY
NEWLAND FAWR FARM
LLANGAN
CF35 5DN
TEL: 01446 789367



CLIENT
PERFECT PET SERVICES

DRAWING NUMBER	SCALE
TDA.3140.02	1:500 @ A1
DRAWN	DATE
RHC/AMP	JAN 2026

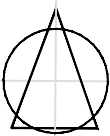

PROJECT
DOG WALKING FIELD, PIKE ROAD

DRAWING TITLE
DETAILED SOFT LANDSCAPE PROPOSALS