




AA | LONGITUDINAL SECTION
SCALE: 1:166

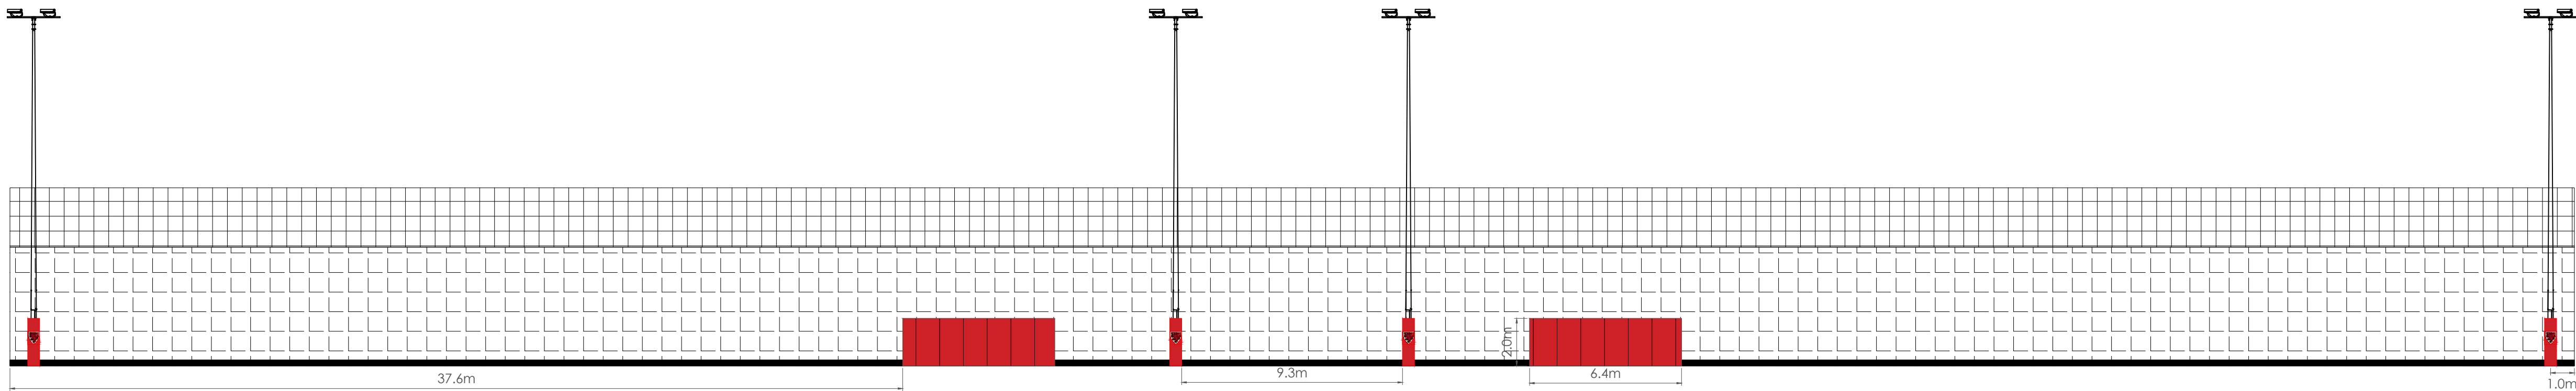

BB | LONGITUDINAL SECTION
SCALE: 1:166

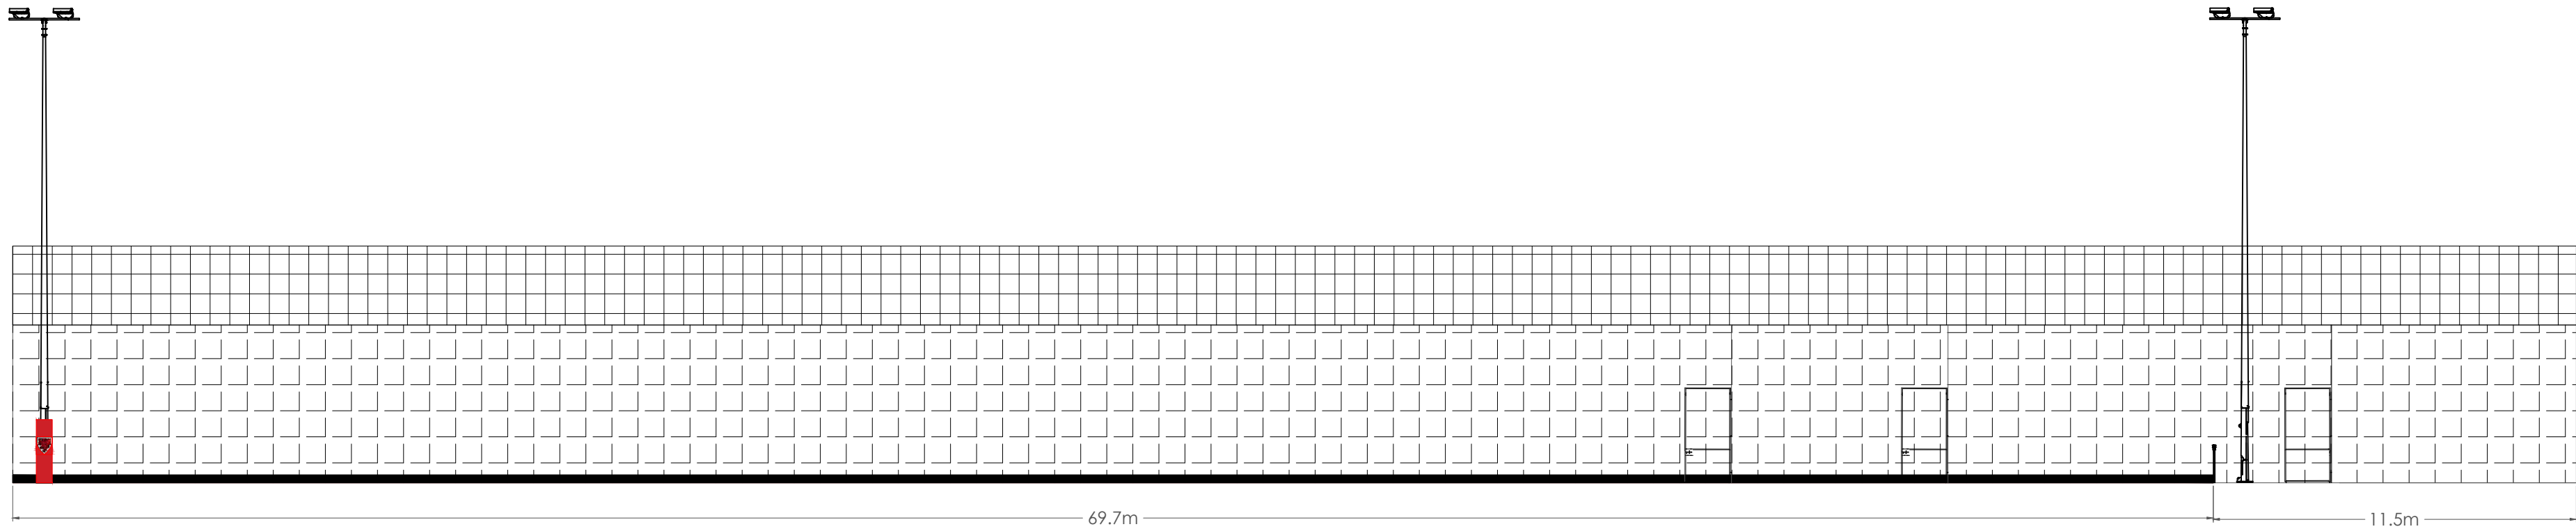

CC | LATERAL SECTION
SCALE: 1:166

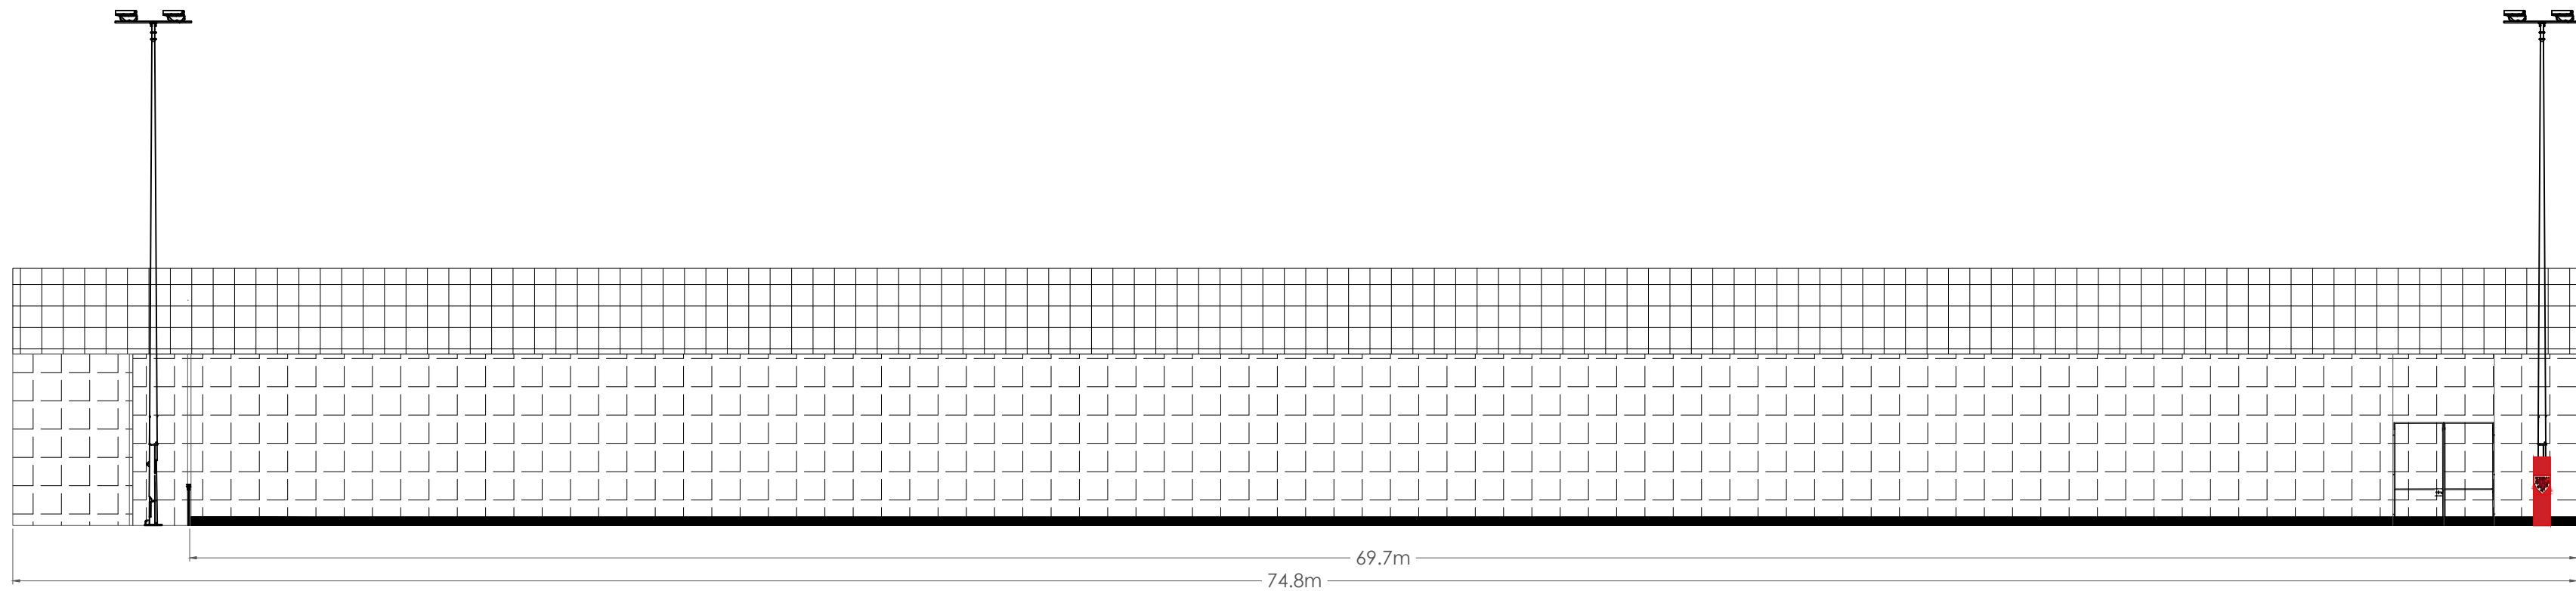

DD | LATERAL SECTION
SCALE: 1:166

NOTES
It is the contractors responsibility to check design levels and sizes for compliance. Any discrepancies or errors to be identified to the design team.

DESIGN INFORMATION

5m Fencing around the full perimeter

2.5m Ball Stop Netting to be installed around the full perimeter

Total Height - 7.5m

Spectator Rail across the full length at 1.2m high

Black Timber Kickboards to be installed across the full pitch perimeter

All fencing elements above are to be RAL 9005 (Black)

Floodlighting 8 Column system dual head

Floodlight located within the pitch footprint to be complete with safety padding.

Overall Height - 15m

Spectator Area -

Raised 125 seater stand (2)

Indicative Size of TV Gantry at 7m high

Copyright Sports Labs Ltd 2025

Revision	Date	Description	By

Status



Sports Labs
1 Adam Square
Brucefield Industrial Estate
Livingston
info@sportslabs.co.uk

Client
FOOTBALL ASSOCIATION OF WALES

Site
DRAGON PARK

Drawing Title FENCING SECTION			
Drawing No. 3475-SL-DR-300-FS-R00			
Scale @ A1 1:166	Date 01/2026	Drawn By FS	Checked By GS
Scale Bar (metres)			