



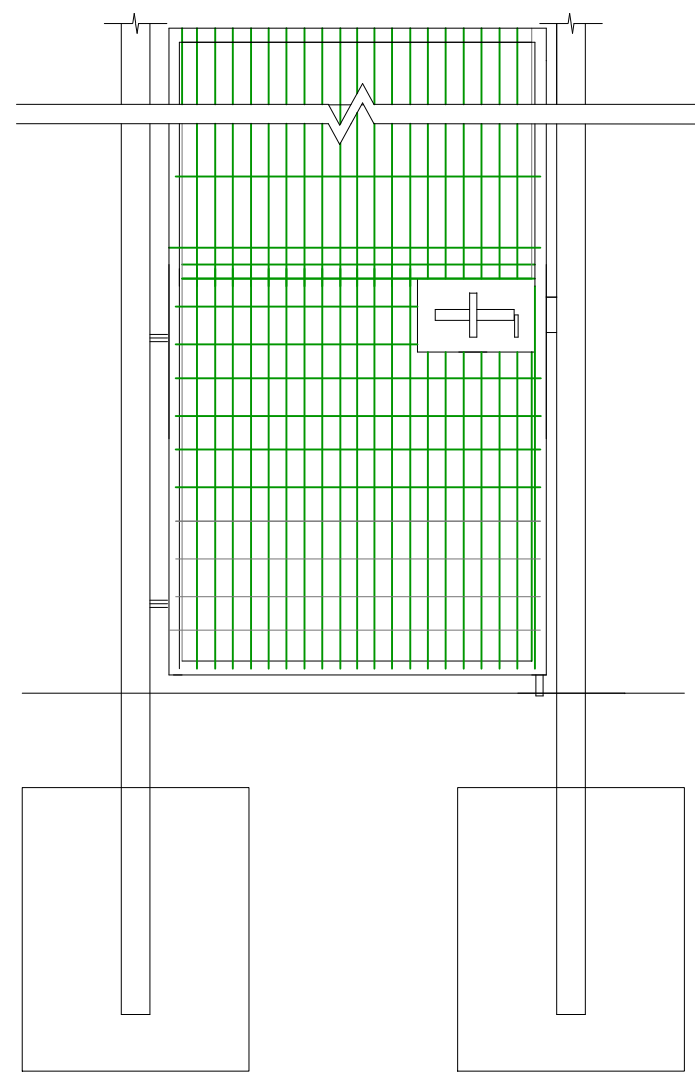

Typical single gate

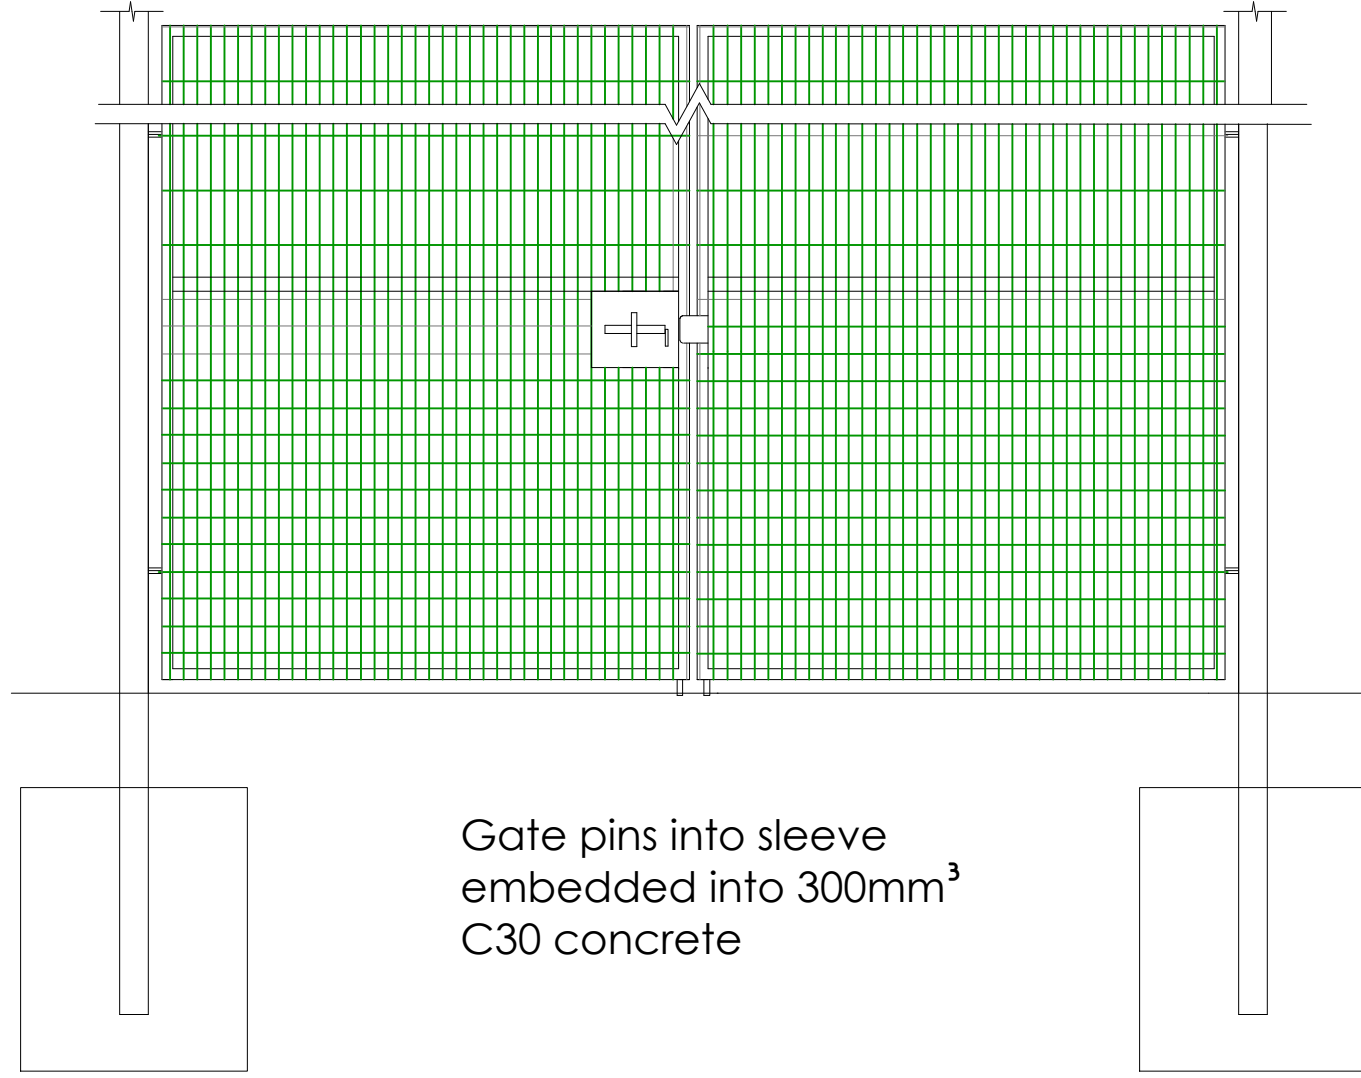


Typical double gate

Gate pins into sleeve
embedded into 300mm³
C30 concrete

Gates
hinges allow for 180° opening out away from
pitch. gate should facilitate being pinned
opened and shut. gates 2.4m high.

Gate frames to be square hollow section
Gate posts to be square hollow section
Slide bolt with facility for padlock


Bottom panel 1.2m high 50x50mm 8/6/8 twin
wire fencing. There above 200x50mm 8/6/8
twin wire.

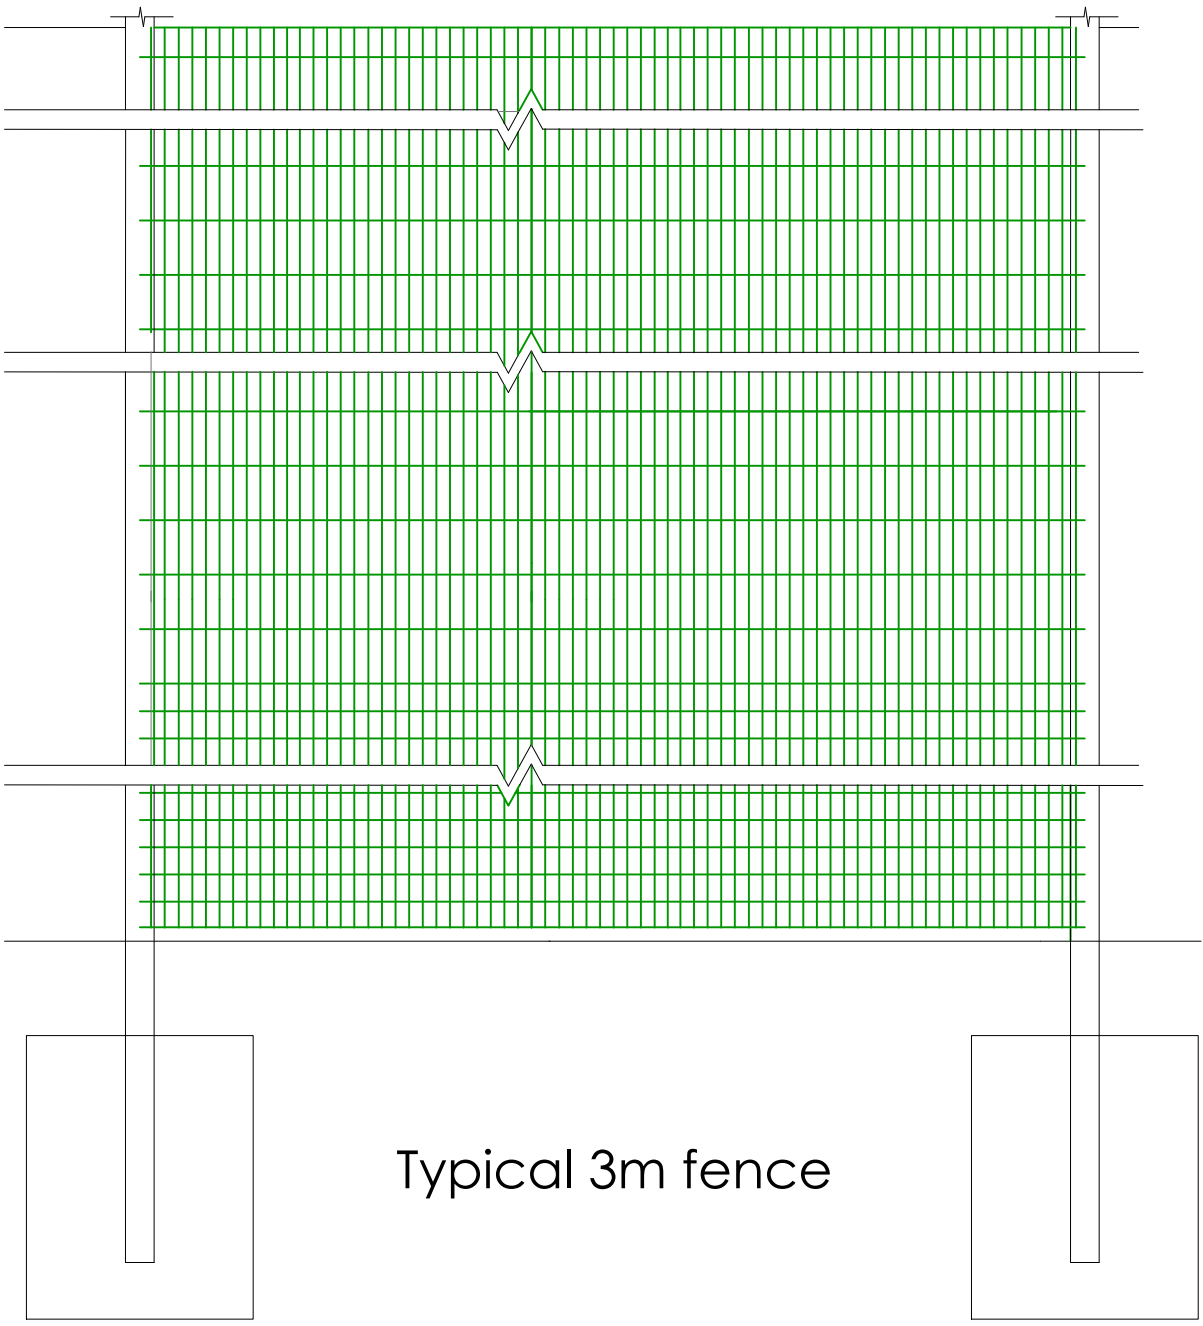


Typical 3m fence

02 FENCE PANEL

ELEVATION
SCALE NTS

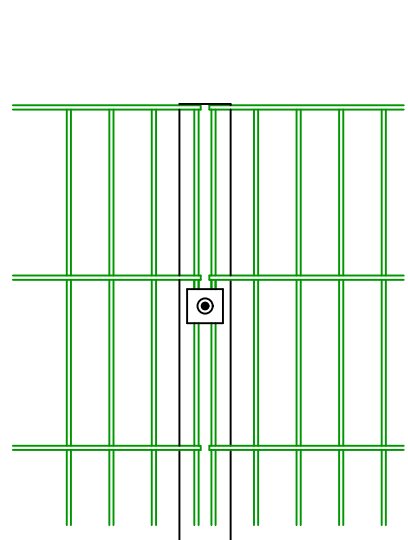


DETAIL OF PANEL

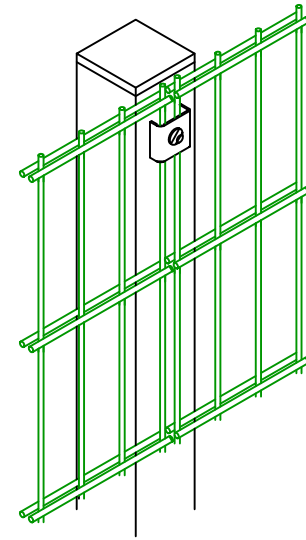


DETAIL OF PANEL TO POST FIXINGS

panel (200x50x6) connection detail
perimeter fencing
NTS

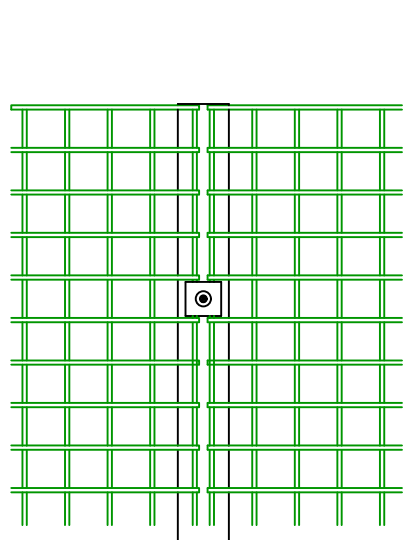

DETAIL OF PANEL

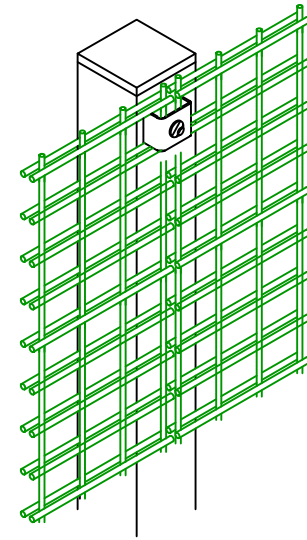

DETAIL OF PANEL TO POST FIXINGS

panel (50x50x6) connection detail
perimeter fencing
nts


fence posts to be rectangular hollow section

bottom panel 1.2m high 50x50mm 8/6/8 twin
wire fencing.

from 1.2m to 3m
200x50mm 8/6/8 twin wire.

ball stop fencing panel secured to posts and
frame using coated slotted clamp flats and
m8 bolts and m8 anti-vandal nuts

foundations c30 concrete sizes to be
confirmed based on exposed ground
conditions

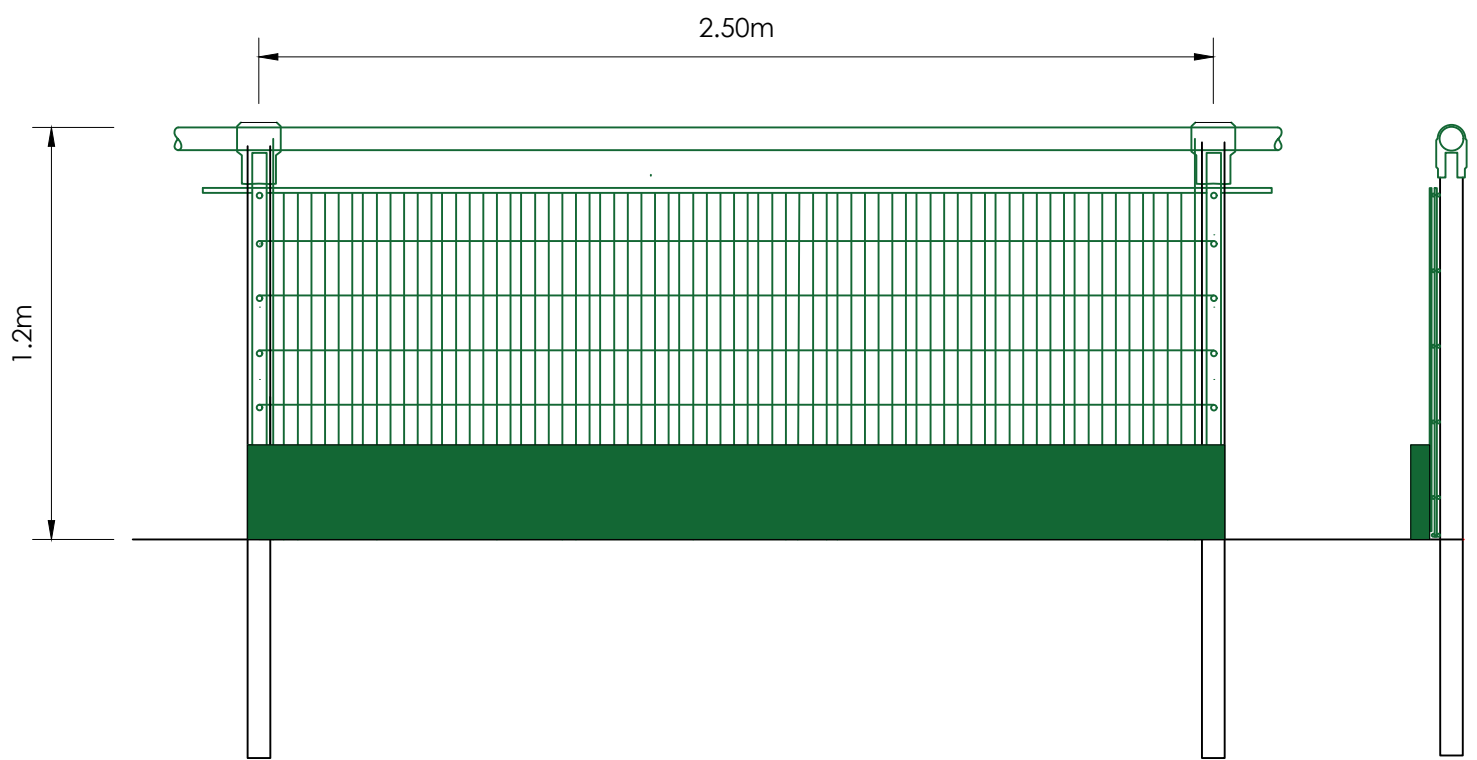

fence posts to be rectangular hollow section

ball stop fencing panel secured to posts and frame using coated slotted
clamp flats and m8 bolts and m8 anti-vandal nuts

foundations c30 concrete sizes to be confirmed based on exposed
ground conditions

fencing panel providing to match existing
perimeter fencing

04 SPECTATOR RAIL FENCING

ELEVATION
SCALE 1:50

NOTES
It is the contractors responsibility to check design levels and
sizes for compliance. Any discrepancies or errors to be
identified to the design team.

Copyright Sports Labs Ltd 2025

Revision	Date	Description	By

Status

sportslabsconsult
Sports Labs
1 Adam Square
Brucefield Industrial Estate
Livingston
info@sportslabs.co.uk

Client
FOOTBALL ASSOCIATION OF WALES

Site
DRAGON PARK

Drawing Title
FENCING DETAILS

Drawing No.
3475-SL-DR-301-FD-R00

Scale @ A1 1:50	Date 01/2026	Drawn By FS	Checked By GS
--------------------	-----------------	----------------	------------------

Scale Bar (metres)

