



*FINAL FOOTING DETAILS TO BE PROVIDED BY SIGNAGE CONTRACTOR

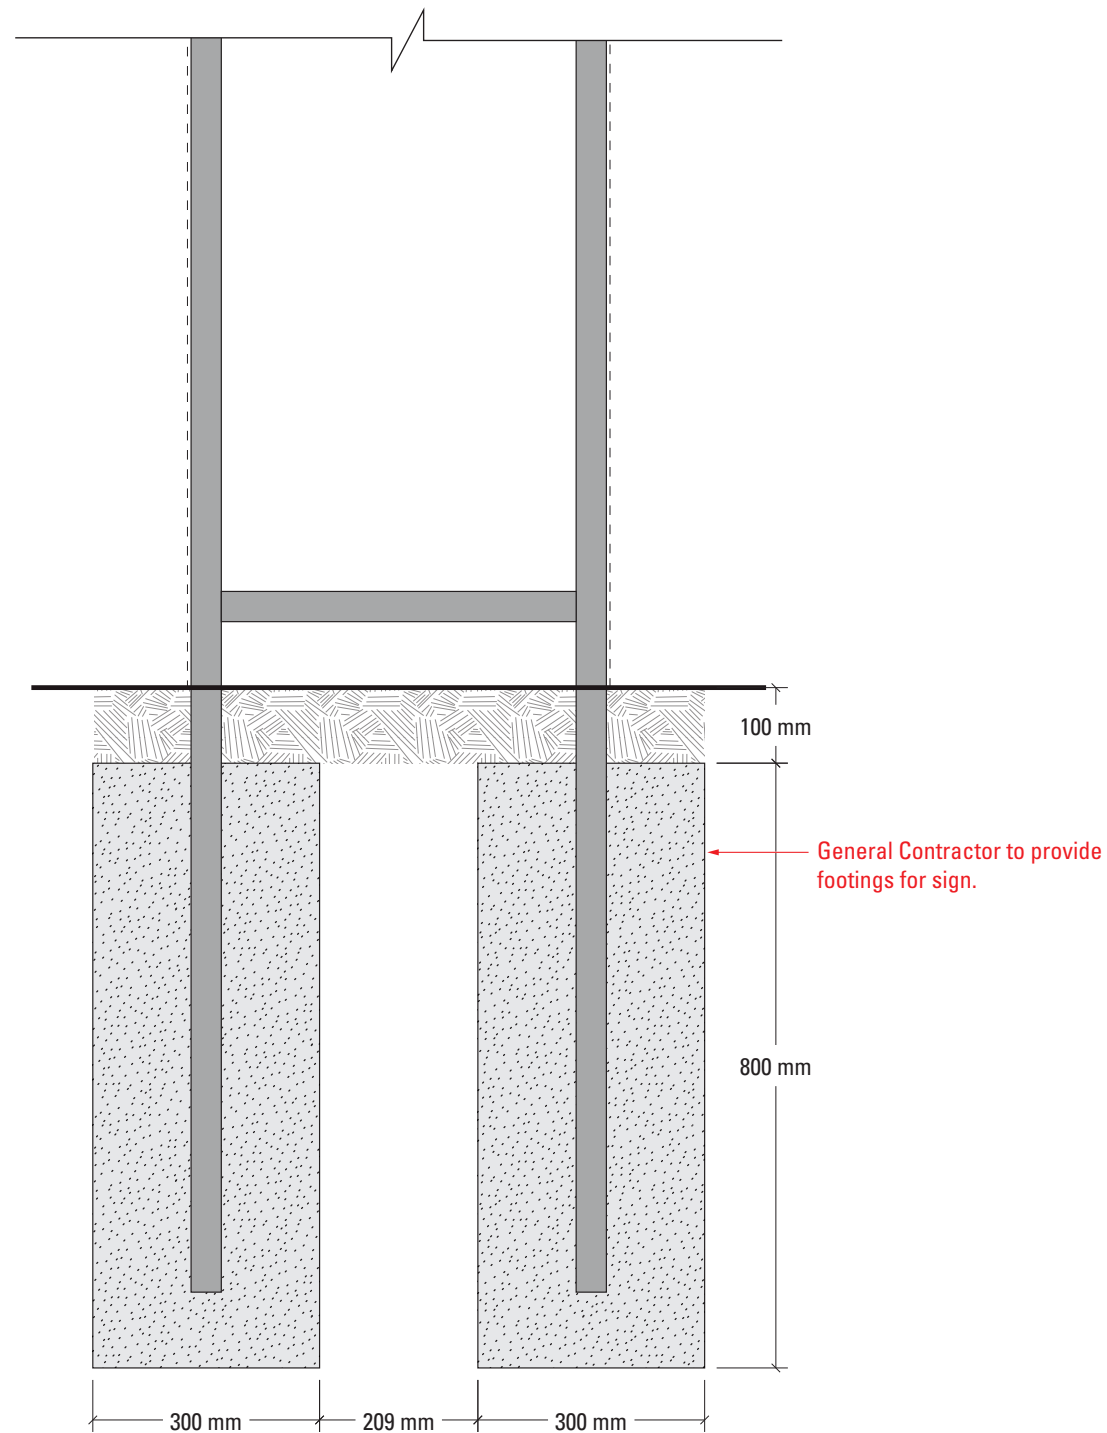

TYP. FOOTING DETAIL - FRONT VIEW
Scale: 1:10

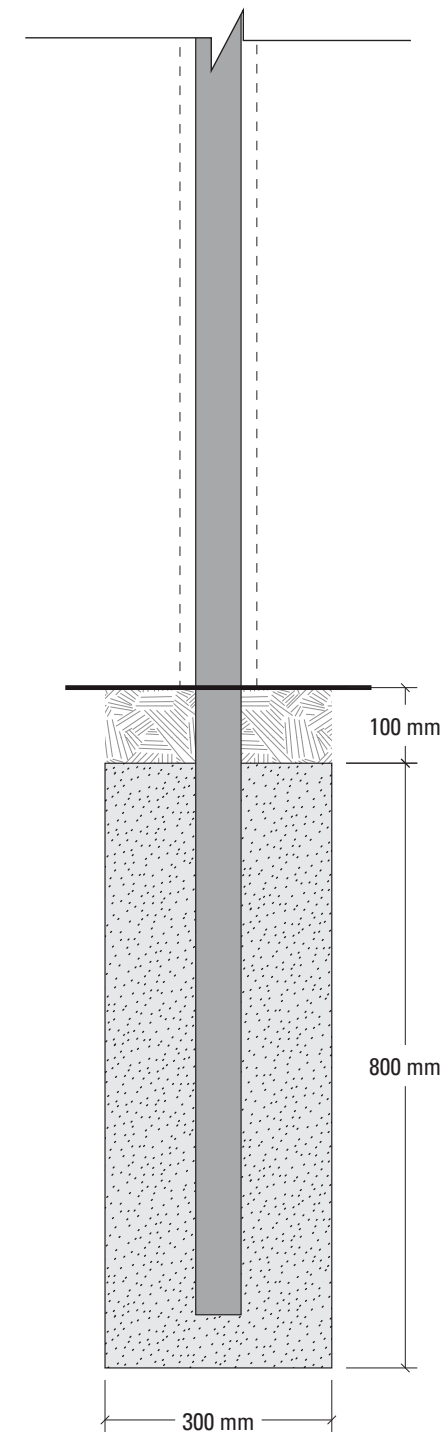

TYP. FOOTING DETAIL - SIDE VIEW
Scale: 1:10