



*FINAL FOOTING DETAILS TO BE PROVIDED BY SIGNAGE CONTRACTOR

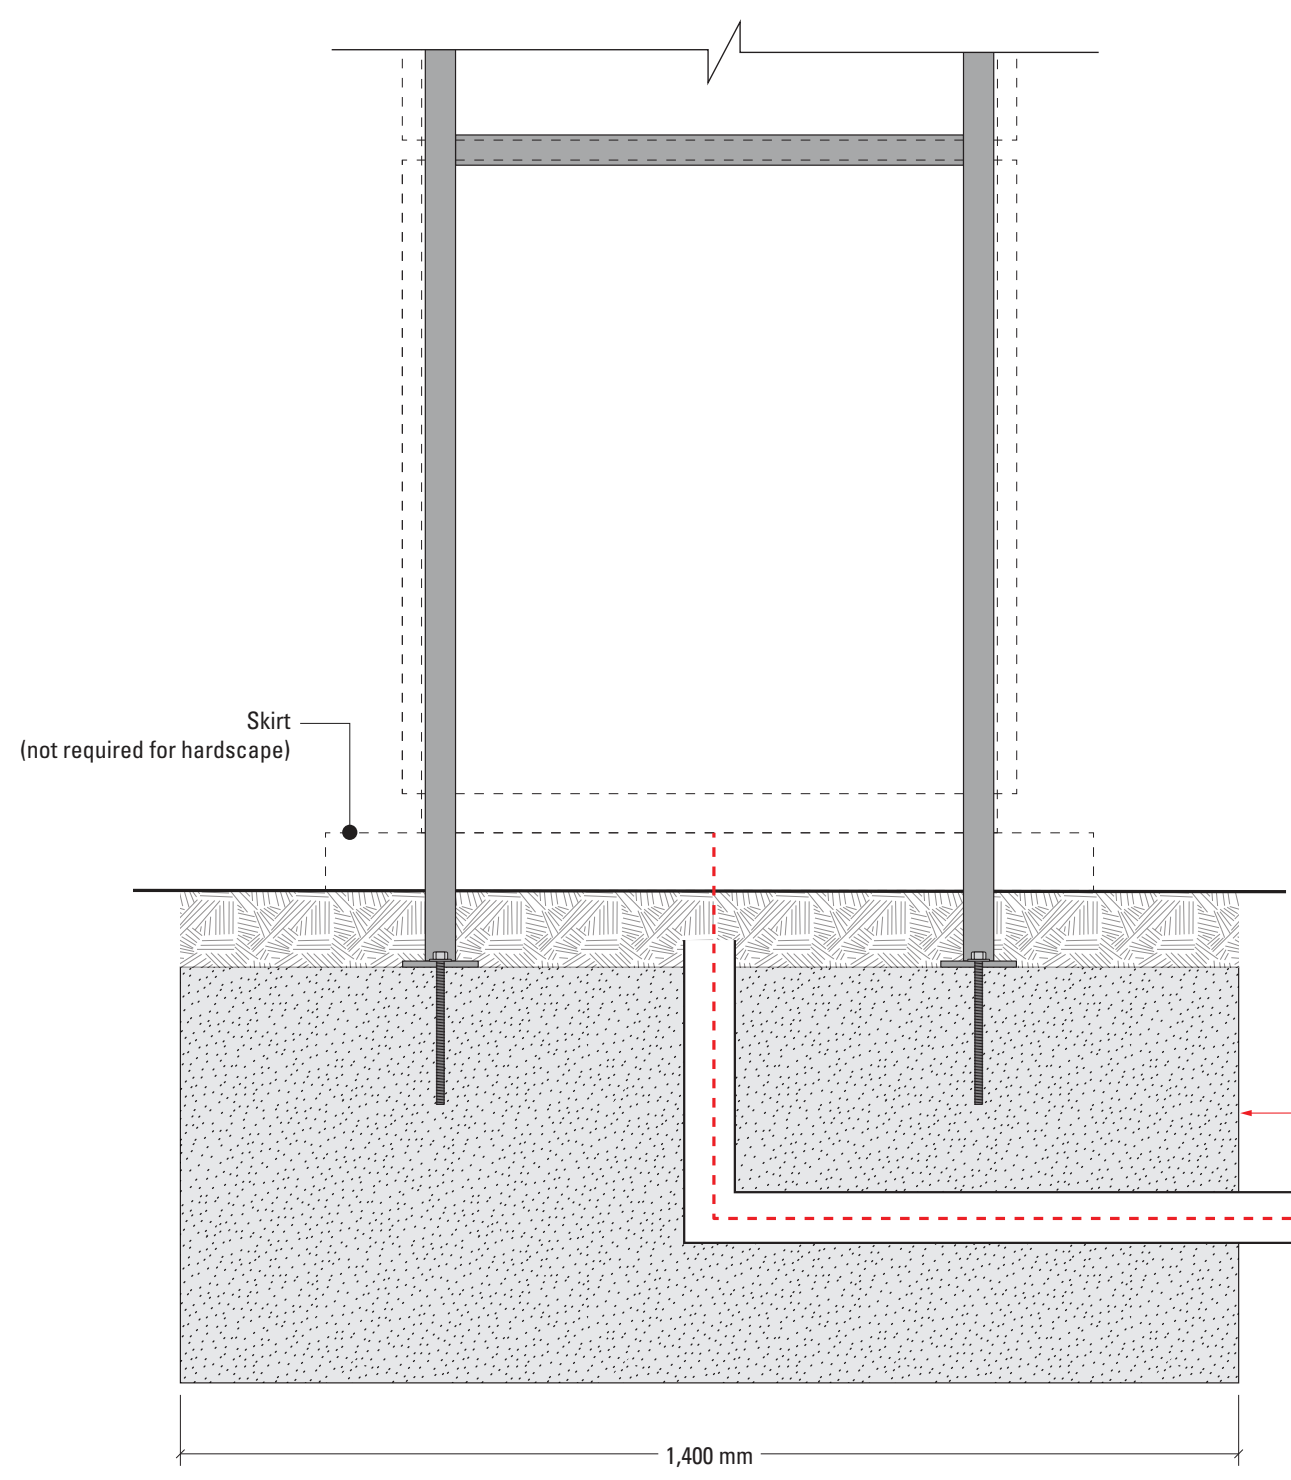

General Contractor to provide footings for sign and 13amp Electrical Feed to center of sign with 1m MIN cable to be left free for connection with sign.

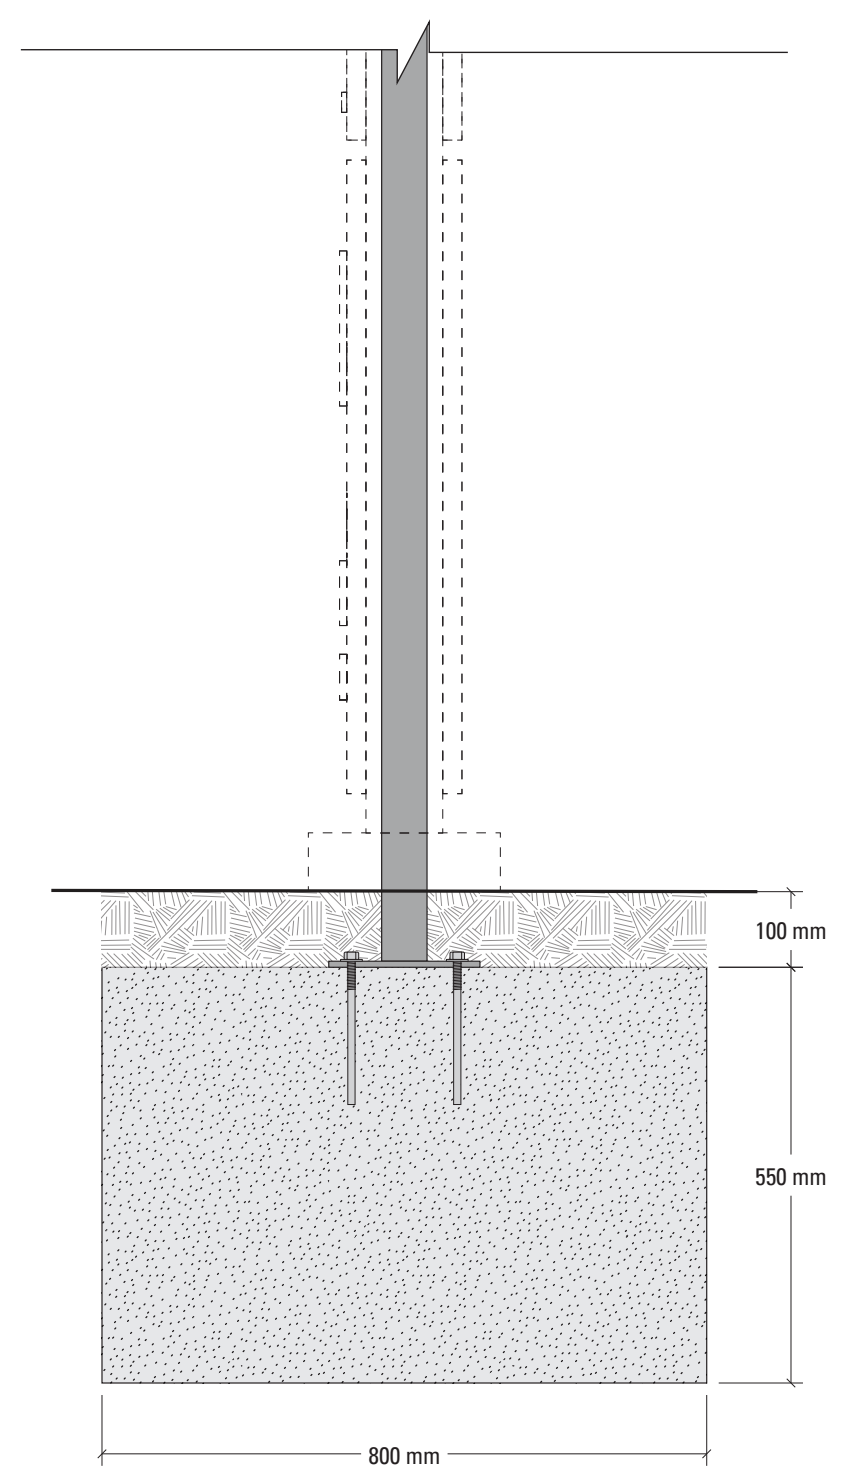

*Illuminated signage not to exceed 200 cd/m2'

TYP. FOOTING DETAIL - FRONT VIEW
Scale: 1:10

TYP. FOOTING DETAIL - SIDE VIEW
Scale: 1:10