
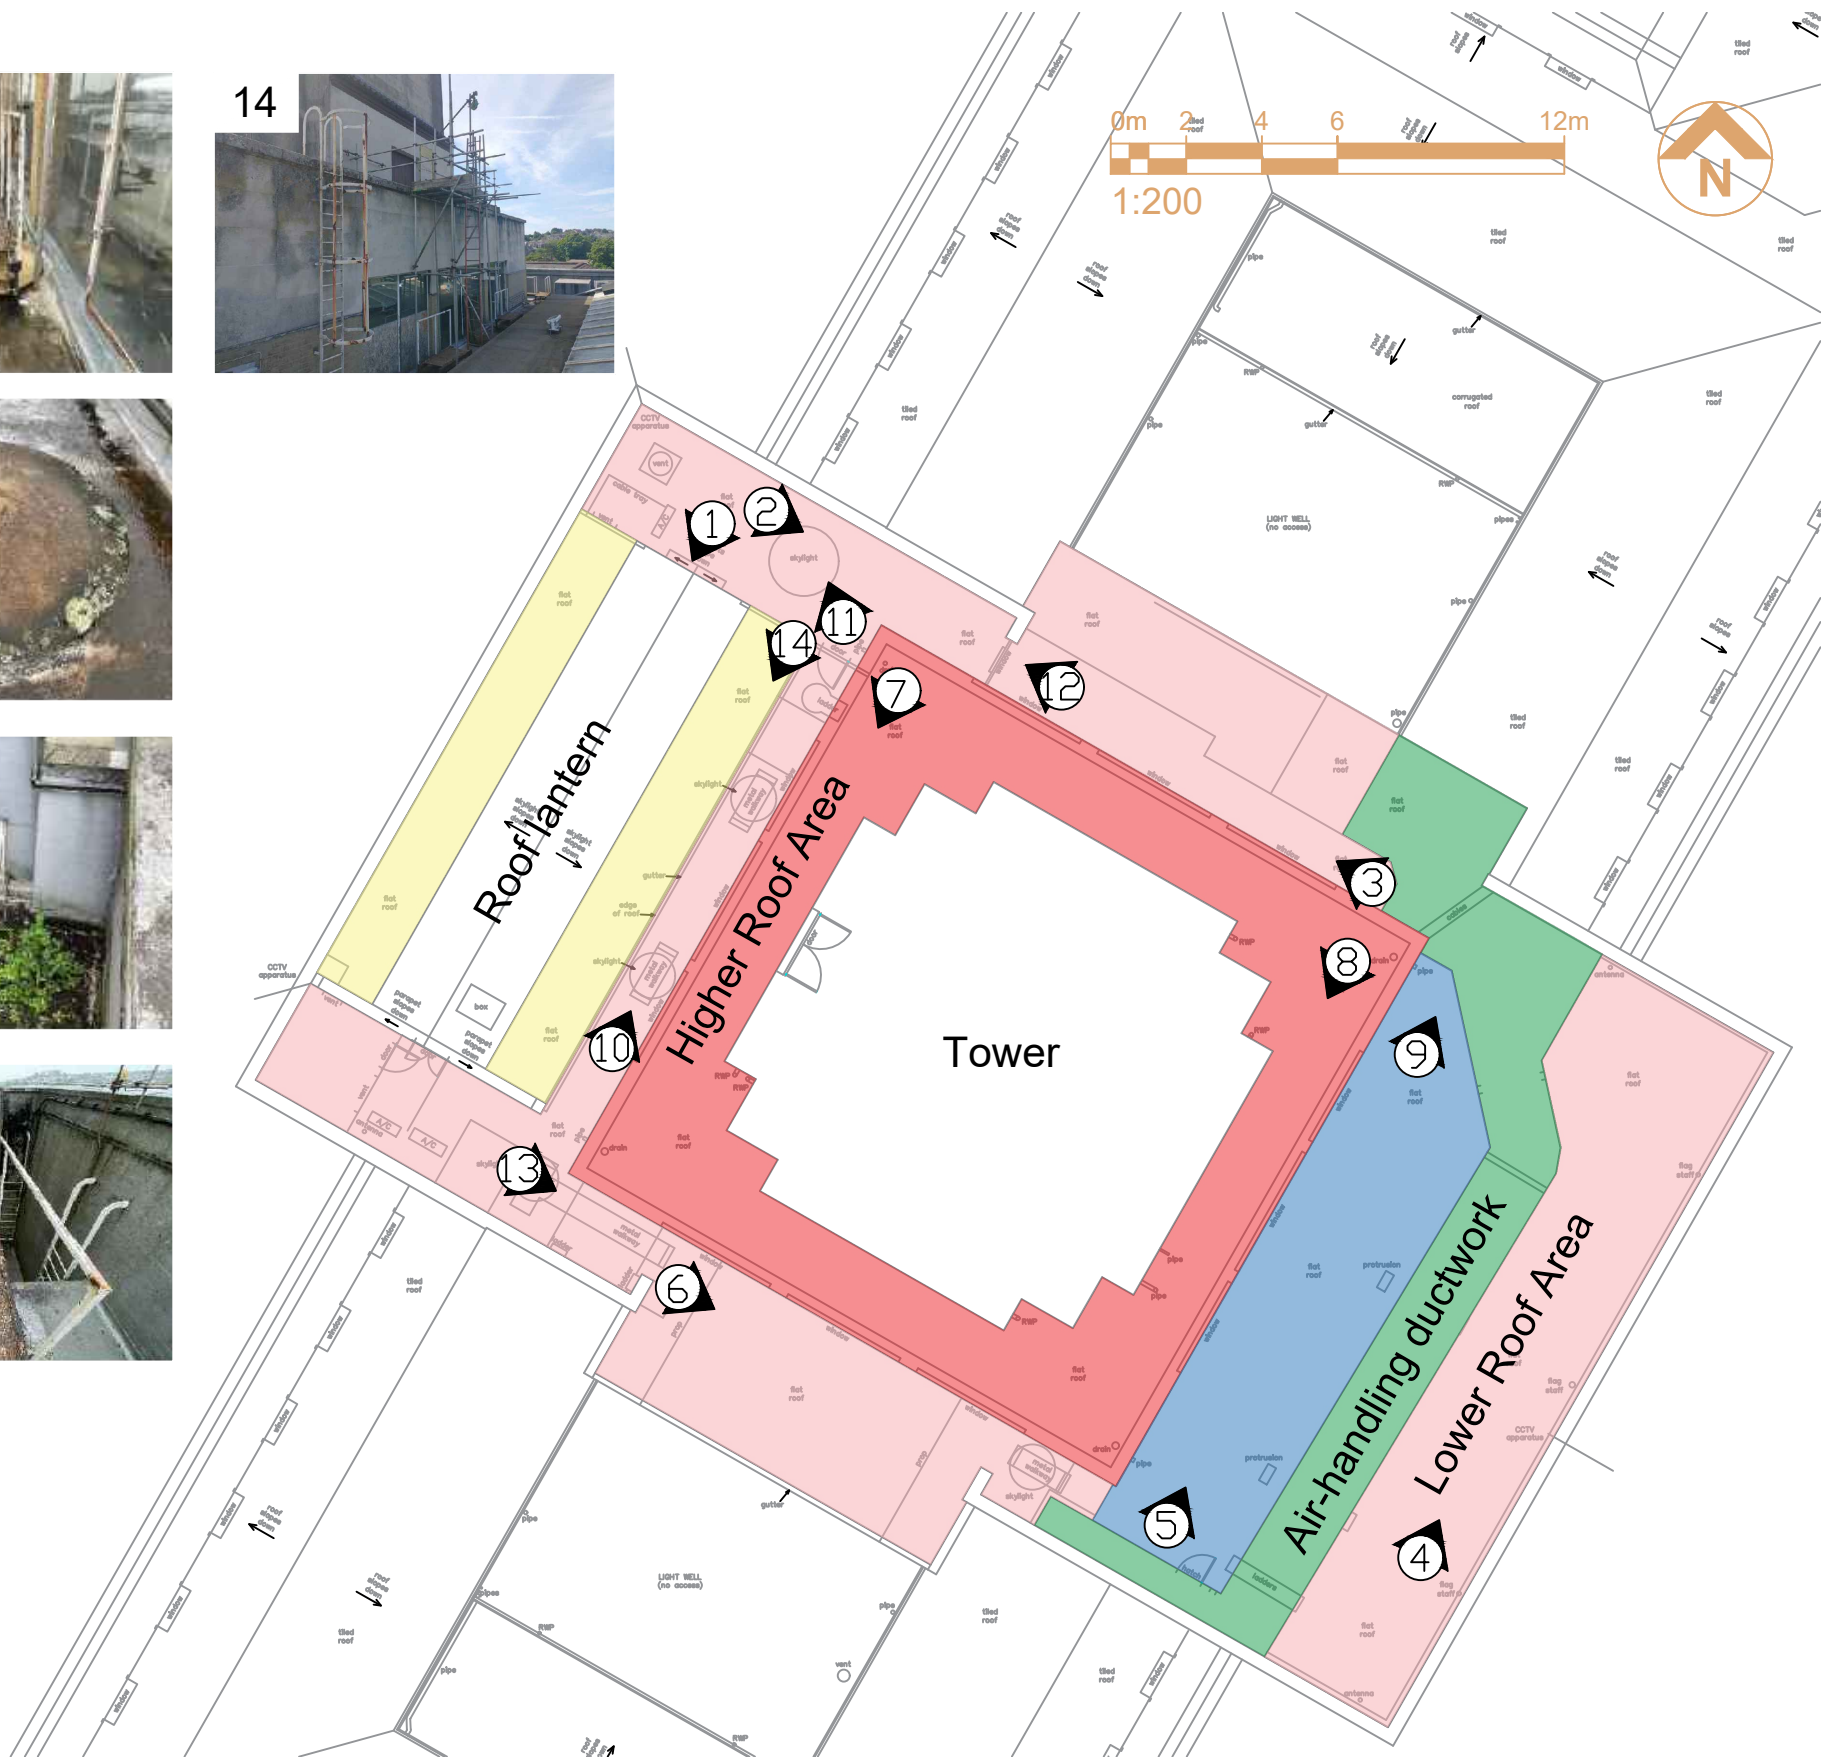


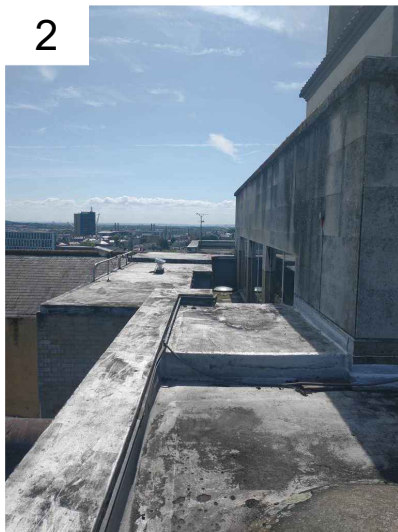

THIS DRAWING IS PRODUCED FOR USE IN THIS PROJECT ONLY AND MAY NOT BE USED FOR ANY OTHER PURPOSE. NPS PROPERTY CONSULTANTS LTD ACCEPT NO LIABILITY FOR THE USE OF THIS DRAWING OTHER THAN THE PURPOSE FOR WHICH IT WAS INTENDED IN CONNECTION WITH THIS PROJECT AS RECORDED IN THE 'PURPOSE FOR ISSUE' AND 'FILE STATUS CODE'.

THIS DRAWING MAY NOT BE REPRODUCED IN ANY FORM WITHOUT PRIOR WRITTEN AGREEMENT OF NPS PROPERTY CONSULTANTS LTD.

© CROWN COPYRIGHT AND DATABASE RIGHTS 2025
ORDNANCE SURVEY LICENCE NUMBER: -

ORIGINAL
SHEET SIZE
A3

FIRST ISSUE

P0

REV

DRAWN

DATE

CHECKED

DATE

APPROVED

DATE

CLIENT
Newport City Council

PROJECT
Newport Civic Centre roof works

TITLE
Existing plan of roofs below tower



Newport Norse
1st Floor, Caradog House, Clappa Park,
Newport, Wales, NP10 8UG,
Tel: 01633 240405;
web: www.norsegroup.co.uk

SCALES
1:200

DISCIPLINE
BLDG S

PROJECT NUMBER
1083467

DRAWING NUMBER
NPS-00-04-DR-B-(00)-200

REV CODE
P 1

STATUS CODE
S2

PURPOSE OF ISSUE
INFORMATION

DRAWN
CG