
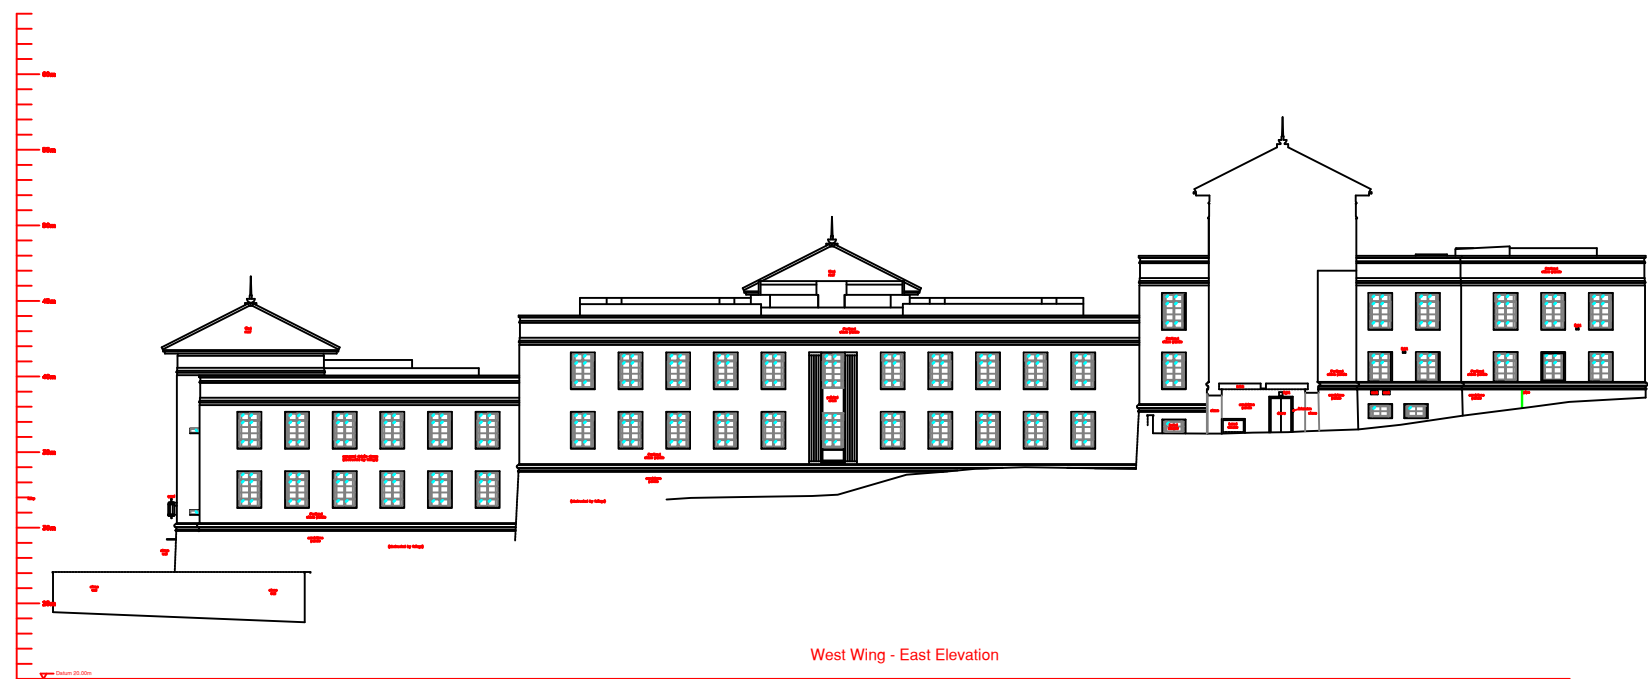
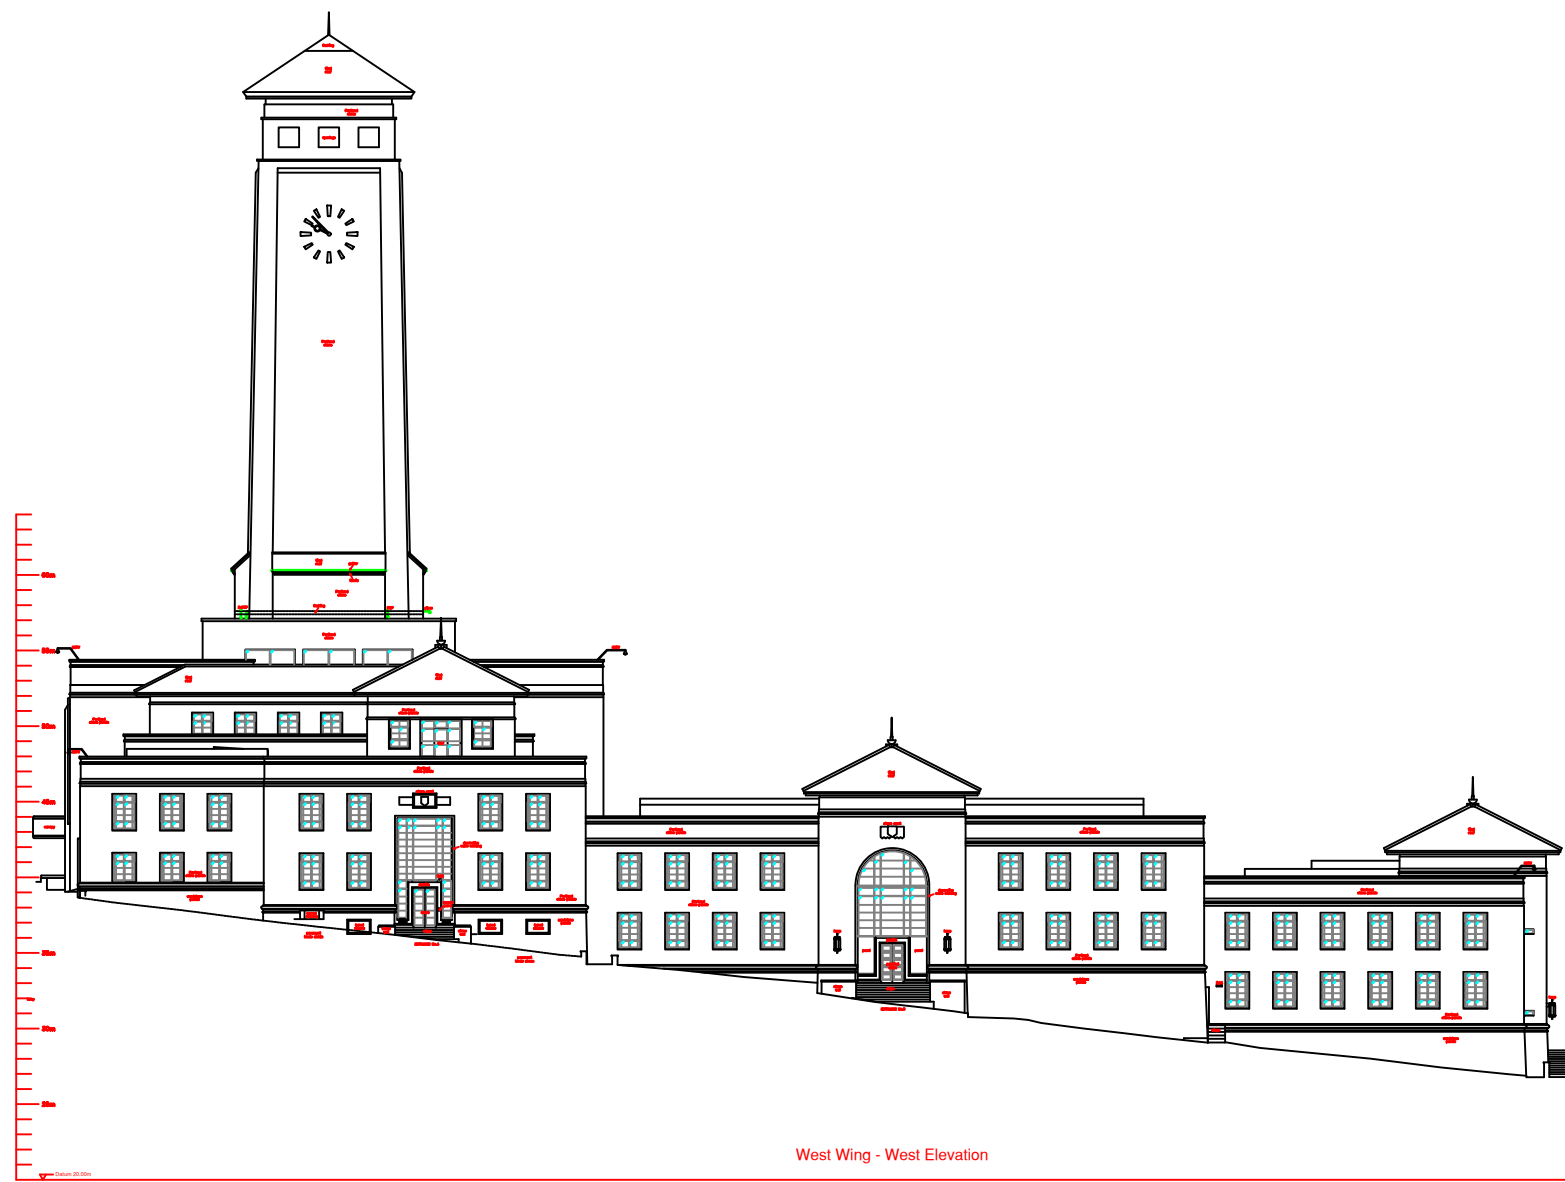
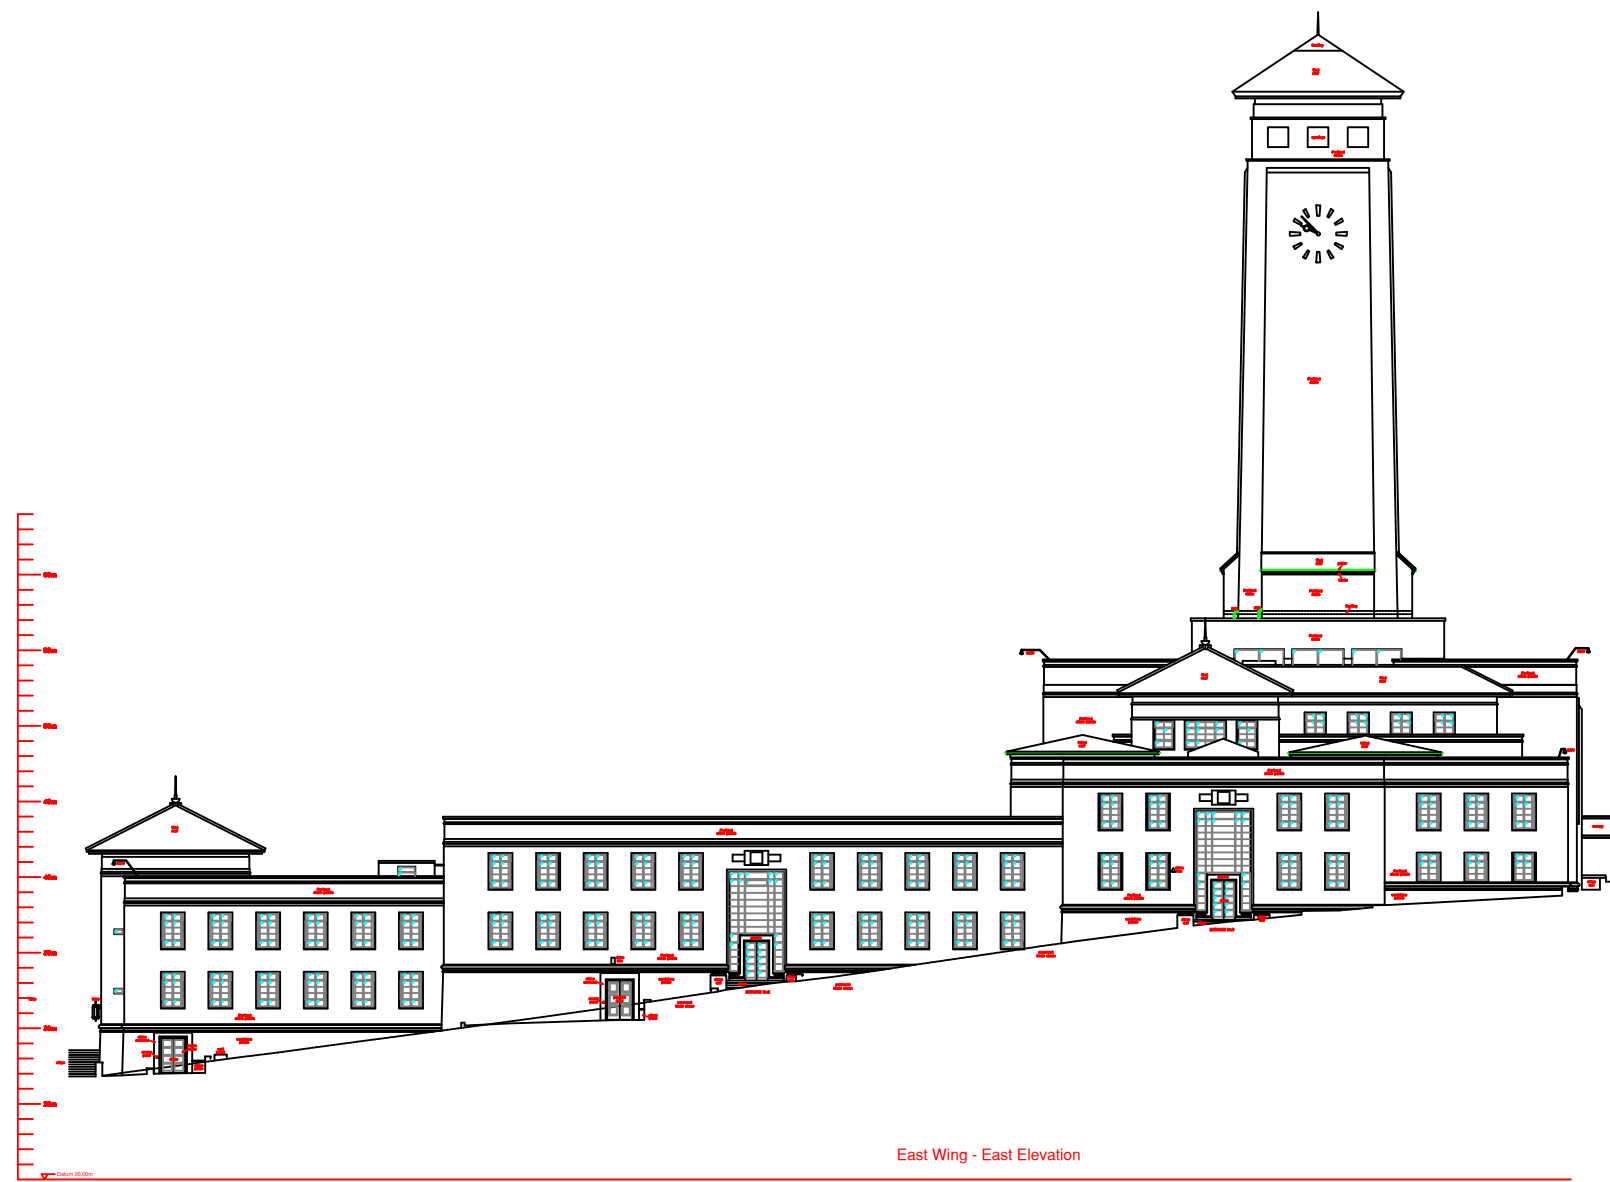
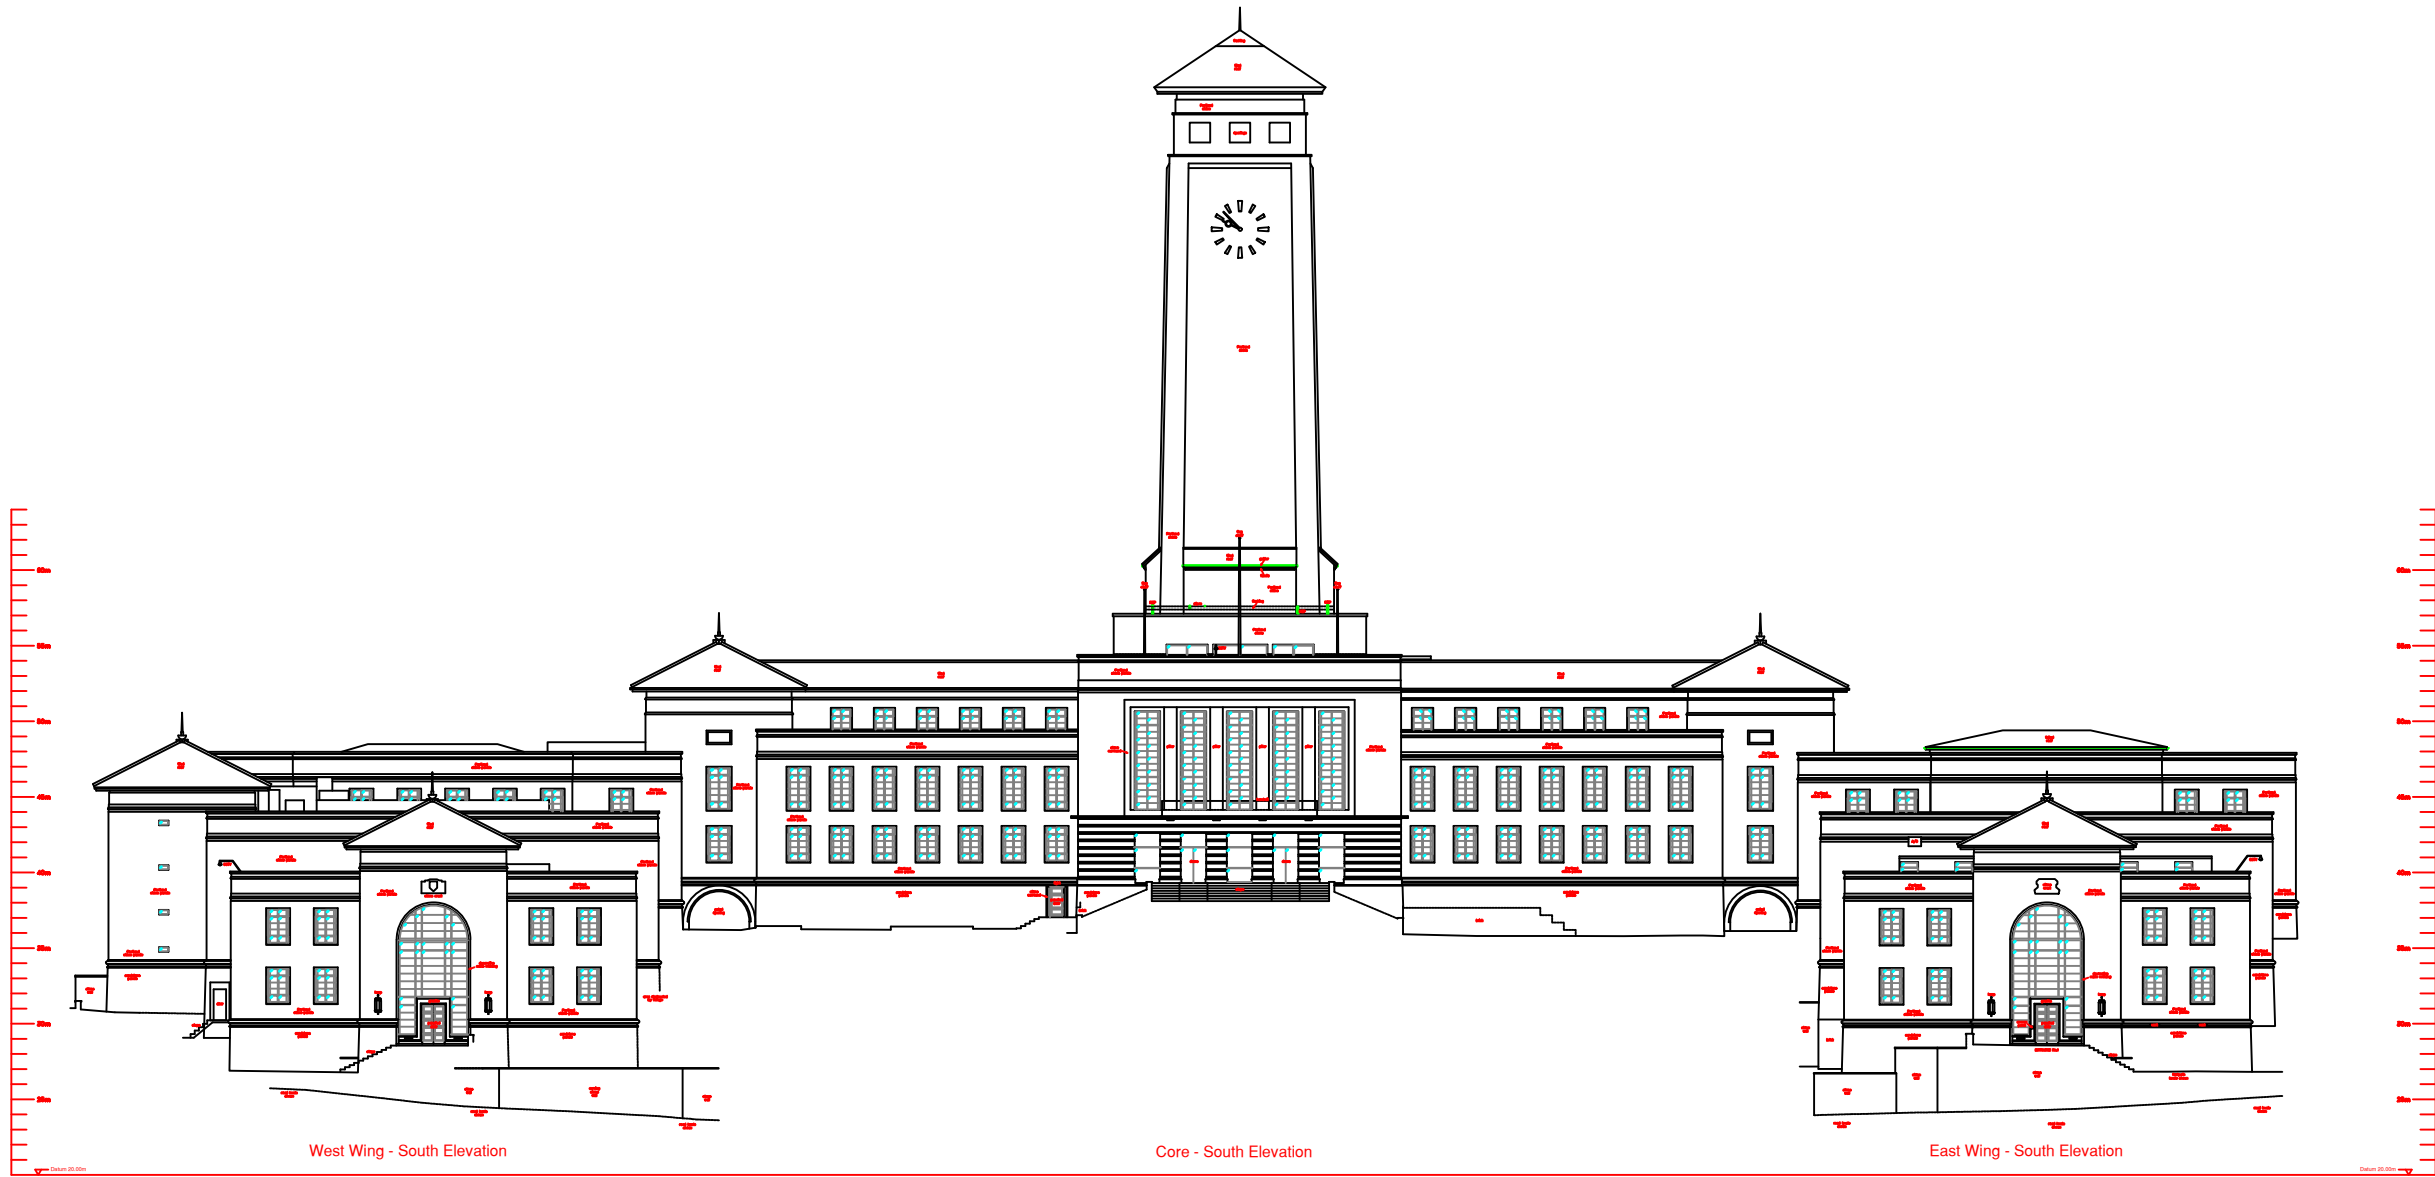


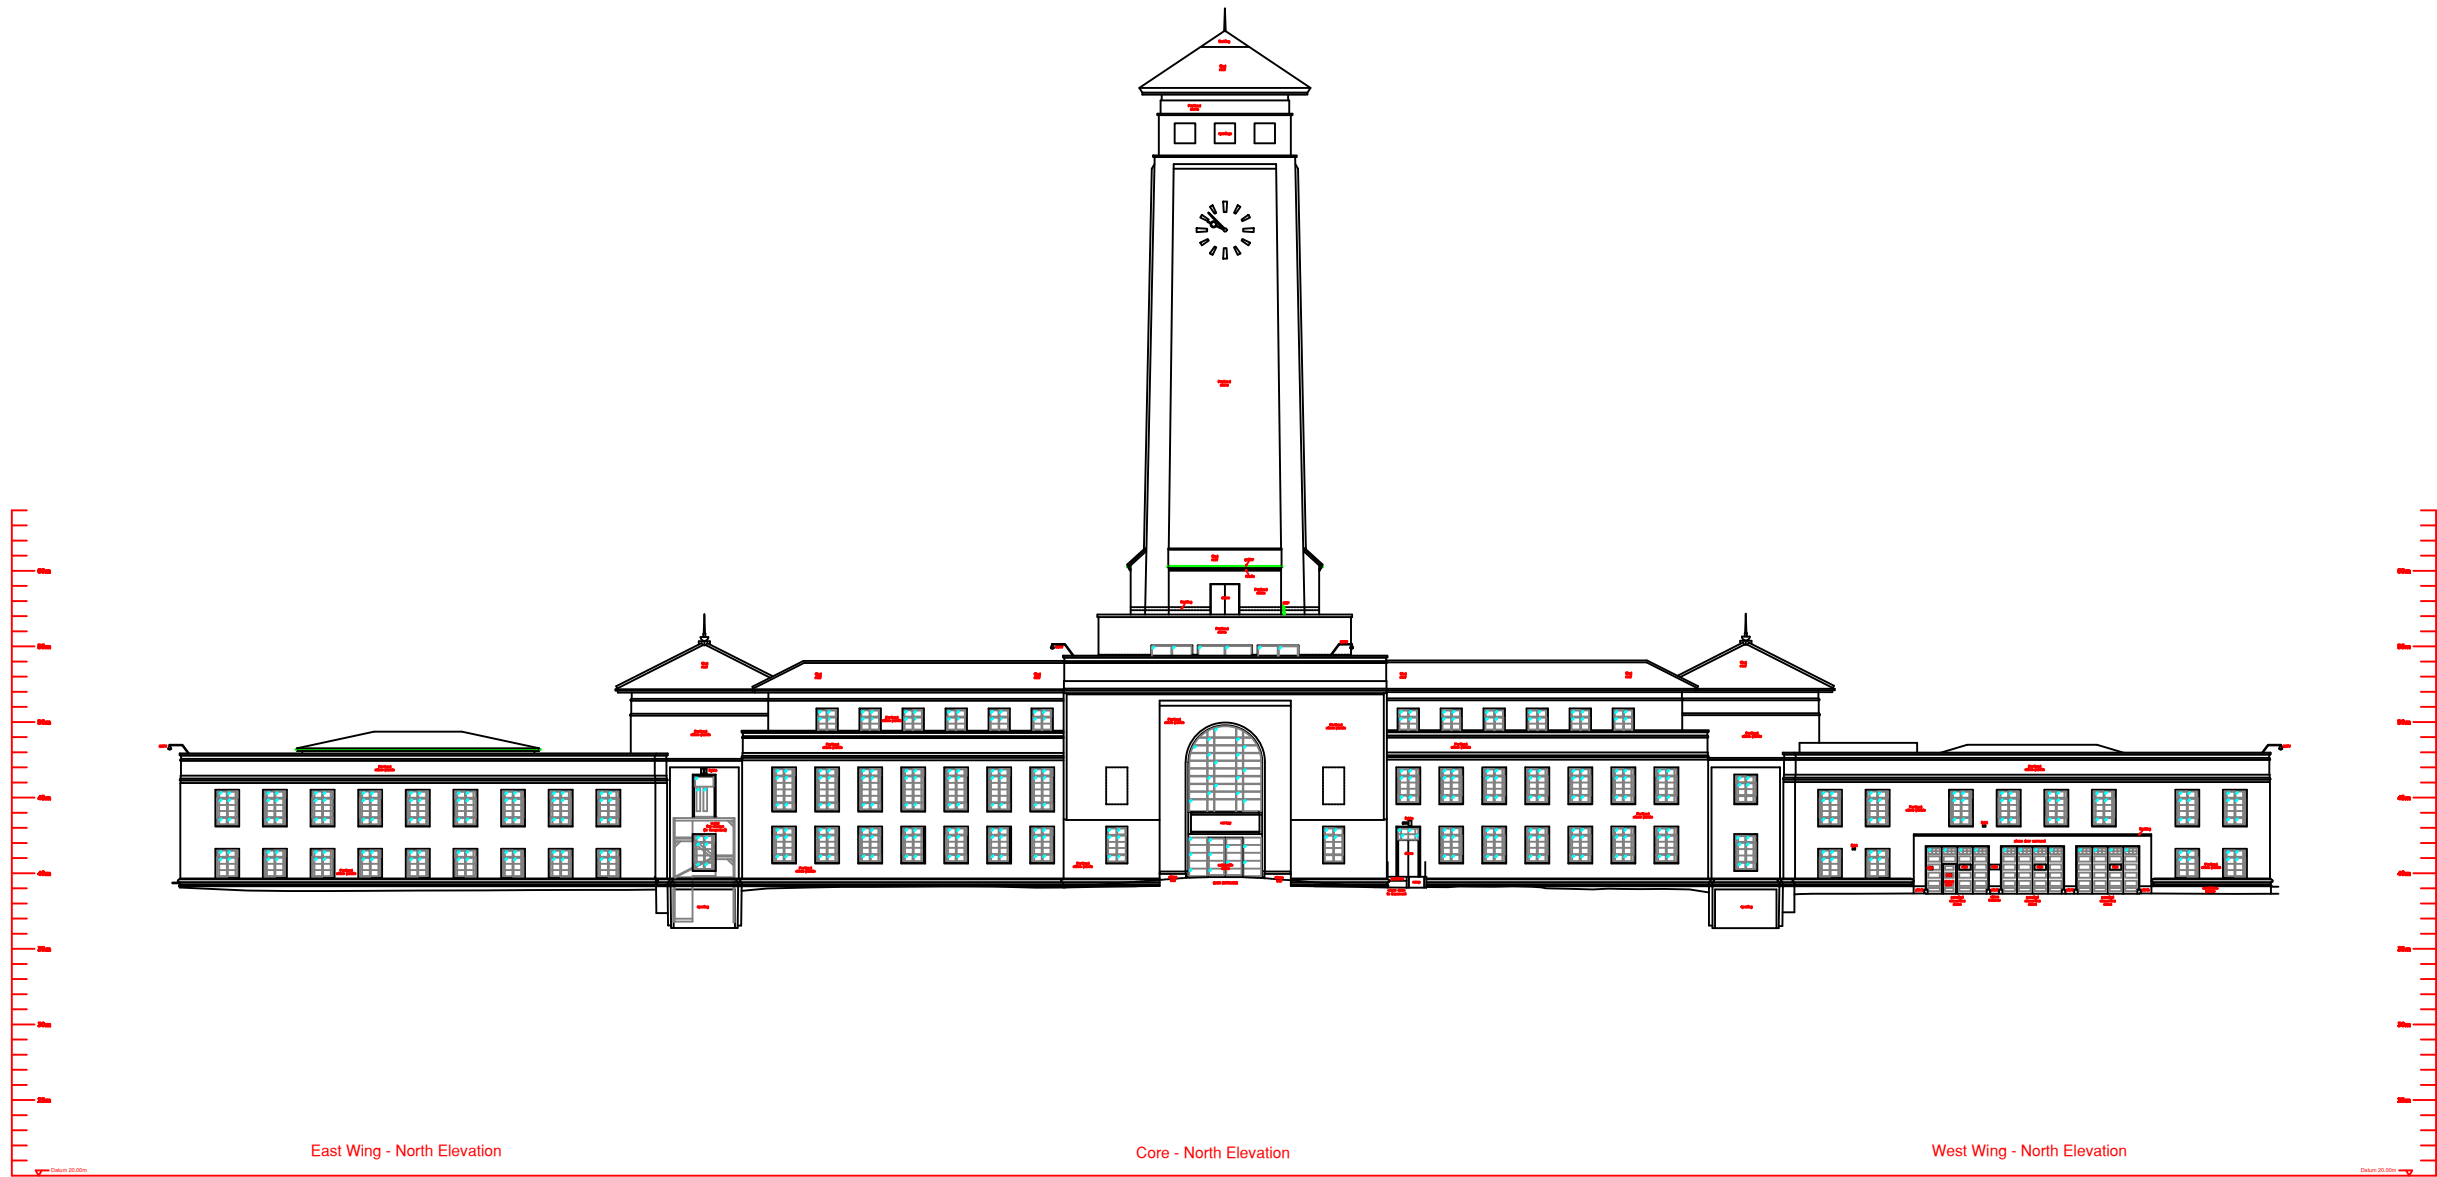

RESPONSIBILITY IS NOT ACCEPTED FOR OTHERS SCALING DIRECTLY FROM THIS DRAWING. DO NOT SCALE FROM THIS DRAWING. USE WRITTEN DIMENSIONS ONLY.

0m 5 10 15 30m
1:500

ORIGINAL SHEET SIZE
A1

KEY PLAN



THIS DRAWING IS PRODUCED FOR USE IN THIS PROJECT ONLY AND MAY NOT BE USED FOR ANY OTHER PURPOSE. NPS PROPERTY CONSULTANTS LTD ACCEPT NO LIABILITY FOR THE USE OF THIS DRAWING OTHER THAN THE PURPOSE FOR WHICH IT WAS INTENDED IN CONNECTION WITH THIS PROJECT AS RECORDED IN THE 'PURPOSE FOR ISSUE' AND 'FILE STATUS CODE'.

THIS DRAWING MAY NOT BE REPRODUCED IN ANY FORM WITHOUT PRIOR WRITTEN AGREEMENT OF NPS PROPERTY CONSULTANTS LTD.

© CROWN COPYRIGHT AND DATABASE RIGHTS 2025 ORDNANCE SURVEY LICENCE NUMBER: -

Notes:

FIRST ISSUE

P0	DRAWN	DATE	CHECKED	DATE	APPROVED	DATE
REV						



Newport Norse

Telford Depot, Telford Street, Newport, Wales, NP19 0ES. Tel: 01633 240450; web:www.nps.co.uk

CLIENT

NEWPORT CITY COUNCIL

PROJECT

NEWPORT CIVIC CENTRE FLAT ROOF RENEWAL - BASE OF TOWER ROOFS

TITLE

PROPOSED ELEVATION DRAWINGS

SCALES	DISCIPLINE	PROJECT NUMBER
1:500	BUILDING SRVYR	1083467

DRAWING NUMBER	REV CODE
NPS-DR-B-(00)-301	P 1

STATUS CODE	PURPOSE OF ISSUE	DRAWN BY
S2	INFORMATION	CG