



PRINTED:		19/11/2025 10:06:09		
REV:	DESCRIPTION:	DATE:	BY:	CHK:
P1	INITIAL REVISION	12.10.2021	GJ	DP
P2	RED LINE BOUNDARY ADJUSTED	19.11.2025	GJ	SS

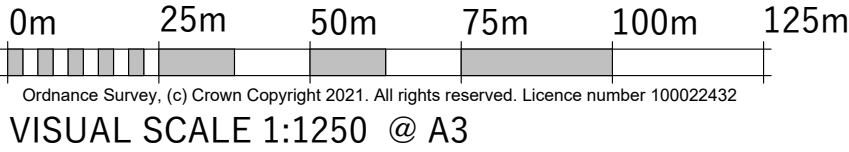

OS PLAN
SCALE: 1 : 1250

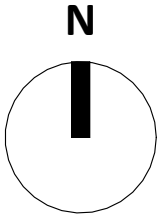

www.saer.wales | 01492 472478 | studio@saer.wales

THIS DRAWING IS COPYRIGHT OF SAER ARCHITECTS LIMITED. CHECK ALL DIMENSIONS ON SITE. DISCREPANCIES TO BE NOTIFIED TO ARCHITECT. ELEMENTS OF STRUCTURE SHOWN ARE INDICATIVE AND FOR GUIDANCE. FINAL DESIGN TO STRUCTURAL ENGINEERS DETAILS AND SPECIFICATION.

PROJECT:
HOLY HOUSE, PENHOW

CLIENT:
PRIVATE CLIENT

DRAWING TITLE:
**PLANNING LOCATION
PLAN**

PURPOSE OF ISSUE: PLANNING	STATUS: S3
DRAWING No: HHP-SAL-A1-XX-DR-A-0001	PROJECT No: P1015
SCALE: 1 : 1250@A3	REVISION: P2