




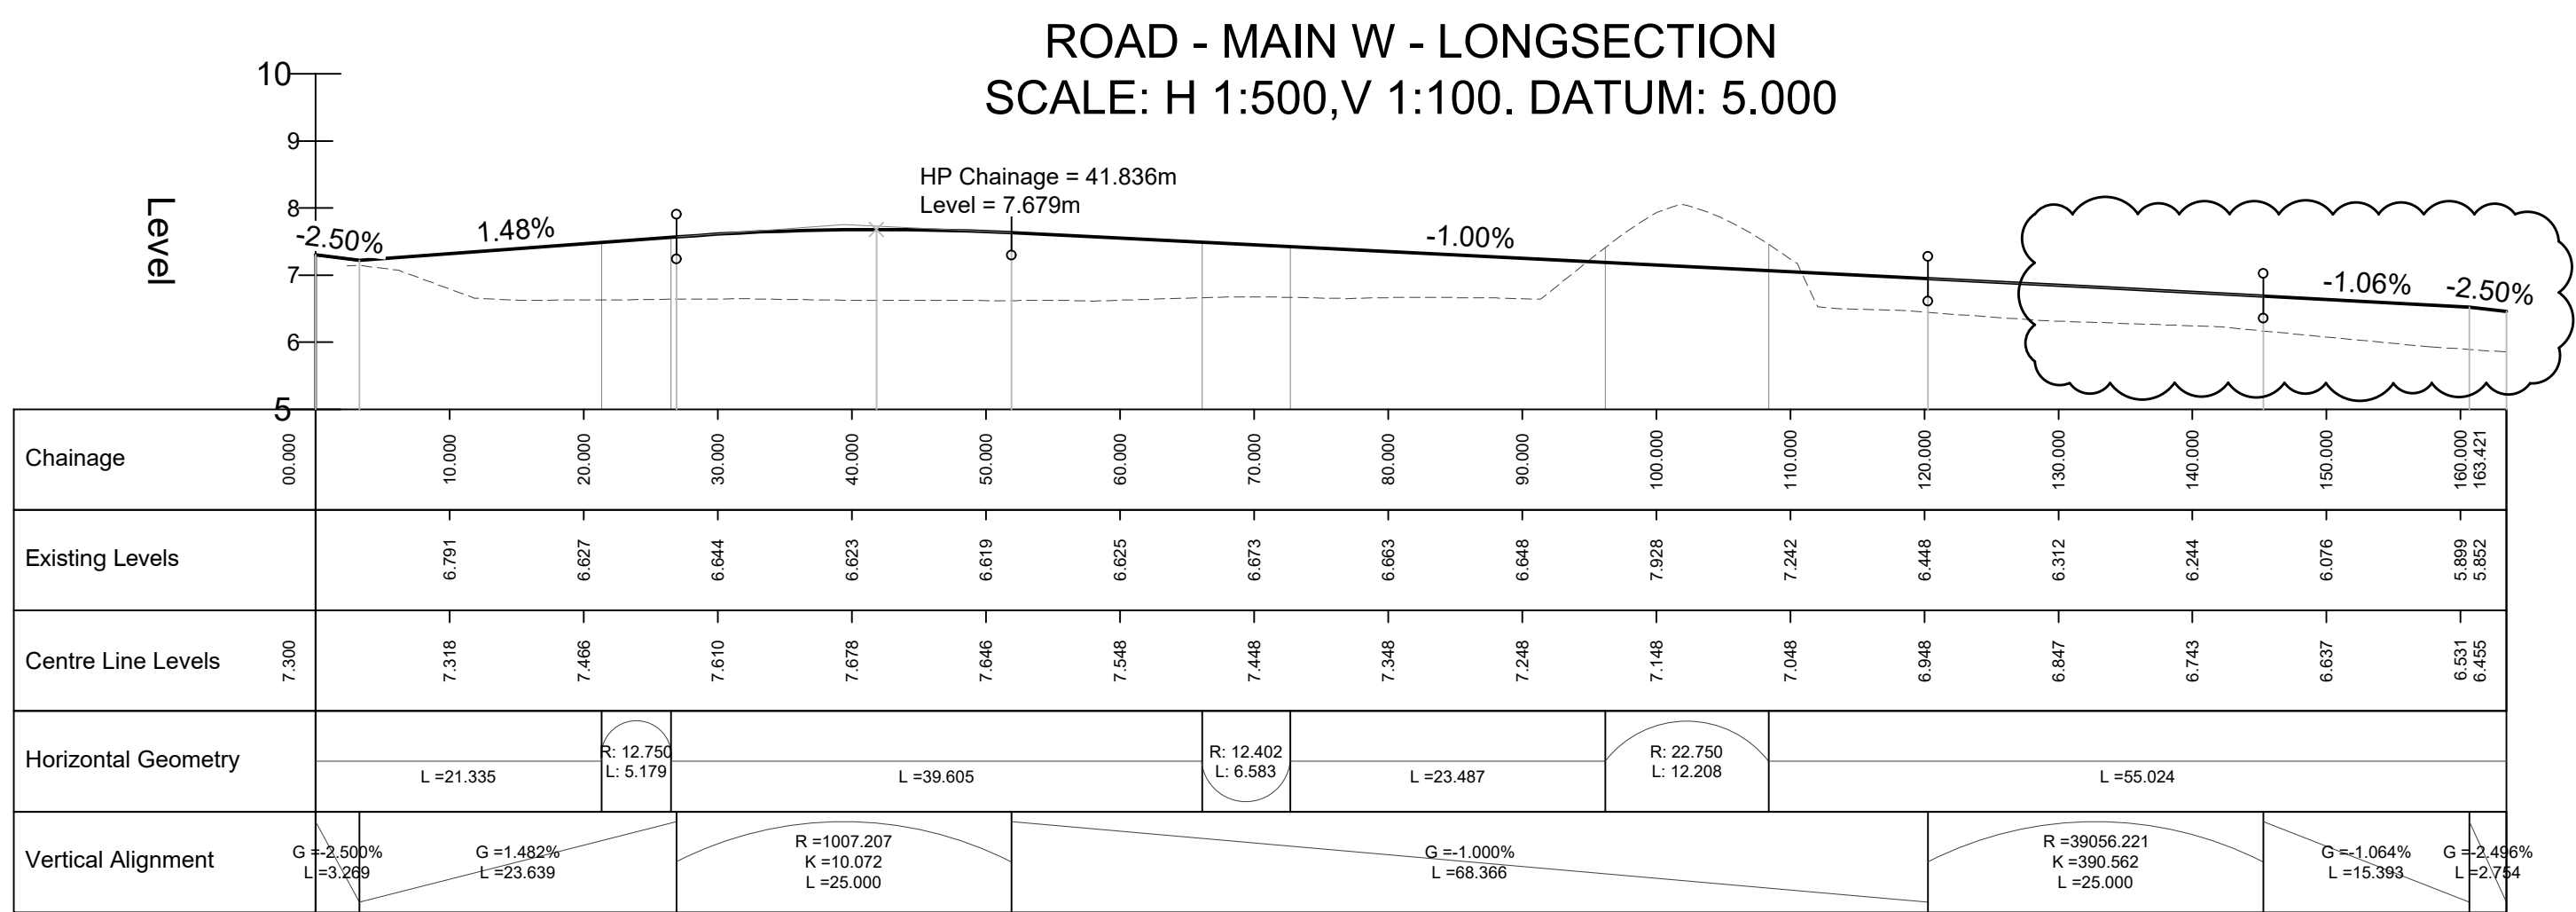


ROAD - MAIN W T - LONGSECTION
SCALE: H 1:500,V 1:100. DATUM: 5.000

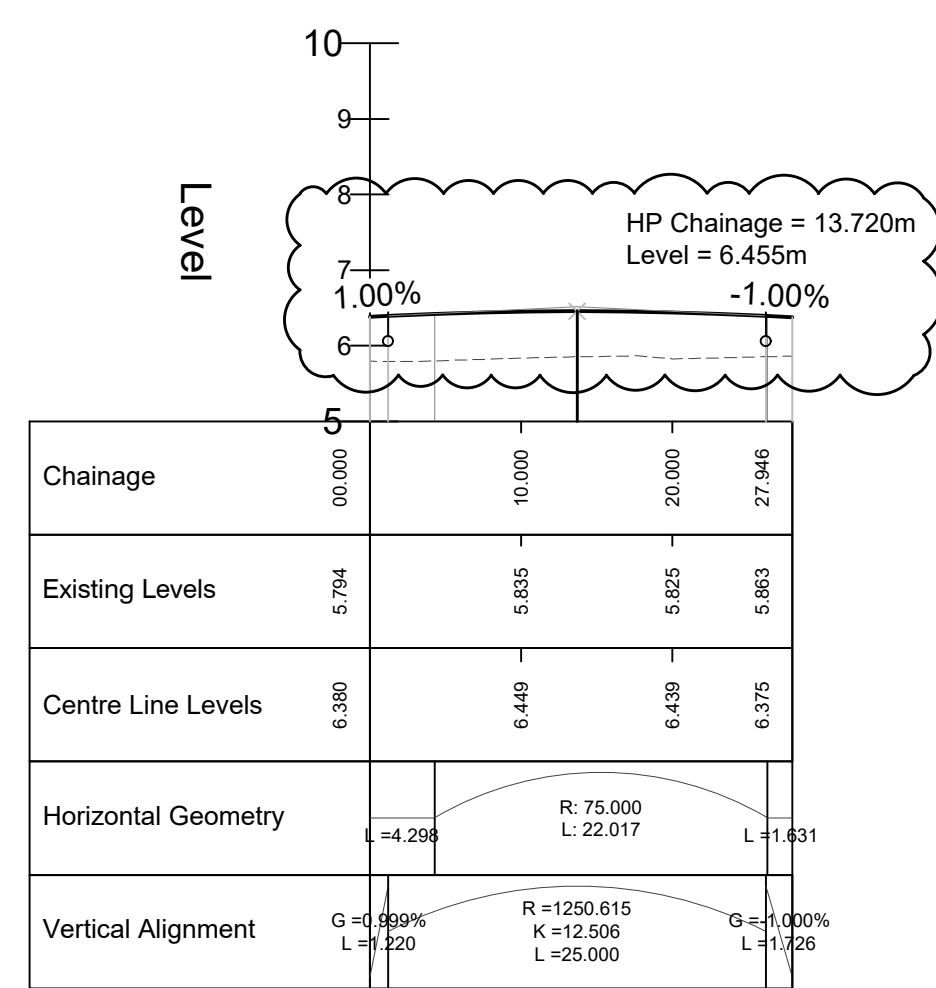


ROAD - 1 - LONGSECTION
SCALE: H 1:500,V 1:100. DATUM: 5.000

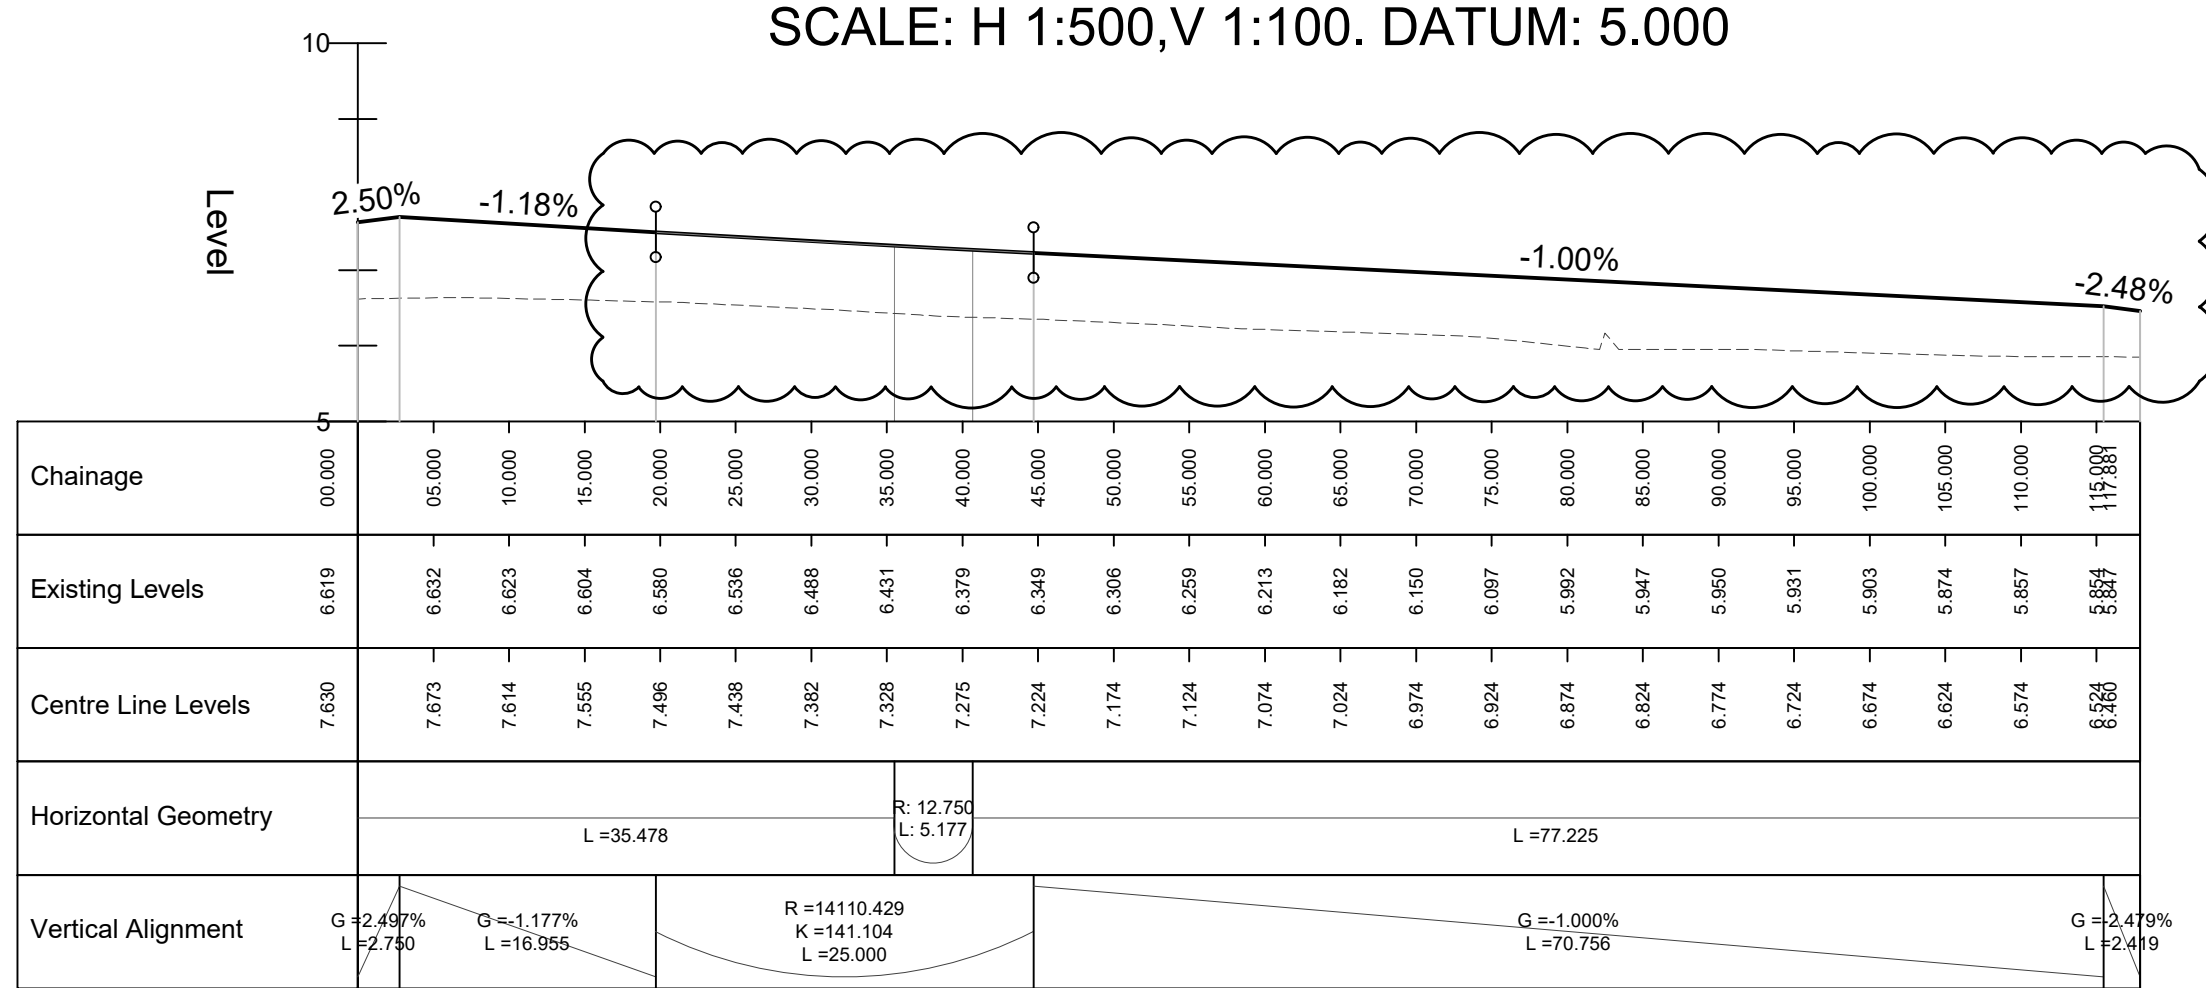


ROAD - 1T - LONGSECTION
SCALE: H 1:500,V 1:100. DATUM: 5.000

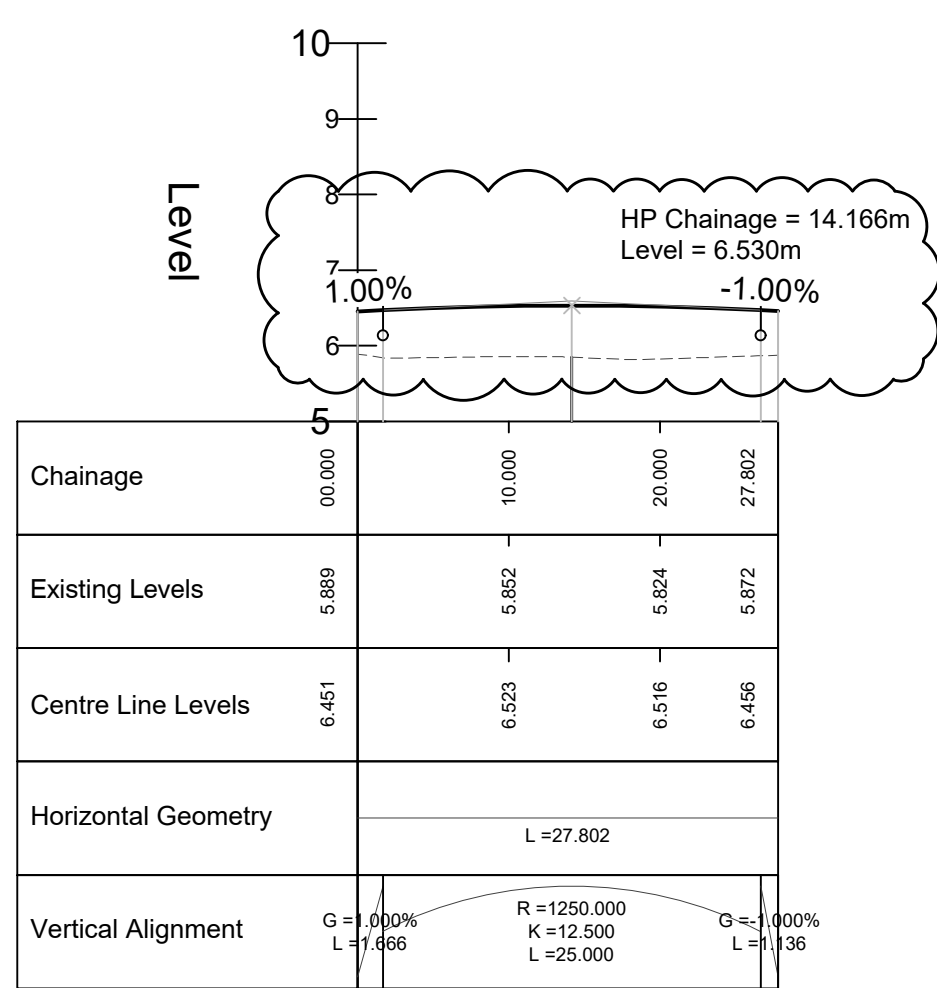


- GENERAL NOTES**
- This drawing is to be read in conjunction with and checked against all other drawings, engineering details, specifications and any structural, geotechnical or other specialist document provided.
 - Any discrepancies within all relevant drawings are to be reported to QuadConsult Ltd immediately.
 - All dimensions and levels are in metres, U.N.O.
 - Do not scale from this drawing - use figured dimensions only.
 - This drawing is schematic for clarity only, positions of pipe runs and manholes may vary on site due to site conditions.
 - Surface water drainage subject to S104 / SAB approval where appropriate with the relevant authority.
 - All private drainage to be installed in accordance with Part H of building regulations and the developers warranty provider.
 - The contractor is at risk if construction is progressed without relevant S104, S106, S278, S38, OWC etc agreement being in place with the relevant authorities.

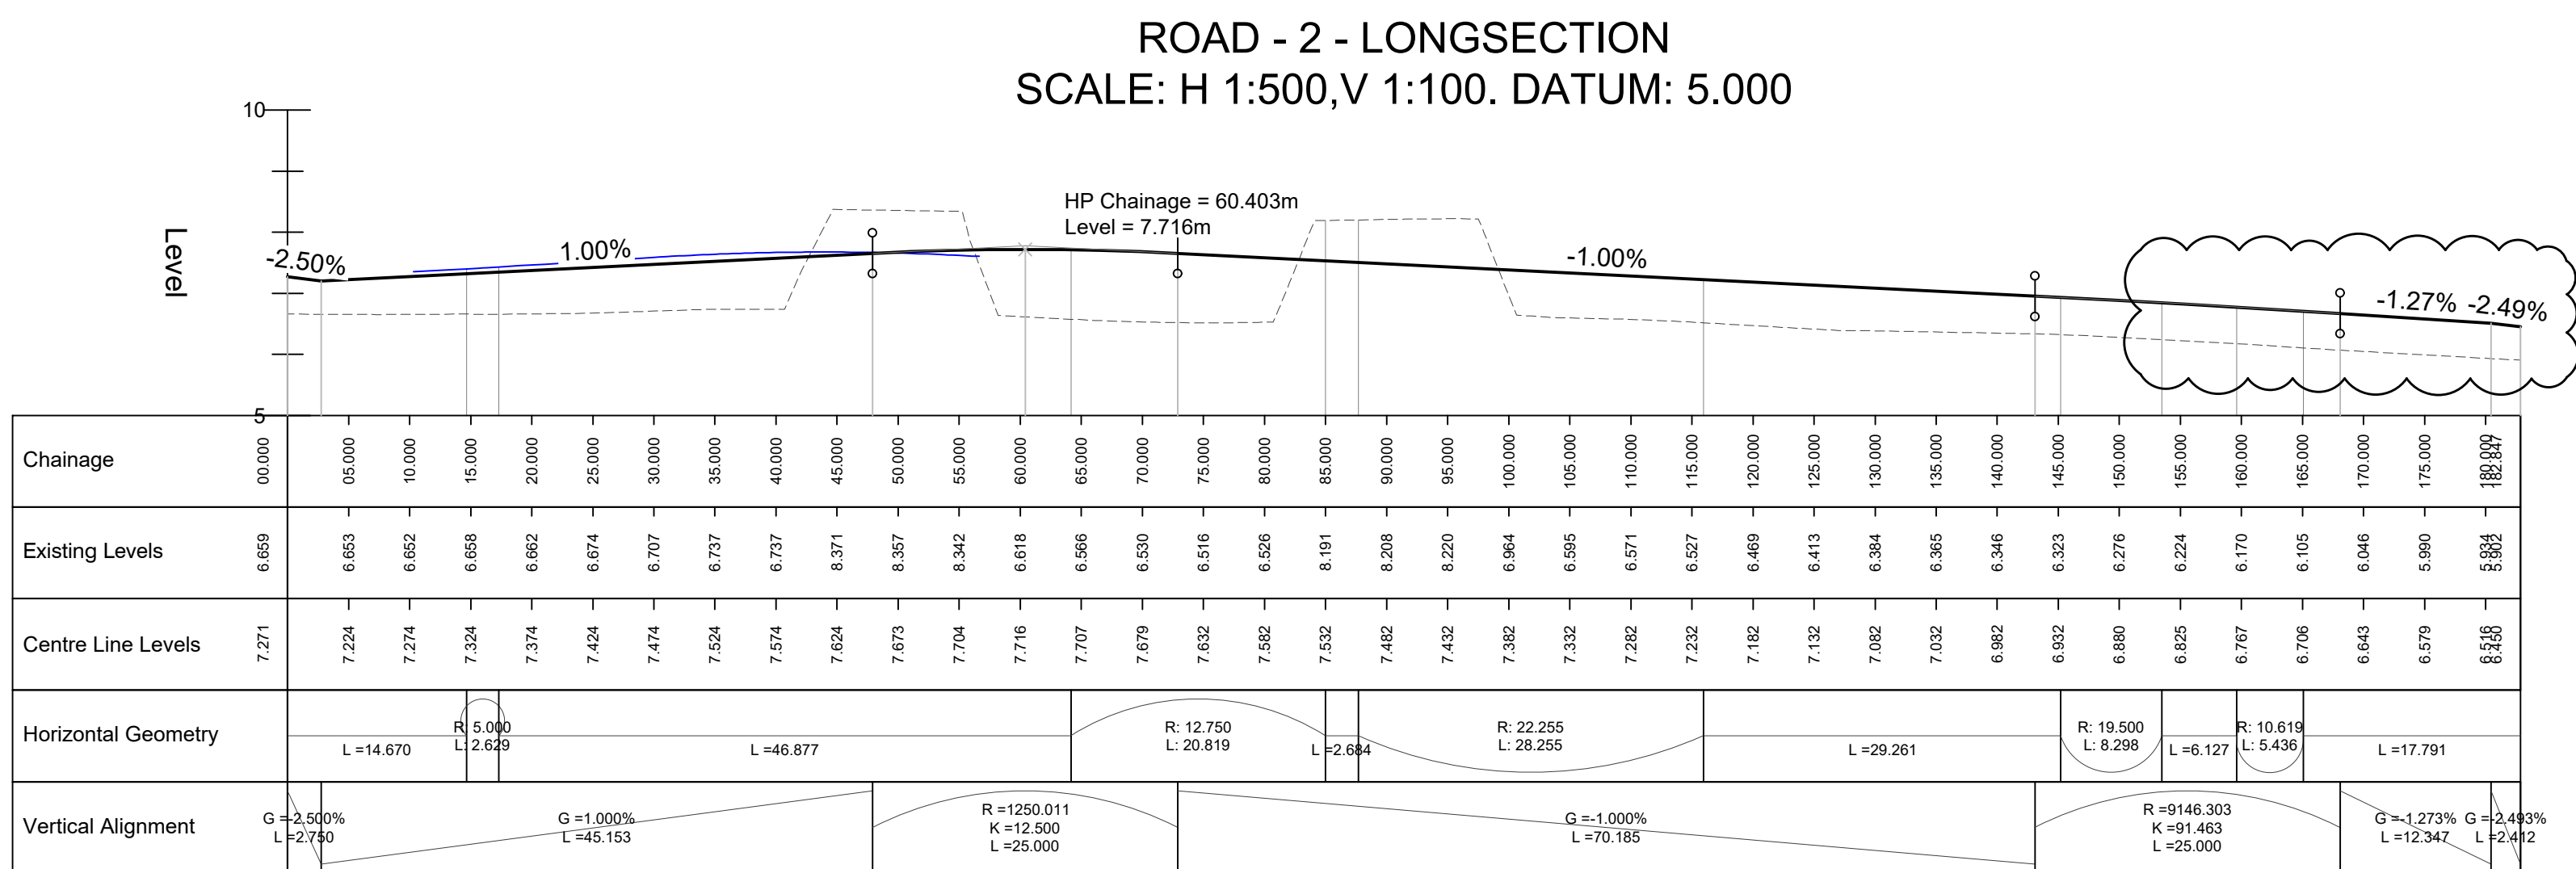



ROAD - 2T - LONGSECTION
SCALE: H 1:500,V 1:100. DATUM: 5.000

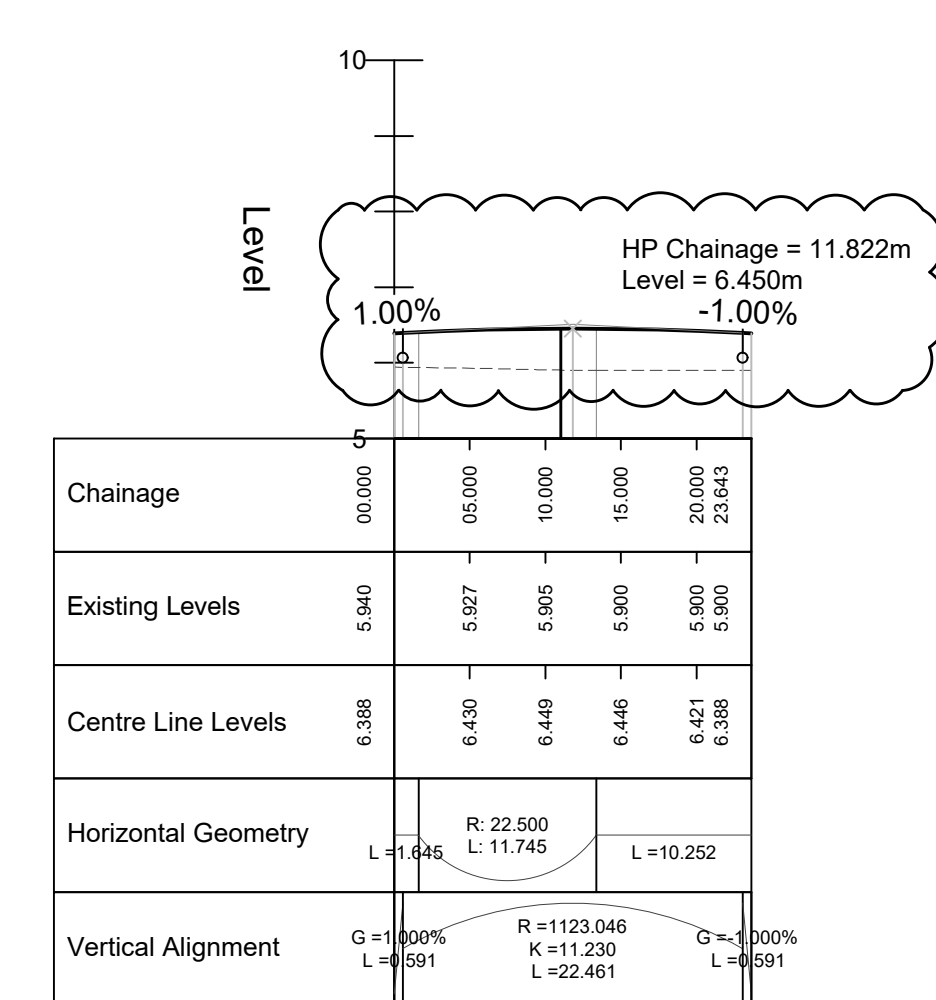


ROAD - 3 - LONGSECTION
SCALE: H 1:500,V 1:100. DATUM: 5.000

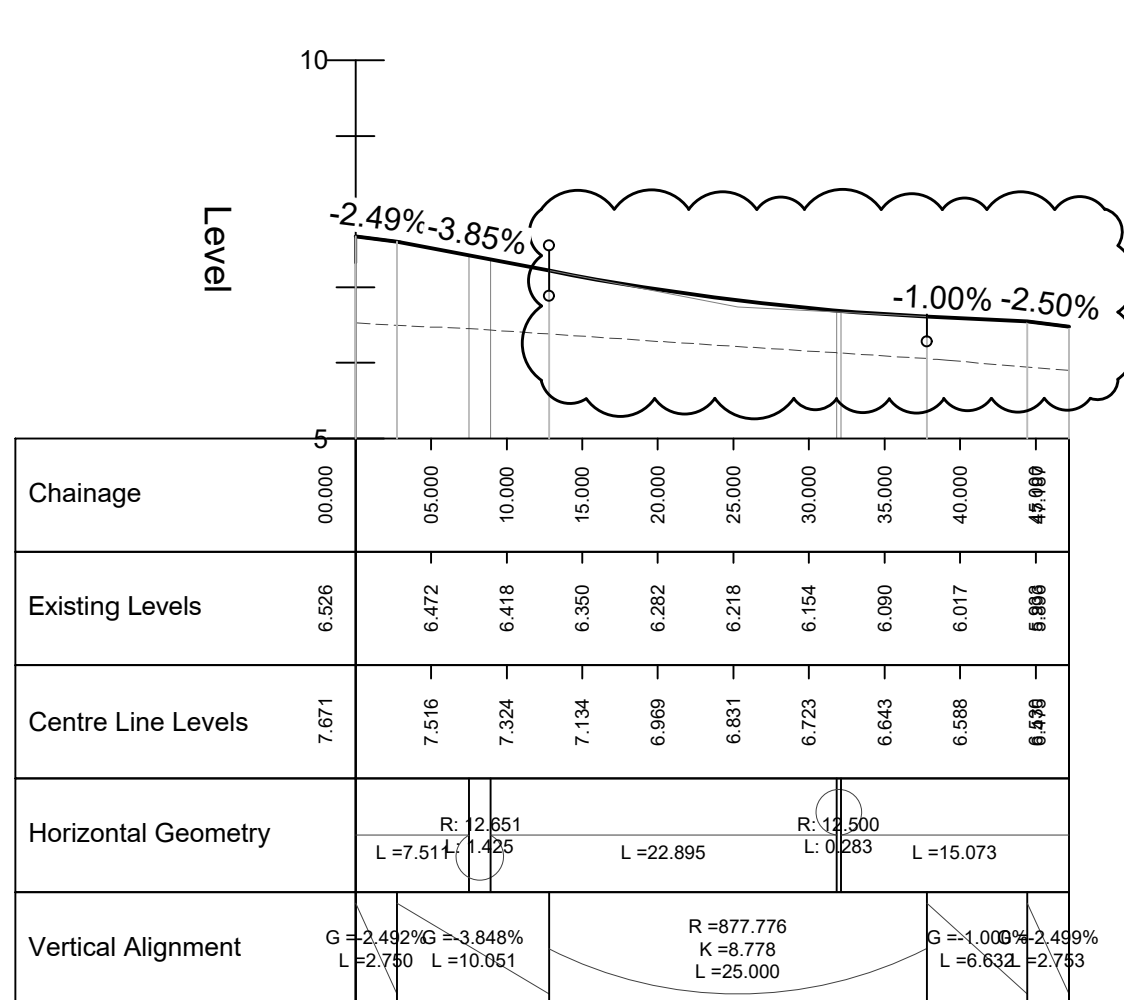


ROAD - 3T - LONGSECTION
SCALE: H 1:500,V 1:100. DATUM: 5.000

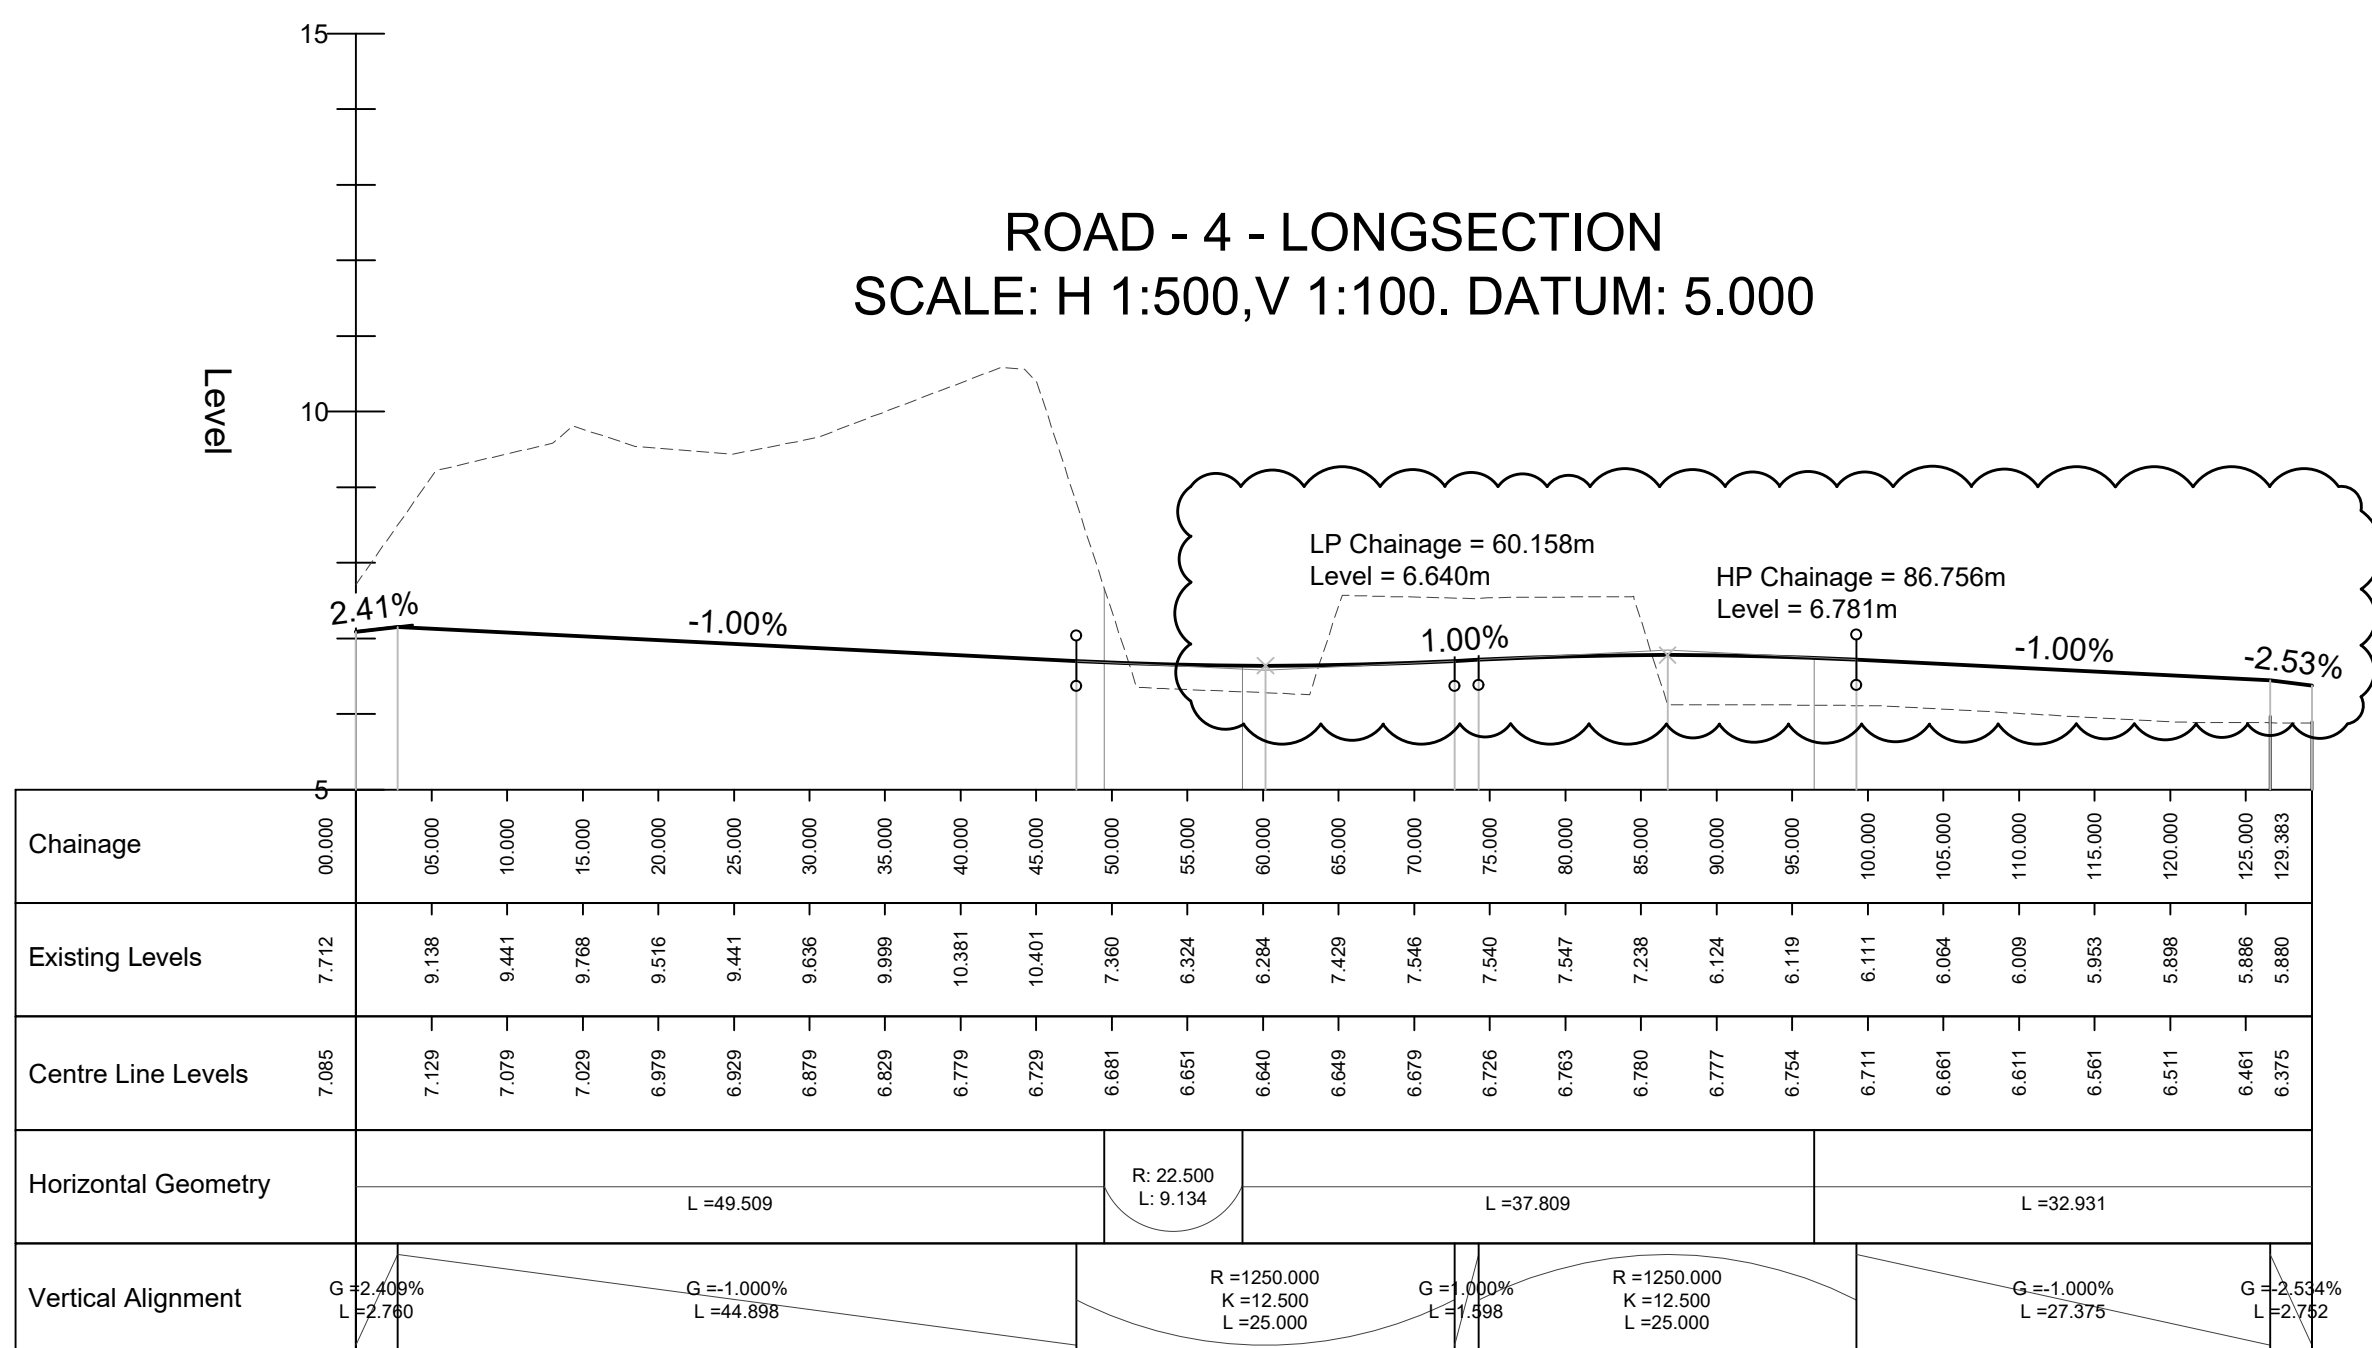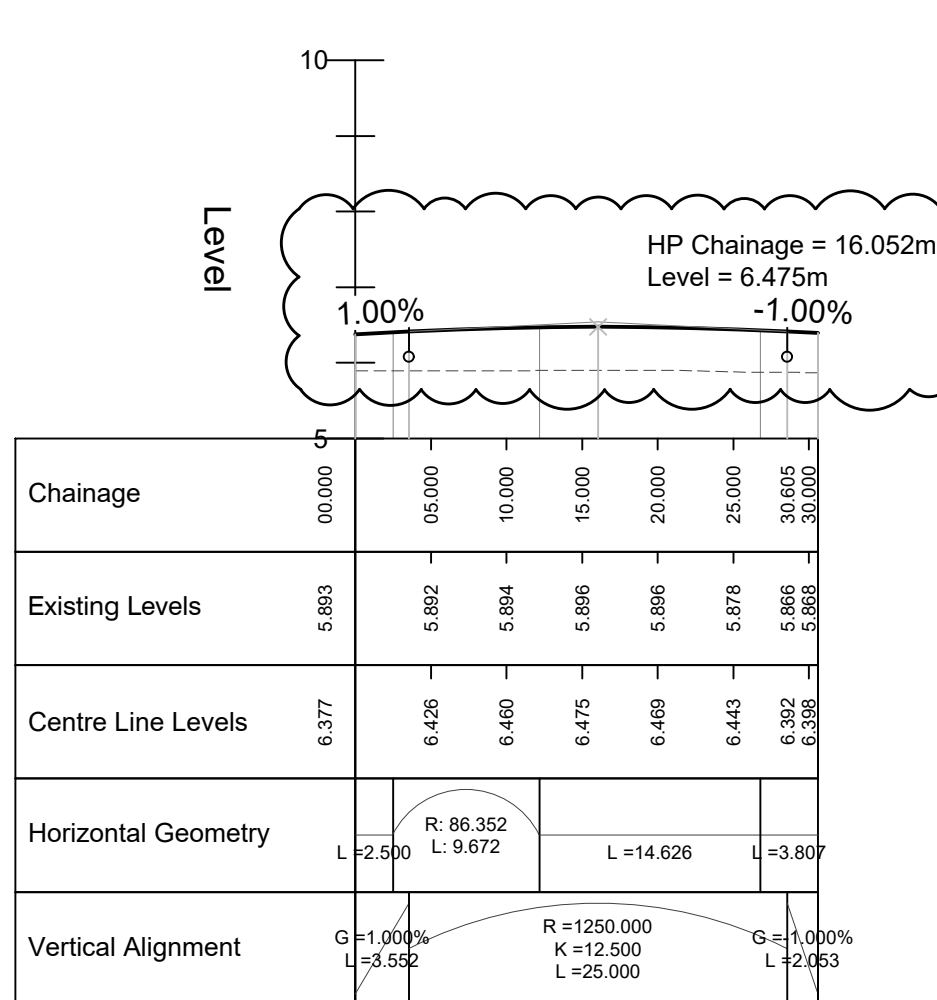



ROAD - 4T - LONGSECTION
SCALE: H 1:500,V 1:100. DATUM: 5.000

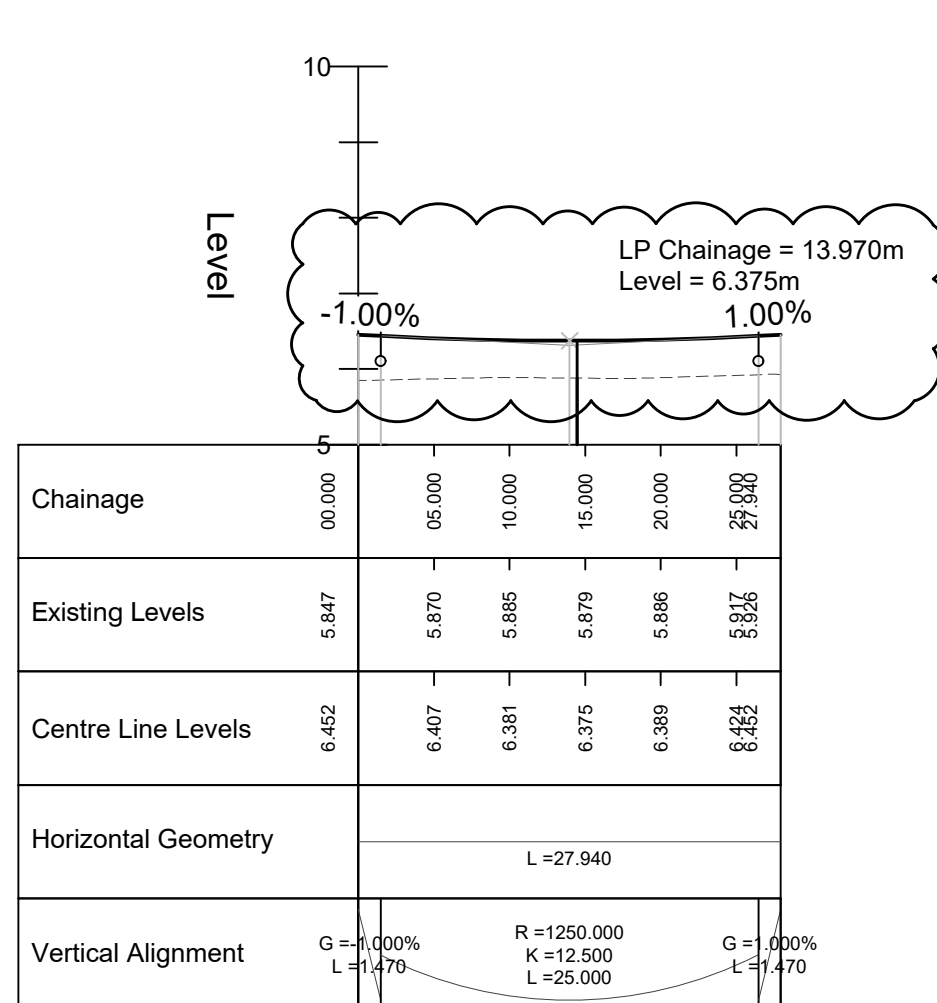

ROAD - 5 - LONGSECTION
SCALE: H 1:500,V 1:100. DATUM: 5.000

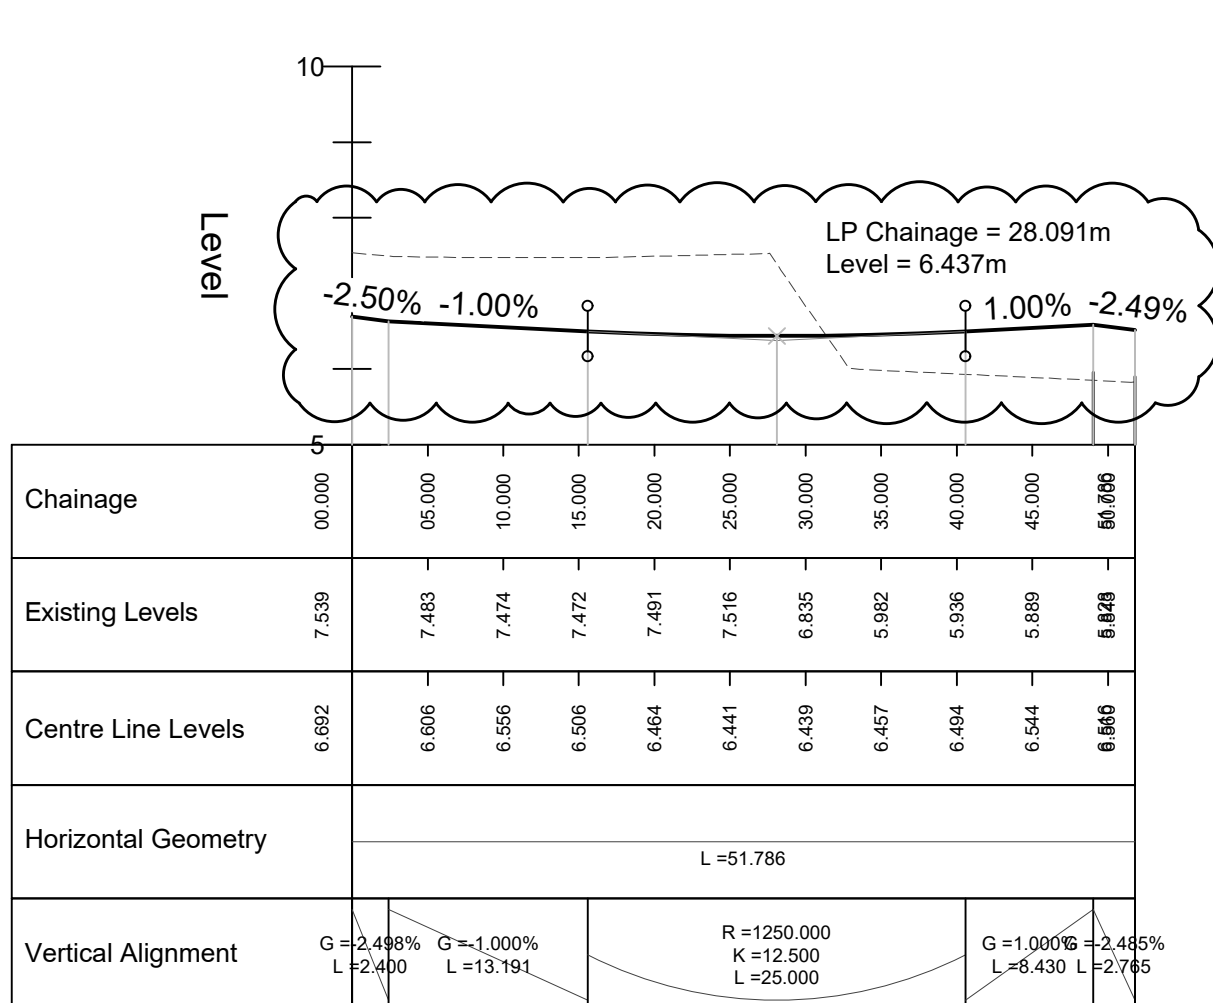

ROAD - 5T - LONGSECTION
SCALE: H 1:500,V 1:100. DATUM: 5.000

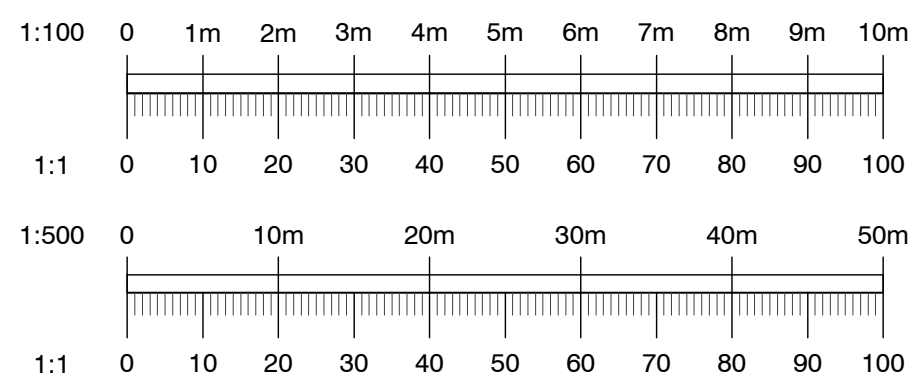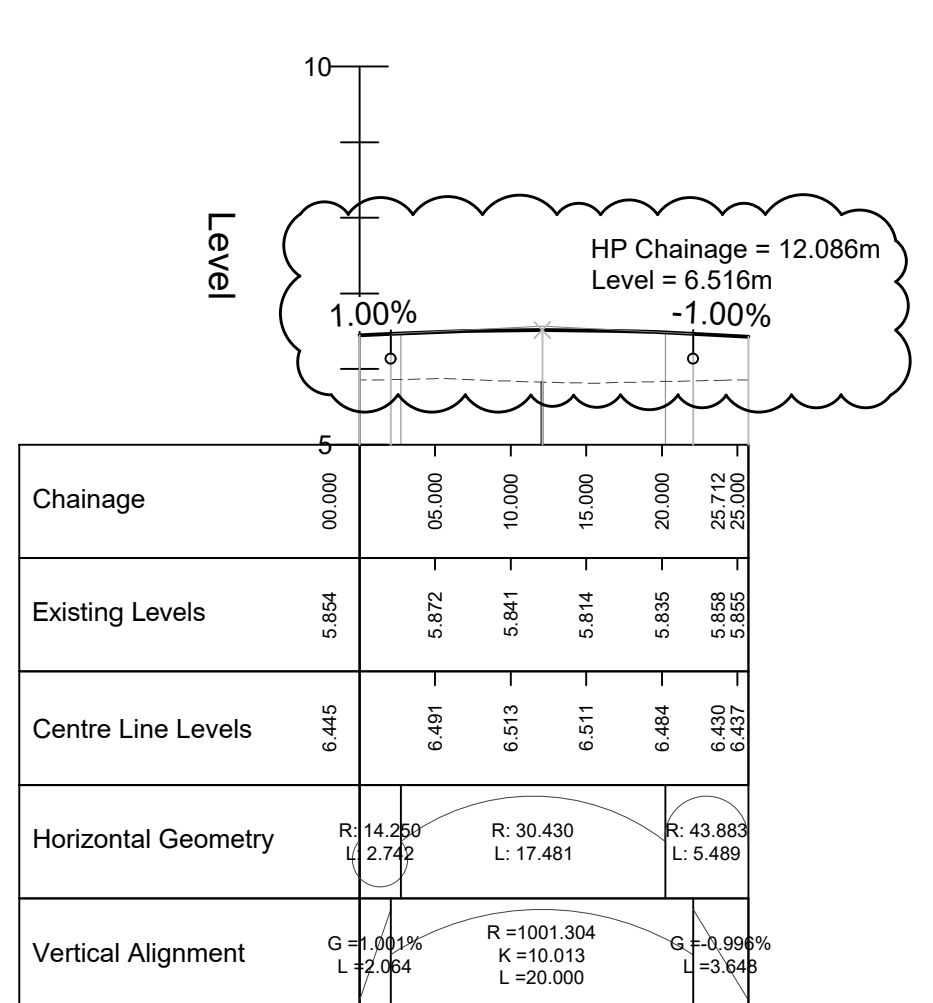

C	18.12.25	External levels set to minimum 0.000m AOD	TU
S	13.10.25	Works 2 and 3 issued to full detail level	RWP
A	02.09.25	Amended Highway Sections to full detail engineering and Layout	RWP
Rev	Date	Description	By
Dimensions to be verified on site. This drawing should not be scaled. Use figured dimensions only. Any discrepancies should be referred to the Engineer prior to work being put in hand. This drawing is copyright.			
QuadConsult Limited Columbus House, Village Way Greenwich Business Park Canterbury CT15 7NE 020 2077 9644 enquiries@quadconsult.co.uk www.quadconsult.co.uk Consulting Civil & Structural Engineers Offices in Cardiff, Gloucester and Llanelli			
Client MILLER HOMES			
Project LLANWERN 4E & 4G			
Title Highways Longsections - Planning Sheet 1 of 2			
Drawing Status PLANNING			
Designed by RWP	Drawn by RWP	Checked by ACV	Stated & At Date Feb 25 1:500:1:100
Drawing No 24519-C-014-C			