


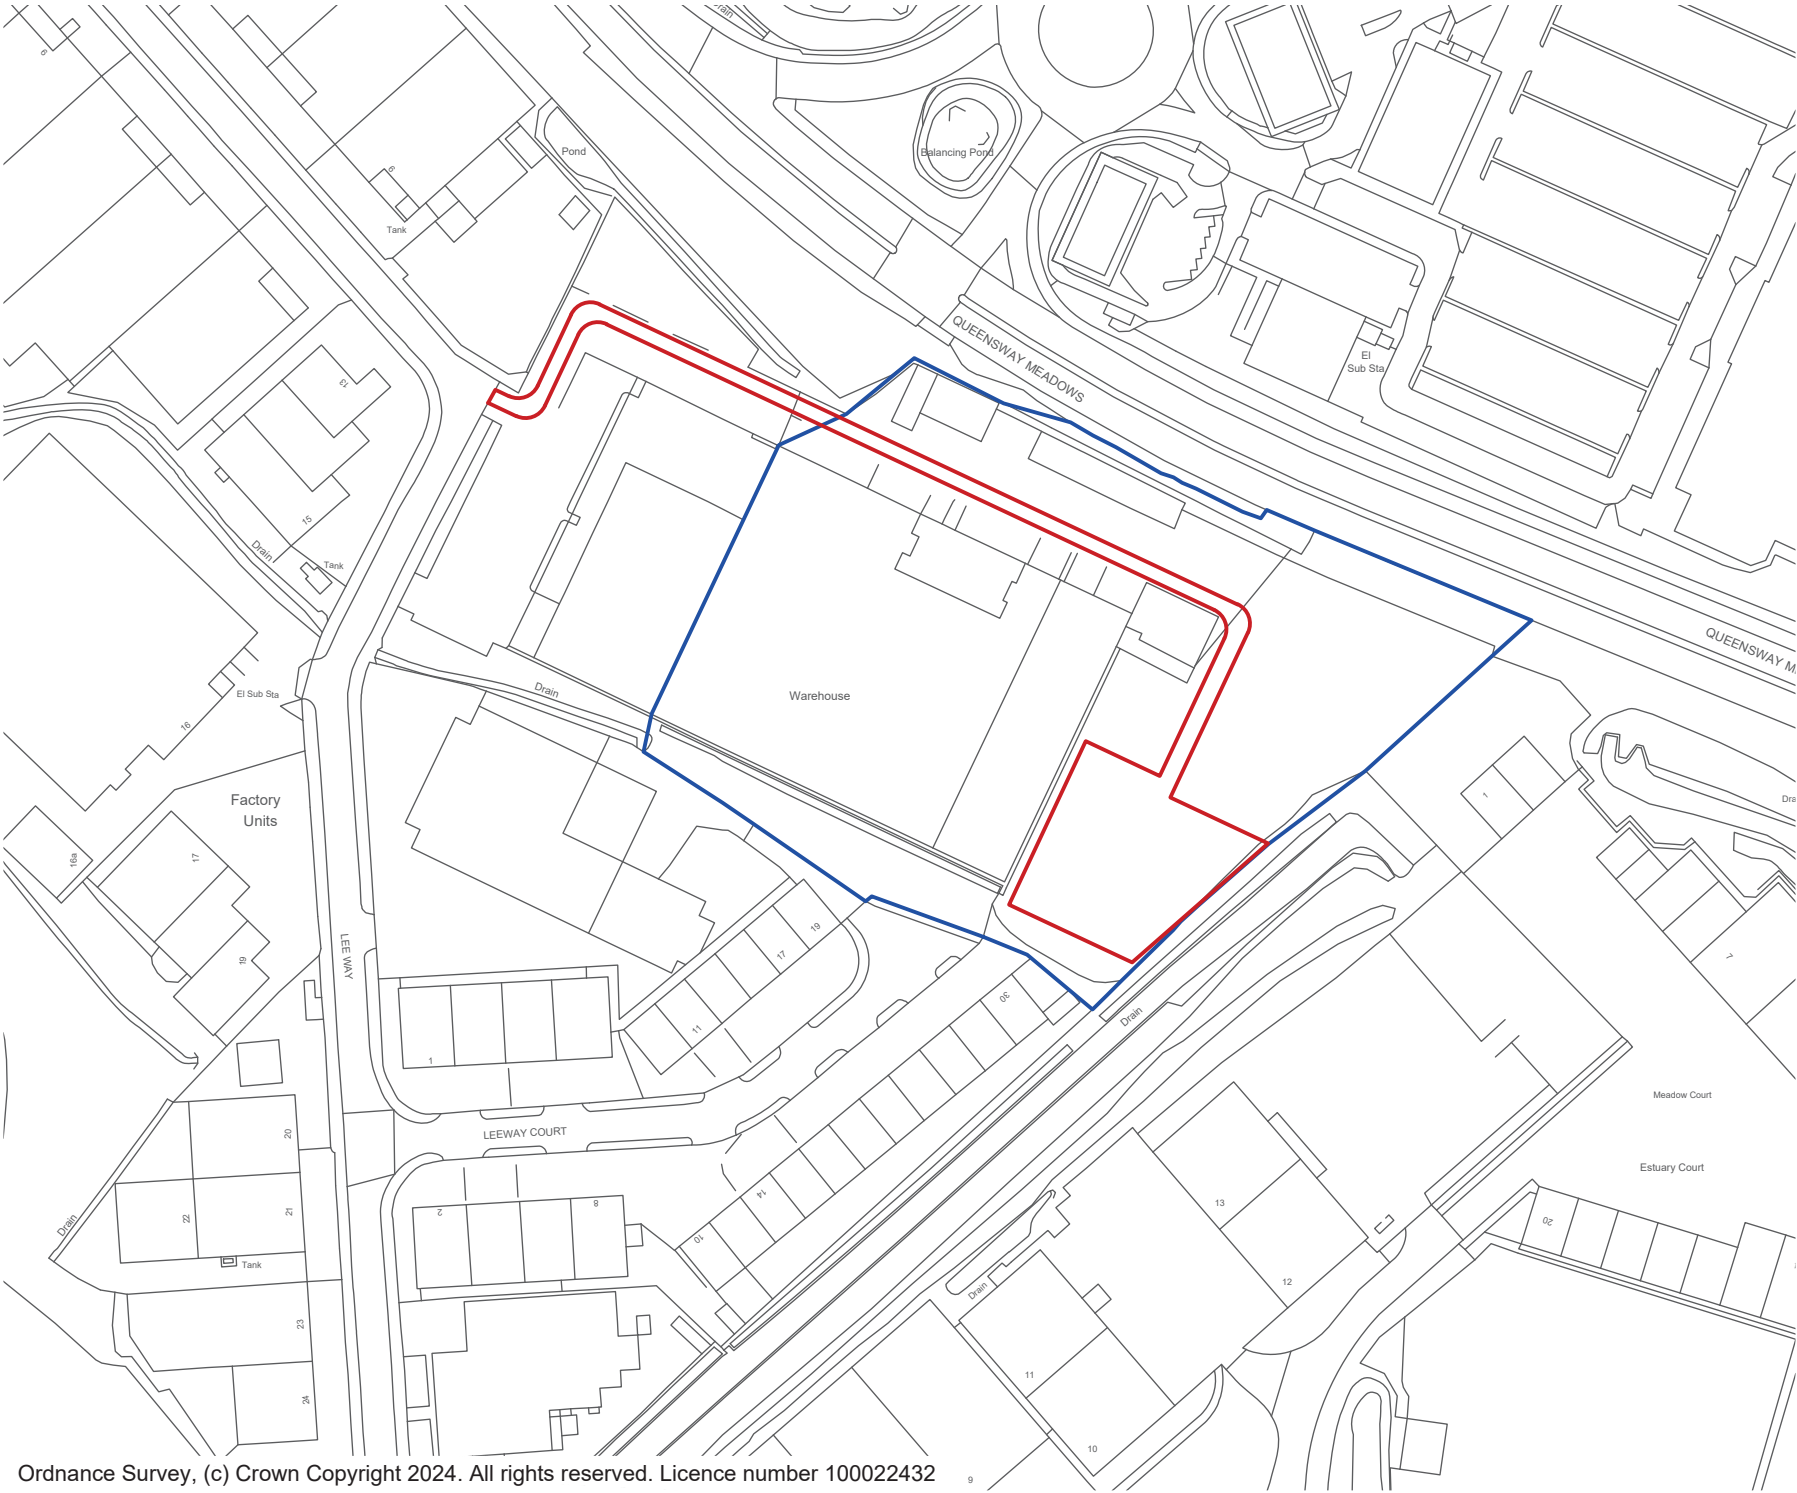

- LEGEND:
- Land Ownership Boundary
 - Development Boundary



PROJECT TITLE:

Aldustria Newport Site - (NP19 45L)
22.5MW / 45.1MWh BESS Project
With 32kV Grid Connection

P2	31.01.25	Issue for Planning	SC / JK
P1	23.12.24	Issue for Information	JK / GD
REV	DATE	COMMENTS	AUTHOR / CHECKED

PROJECT TITLE

Aldustria Leeway Site

DETAIL

Site Location Plan

DRAWING NUMBER
PROJECT/CONSULTANT/ZONE/LEVEL/TYPE/SCALE/NUMBER
24140LEE - LHC - 00 - 00 - DR - AR - 0100

STATUS		STATUS DESCRIPTION	
D0		FOR PLANNING	
REVISION	DATE	SCALE	
P2	23/12/24	1:1250 @ A3	
CONTRACTORS MUST CHECK ALL DIMENSIONS ON SITE. ONLY FIGURED DIMENSIONS ARE TO BE WORKED FROM. DISCREPANCIES MUST BE REPORTED TO THE ARCHITECT BEFORE PROCEEDING. © THIS DRAWING IS COPYRIGHT		LHC PROJECT NUMBER 24140LEE	



- OWNER
01783 444334
- PLANNING
01783 444334
- DESIGNER
01783 212102
- lhc.net