


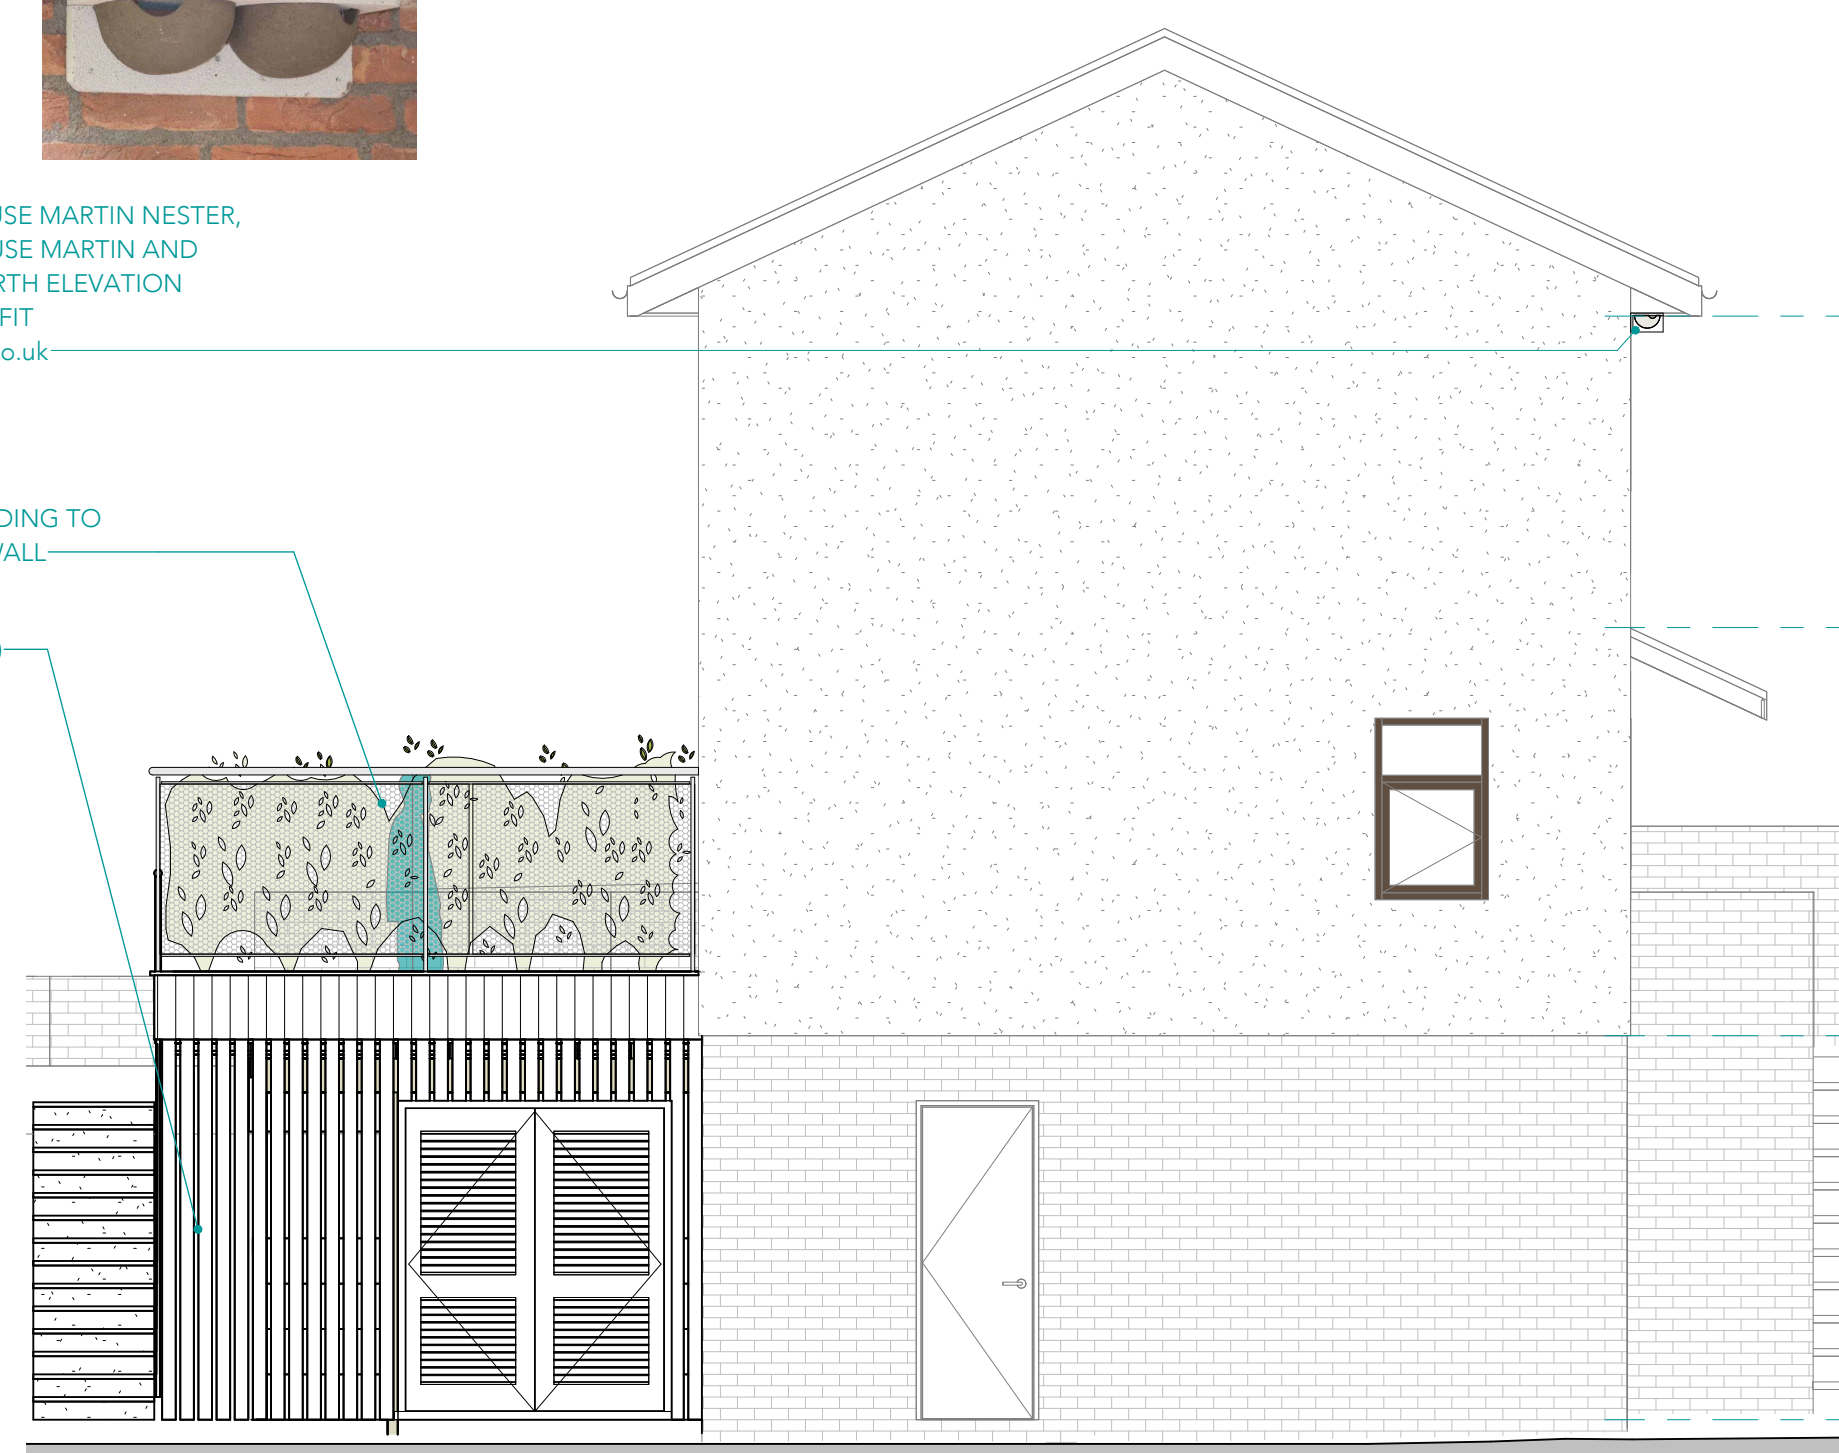

1 : 50



DECK - EAST

1 : 50




DECK - SOUTH

1 : 50




1 : 50

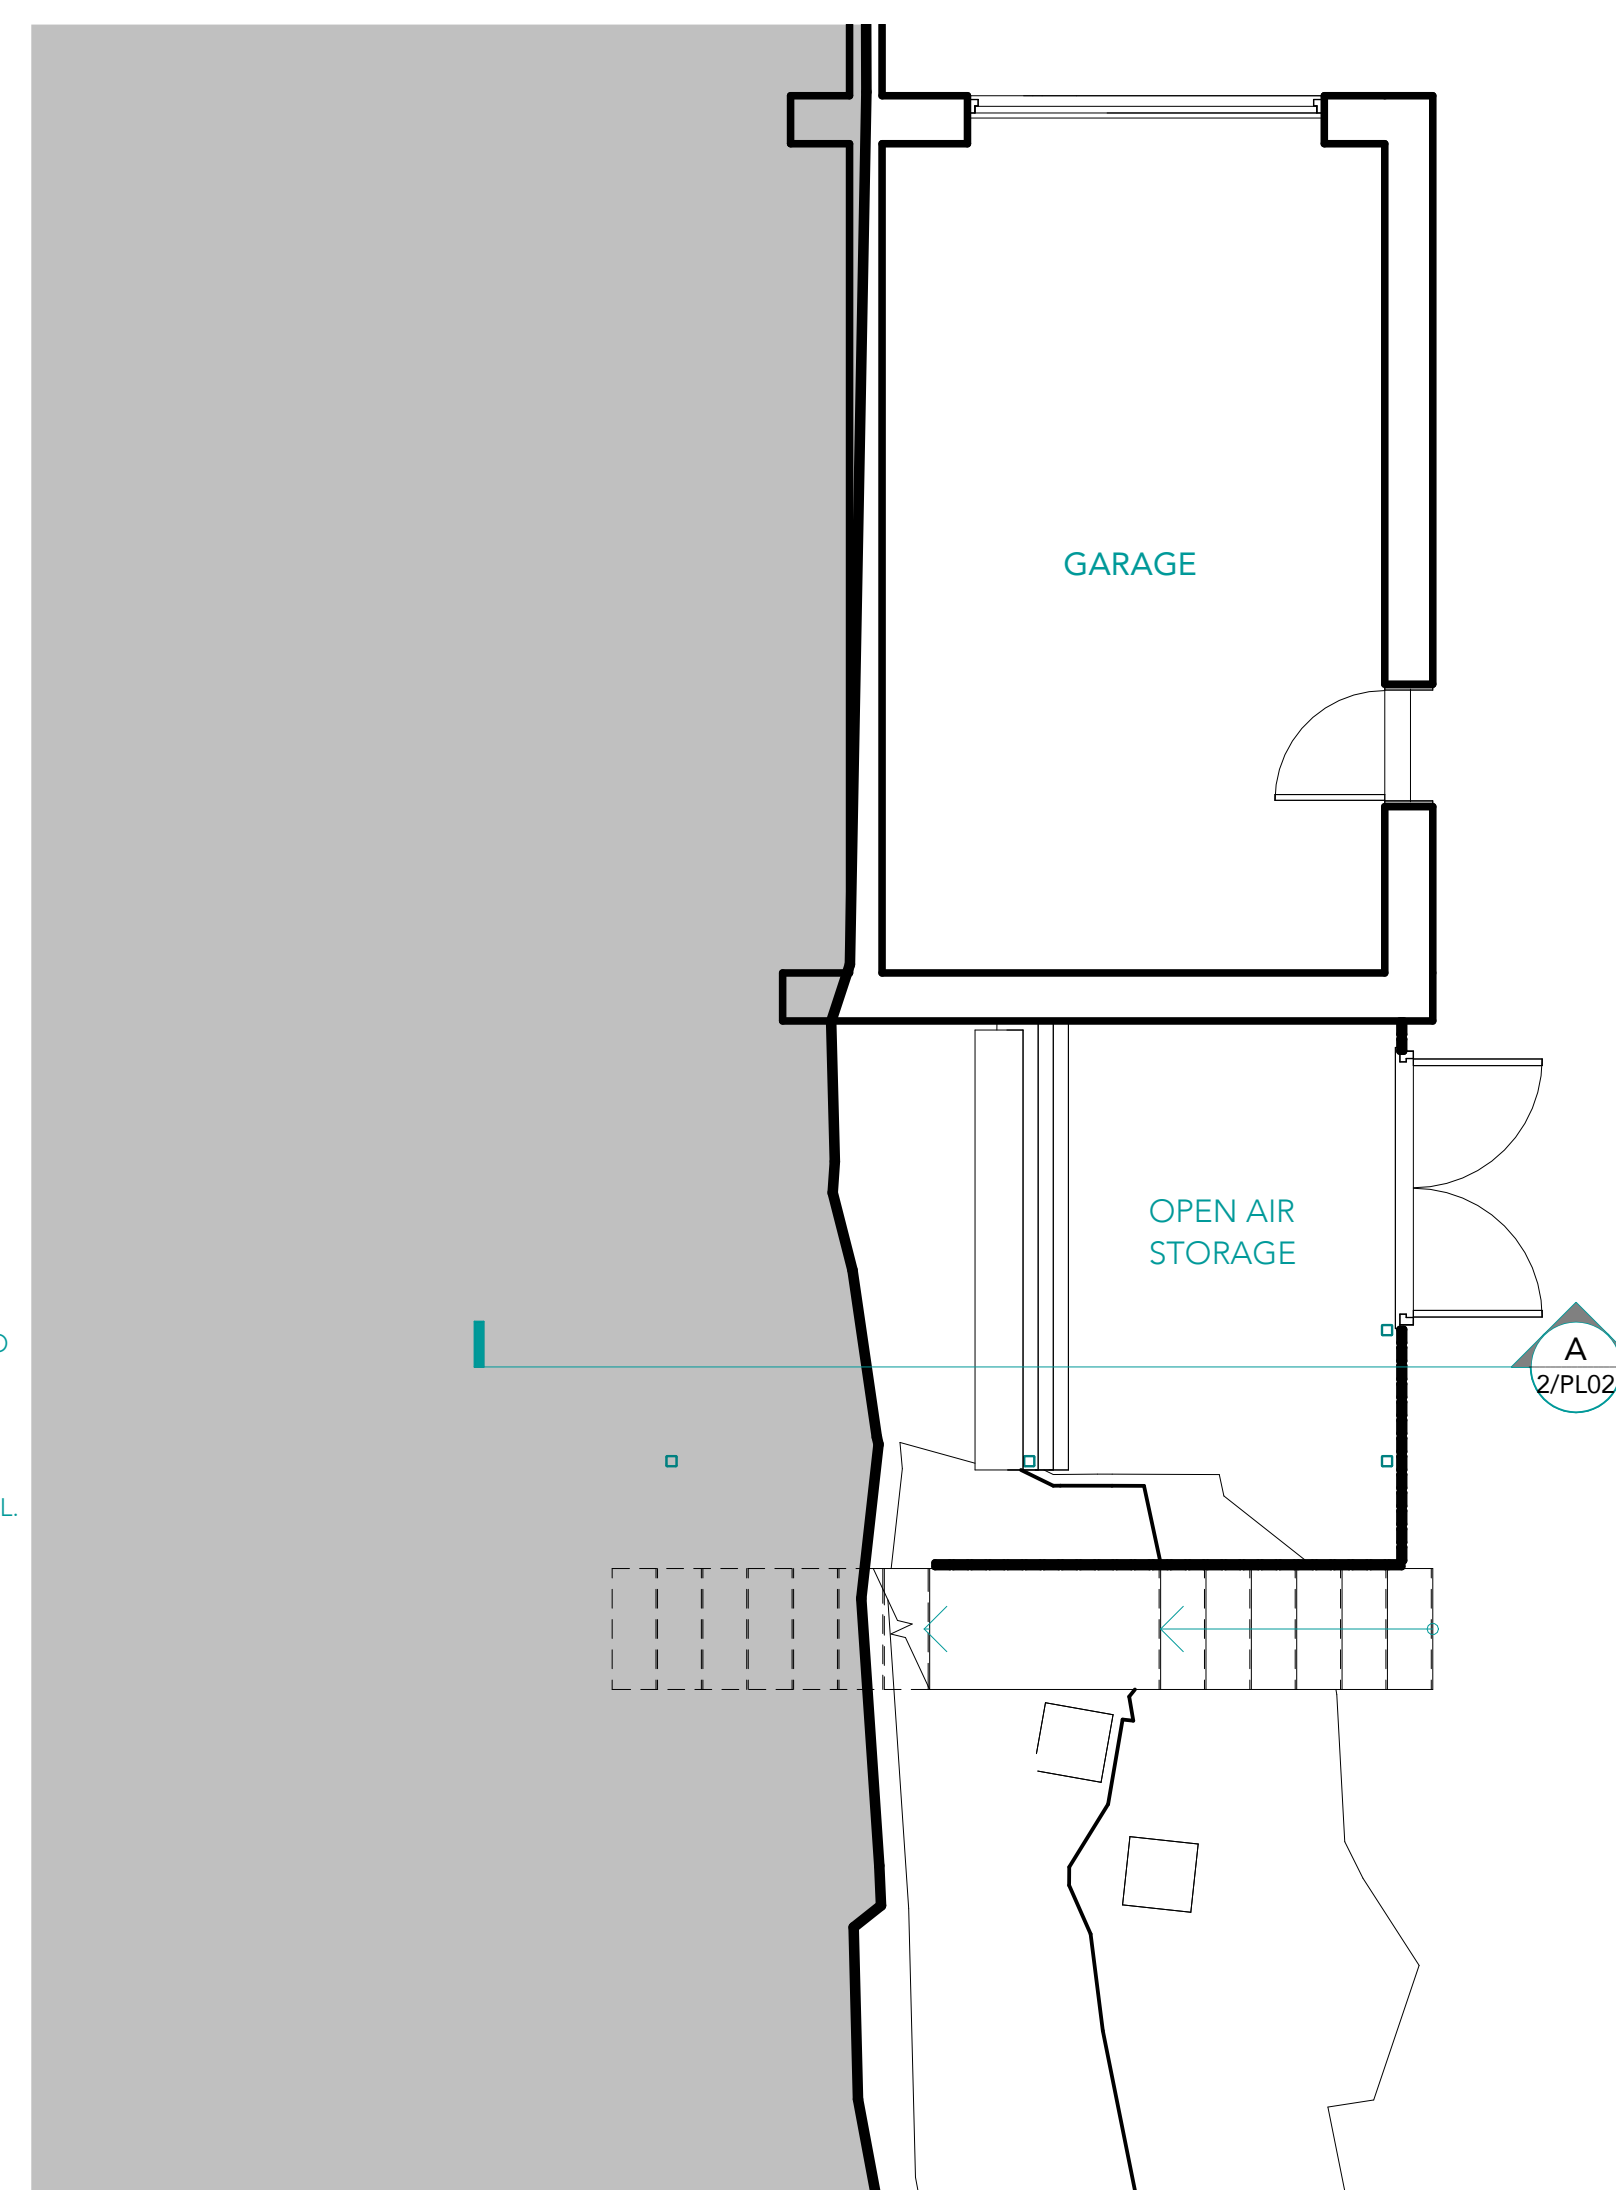

GARAGE + STORAGE

1 : 50

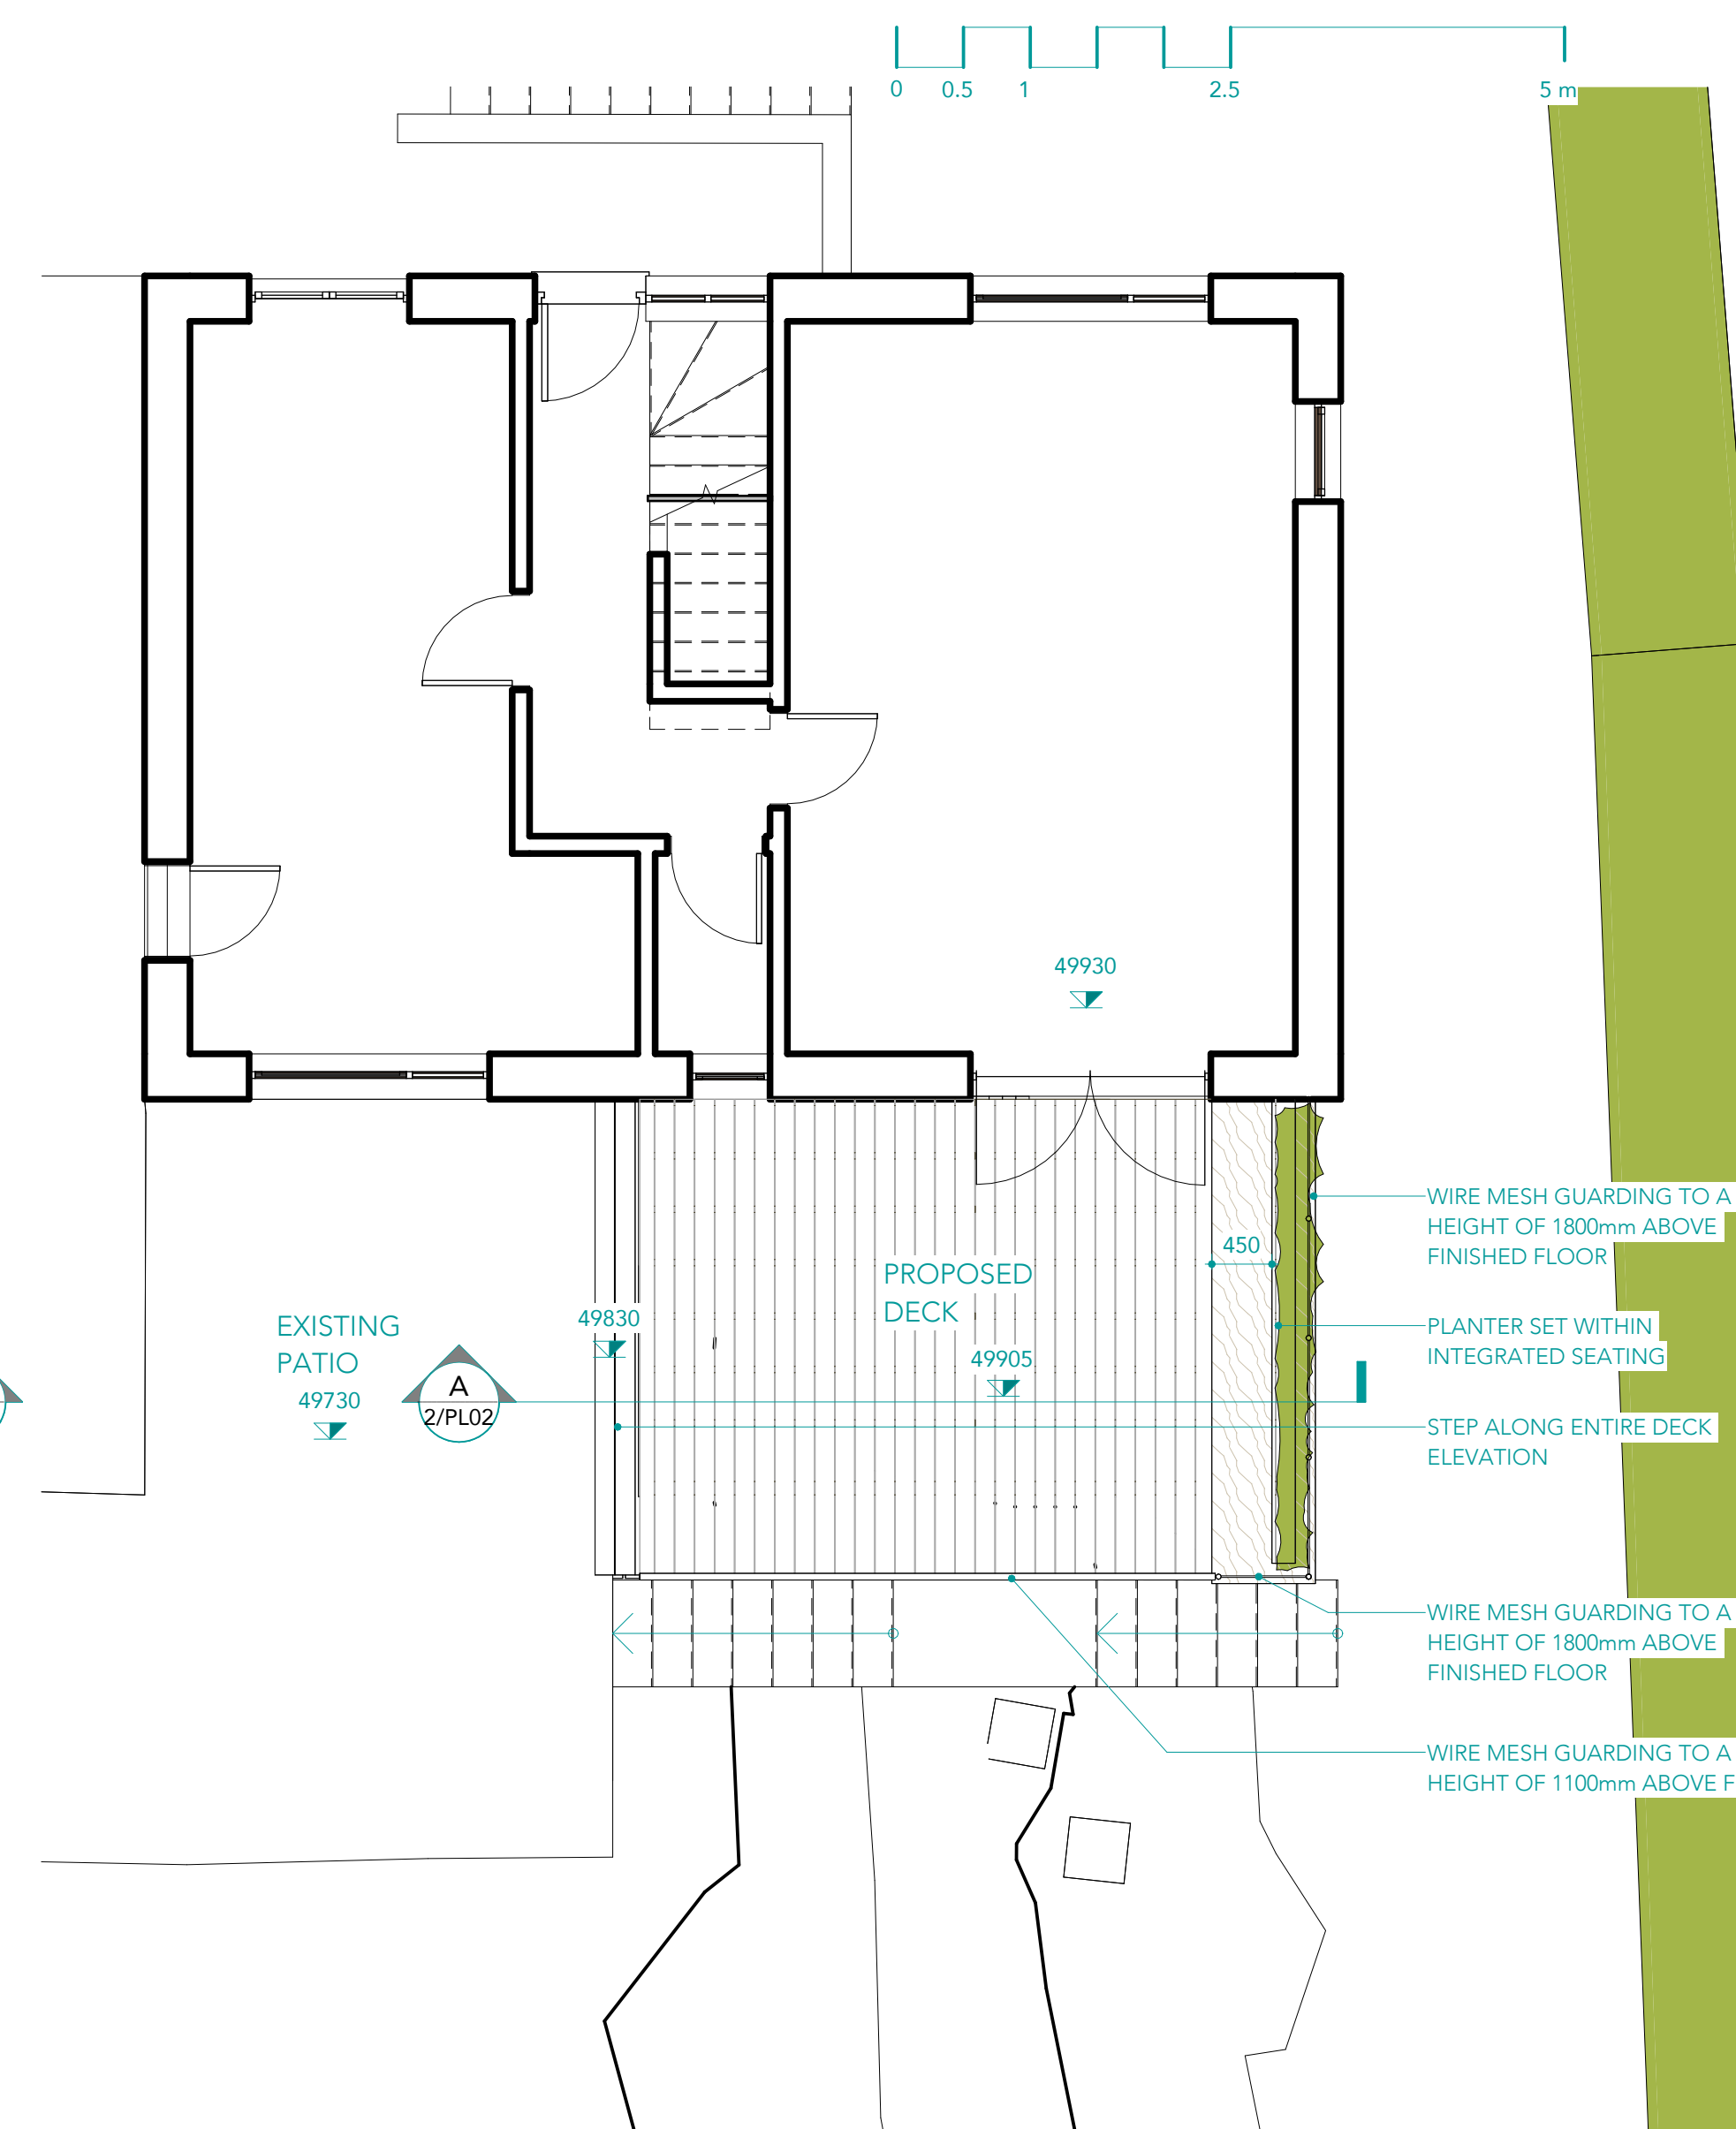

GROUND FLOOR

1 : 50



Project 2607

WILL WORMALD
34 Grove Park Drive,
Newport, NP20 6YE

Revisions

[illegible]

Notes

KEY - PHASES

EXISTING

 DEMOLITION

PROPOSE

North



Scale 1 : 50 • A1

PROPOSED DECK SCHEME FOR PERMISSION

PL02 A

sheet no.