


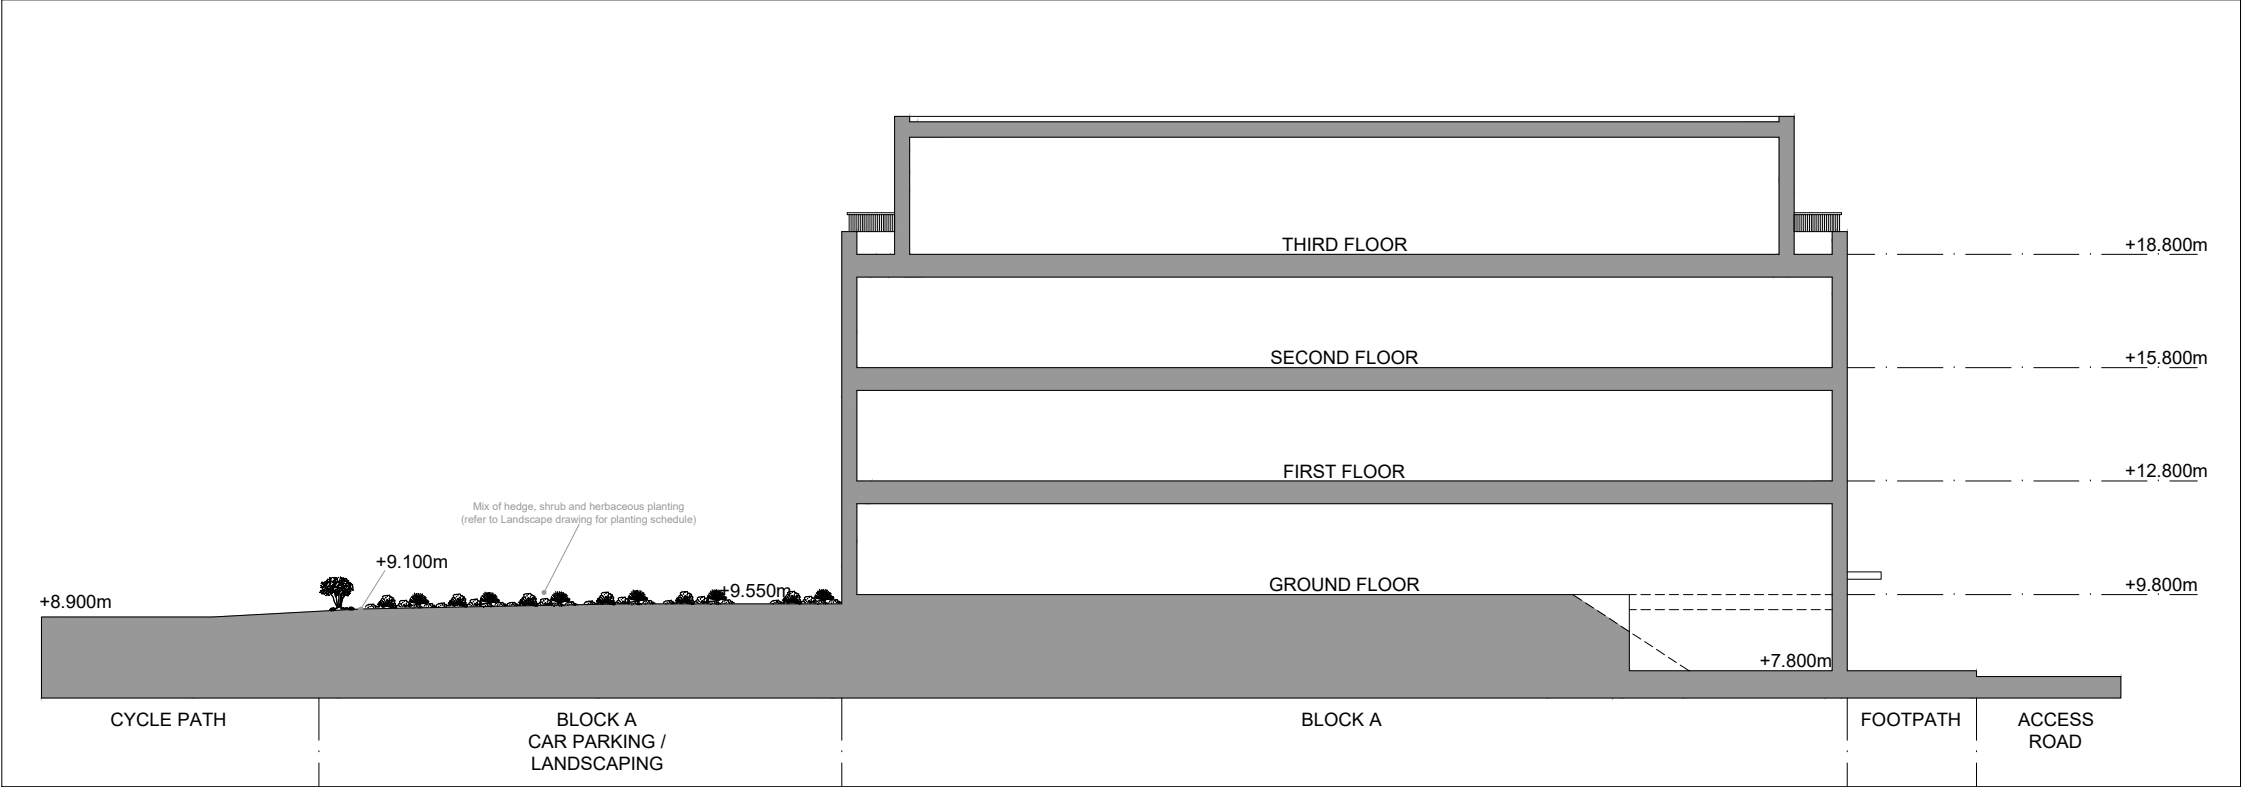


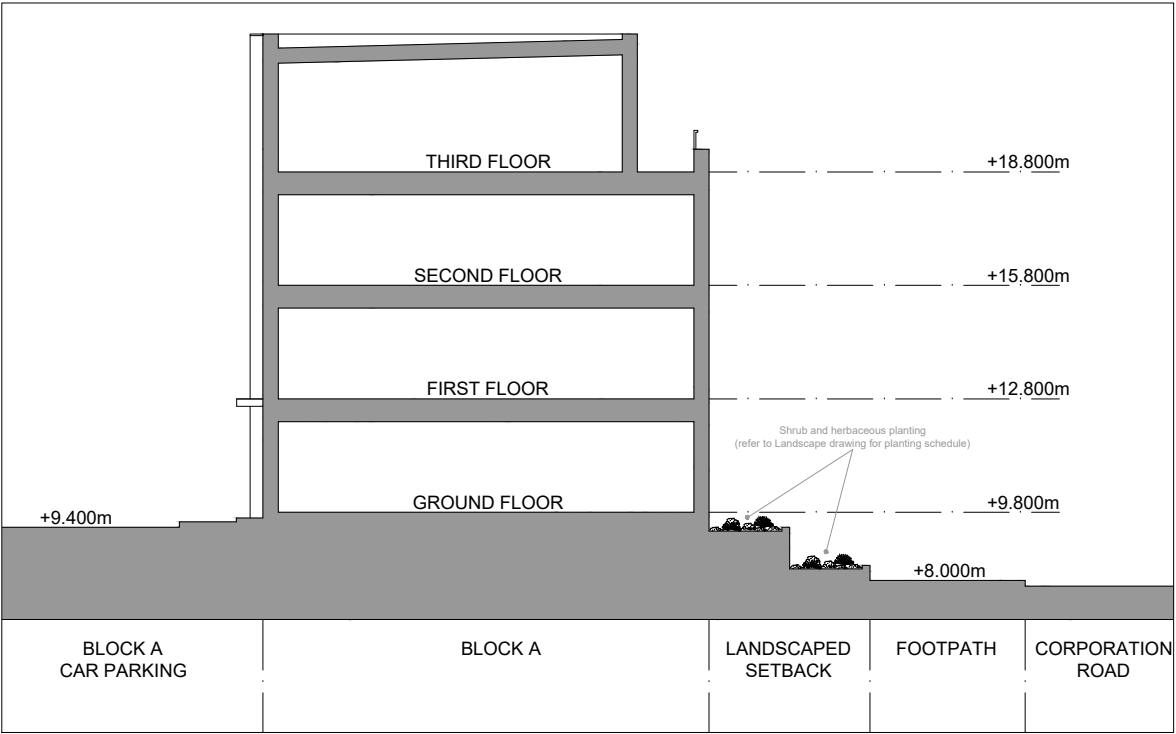

SECTION AA

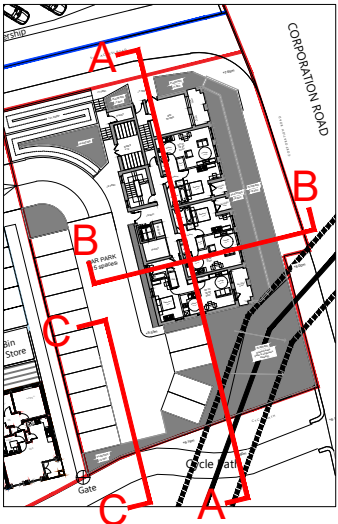

SECTION BB

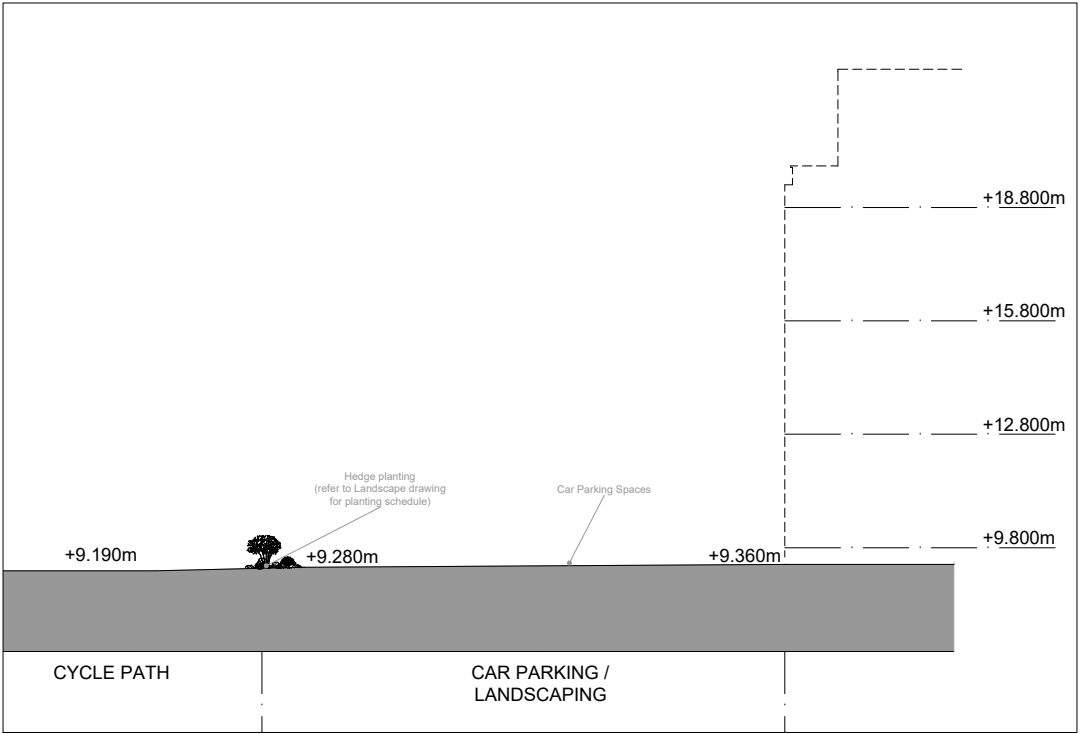

SECTION CC

REV.	DESCRIPTION	DATE
CLIENT		
Newport City Homes		
JOB TITLE		
Block A, Corporation Road		
DRAWING TITLE		
Block A Sections		
SCALE @ A3	DATE	DRAWN BY
1:200	October '19	SC
JOB NO.	DRAWING NO.	REVISION
2119	S12 BLA_MP_SEC_02	B



10 Gold Tops
Newport
NP20 4PH

t. 01633 844970
e. info@hammond-ltd.co.uk

www.hammond-ltd.co.uk

© Hammond Architectural Limited 2018
Figured dimensions must be taken in preference to scaled dimensions and any discrepancies are to be referred to Hammond Architectural Ltd. Contractors, subcontractors and suppliers must verify all dimensions on site before commencing any work or making any workshop drawings.

