


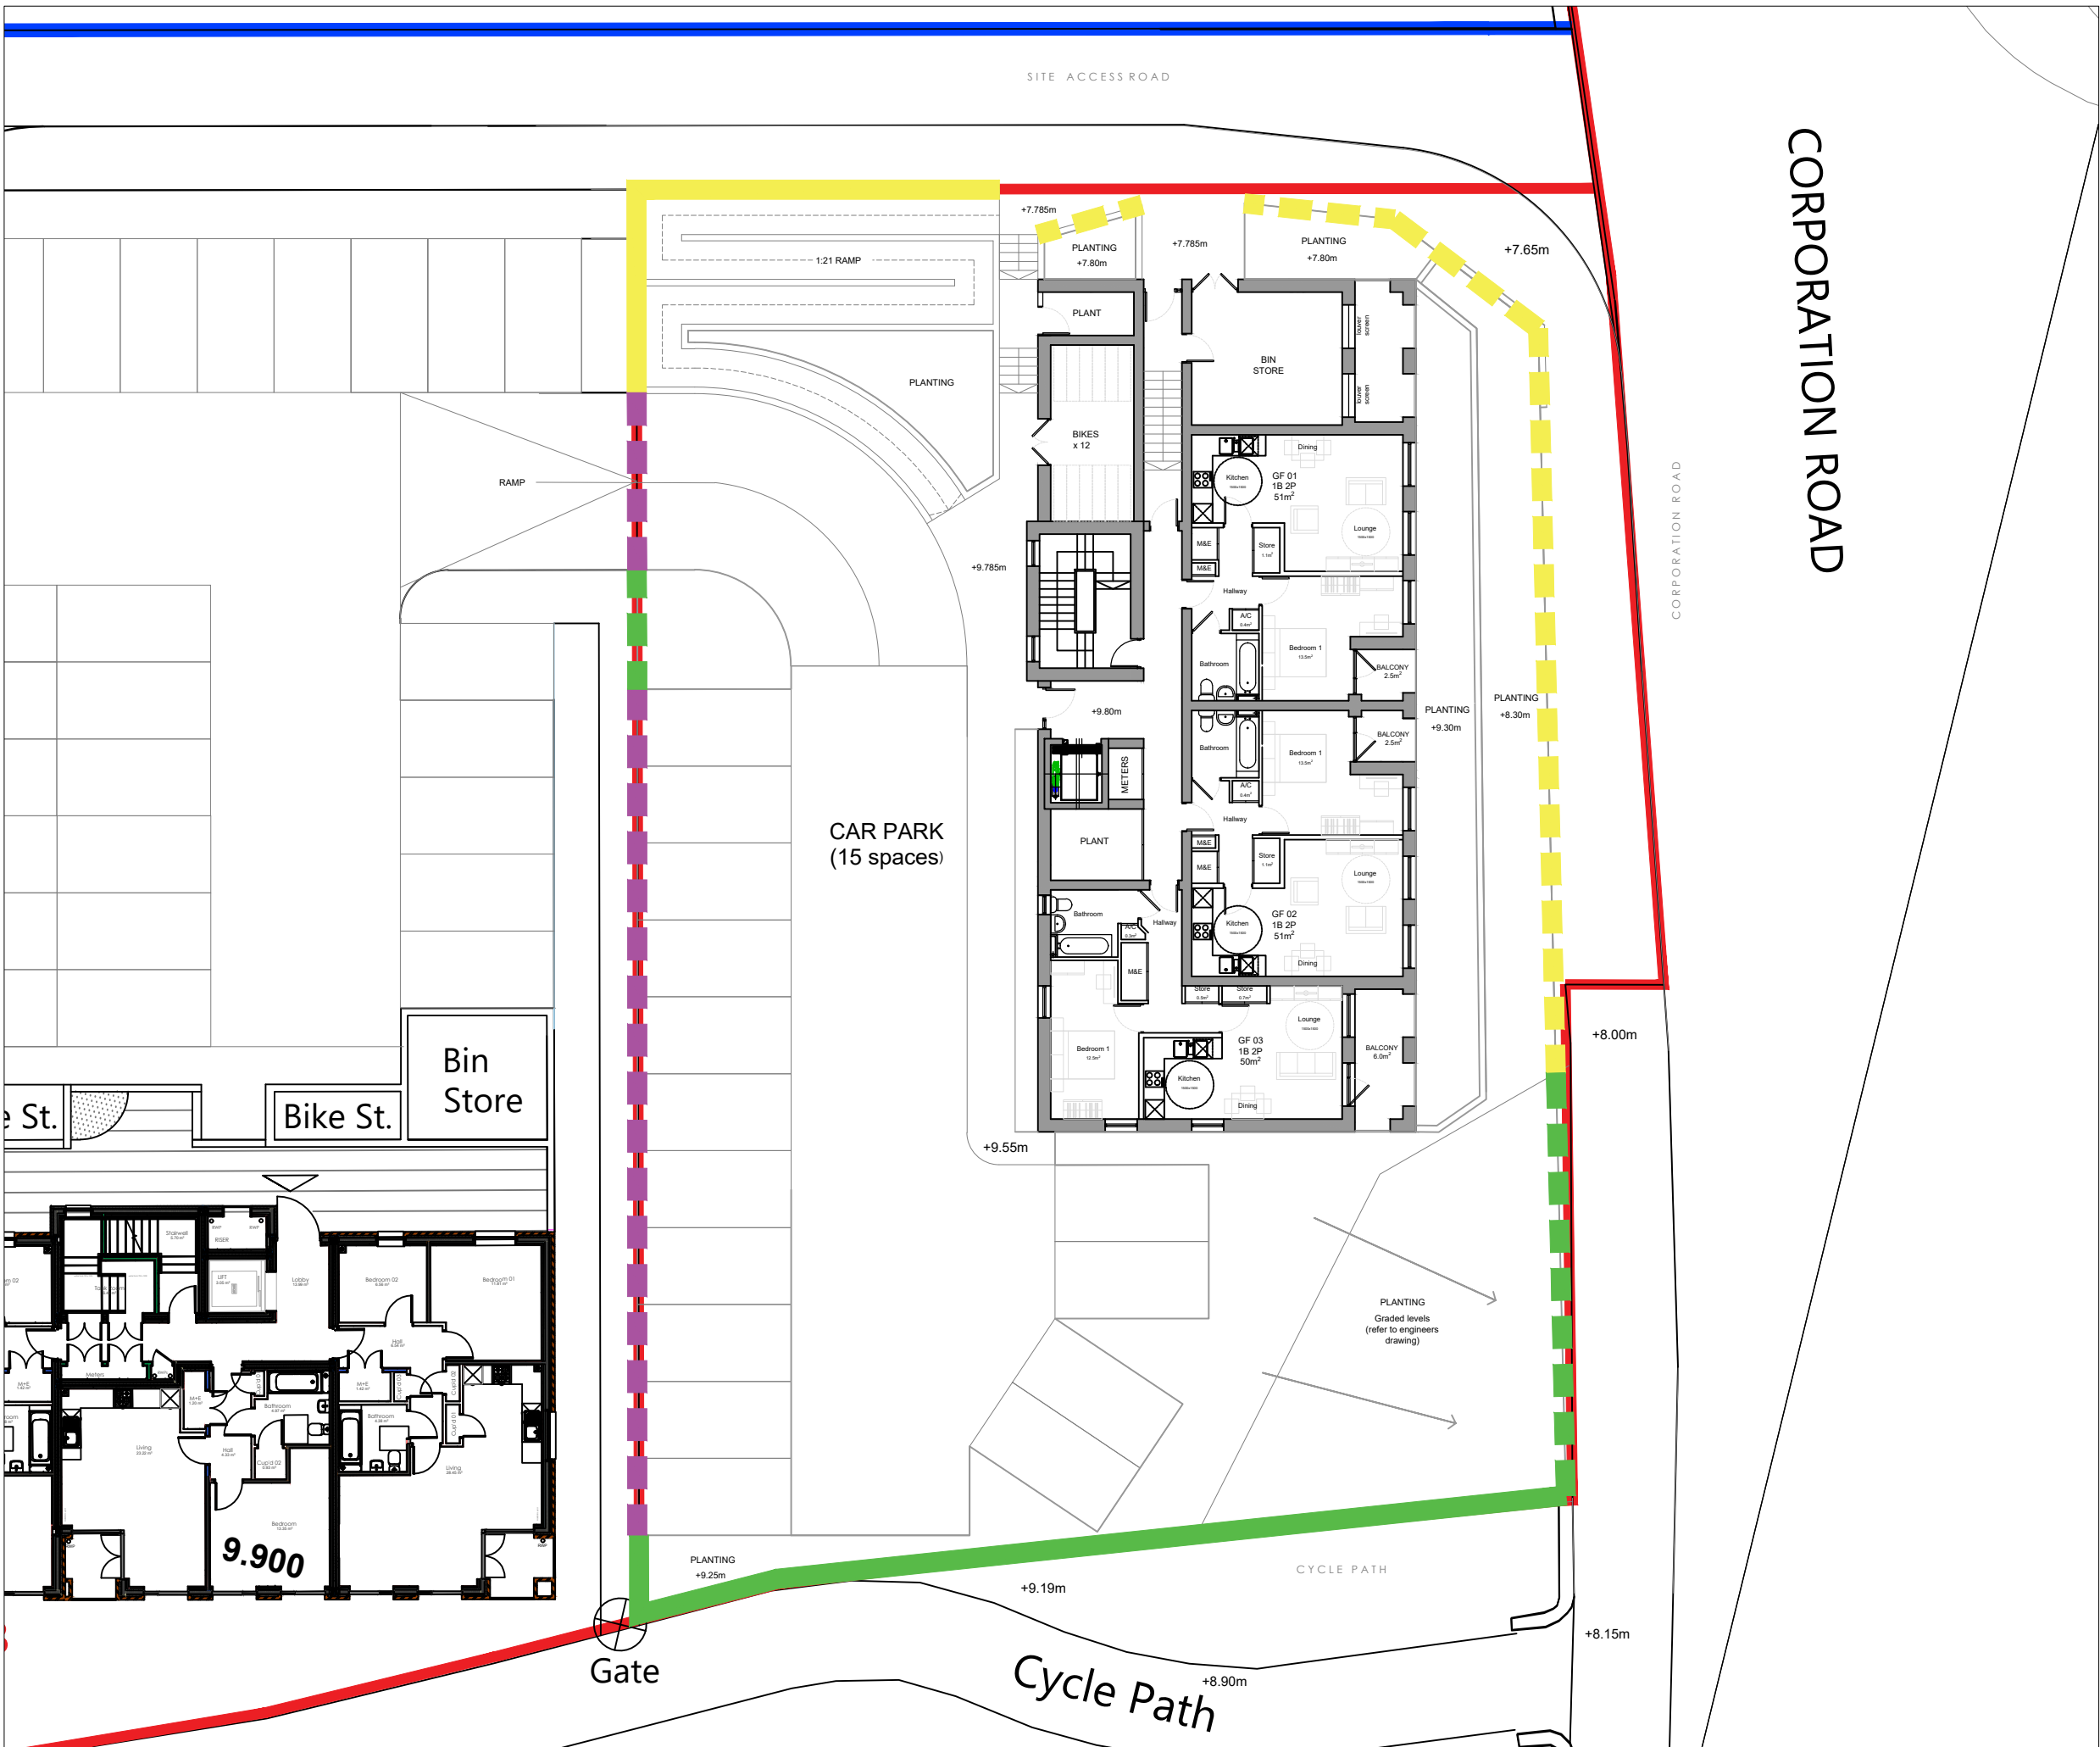

Boundary Treatments

- Brick wall of varying height wall to ramp, Light grey brick with dark mortar
- Brick wall of varying height with planted area behind (Spec to match building, refer to Landscape drawing for planting schedule)
- Shrub and herbaceous planting (refer to Landscape drawing for planting schedule)
- Hedge planting (refer to Landscape drawing for planting schedule)
- Open boundary to tarmac paving/ramp access beyond (refer to Landscape drawing for block B-F)

REV.	DESCRIPTION	DATE
CLIENT		
Newport City Homes		
JOB TITLE		
Block A, Corporation Road		
DRAWING TITLE		
Block A Boundary Plan		
SCALE @ A3	DATE	DRAWN BY
1:200	October '19	SC
JOB NO.	DRAWING NO.	REVISION
2119	S06 BLA_MP_BP_04	-



10 Gold Tops
Newport
NP20 4PH

t. 01633 844970
e. info@hammond-ltd.co.uk

www.hammond-ltd.co.uk

© Hammond Architectural Limited 2018
Figured dimensions must be taken in preference to scaled dimensions and any discrepancies are to be referred to Hammond Architectural Ltd. Contractors, subcontractors and suppliers must verify all dimensions on site before commencing any work or making any workshop drawings.

