


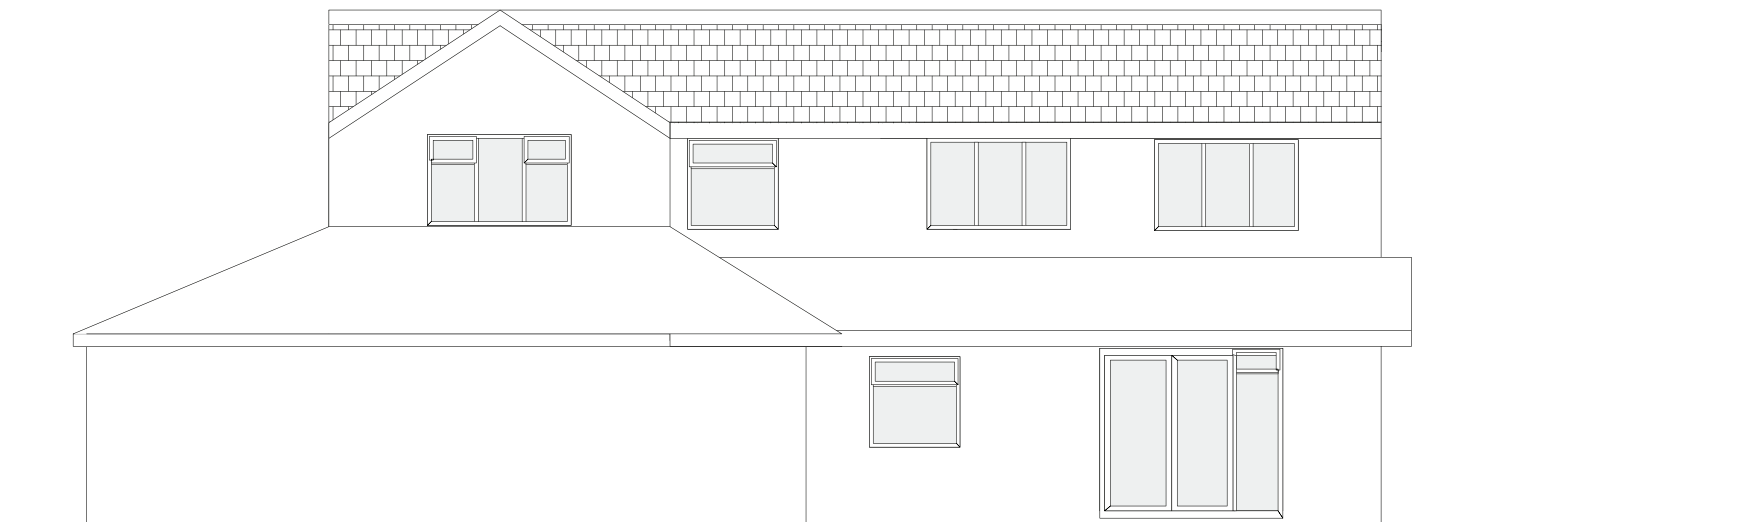


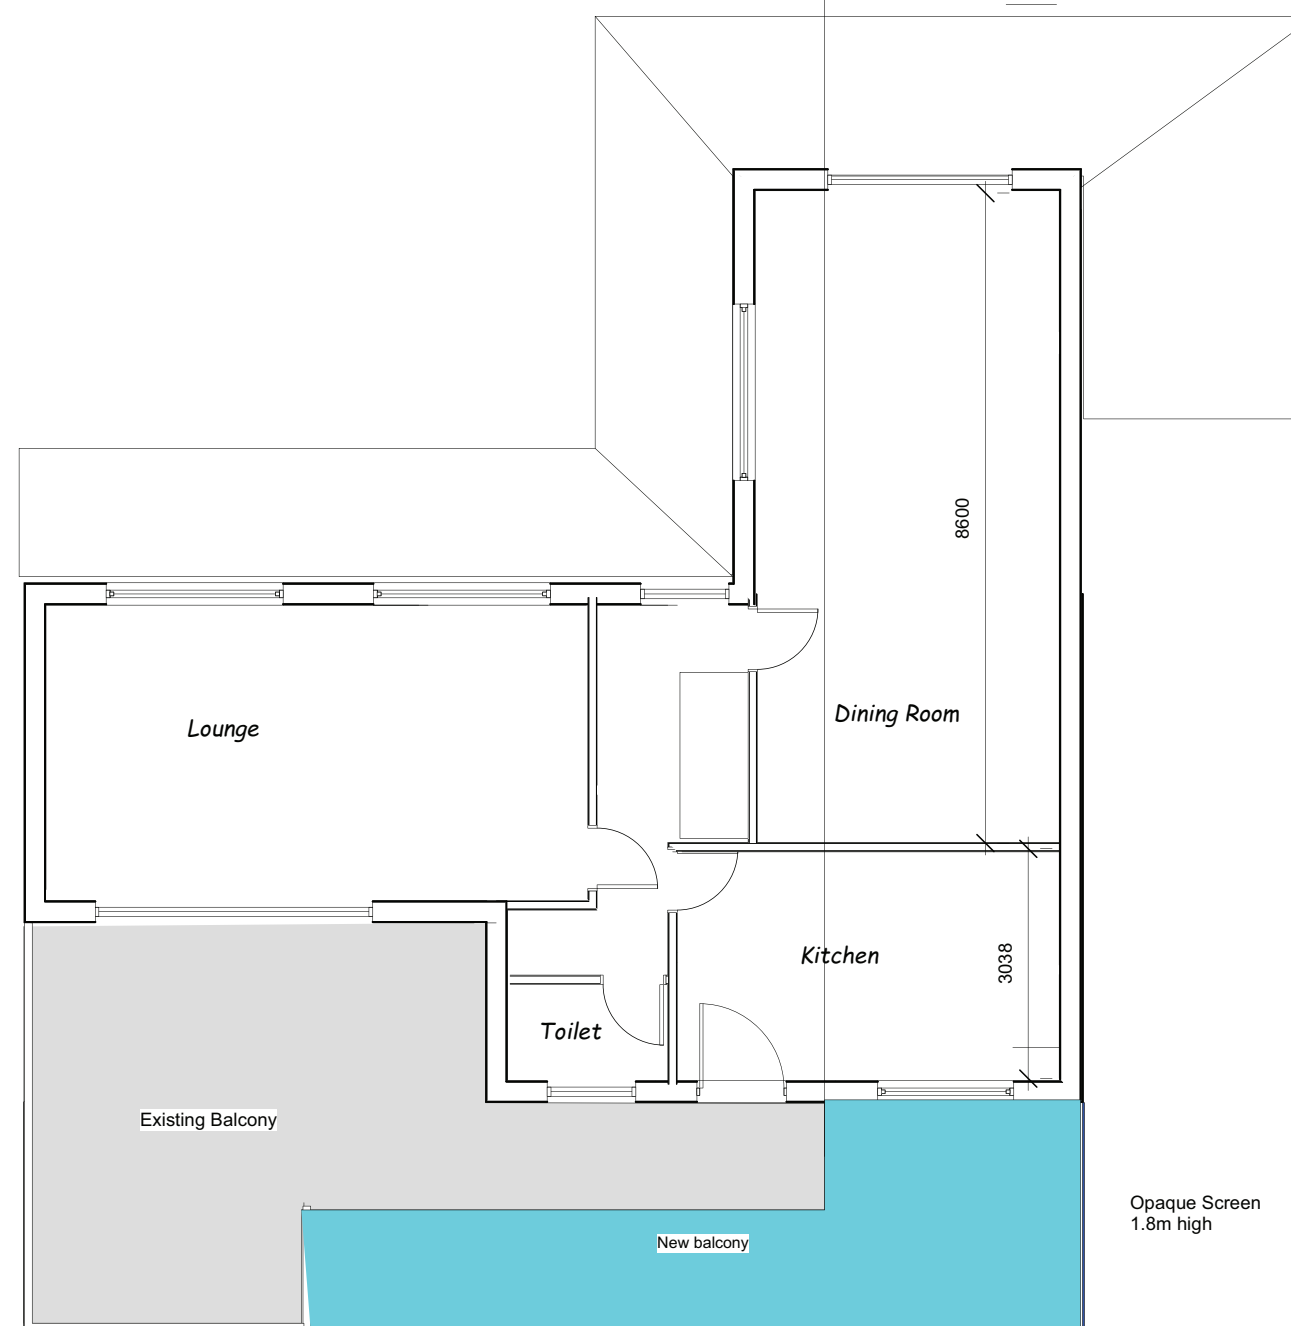


Rear(NORTH) Elevation

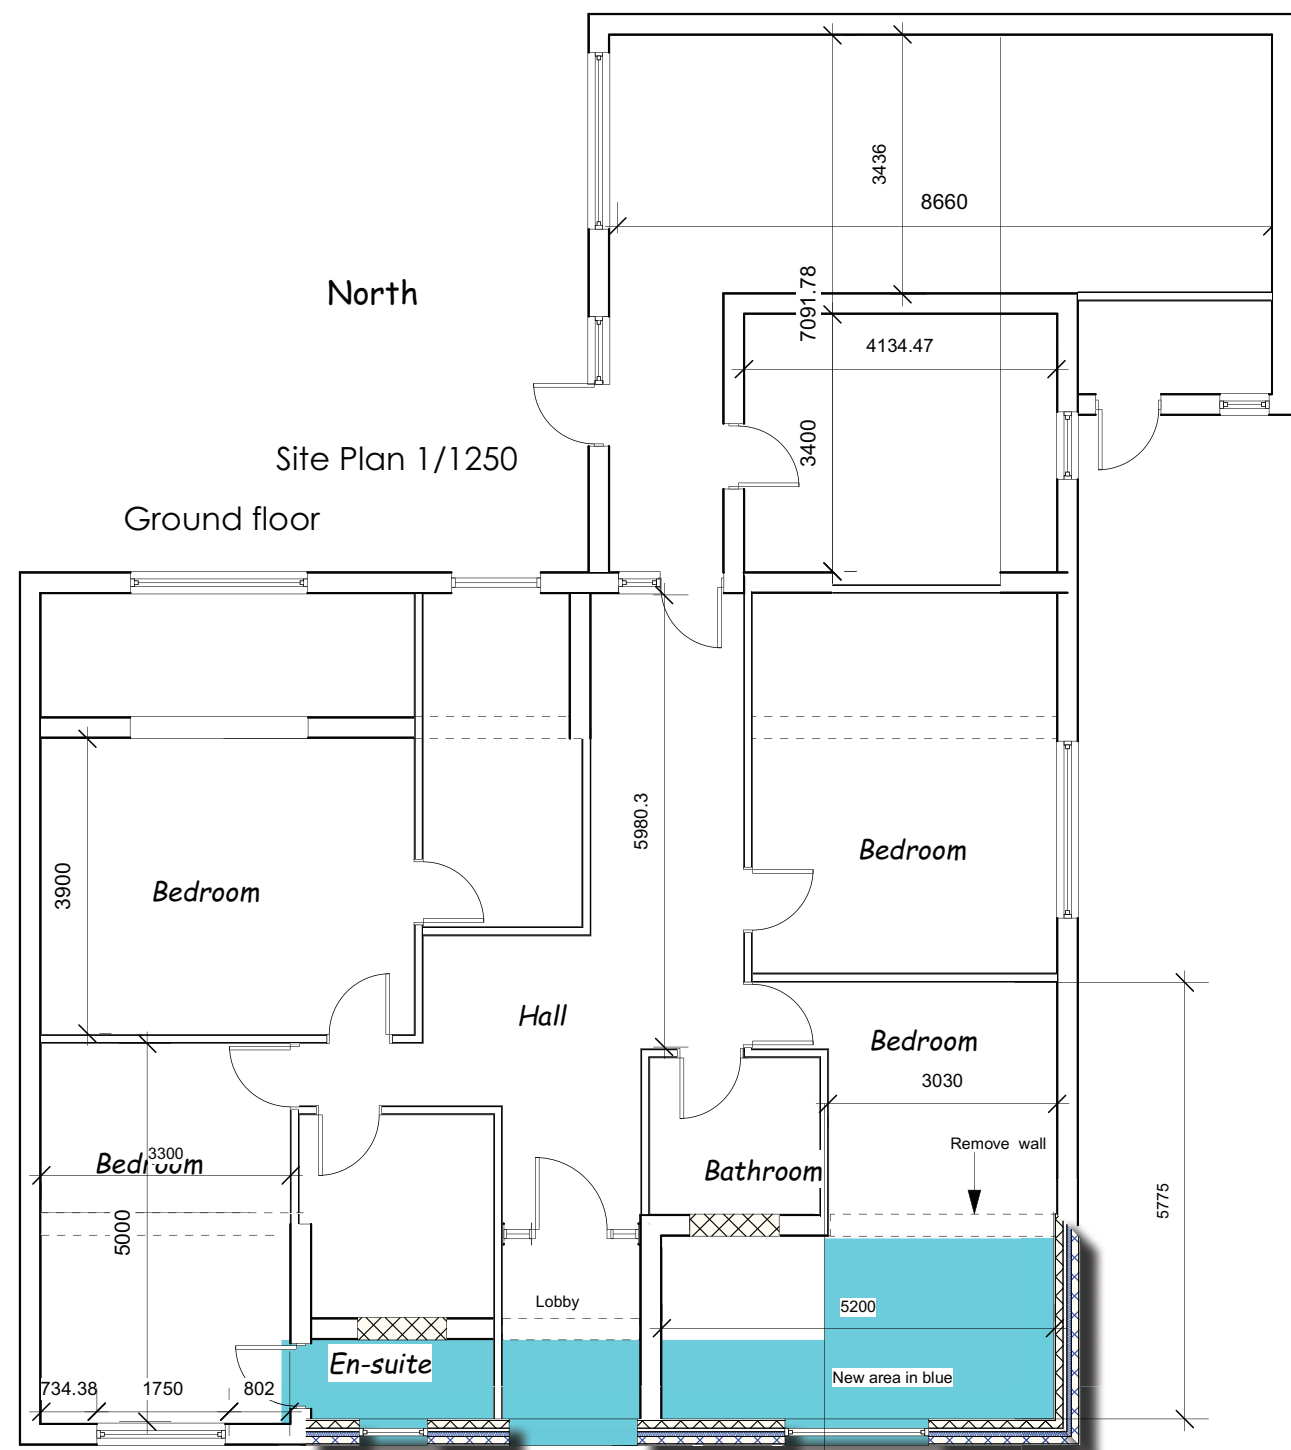

West side Elevation

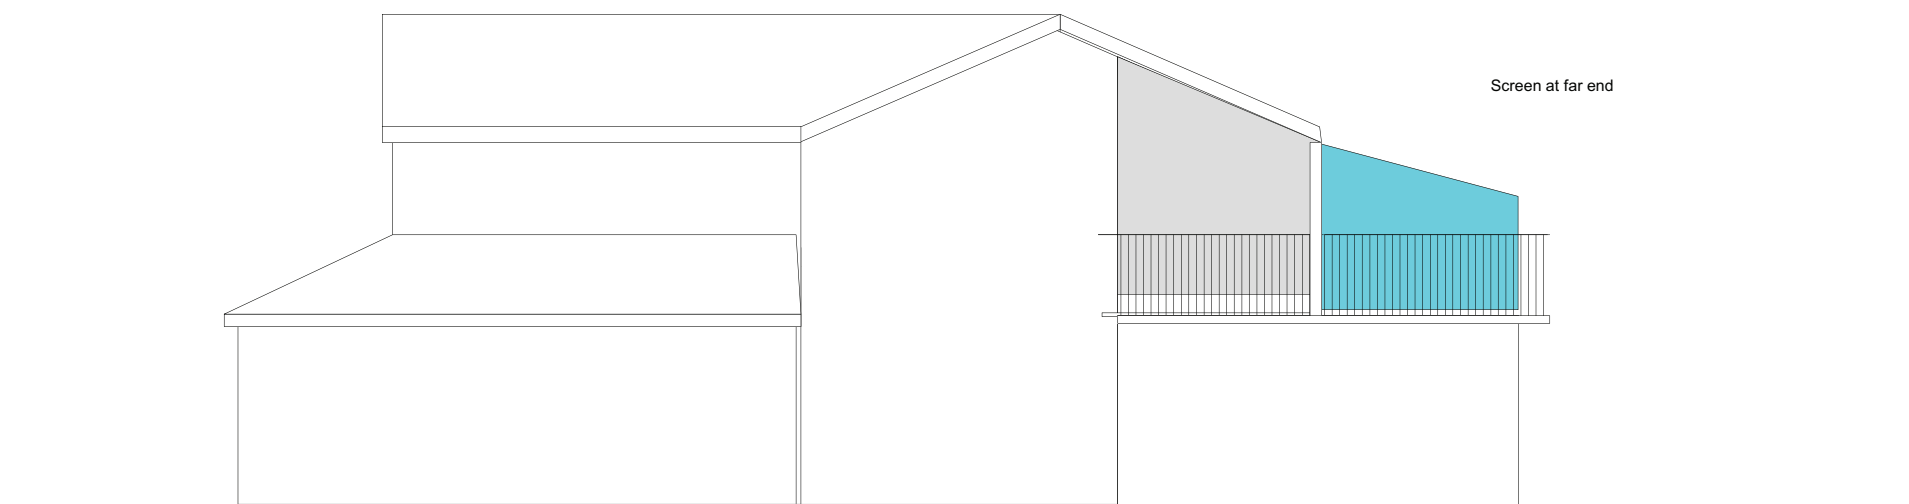

Front (SOUTH) Elevation

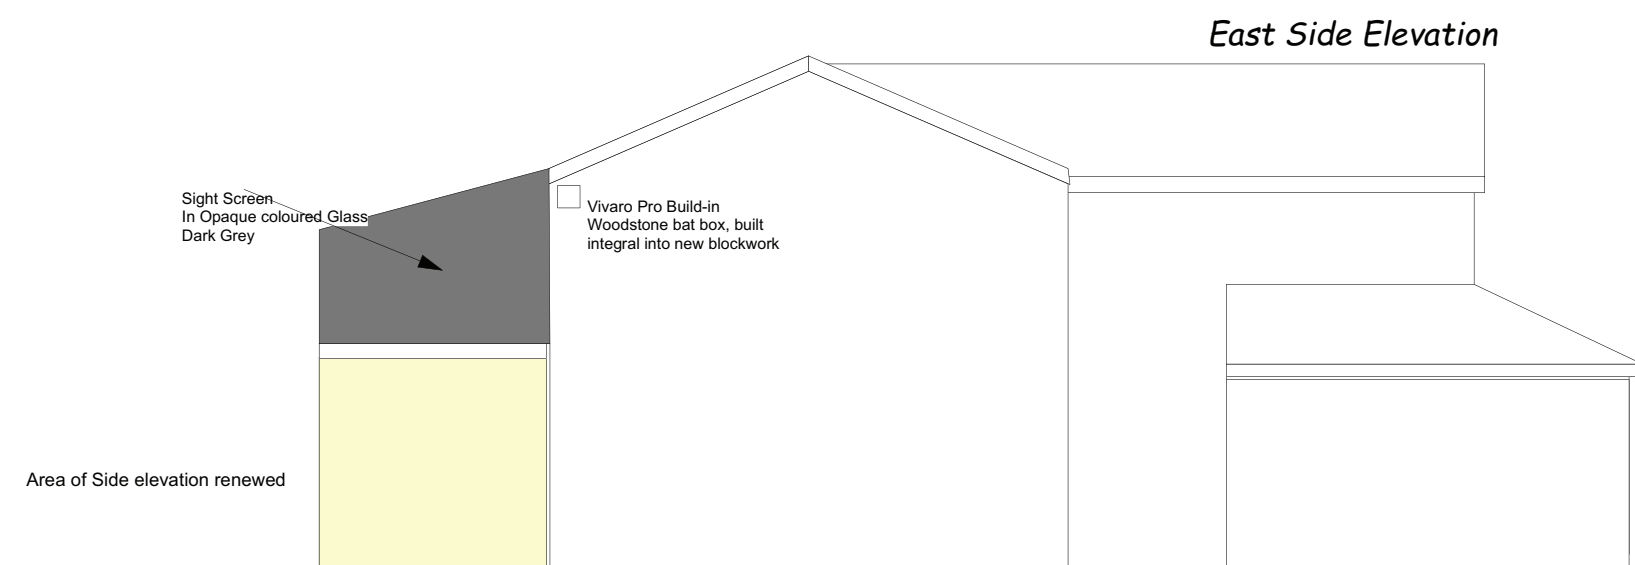

East Side Elevation

Skerryvore Designs Ltd
skerryvoredesigns.co.uk

Phone **01633 897922**
Mobile **07816 934352**
contact@skerryvoredesigns.co.uk

JOB TITLE

2 Catherine Drive
Marshfield
Newport

DRAWING TITLE

Proposals

DRAWING No. SD1170/03

SCALE 1/100

DATE March 2026