


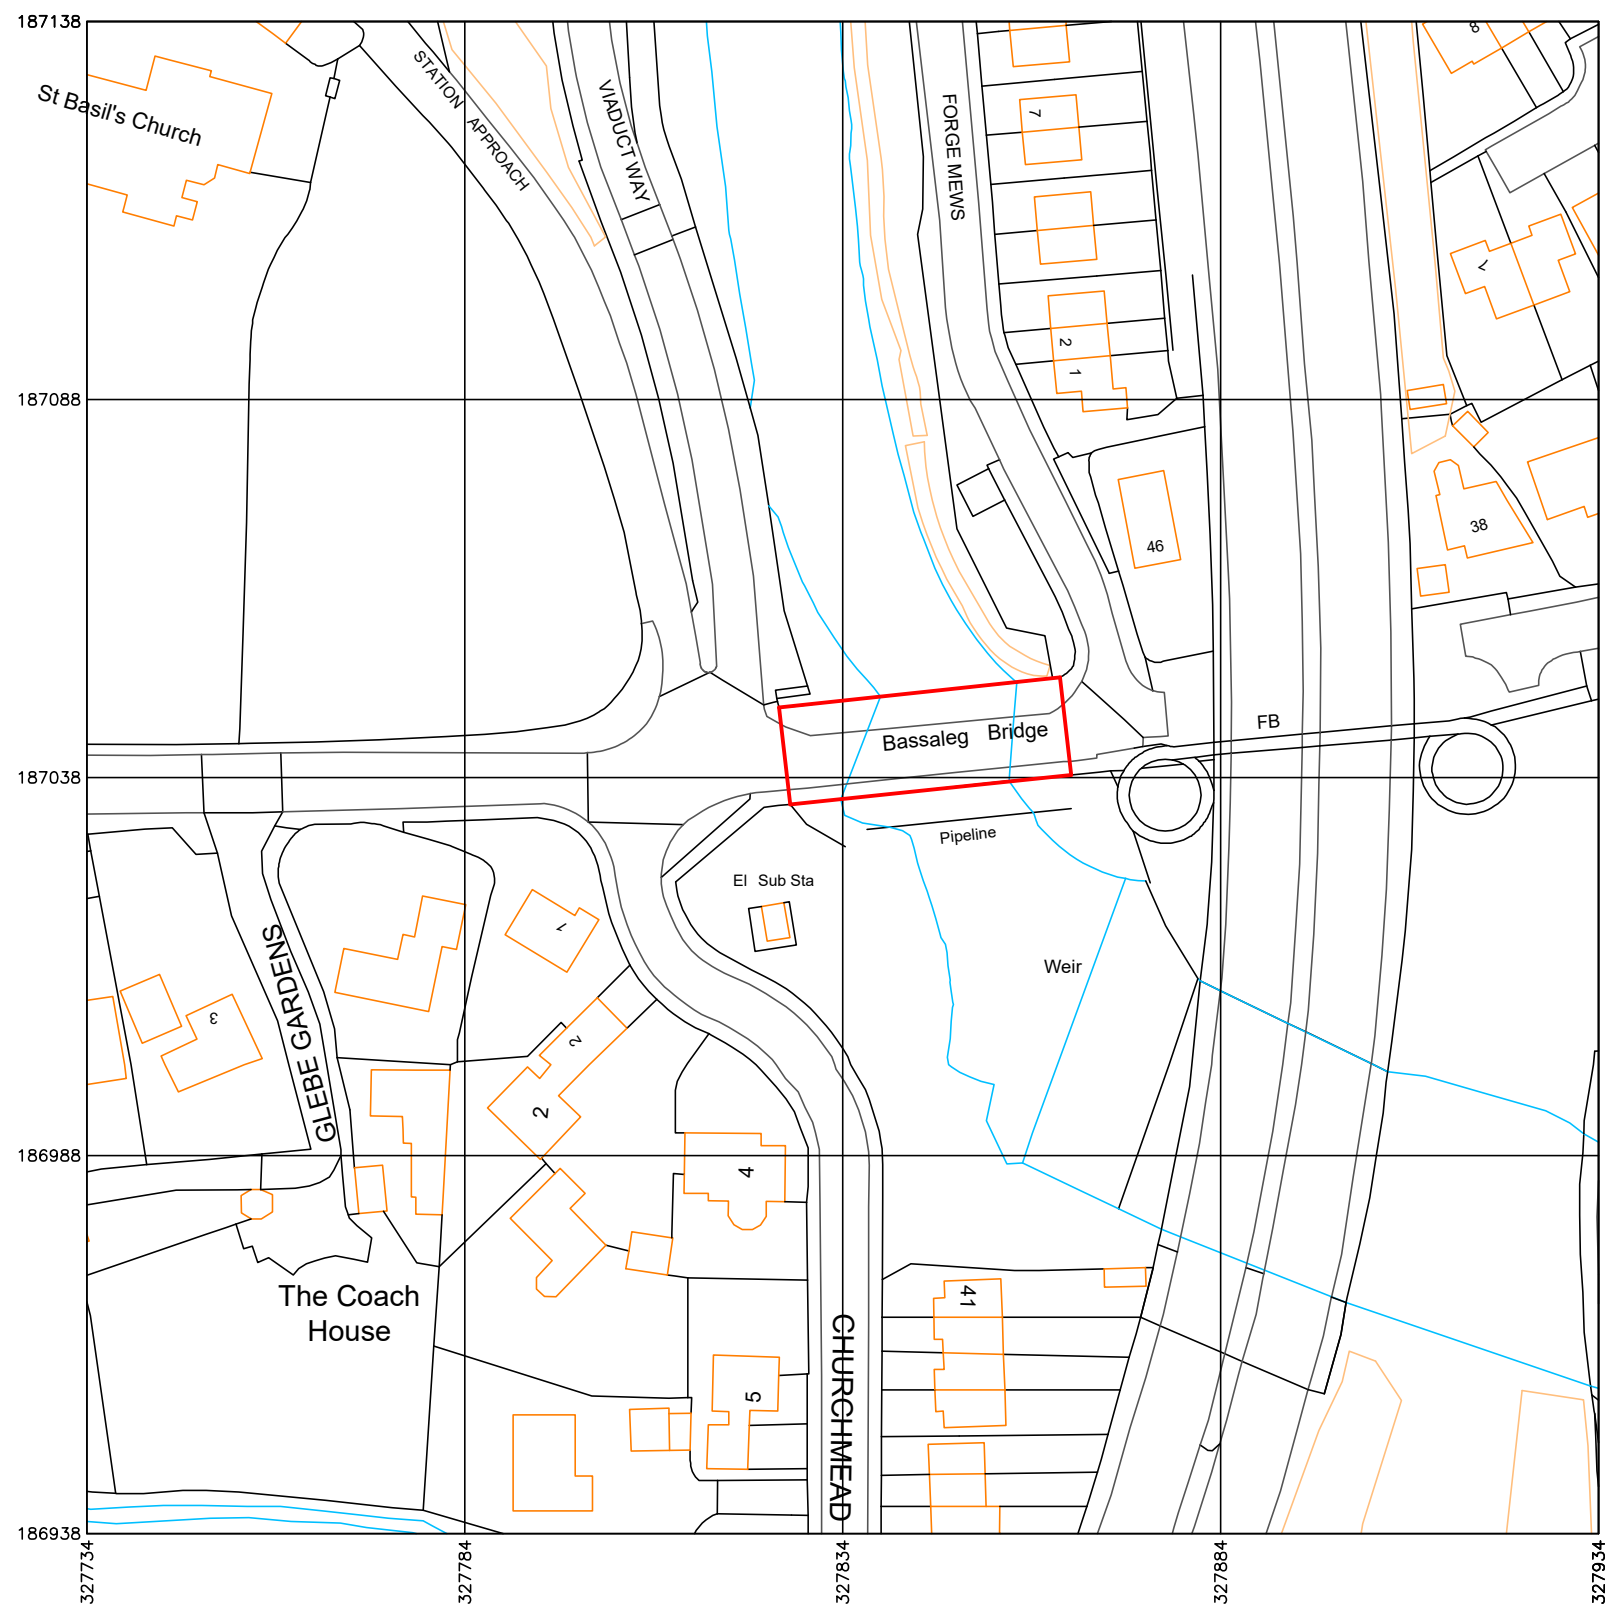

PROJECT:
PROPOSED ALTERNATIVE DEVELOPMENT
RIVER BRIDGE AT FORGE MEWS AND
VIADUCT WAY BASSALEG

DRG TITLE:

SITE LOCATION PLAN

DATE: 25 MARCH 2026

SCALE: 1:1250 @ A3

DRAWN: CSL

DRAWING NO.

A3-PDV-4

REV.

0