



SCALE: 1:1250 on A4
CENTRE COORDINATES: 331451 , 188473



Supplied by Streetwise Maps Ltd
www.streetwise.net
Licence No: 100047474

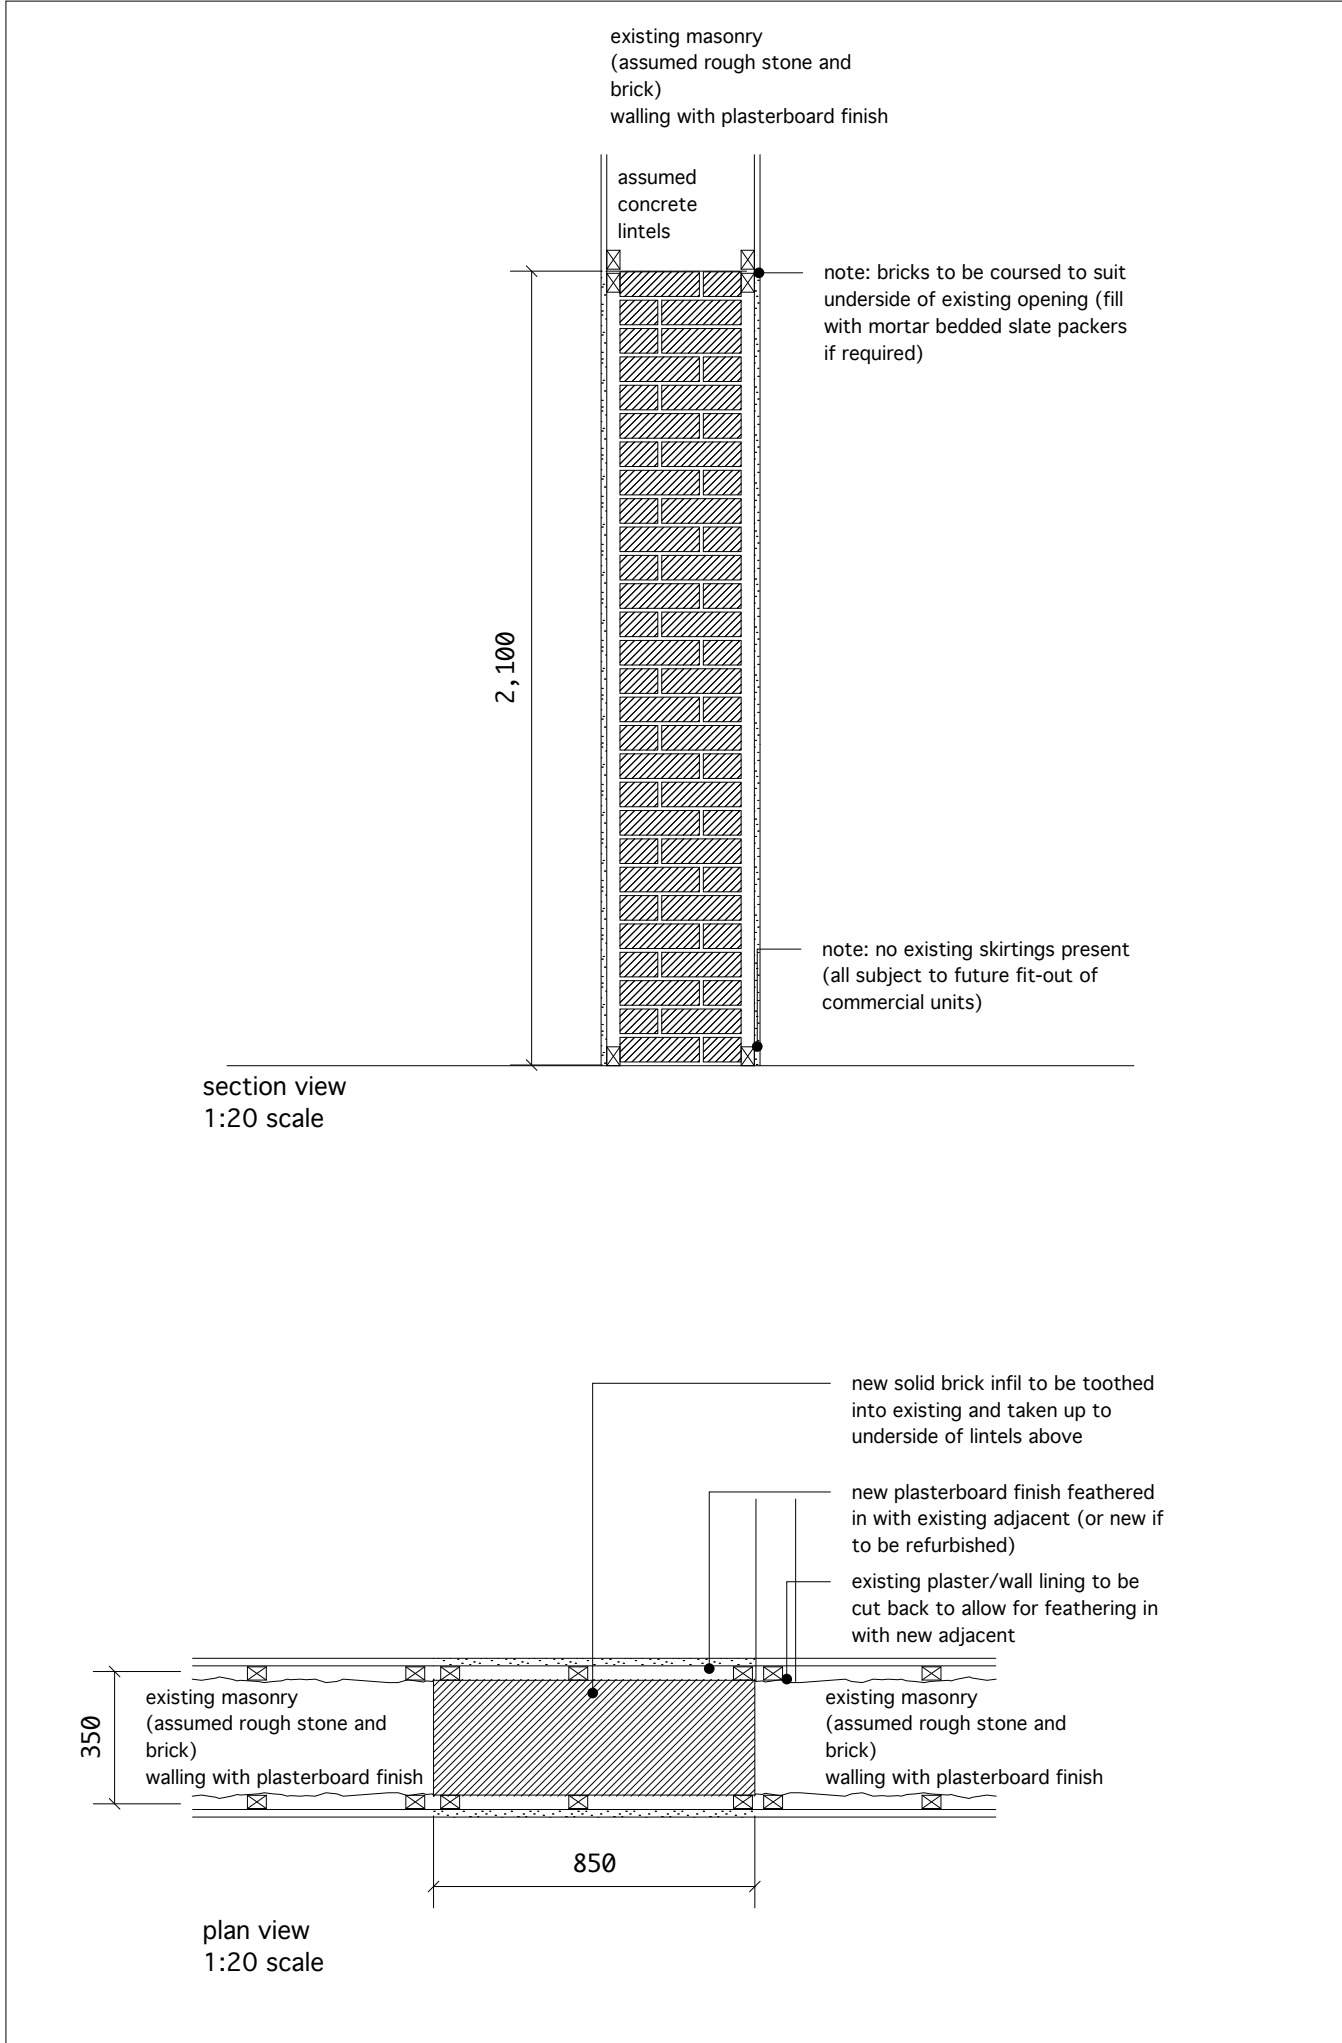

Wall infill detail
SUBJECT TO PREVIOUS
LISTED BUILDING
CONSENT APPROVAL

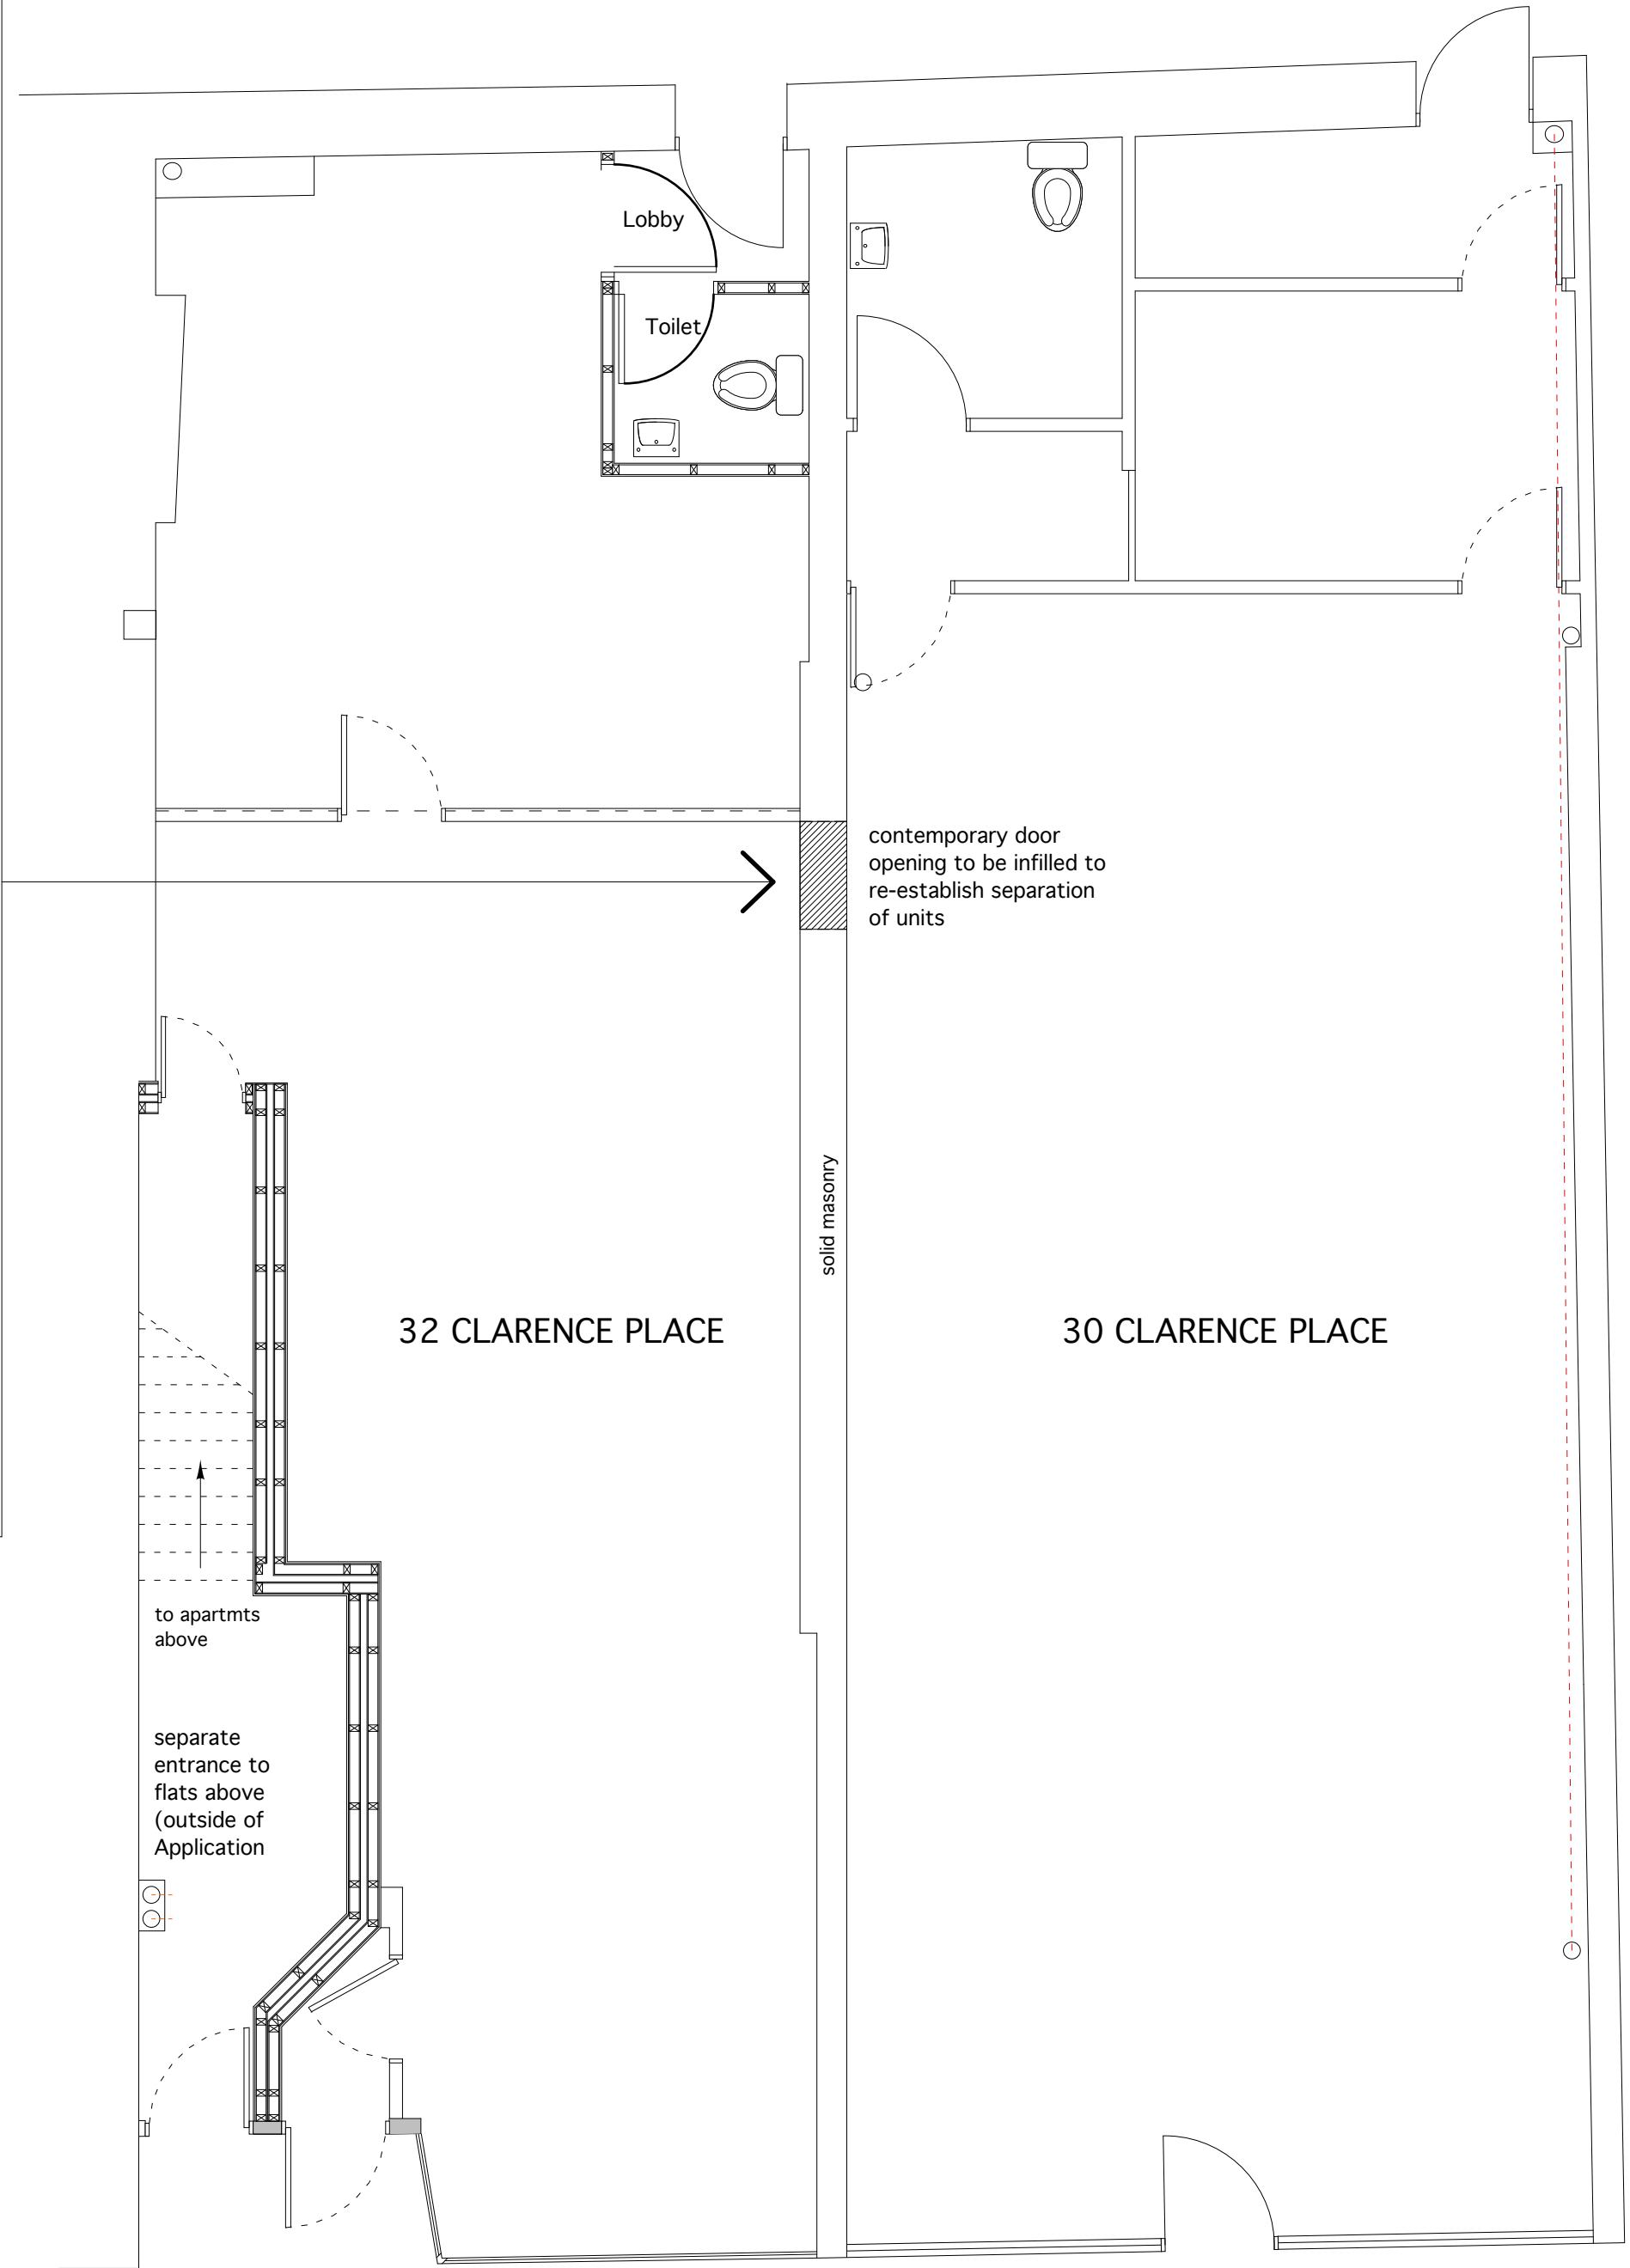

GROUND FLOOR

Rev	Date	Action
This drawing is copyright.		
Dimensions to be checked on site and any discrepancies reported to the Architect immediately.		
Do not scale, use figured dimensions only.		