




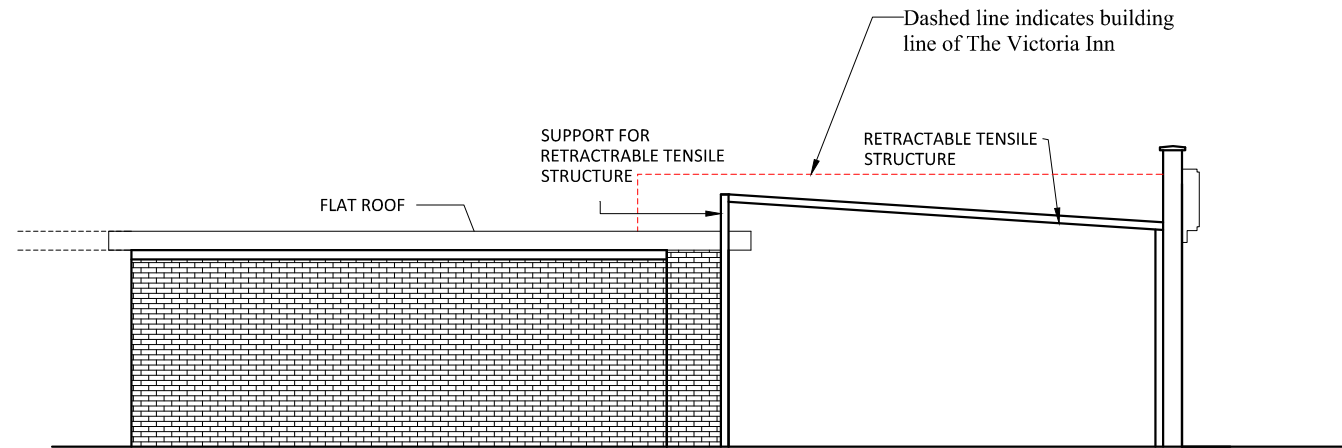

PROPOSED SIDE ELEVATION AA
(RK PIZZA POINT SIDE)

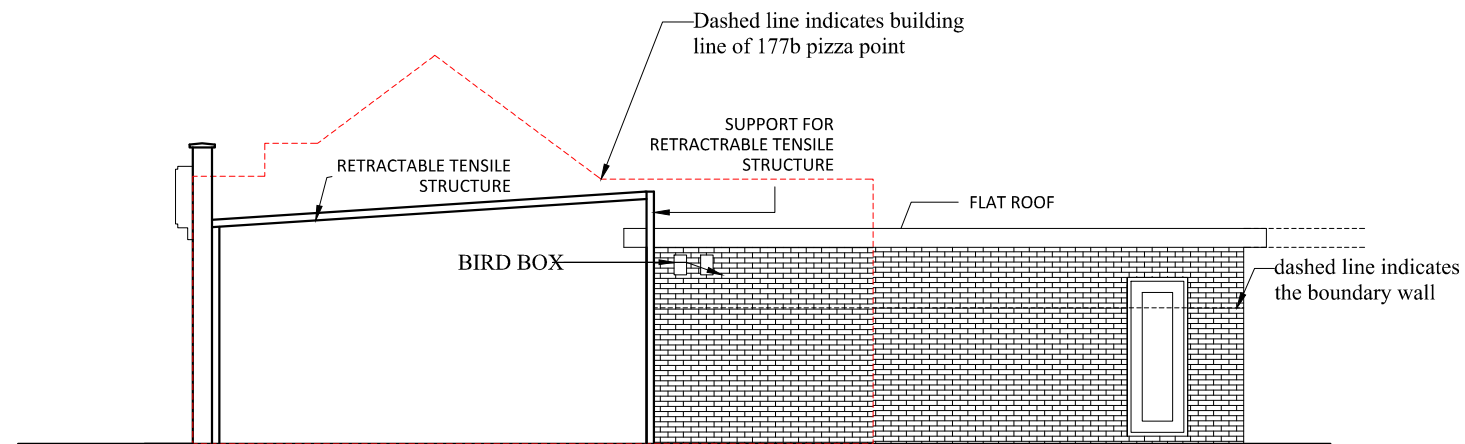

PROPOSED SIDE ELEVATION BB
(THE VICTORIA INN SIDE)

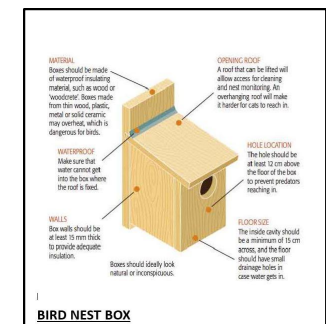

PROPOSED BIRD
NEST BOX



Client name:

Mrs Zena Al- Ibrahim

Address:

FORMER PUBLIC CONVENIENCE,
CAERLEON ROAD, NEWPORT ,NP19 7FX

Drawing name:

PLANNING DRAWINGS

Scale:

1:100 @ A3

Date drawn:

MAR 2026

Drawing number:

103 R5

Note: All dimensions are in mm unless stated
otherwise