
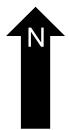
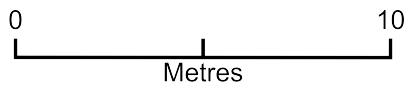


SITING OF A STORAGE CONTAINER IN ASSOCIATION WITH SCOUT GROUP

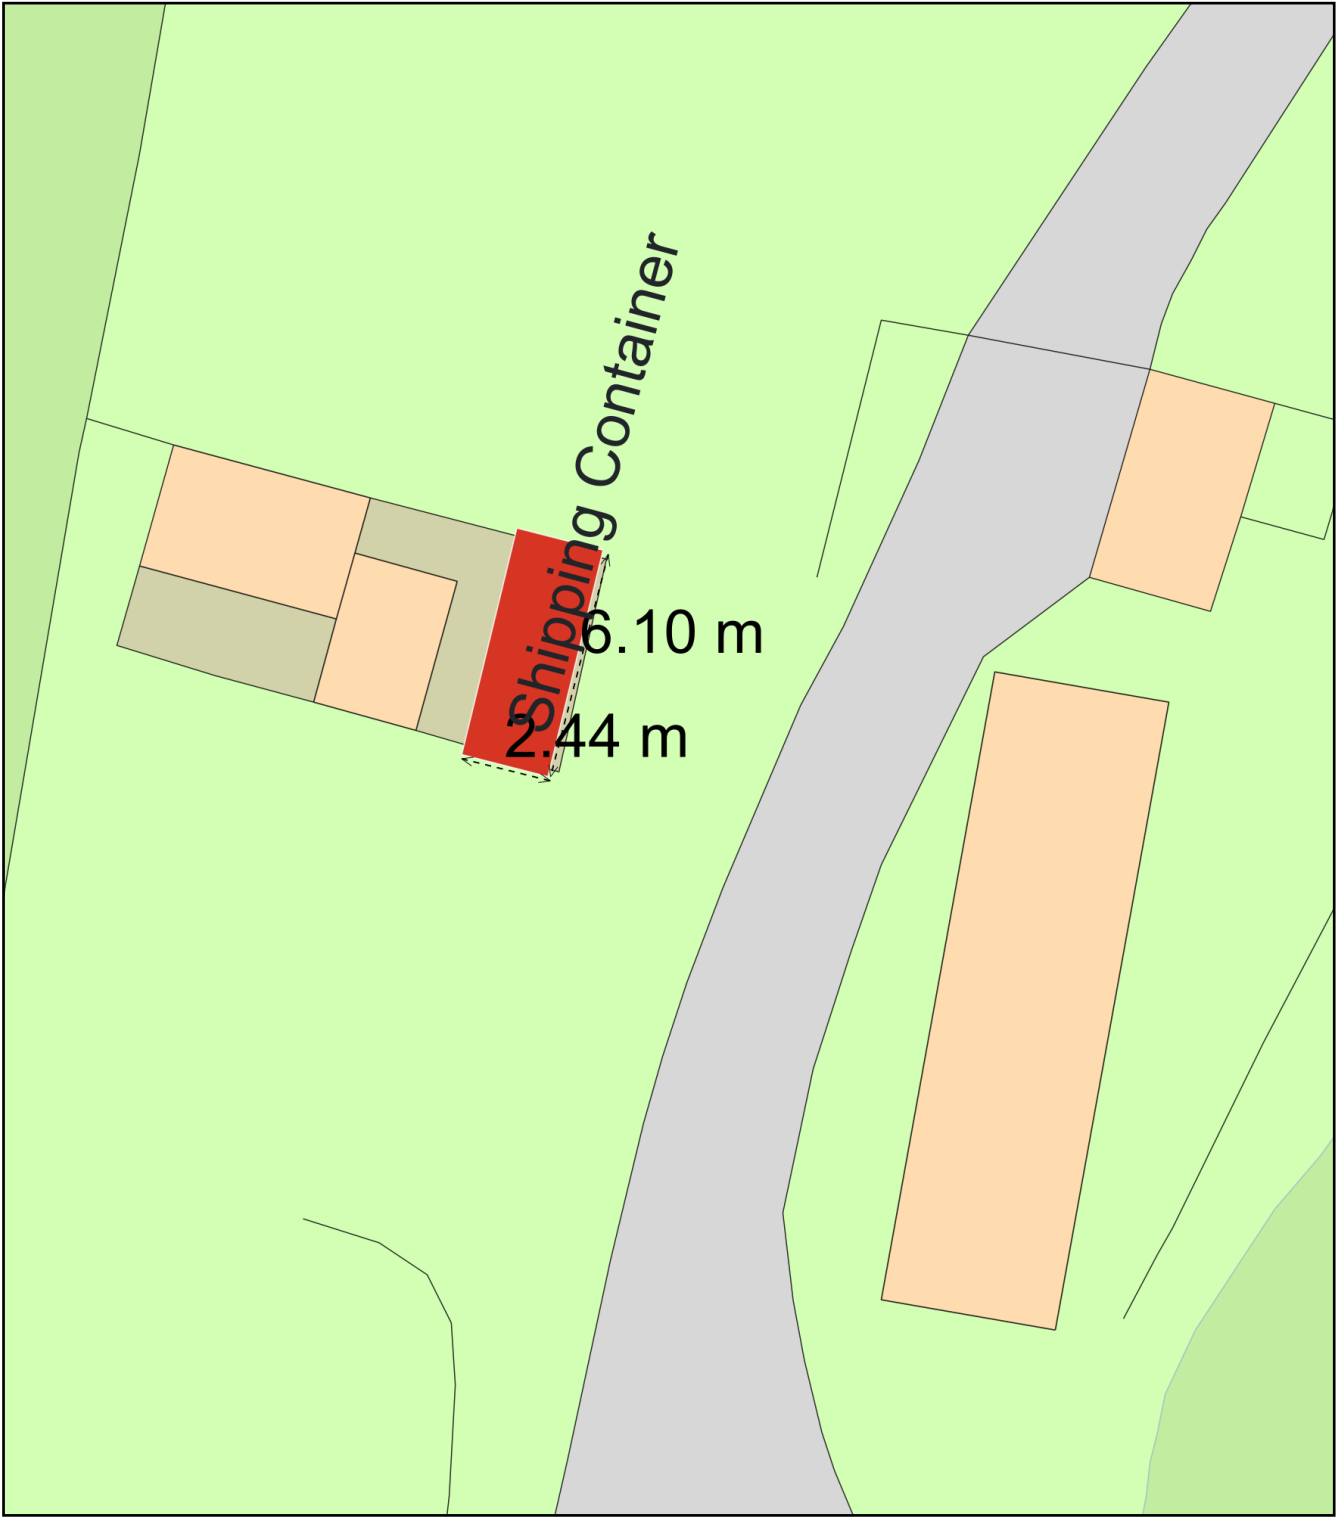

Plan Produced for: Martin Curwood

Date Produced: 05 Feb 2026

Plan Reference Number: TQRQM26036114839547

Scale: 1:200 @ A4