



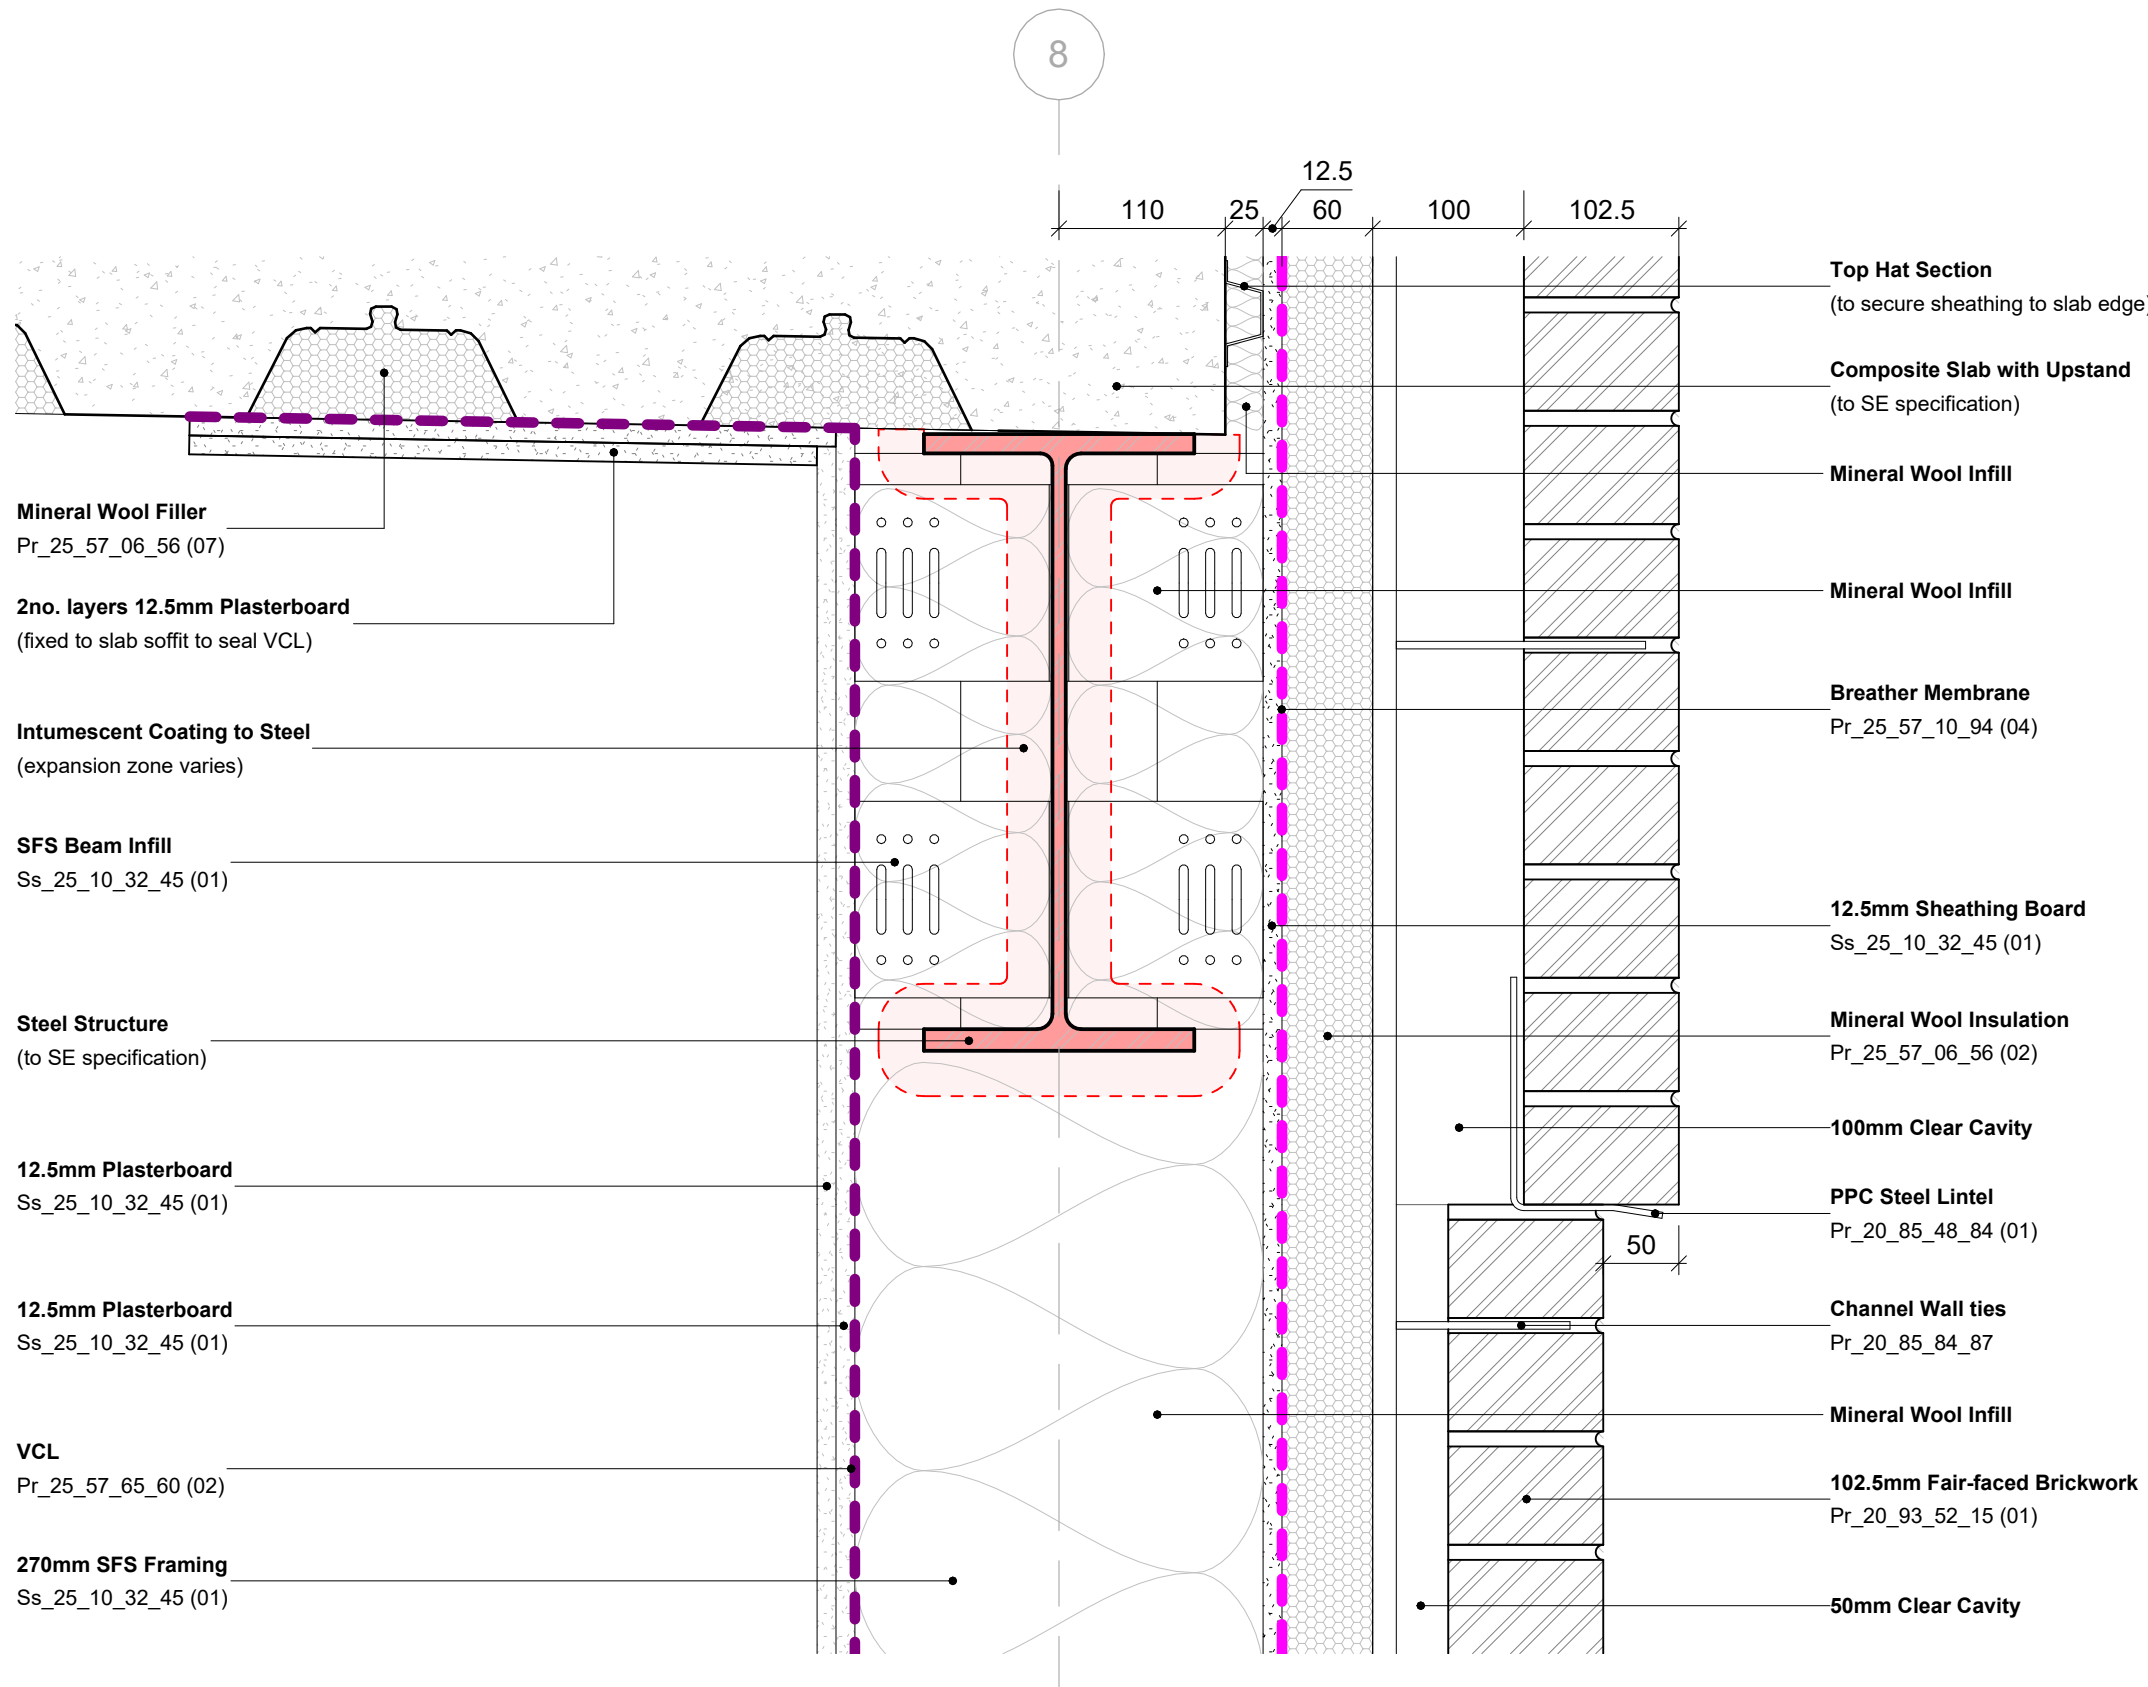

Detail R1 - Typical Brick Recess Detail - Section
Scale: 1 : 5

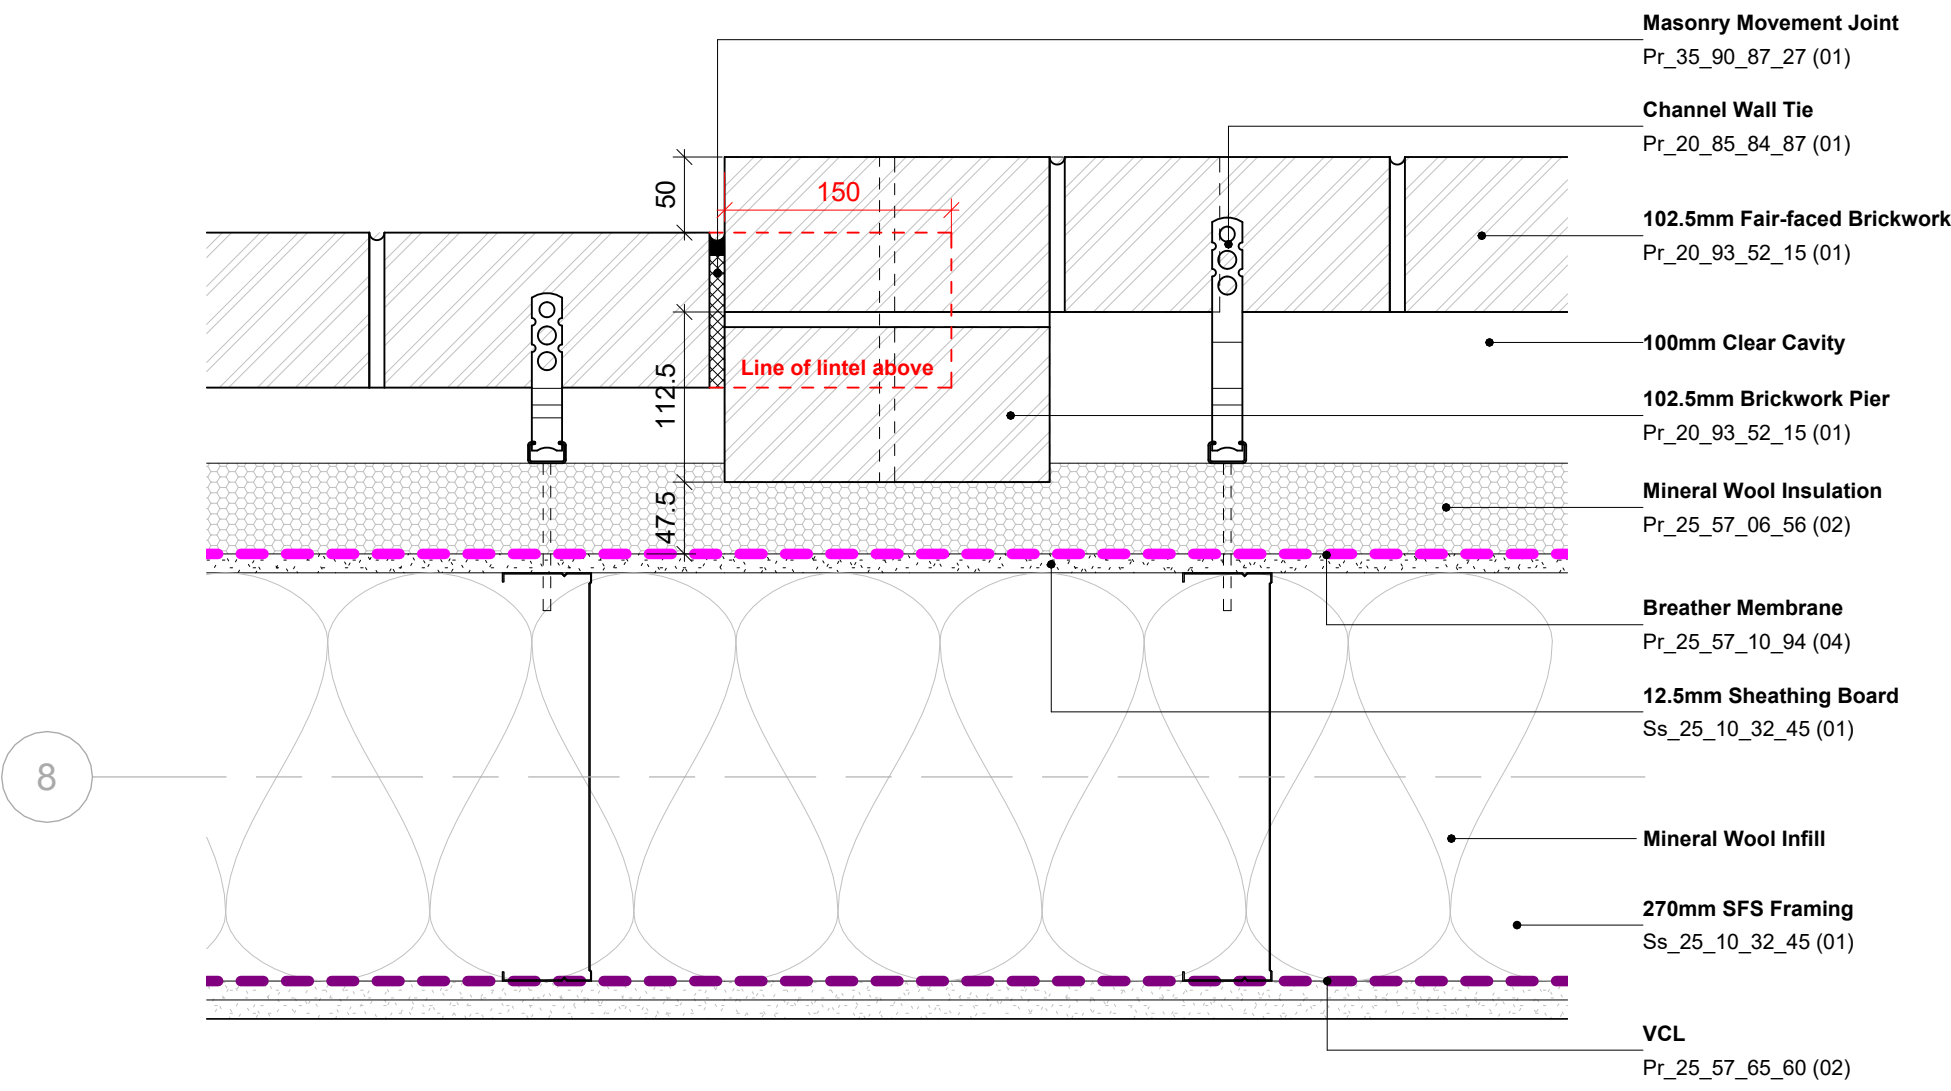

Detail R2 - Typical Brick Recess Detail - Plan
Scale: 1 : 5

NOTES
Check all dimensions on site. Do not scale from this drawing
Report any discrepancies and omissions to HLM Architects
This Drawing is Copyright ©

DESIGN/SKETCH DESIGN
Unless stated otherwise, the designs shown are subject to detailed site survey, investigations, and legal definitions, the CDM Regulations, and the comments and / or approval of the various relevant Local Authority Officers, Statutory Undertakers, Fire Officers, Engineers and the like. They are copyright, project specific and confidential and no part is to be used or copied in any way without the express prior consent of HLM Architects.

PHOTOCOPIED/SCANNED INFORMATION
NB This drawing is based on photocopied / scanned information liable to distortion in scale.

AREA CALCULATIONS
NB The areas shown are approximate only and have been measured off preliminary drawings as the likely areas at the current state of design using the stated option from the Code of Measuring Practice, 6th edition. RICS/NSA. These may be affected by future design development and construction tolerances, or the result of surveys for existing buildings. Take account of these factors before planning any financial or property development purpose or strategy and seek confirmation of latest areas before decision making.

3RD-PARTY INFORMATION
NB This drawing includes information provided by independent surveyors and/or consultants, to whom all queries shall be made. HLM Architects can accept no liability for its content or accuracy.

THIS DRAWING IS TO BE USED FOR DESIGN
INTENT DETAIL INFORMATION ONLY

NOTES
Drawing to be used in conjunction with NBS Specification
Refer to 2020/21 for 2021 electronic room information
Refer to 00100+ GA Plans for indicative building layout
Refer to MEP Engineering drawings for potential AV, mechanical and electrical installations. AV to be confirmed by client at Stage 5
Refer to Fire Strategy Report by others for more information on the performance of finishes, etc.
Refer to Acoustic Report by others for acoustic requirements
All proprietary components are to be installed in accordance with the relevant manufacturer's recommendations and details
STRUCTURAL AND MEP COORDINATION IS ONGOING

MEMBRANES KEY

AVCL	Pr_25_57_65_60 (03)
Breather Membrane	Pr_25_57_10_94 (04)
Cavity Tray	Pr_25_57_21_84 (01)
DPC	Pr_25_57_21_84 (01)
DPM	Pr_25_57_65_60 (01)
Interface Sealing Membrane	Pr_35_90_33_22 (01)
Protection Board	Pr_25_57_08_08 (01)
Self Adhesive Membrane	Pr_25_57_08_08 (01)
Separation Layer	Ss_30_42_15_30 (01)
VCL	Pr_25_57_65_60 (02)
Water Proofing	Pr_25_57_08_75

PO1	FIRST ISSUE	19.12.2025	GC	JM
Rev	Description	Date	By	CHK
Revisions				Suitability
Project				S4

Caerleon Comprehensive
School - New Building

Client
**NEWPORT CITY COUNCIL /
NEWPORT NORSE**

Title
**External Wall Details -
Recess**

Drawing No.	Revision
CCS-HLM-NN-ZZ-ORA-25011	P01

Scale	Drawn
As indicated @A1	GC
Date	Checked
18/12/2025	JR


© HLMArchitects
Suits 104, The Creative
Quarter
Morgan Arcade, The Hayes
Cardiff, CF10 1AF
www.hlmarchitects.com
T: +44 (0) 29 2039 6070
cardiff@hlmarchitects.com

