
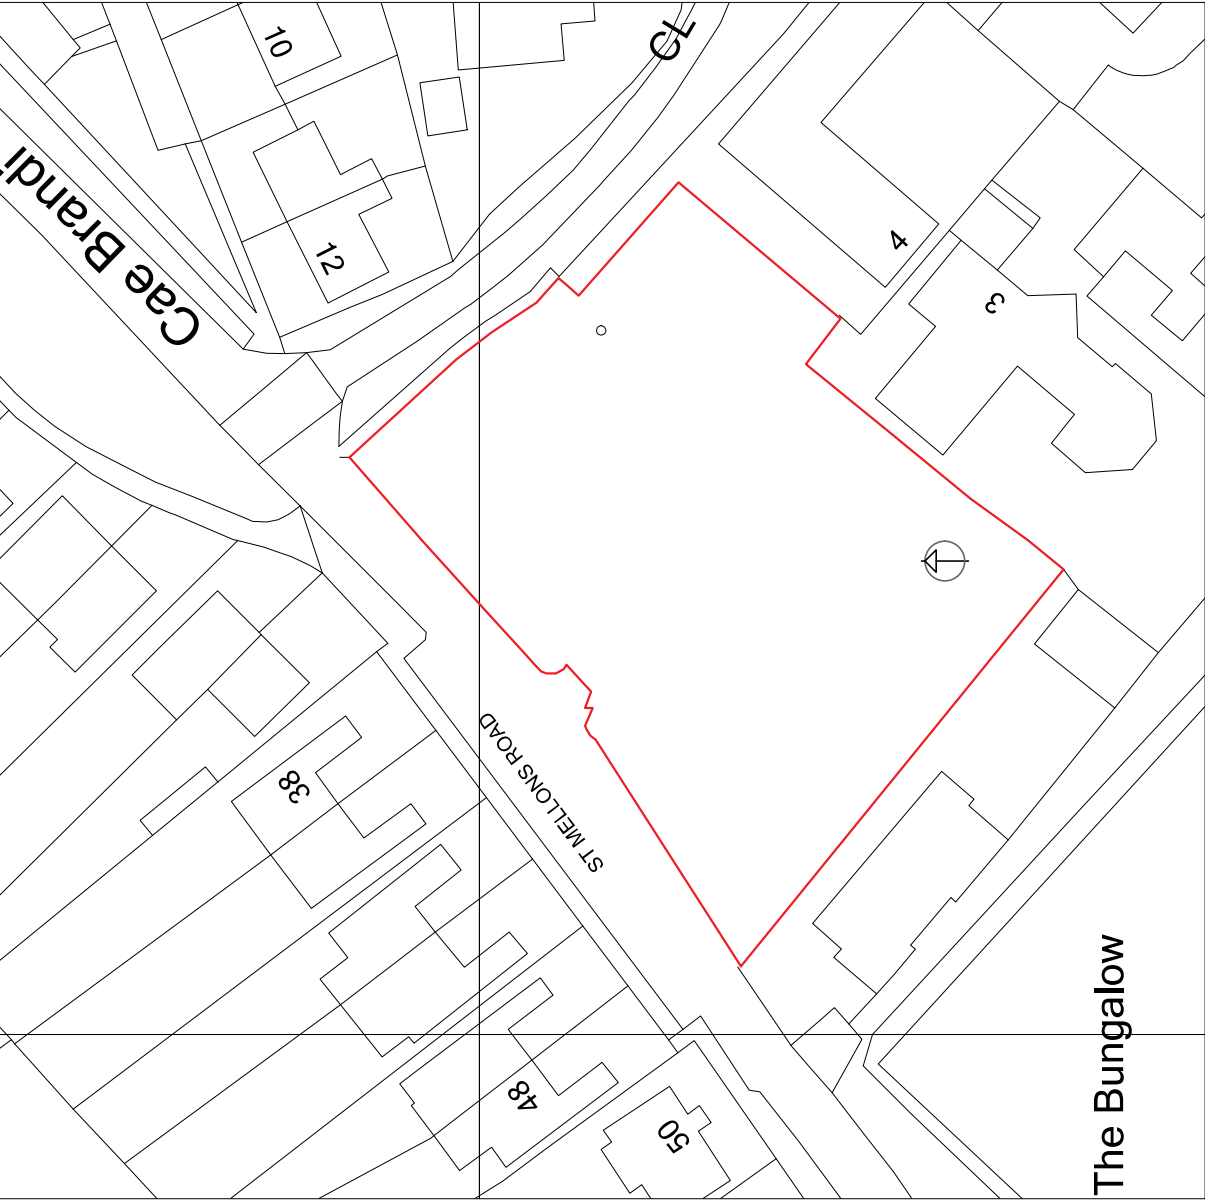


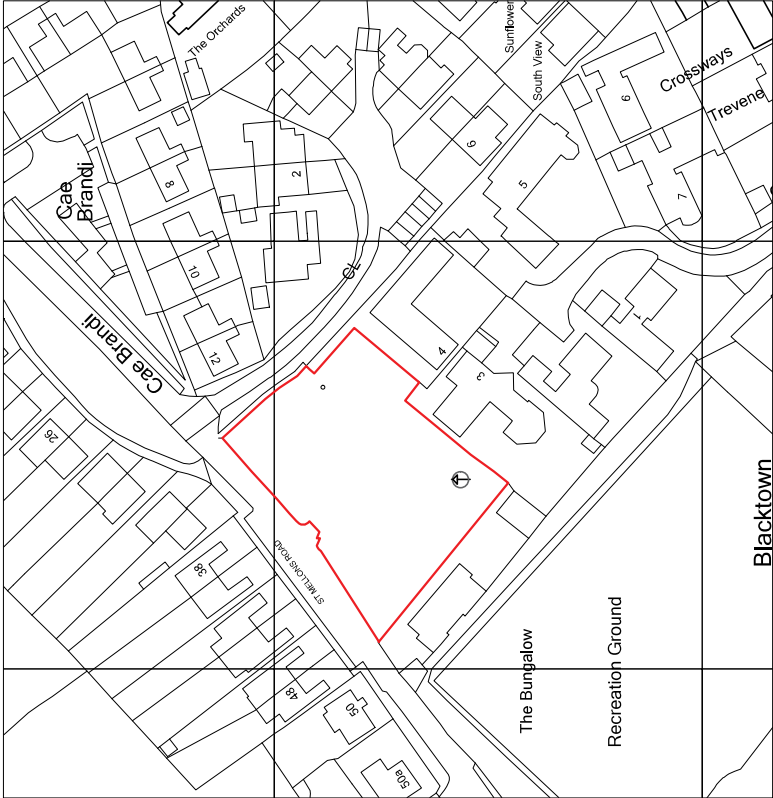

 CAER CONSTRUCTION LTD Upper Court The Bungalow Aberystwyth NP7 7BL Tel: +44 (0) 7977 210586 The Bungalow is the property of CAER Construction Ltd and is not to be used for any other purpose without the written consent of CAER Construction Ltd.	PROJECT TITLE 21 St Mellons Road Marshfield Newport		JMDEV.07	DATE 22.01.20
	DRAWING TITLE LOCATION PLAN		JMDEV.07/PL20/01	DRAWN BY GCM
			SCALE 1:500 @ 1:1250 @ A3	CHECKED BY
		PRELIMINARY ☐	APPROVAL ☐	CONSTRUCTION ☐
		TENDER ☐	PLANNING ☒	AS-BUILT ☐