

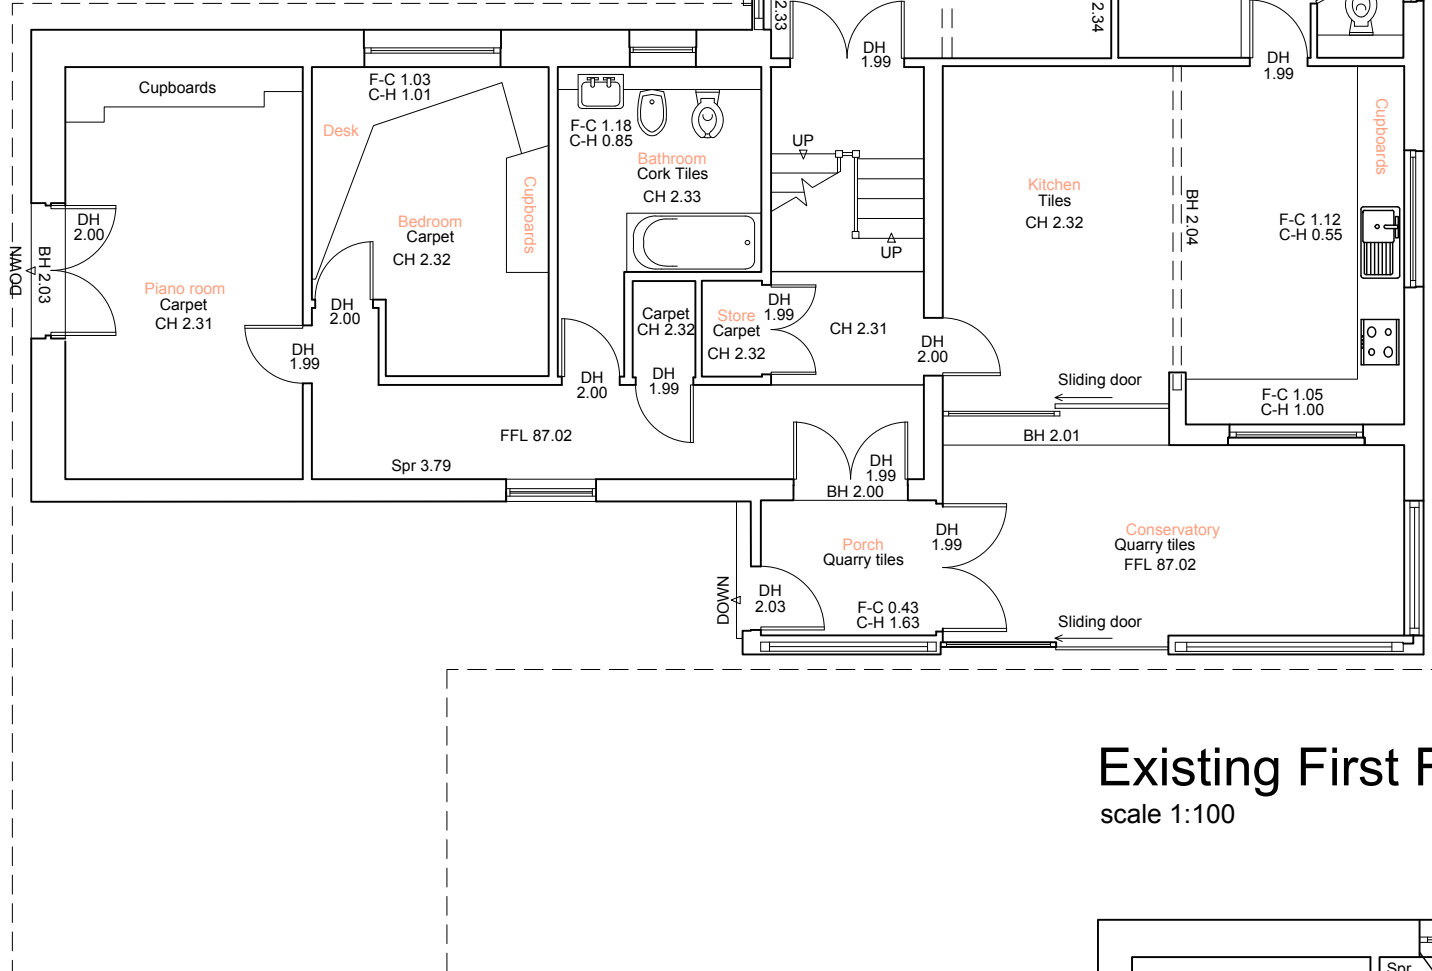


All levels and dimensions are approximate

scale 1:100

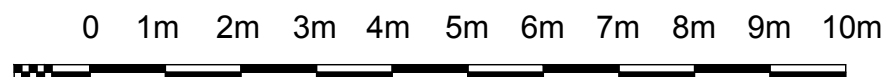

scale 1:100

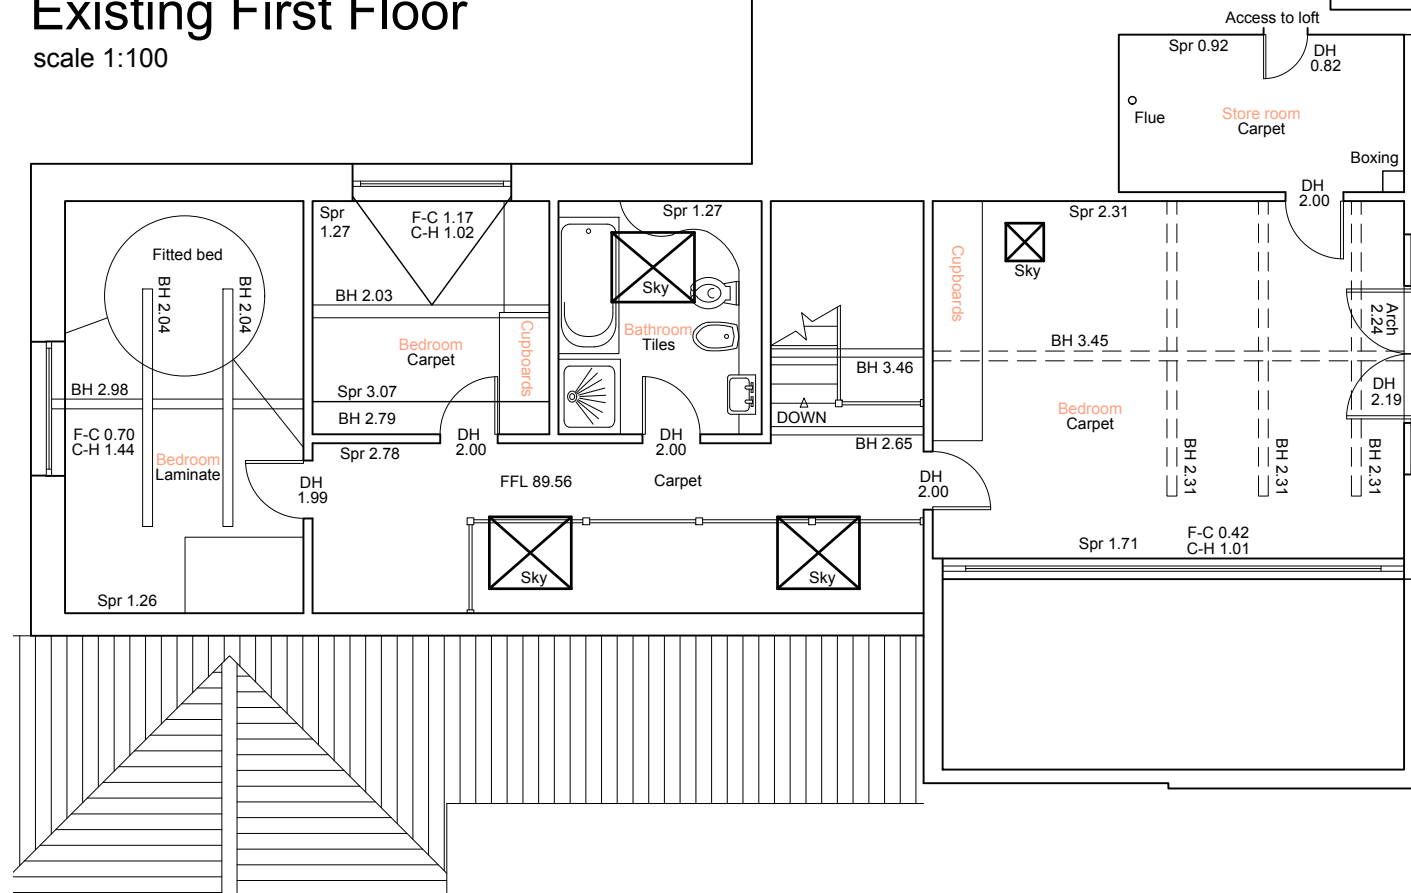

STEVE JACKSON **DESIGN** LIMITED

Client:
MR & MRS WINTER

Location:
RECTORY COACH HOUSE
MICHAELSTON-Y-FEDW
CARDIFF
CF3 6XS

Project:
EXISTING PLANS

Drawn: AM Checked: Date: APR 25
Scale: 1:100 Drawing Size: A3
Drawing No: 0621487-EX01 Revision: