


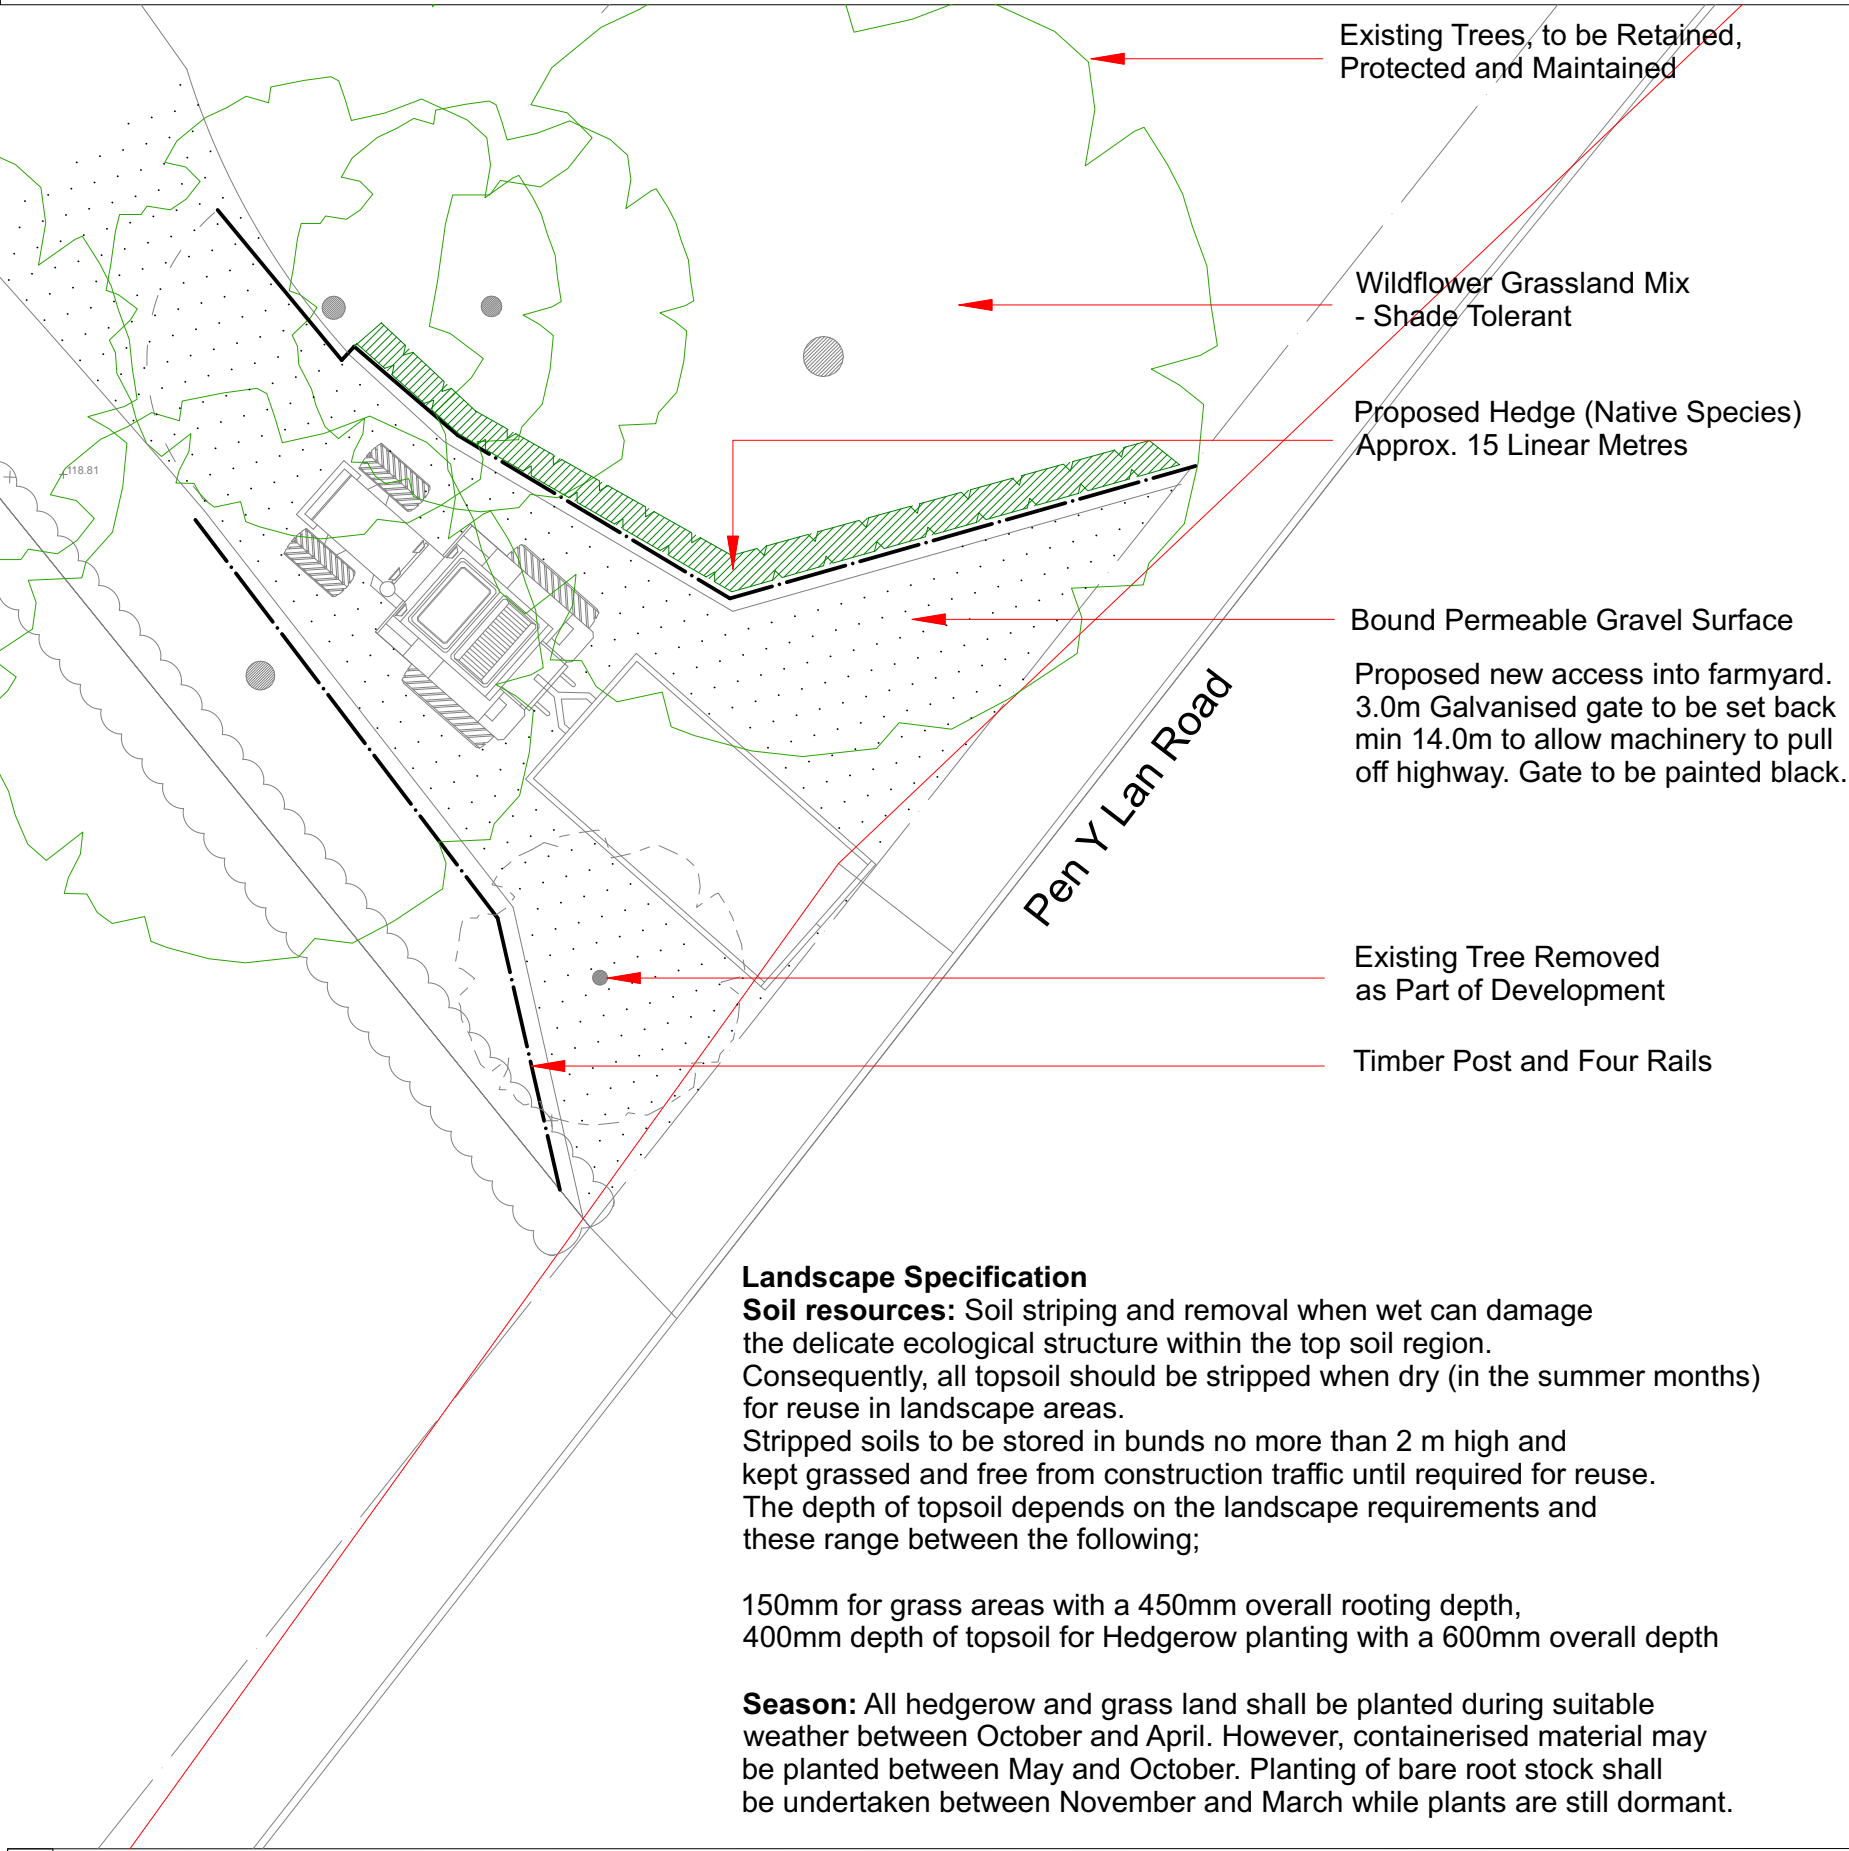

Wildflower Area:
Woodland Mixture
EW1 - 4gms per metre²
Emorsgate Seeds

Planting Timescale: Planting to be completed between December 2025 and before 31st March 2026.

Hedgerow
Planting Whips Within Earth Bank
To be Maintained at 1.5 metres Tall.
(60-90cm Transplants 1+1), Local Provenance,

Planted in Groups of 3, 5 or 7
Min. 50mm of Bark Mulch Spread to Reduce Moisture Loss and Reduce Weed Growth

20% Hazel (*Corylus avellana*)
15% Oak (*Quercus robur*)
05% Holly (*Ilex aquifolium*)
20% Hawthorn (*Crataegus Mono.*)
20% F. Maple (*Acer Campestre*)
10% Alder (*Alnus glutinosa*)
10% Hornbeam (*Carpinus betulus*)


Where hedgerows are planted close to, and within the rooting area of, existing hedgerow trees, these should be planted carefully; ideally using notch planting to reduce any adverse impact on existing tree roots.

Protection for Whips: Spiral Guard (Biodegradable)

Hedgerow Planting:
Hedge plant pits must be no deeper than the root-ball so that the top surface of the root-ball aligns with the soil surface, with mulch placed above, not so that mulch aligns with the soil surface. The width of the planting hole opening should be twice root-ball diameter with gently sloping, scarified sides, with an undisturbed base.

Backfill under and around rootballs and firmly consolidated to eliminate air pockets. Make allowance for settlement in the thickness of the final layer which should not be consolidated.

Watering: water whole area of the plant pits thoroughly upon completion of backfilling but delay watering if there is risk of frost within 24 hours.

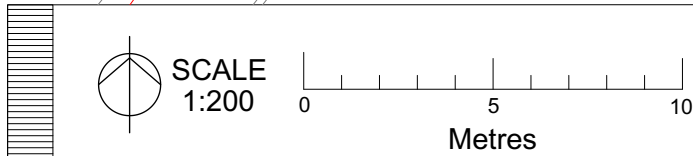

The copyright of this drawing belongs to Steele Landscape Design and must not be issued, altered or copied without written consent from SLD. The drawing may be scaled but in preference use dimensions if shown and in the event of doubt consult Steele Landscape Design.

Landscape Architecture • Landscape and Visual Impact Assessment • Landscape Inspection

Date: 25 March 2026 Status: For Planning
Scale: 1:200 @ A3 Project: Pen Y Groes Farm
Drawn: VS Drawing Title: Landscape Plan
Chkd: FS Drawing No: 213 200 revA

