



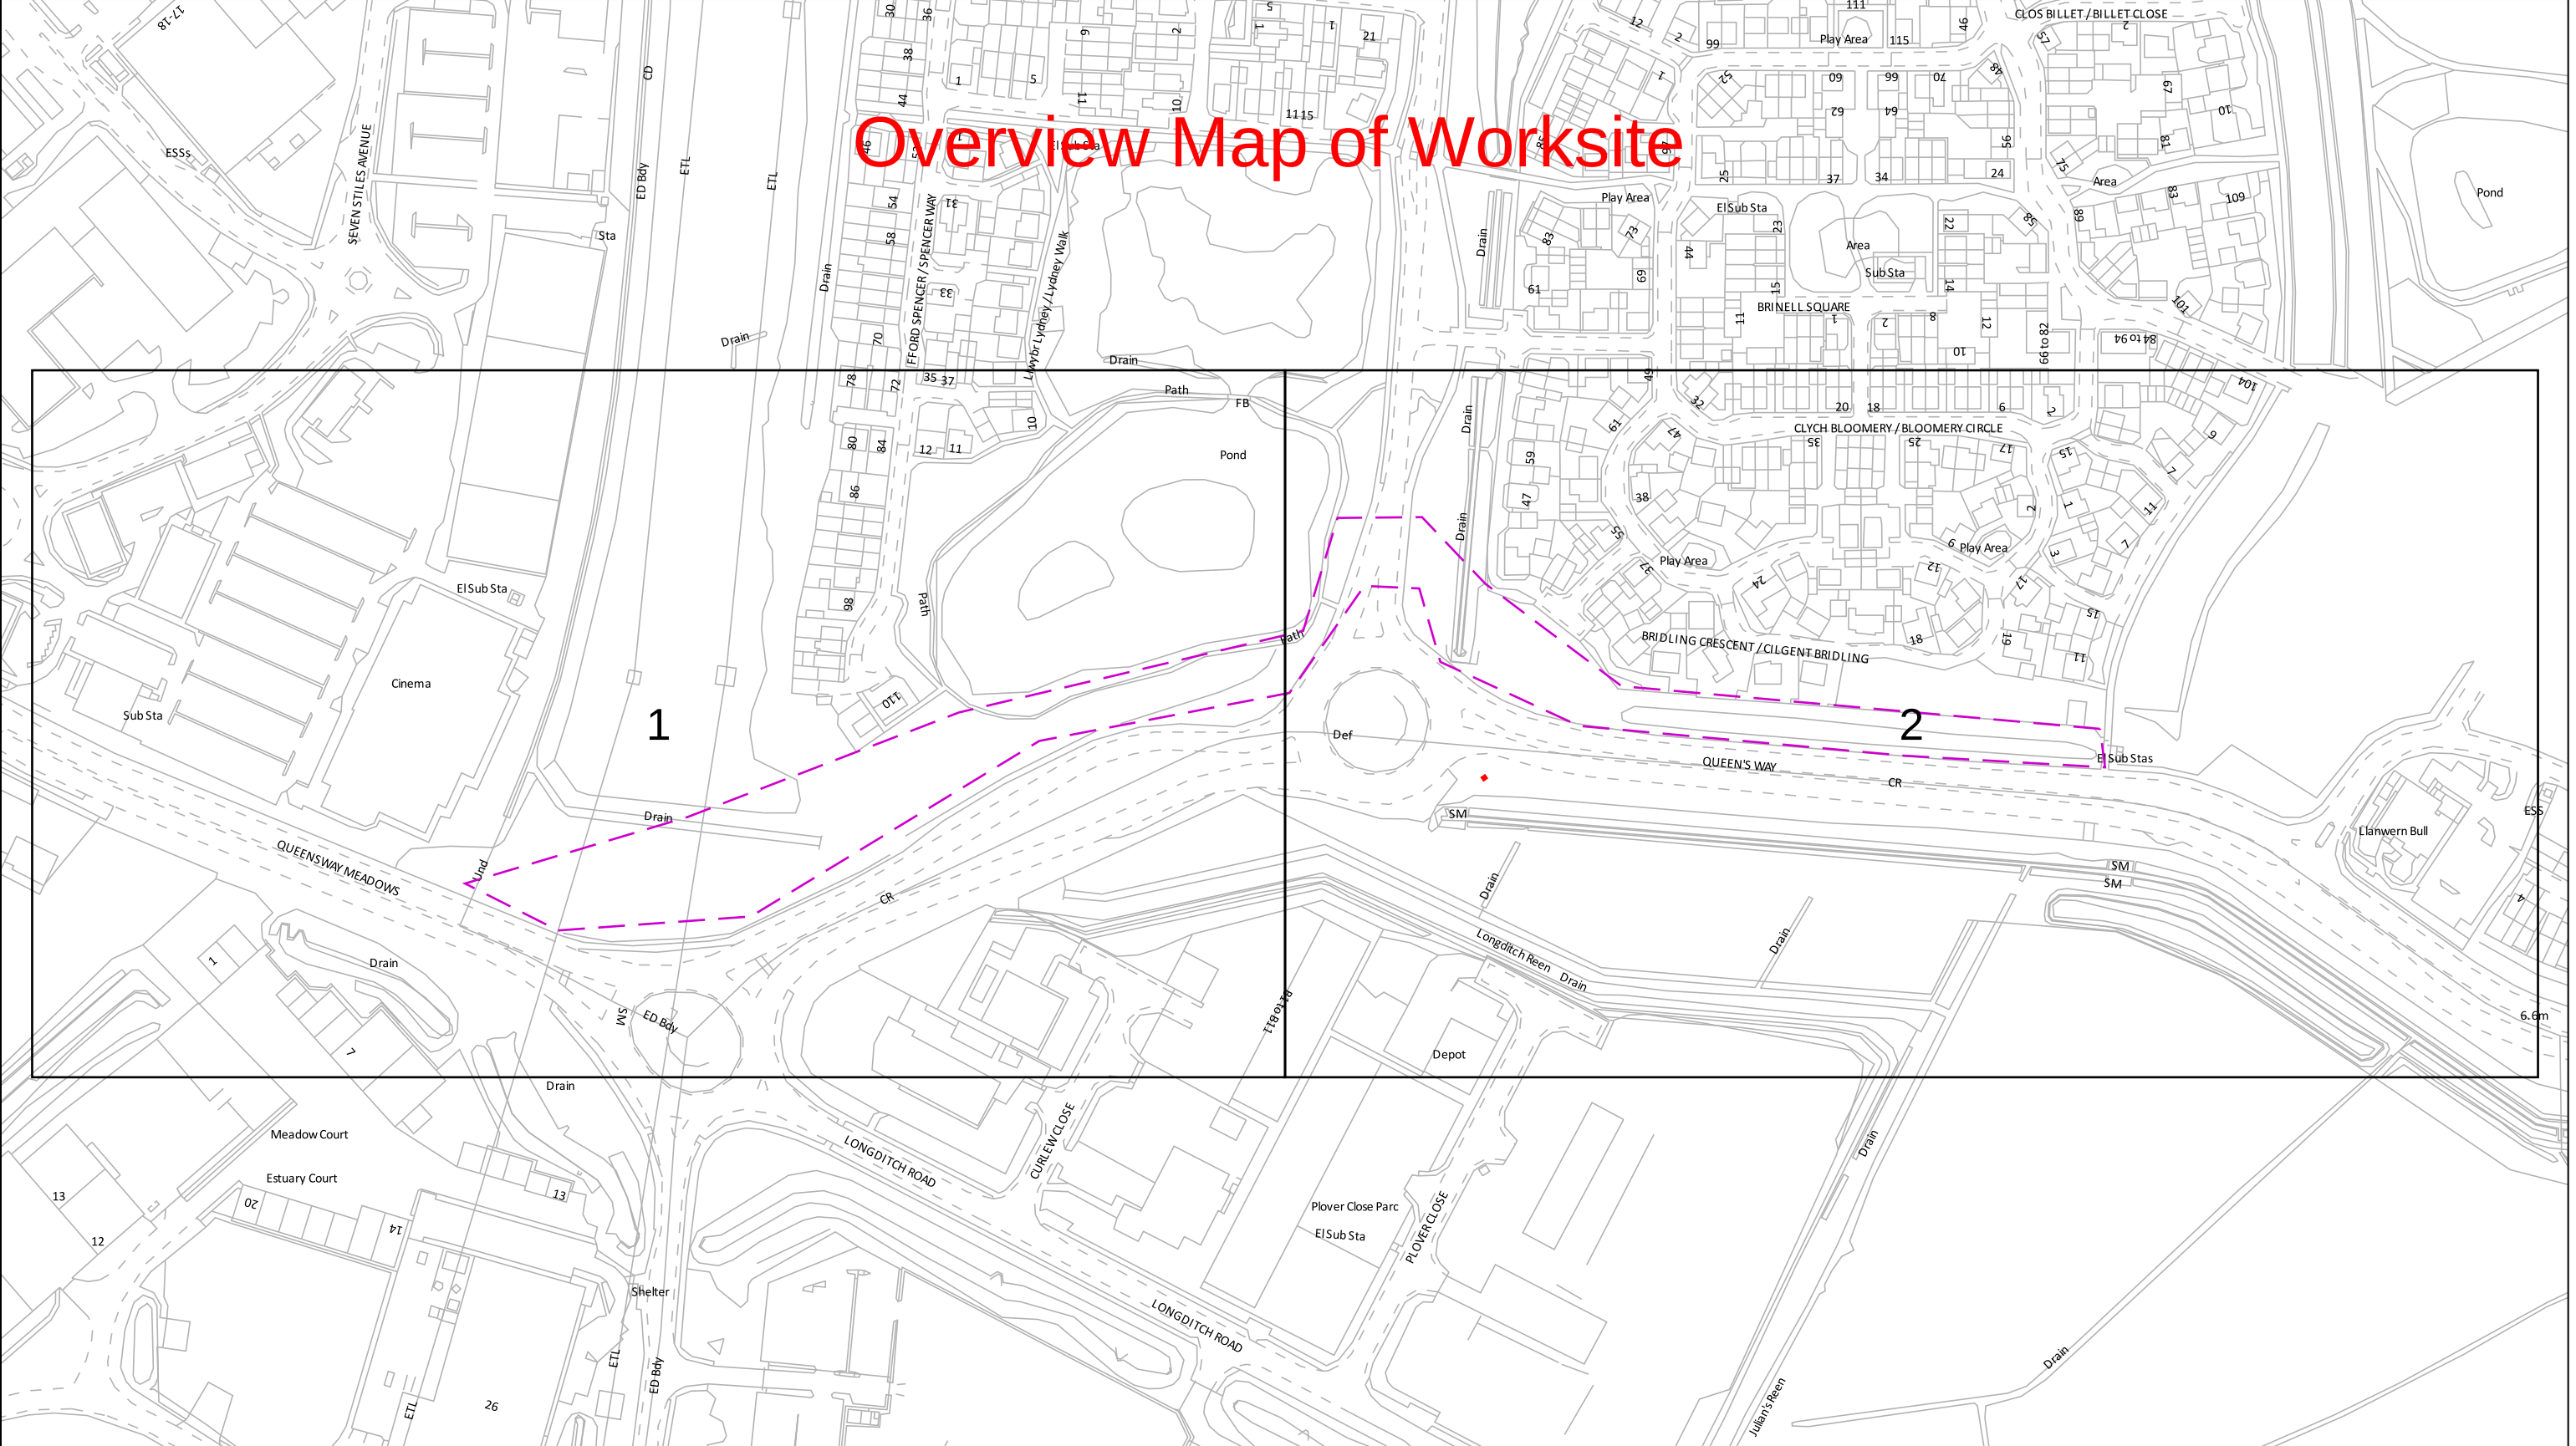

Overview Map of Worksite


Contact Us Email: plantenquiries@ogi.wales	Dig Sites Line: ----- Area: -----	 Telephone: 02920 022 303 Email: plantenquiries@ogi.wales
Date Requested: 20/02/2026 Job Reference: 40540340 Site Location: 334780 186442 Requested by: Mr Geraint Roberts Your Scheme/Reference: 25/1018	KEY Route ----- IMPORTANT WARNING The information supplied is given in good faith as a guide to locating underground apparatus. Its accuracy cannot be guaranteed, nor does it include comprehensive information about the existence or location of service pipes or cables to individual premises. The responsibility for locating and avoiding damage to apparatus on site shall be that of the persons proposing to excavate in the street shall be liable to the apparatus owner and any third party who may be affected in any way for any loss or damage caused by their failure to do so. IF IN DOUBT PLEASE ASK! PHONE: In Hours – 02920 022 303 Emergency out of hours: 01291 435 801	
Scale: 1:2562 (When plotted at A3)		
Crown Copyright © - Reproduced by permission of Ordnance Survey on behalf of HMSO. and database right 2026. All rights reserved. Ordnance Survey License number 0100031673		

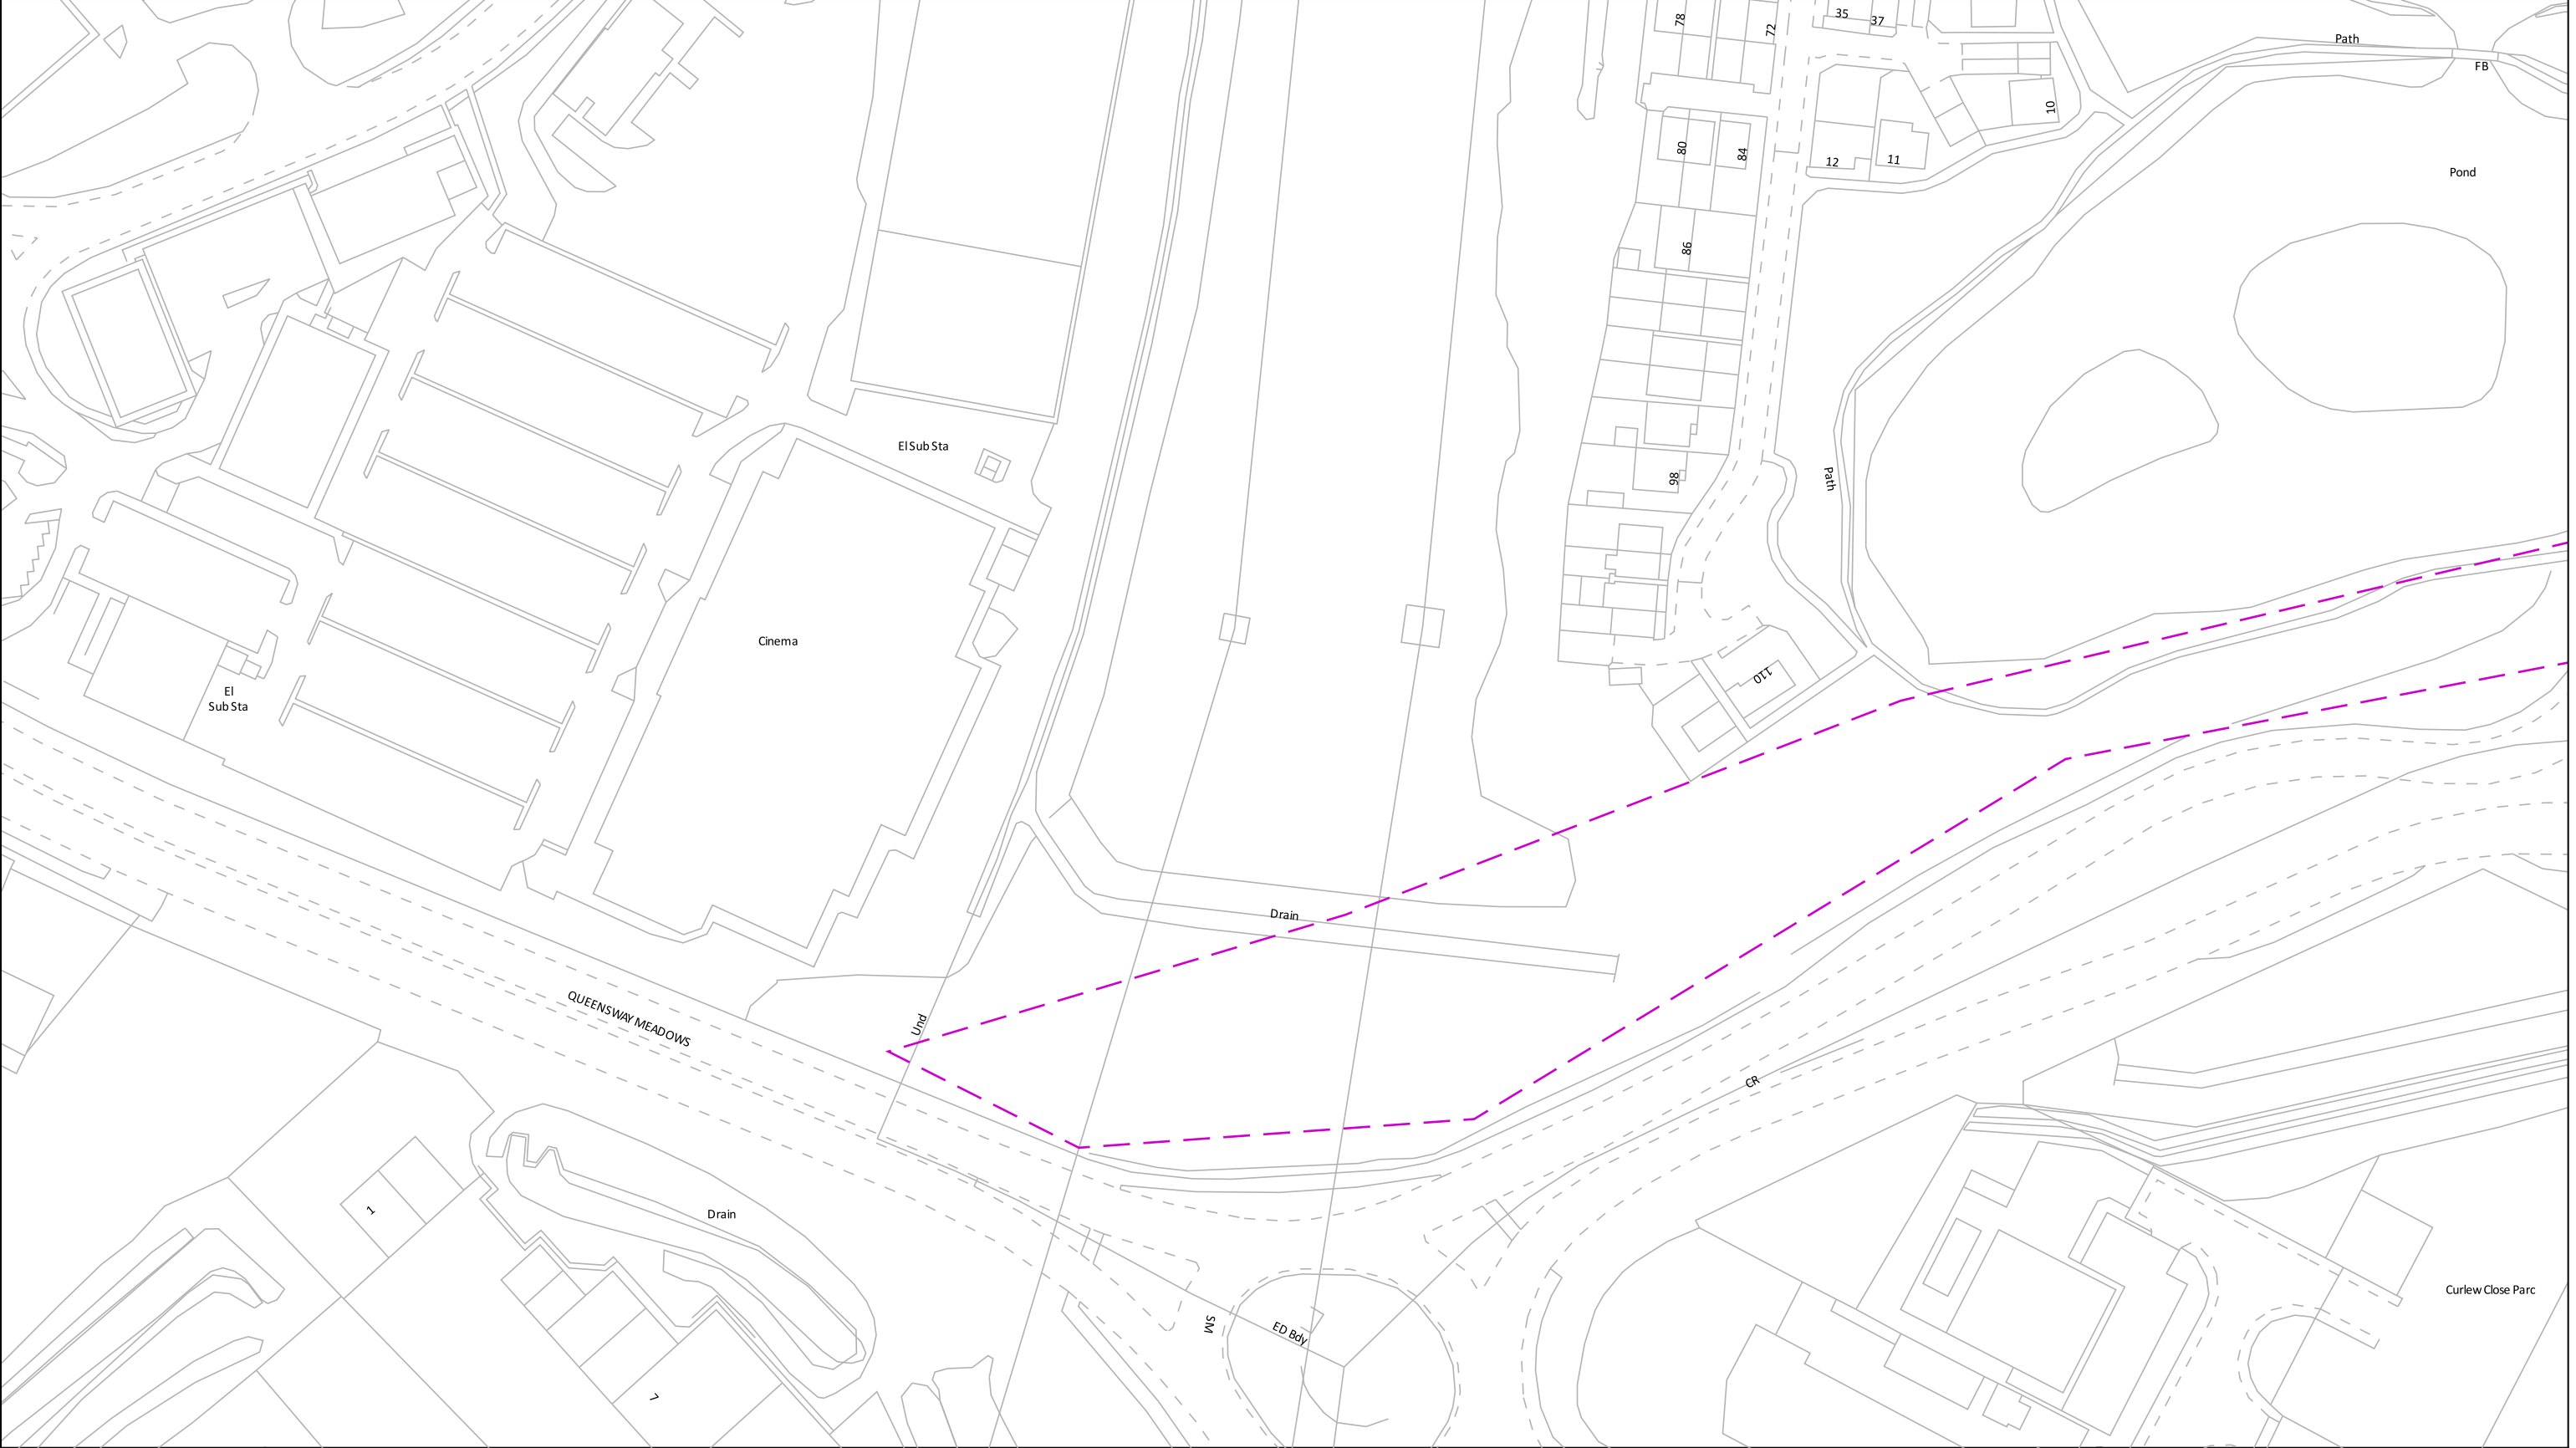

Contact Us Email: plantenquiries@ogi.wales	100m Dig Sites Line:  Area: 	 Telephone: 02920 022 303 Email: plantenquiries@ogi.wales
Date Requested: 20/02/2026 Job Reference: 40540340 Site Location: 334780 186442 Requested by: Mr Geraint Roberts Your Scheme/Reference: 25/1018	KEY Route 	
Scale: 1:1250 (When plotted at A3)	IMPORTANT WARNING The information supplied is given in good faith as a guide to locating underground apparatus. Its accuracy cannot be guaranteed, nor does it include comprehensive information about the existence or location of service pipes or cables to individual premises. The responsibility for locating and avoiding damage to apparatus on site shall be that of the persons proposing to excavate in the street shall be liable to the apparatus owner and any third party who may be affected in any way for any loss or damage caused by their failure to do so. IF IN DOUBT PLEASE ASK! PHONE: In Hours – 02920 022 303 Emergency out of hours: 01291 435 801	

Crown Copyright © - Reproduced by permission of Ordnance Survey on behalf of HMSO. and database right 2026. All rights reserved. Ordnance Survey License number 0100031673

(Page 1)

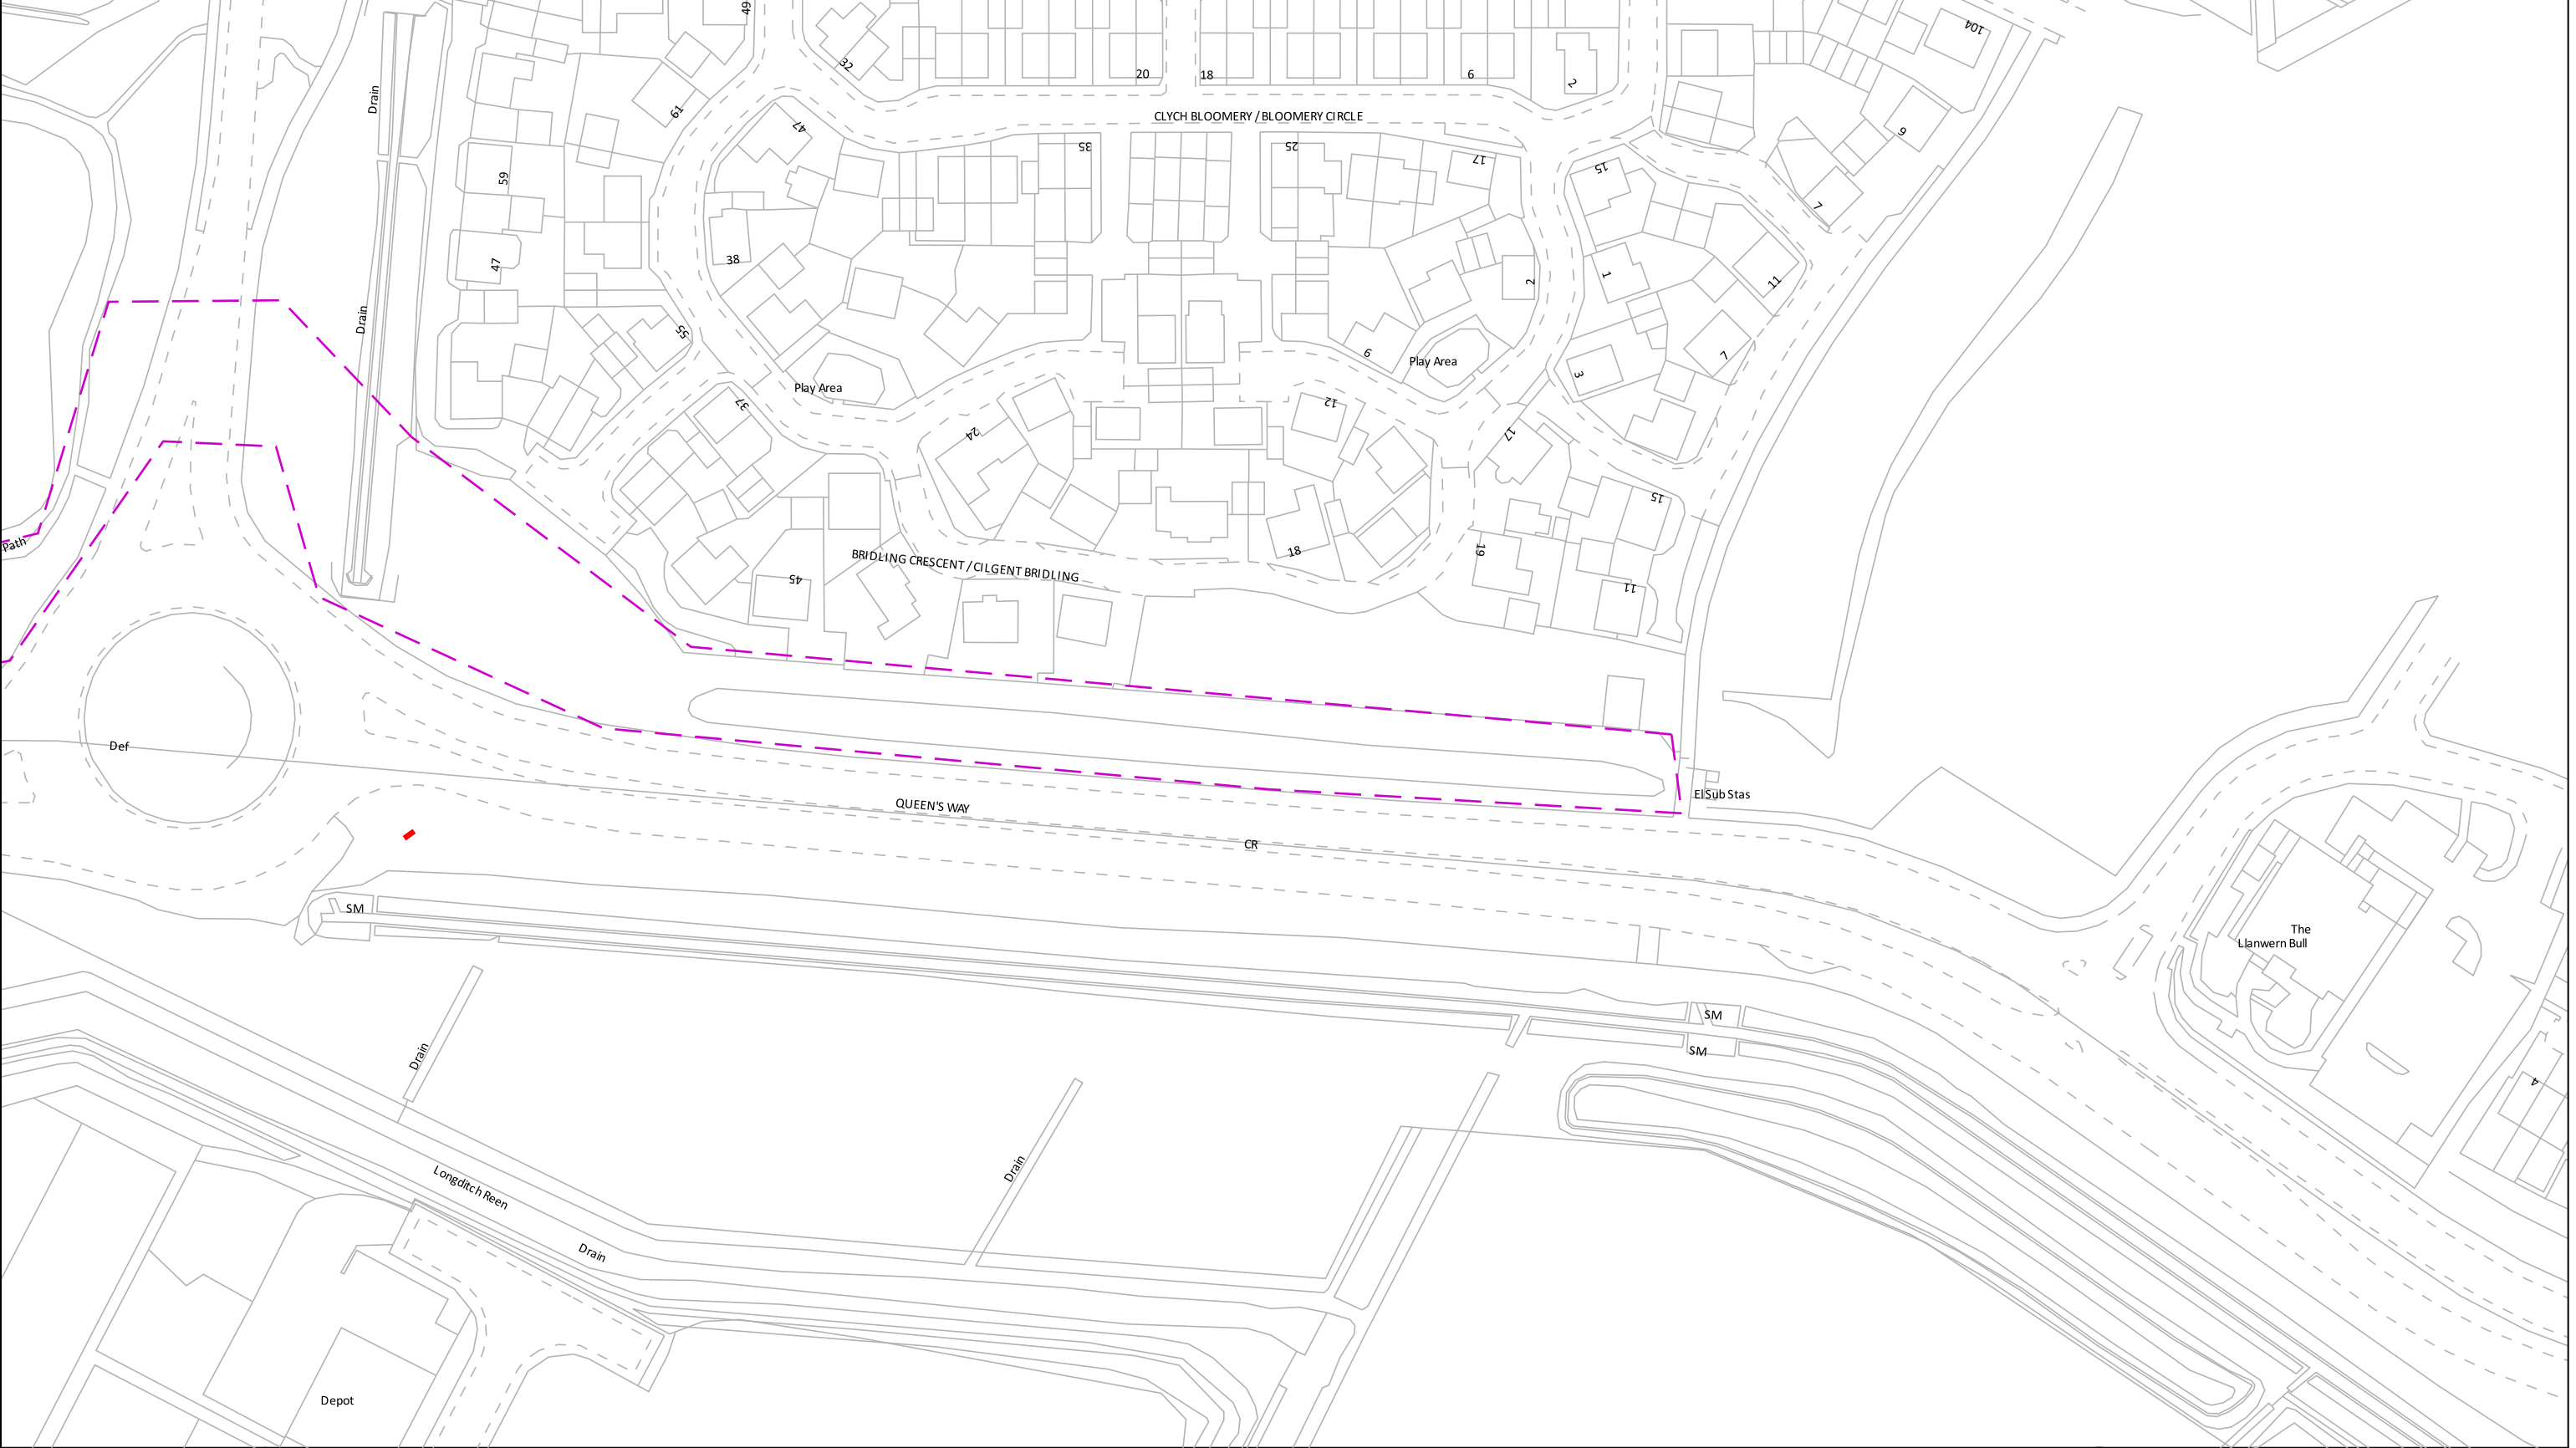

Contact Us Email: plantenquiries@ogi.wales	Dig Sites Line: - - - - Area: [] [] [] []	 Telephone: 02920 022 303 Email: plantenquiries@ogi.wales
Date Requested: 20/02/2026 Job Reference: 40540340 Site Location: 334780 186442 Requested by: Mr Geraint Roberts Your Scheme/Reference: 25/1018	KEY Route —————	
Scale: 1:1250 (When plotted at A3)	IMPORTANT WARNING The information supplied is given in good faith as a guide to locating underground apparatus. Its accuracy cannot be guaranteed, nor does it include comprehensive information about the existence or location of service pipes or cables to individual premises. The responsibility for locating and avoiding damage to apparatus on site shall be that of the persons proposing to excavate in the street shall be liable to the apparatus owner and any third party who may be affected in any way for any loss or damage caused by their failure to do so. IF IN DOUBT PLEASE ASK! PHONE: In Hours – 02920 022 303 Emergency out of hours: 01291 435 801	

Crown Copyright © - Reproduced by permission of Ordnance Survey on behalf of HMSO. and database right 2026. All rights reserved. Ordnance Survey License number 0100031673

(Page 2)