

# Overview map of worksite

Warning: PDF designed for A3 colour print only with no page scaling

Date Requested: 20/02/2026

Job Reference: 40540340

Site Location: 335367 186520

Requested by:  
Mr Geraint Roberts

Your Scheme/Reference:  
25/1018

**IMPORTANT NOTICES**

- This information is given as a guide only and its accuracy cannot be guaranteed
- The plan only shows pipes owned by Indigo Pipelines Limited
- Service pipes etc. may not be shown but their presence should be anticipated
- You must use safe digging practices in accordance with H5(G)47 to establish the actual position of mains, services and other apparatus before any mechanical excavation is used
- It is your responsibility to ensure this information is provided to all persons working near our plant
- If in doubt call the team on 0118 436 2510

Please note: If you have overlaps or misalignments between base maps that make it difficult to understand please contact [plant@indigonetworks.co.uk](mailto:plant@indigonetworks.co.uk) or call 0118 436 2510

Dig Sites

Area:

Line:

LP Main

LP Service

MP Main

MP Service

IP Main

Valve Closed

Valve Open

CSEP

Pressure Reduction Station

End Closure

Reducer

Ducting


Gas Supply Point

Indigo Pipelines Ltd.

Registered Office:  
200 Brook Drive,  
Green Park,  
Reading,  
RG2 6UB.

Scale: 1:2050 (When plotted at A3)

Crown Copyright © - Reproduced by permission of Ordnance Survey on behalf of HMSO. and database right 2026. All rights reserved.  
CROWN COPYRIGHT © All Rights Reserved. OS Open ZoomStack. Plans generated by DigSAFE Pro™ software provided by LinesearchbeforeUdig.

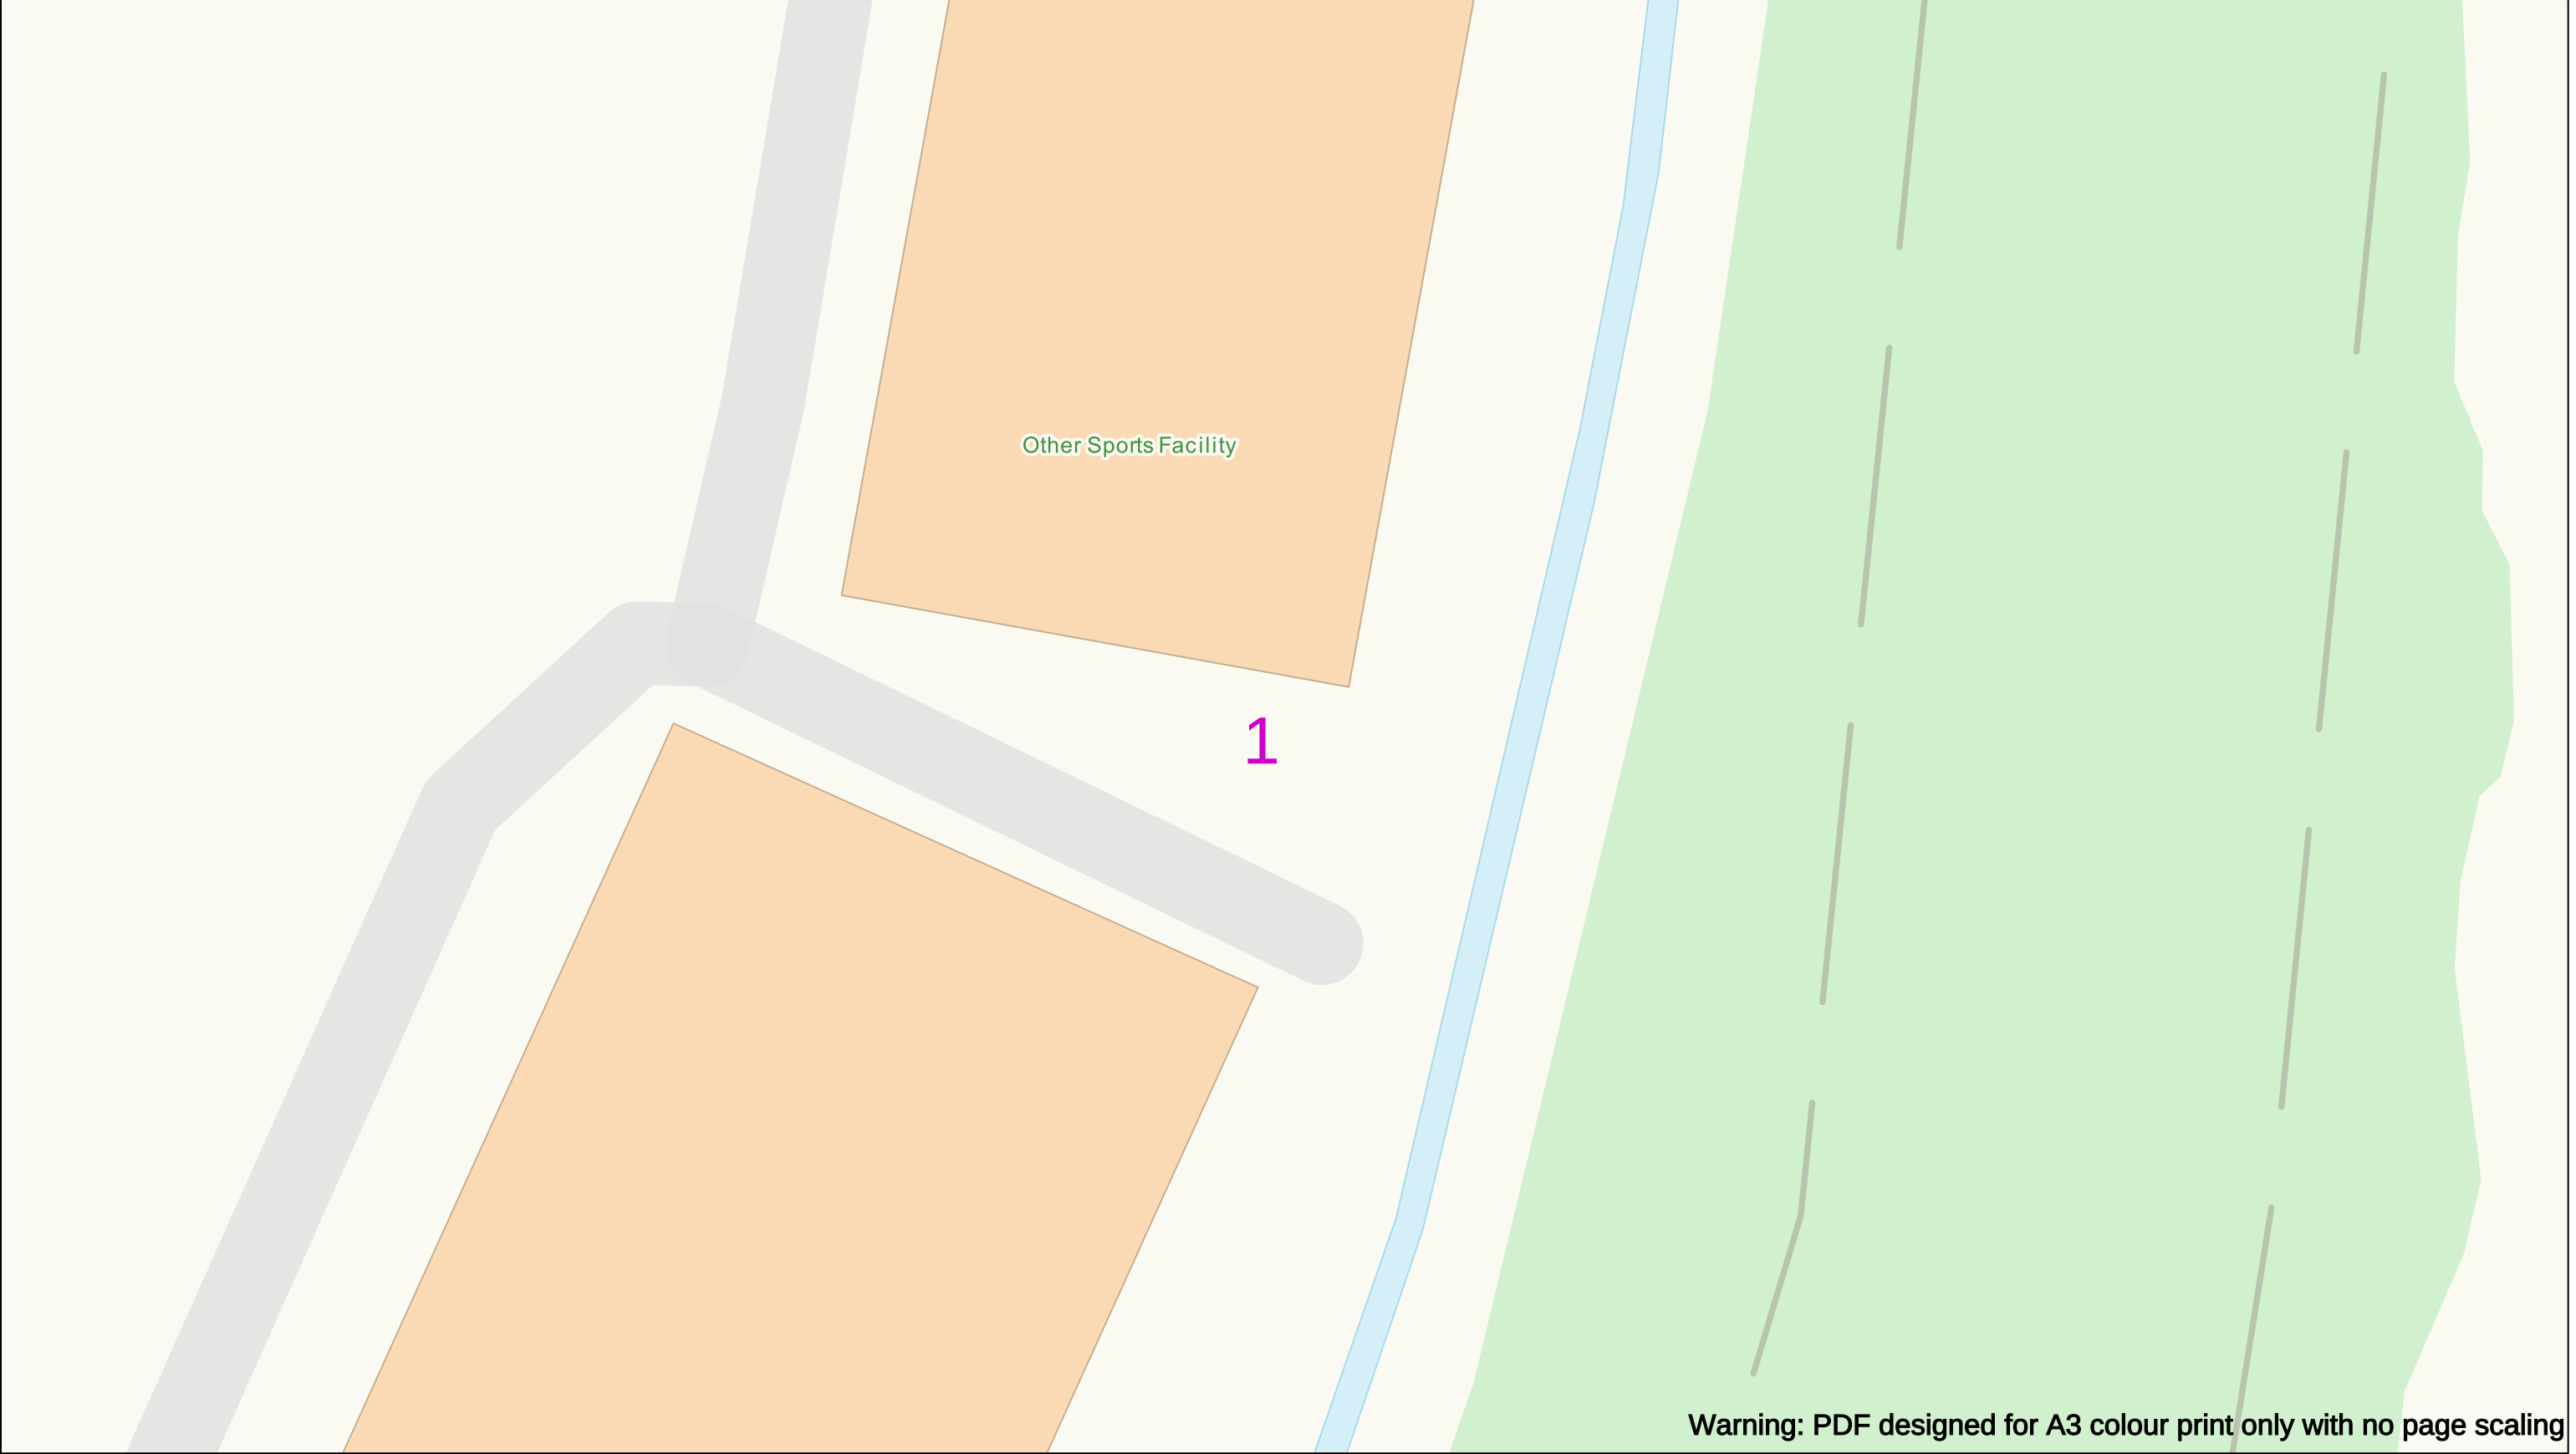

Warning: PDF designed for A3 colour print only with no page scaling

050m

Dig Sites

Area:

Line:

Date Requested: 20/02/2026

Job Reference: 40540340

Site Location: 335367 186520

Requested by:  
Mr Geraint Roberts

Your Scheme/Reference: 25/1018

IMPORTANT NOTICES

- This information is given as a guide only and its accuracy cannot be guaranteed
- The plan only shows pipes owned by Indigo Pipelines Limited
- Service pipes etc. may not be shown but their presence should be anticipated
- You must use safe digging practices in accordance with HS(G)47 to establish the actual position of mains, services and other apparatus before any mechanical excavation is used
- It is your responsibility to ensure this information is provided to all persons working near our plant
- If in doubt call the team on 0118 436 2510.

Please note: If you have overlaps or misalignments between base maps that make it difficult to understand please contact [plant@indigonetworks.co.uk](mailto:plant@indigonetworks.co.uk) or call 0118 436 2510

LP Main

LP Service

MP Main

MP Service

IP Main

Valve Closed

Valve Open

CSEP

Pressure Reduction Station

1

End Closure

Reducer

Ducting

Gas Supply Point

N

E

S


W

indigo pipelines

Indigo Pipelines Ltd.

Registered Office:  
200 Brook Drive,  
Green Park,  
Reading,  
RG2 6UB.

Crown Copyright © - Reproduced by permission of Ordnance Survey on behalf of HMSO. and database right 2026. All rights reserved.  
CROWN COPYRIGHT © All Rights Reserved. OS Open ZoomStack. Plans generated by DigSAFE Pro™ software provided by LinesearchbeforeUdig.

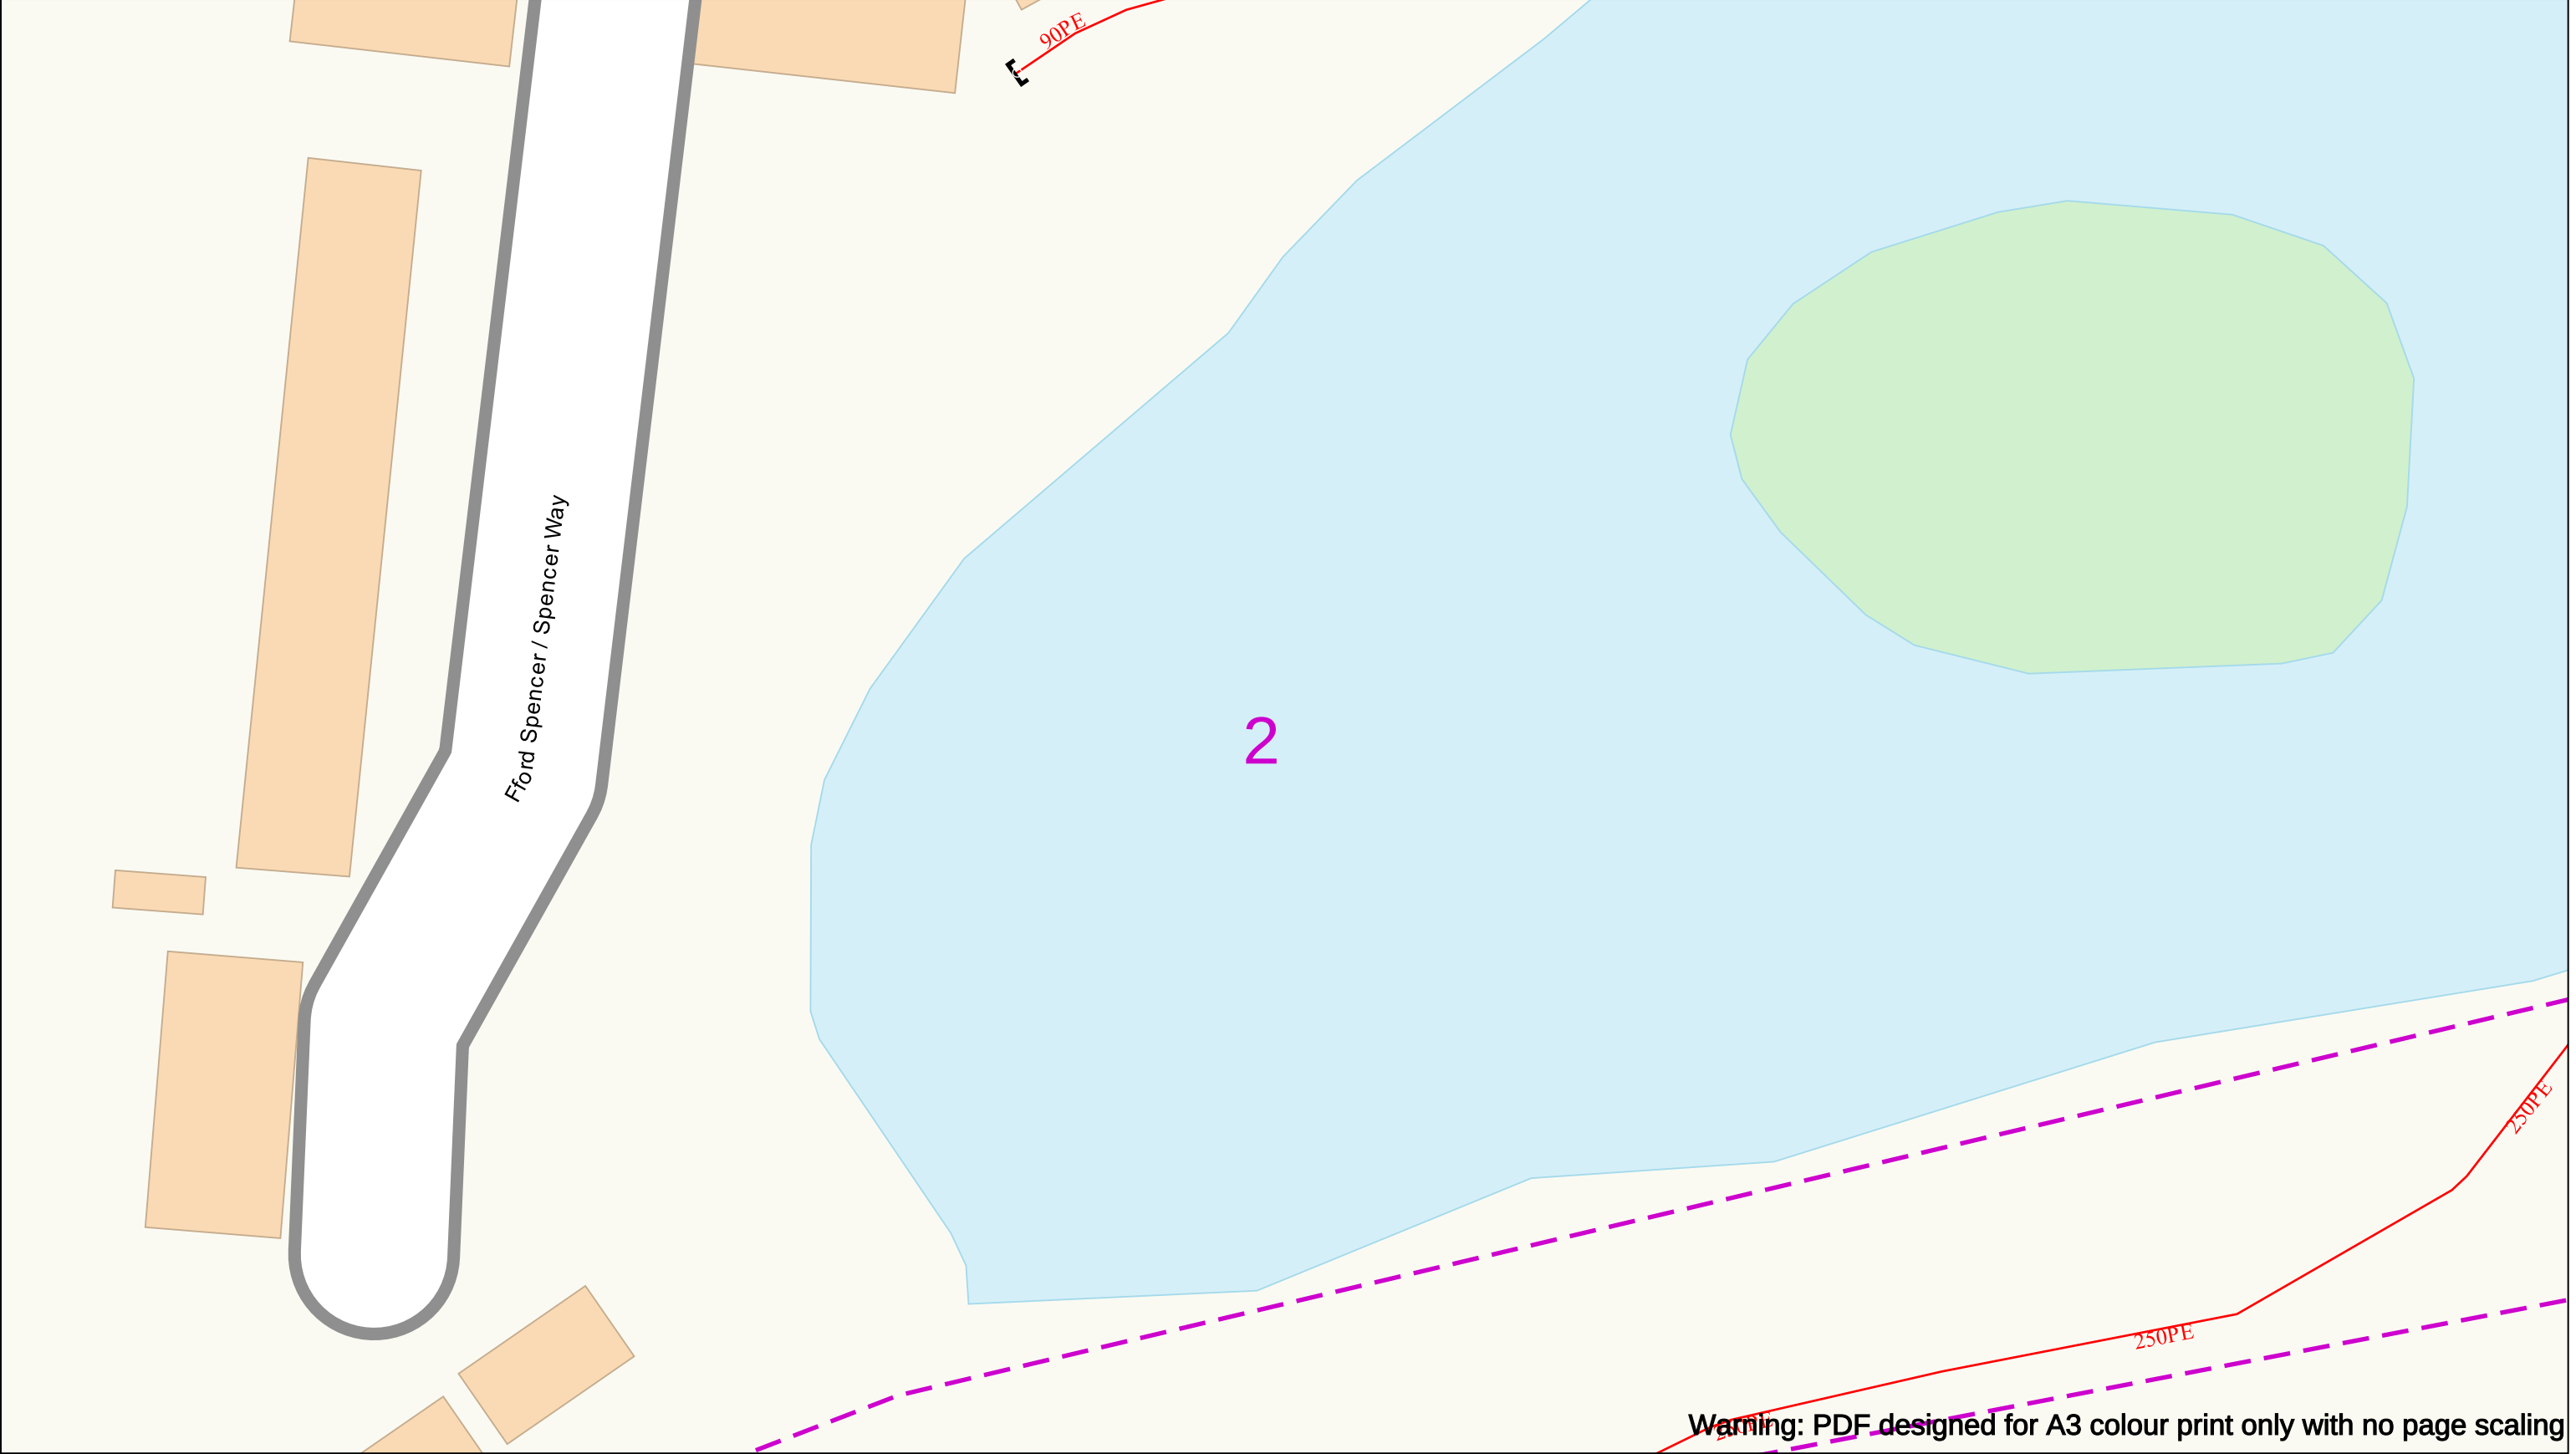

050m

Dig Sites

Area:

Line:

Date Requested: 20/02/2026

Job Reference: 40540340

Site Location: 335367 186520

Requested by: Mr Geraint Roberts

Your Scheme/Reference: 25/1018

**IMPORTANT NOTICES**

- This information is given as a guide only and its accuracy cannot be guaranteed
- The plan only shows pipes owned by Indigo Pipelines Limited
- Service pipes etc. may not be shown but their presence should be anticipated
- You must use safe digging practices in accordance with HS(G)47 to establish the actual position of mains, services and other apparatus before any mechanical excavation is used
- It is your responsibility to ensure this information is provided to all persons working near our plant
- If in doubt call the team on 0118 436 2510.

Please note: If you have overlaps or misalignments between base maps that make it difficult to understand please contact [plant@indigonetworks.co.uk](mailto:plant@indigonetworks.co.uk) or call 0118 436 2510

LP Main

LP Service

MP Main

MP Service

IP Main

Valve Closed

Valve Open

CSEP

Pressure Reduction Station

End Closure

Reducer

Ducting


Gas Supply Point

**Indigo Pipelines Ltd.**  
Registered Office:  
200 Brook Drive,  
Green Park,  
Reading,  
RG2 6UB.

Scale: 1:500 (When plotted at A3)

Crown Copyright © - Reproduced by permission of Ordnance Survey on behalf of HMSO. and database right 2026. All rights reserved.

CROWN COPYRIGHT © All Rights Reserved. OS Open ZoomStack. Plans generated by DigSAFE Pro™ software provided by LinesearchbeforeUdig.

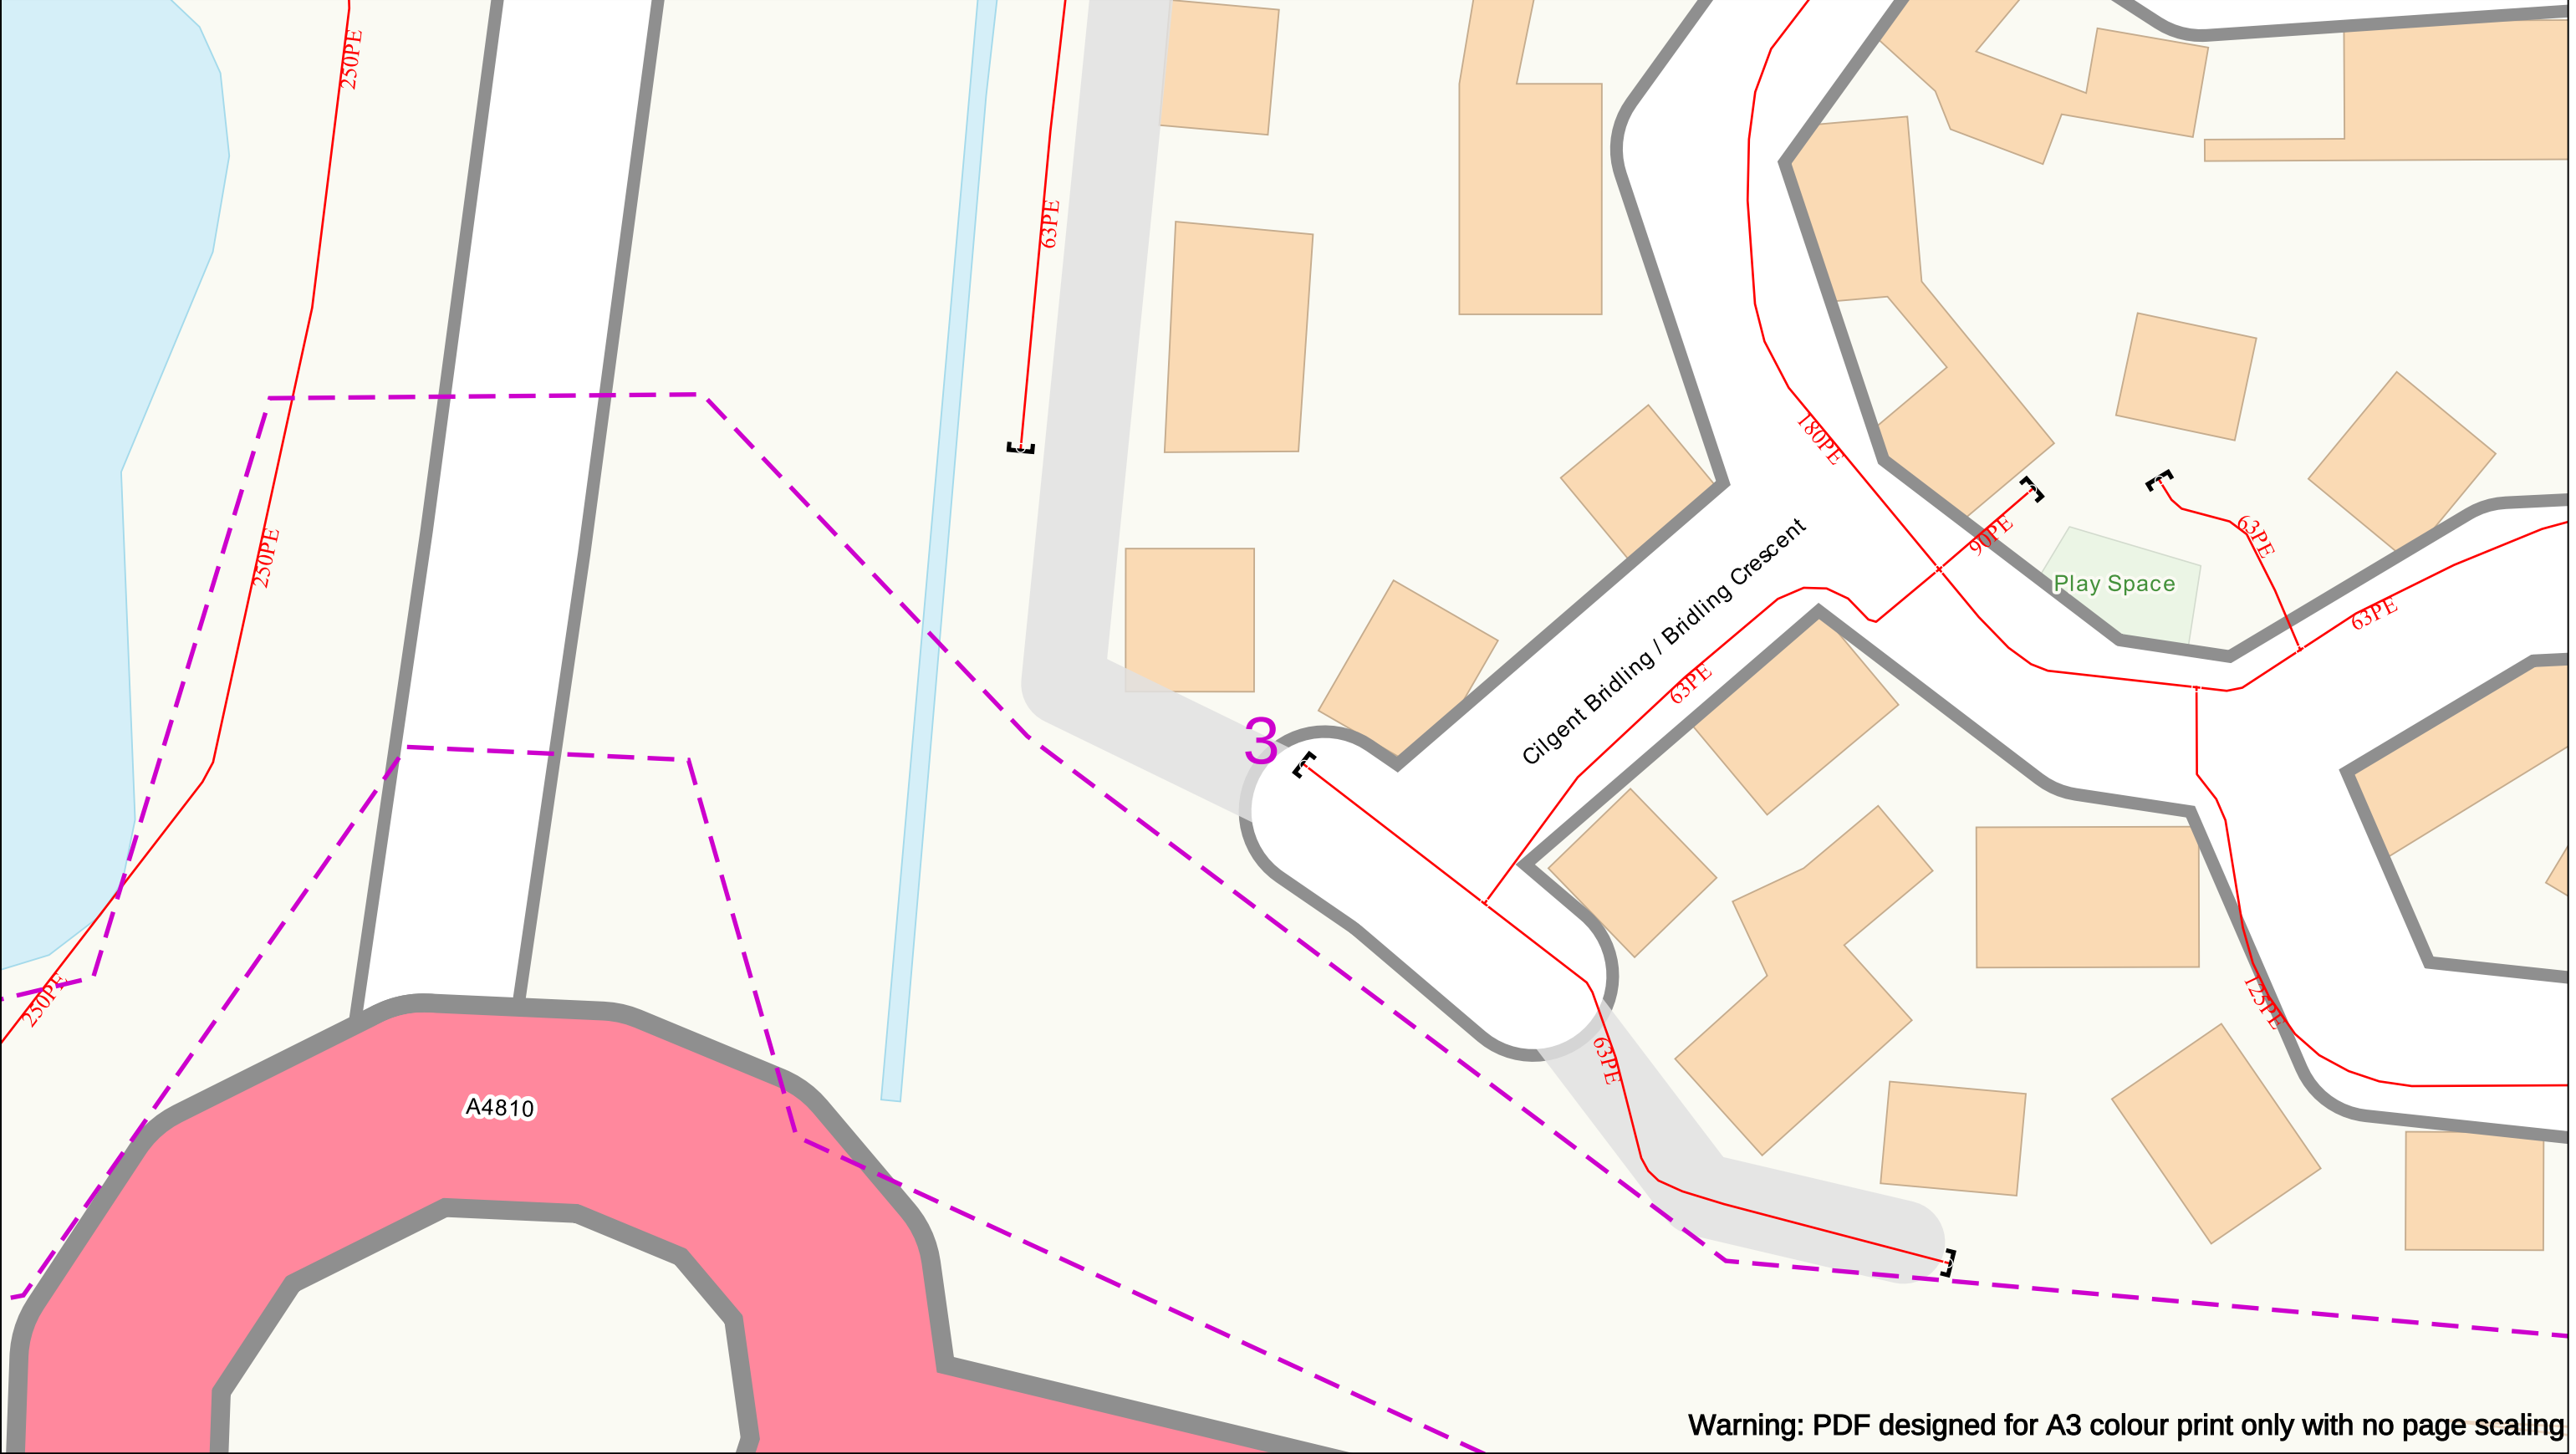

Warning: PDF designed for A3 colour print only with no page scaling

050m

Dig Sites

Area:

Line:

Date Requested: 20/02/2026

Job Reference: 40540340

Site Location: 335367 186520

Requested by: Mr Geraint Roberts

Your Scheme/Reference: 25/1018

**IMPORTANT NOTICES**

- This information is given as a guide only and its accuracy cannot be guaranteed
- The plan only shows pipes owned by Indigo Pipelines Limited
- Service pipes etc. may not be shown but their presence should be anticipated
- You must use safe digging practices in accordance with HS(G)47 to establish the actual position of mains, services and other apparatus before any mechanical excavation is used
- It is your responsibility to ensure this information is provided to all persons working near our plant
- If in doubt call the team on 0118 436 2510.

Please note: If you have overlaps or misalignments between base maps that make it difficult to understand please contact [plant@indigonetworks.co.uk](mailto:plant@indigonetworks.co.uk) or call 0118 436 2510

LP Main

LP Service

MP Main

MP Service

IP Main

Valve Closed

Valve Open

CSEP

Pressure Reduction Station

End Closure

Reducer

Ducting

Gas Supply Point

**Indigo Pipelines Ltd.**

Registered Office:

200 Brook Drive,

Green Park,

Reading,

RG2 6UB.

Crown Copyright © - Reproduced by permission of Ordnance Survey on behalf of HMSO. and database right 2026. All rights reserved.

CROWN COPYRIGHT © All Rights Reserved. OS Open ZoomStack. Plans generated by DigSAFE Pro™ software provided by LinesearchbeforeUdig.

Scale: 1:500 (When plotted at A3)



Warning: PDF designed for A3 colour print only with no page scaling

050m

Dig Sites

Area:

Line:

Date Requested: 20/02/2026

Job Reference: 40540340

Site Location: 335367 186520

Requested by:  
Mr Geraint Roberts

Your Scheme/Reference: 25/1018

IMPORTANT NOTICES

- This information is given as a guide only and its accuracy cannot be guaranteed
- The plan only shows pipes owned by Indigo Pipelines Limited
- Service pipes etc. may not be shown but their presence should be anticipated
- You must use safe digging practices in accordance with HS(G)47 to establish the actual position of mains, services and other apparatus before any mechanical excavation is used
- It is your responsibility to ensure this information is provided to all persons working near our plant
- If in doubt call the team on 0118 436 2510.

Please note: If you have overlaps or misalignments between base maps that make it difficult to understand please contact [plant@indigonetworks.co.uk](mailto:plant@indigonetworks.co.uk) or call 0118 436 2510

LP Main

LP Service

MP Main

MP Service

IP Main

Valve Closed

Valve Open

CSEP

Pressure Reduction Station

1

End Closure

Reducer

Ducting

Gas Supply Point

N

E

S


W

indigo pipelines

Indigo Pipelines Ltd.

Registered Office:  
200 Brook Drive,  
Green Park,  
Reading,  
RG2 6UB.

Crown Copyright © - Reproduced by permission of Ordnance Survey on behalf of HMSO. and database right 2026. All rights reserved.  
CROWN COPYRIGHT © All Rights Reserved. OS Open ZoomStack. Plans generated by DigSAFE Pro™ software provided by LinesearchbeforeUdig.

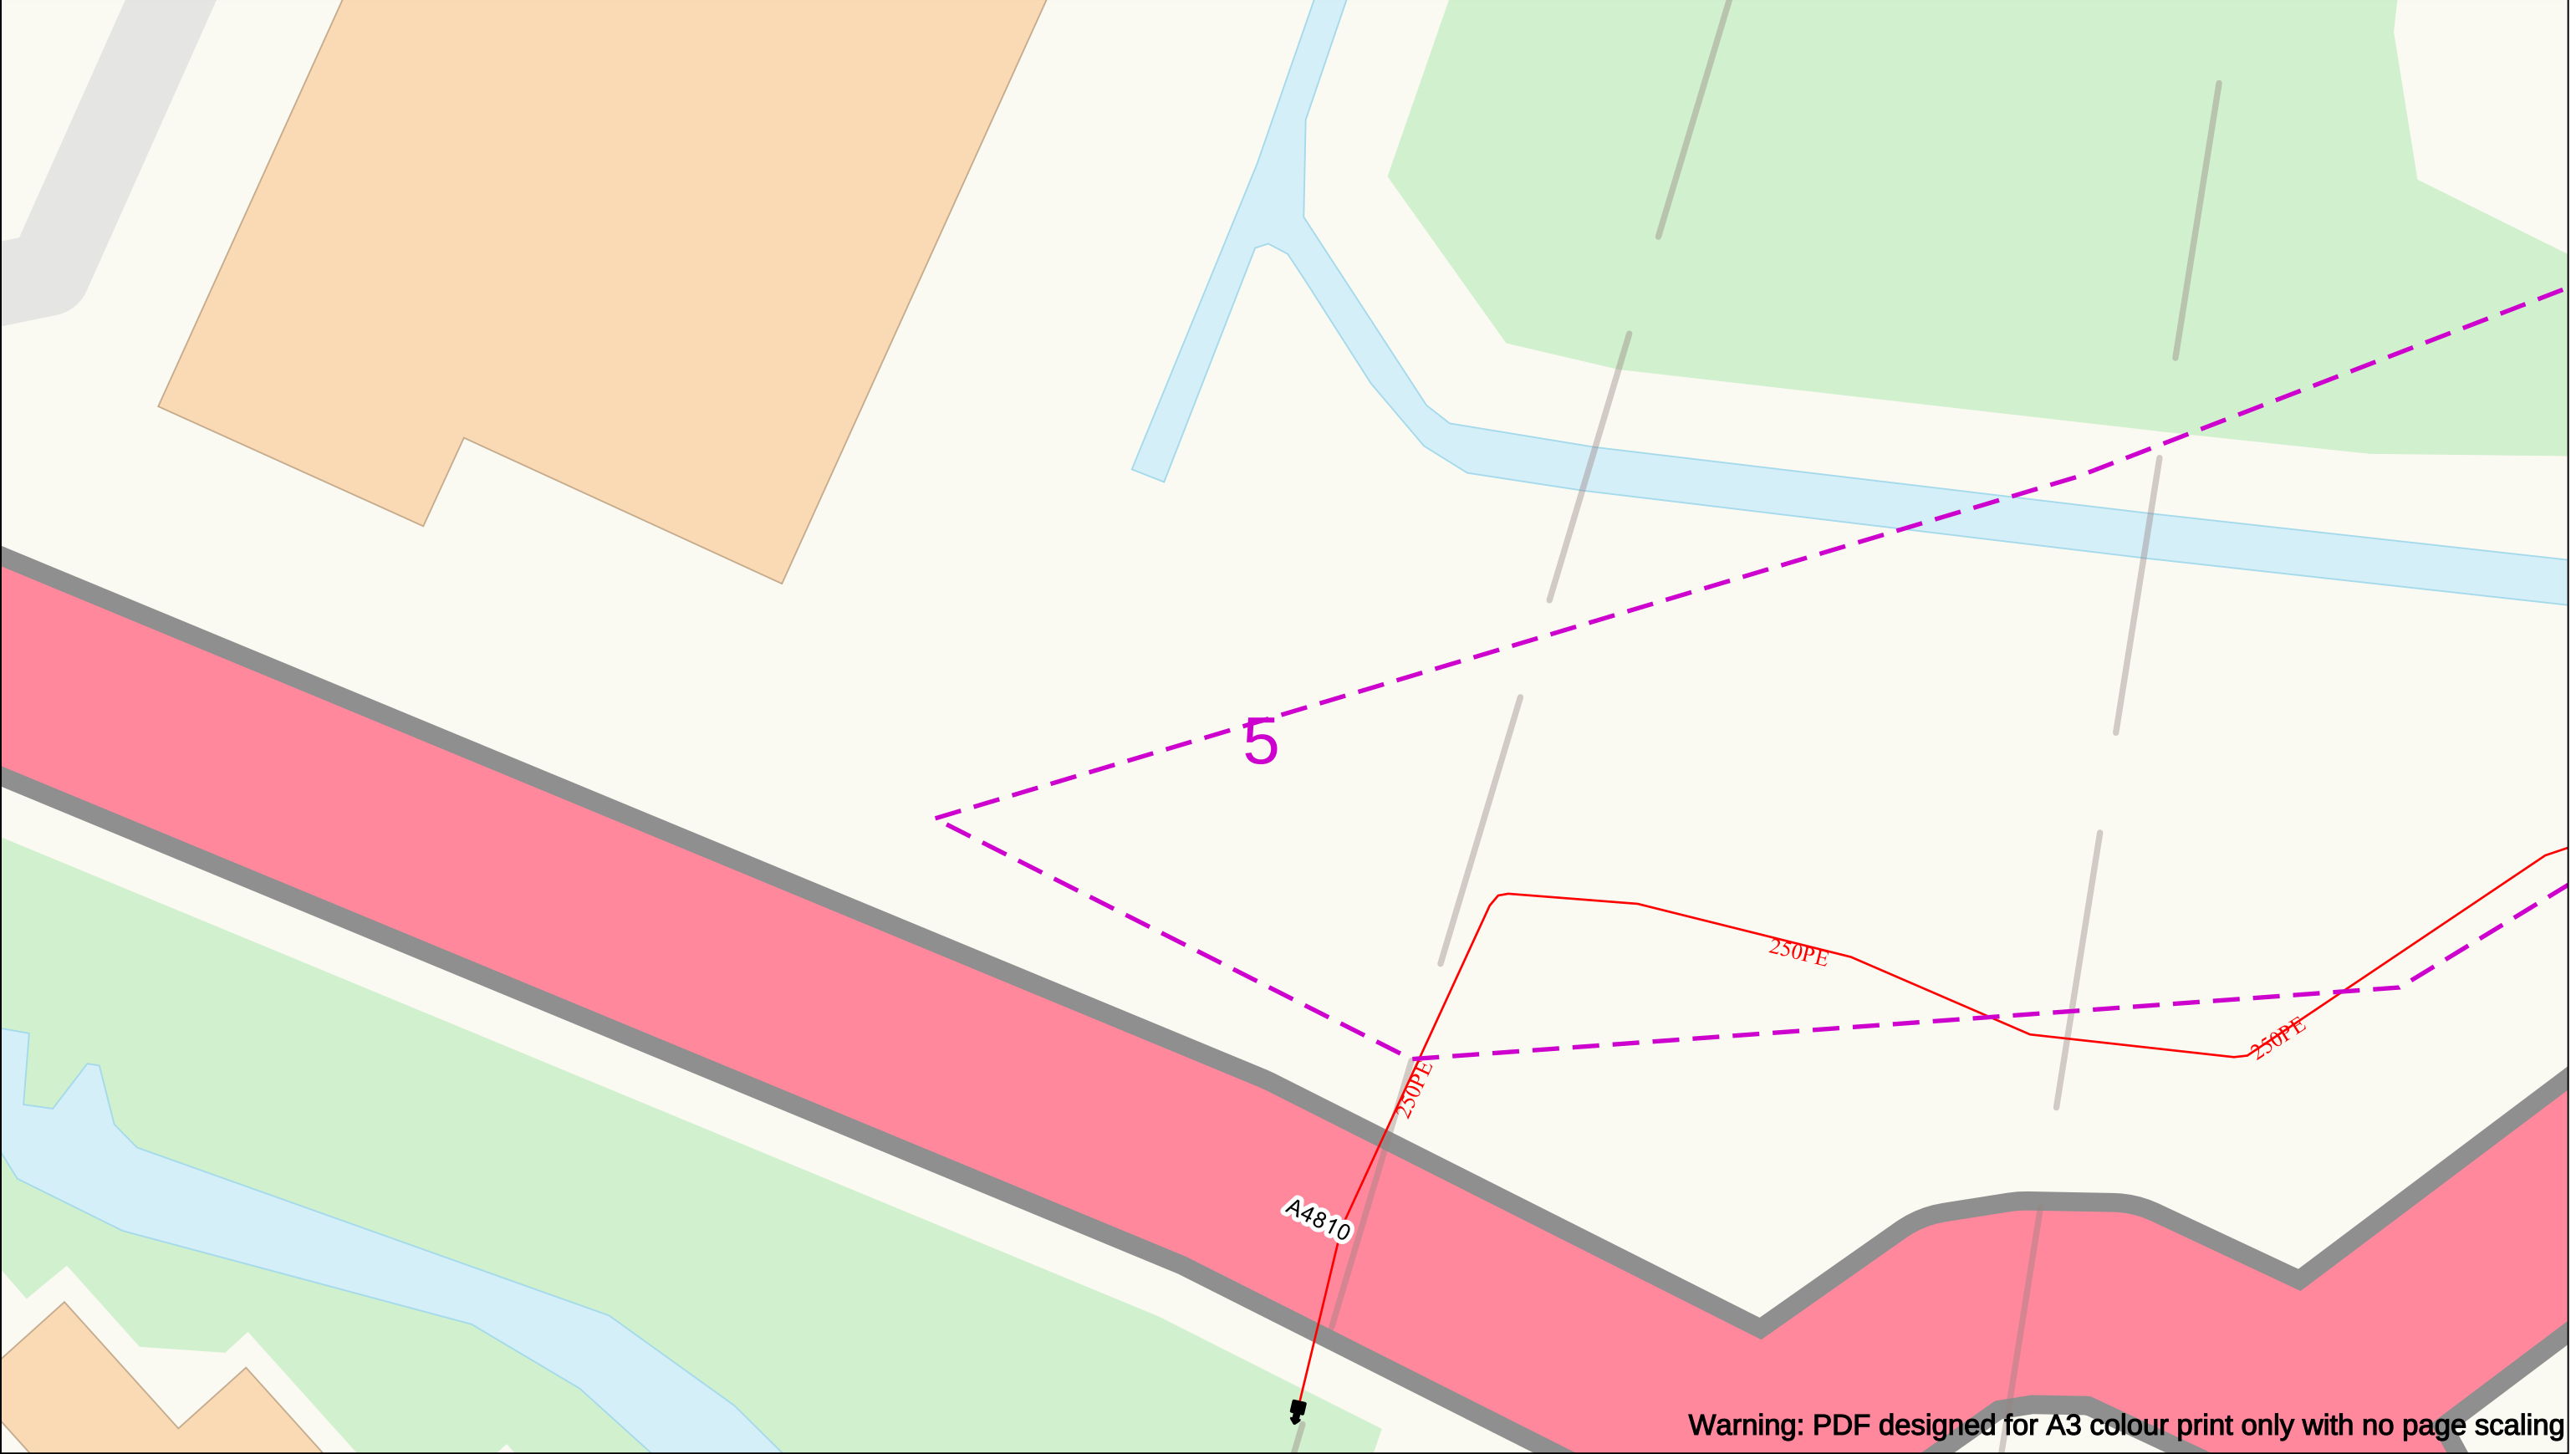

Warning: PDF designed for A3 colour print only with no page scaling

0

50m

Dig Sites

Area:

Line:

Date Requested: 20/02/2026

Job Reference: 40540340

Site Location: 335367 186520

Requested by:  
Mr Geraint Roberts

Your Scheme/Reference: 25/1018

**IMPORTANT NOTICES**

- This information is given as a guide only and its accuracy cannot be guaranteed
- The plan only shows pipes owned by Indigo Pipelines Limited
- Service pipes etc. may not be shown but their presence should be anticipated
- You must use safe digging practices in accordance with HS(G)47 to establish the actual position of mains, services and other apparatus before any mechanical excavation is used
- It is your responsibility to ensure this information is provided to all persons working near our plant
- If in doubt call the team on 0118 436 2510.

Please note: If you have overlaps or misalignments between base maps that make it difficult to understand please contact [plant@indigonetworks.co.uk](mailto:plant@indigonetworks.co.uk) or call 0118 436 2510

LP Main

LP Service

MP Main

MP Service

IP Main

Valve Closed

Valve Open

CSEP

Pressure Reduction Station

End Closure

Reducer

Ducting

Gas Supply Point

**Indigo Pipelines Ltd.**

Registered Office:

200 Brook Drive,


Green Park,

Reading,

RG2 6UB.

Crown Copyright © - Reproduced by permission of Ordnance Survey on behalf of HMSO. and database right 2026. All rights reserved.

CROWN COPYRIGHT © All Rights Reserved. OS Open ZoomStack. Plans generated by DigSAFE Pro™ software provided by LinesearchbeforeUdig.

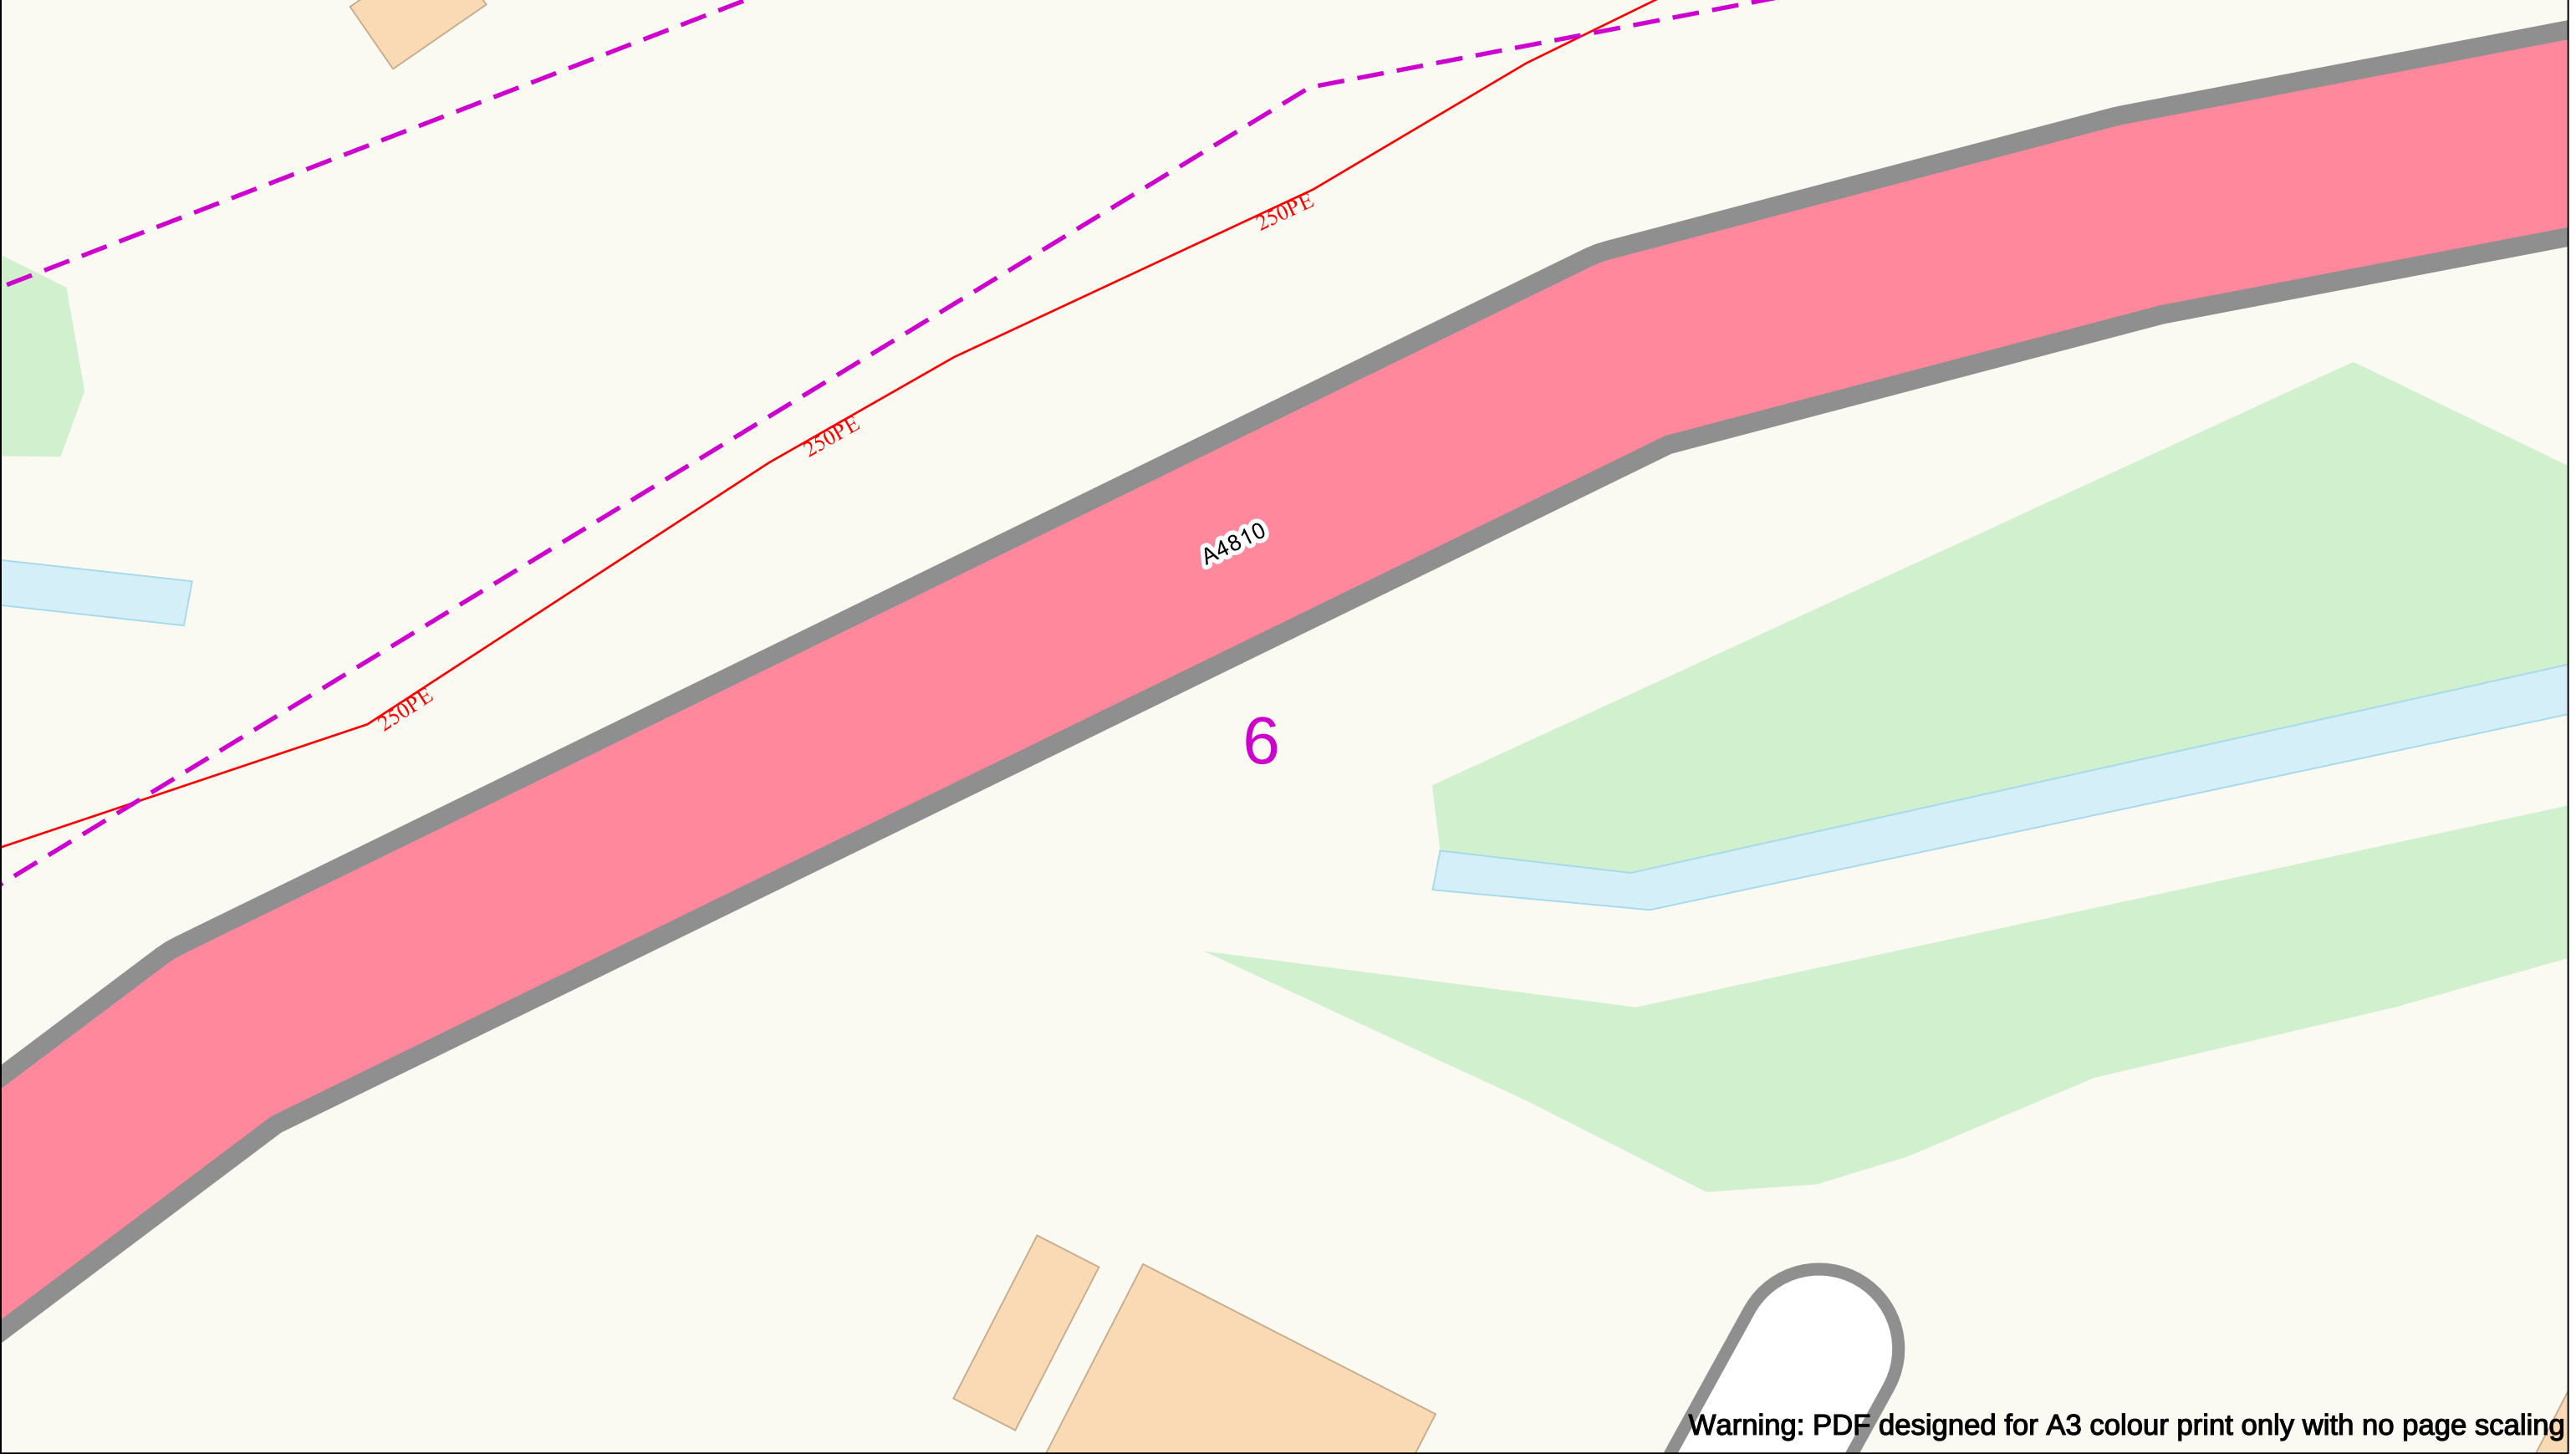

Warning: PDF designed for A3 colour print only with no page scaling

0

50m

Dig Sites

Area:

Line:

Date Requested: 20/02/2026

Job Reference: 40540340

Site Location: 335367 186520

Requested by:  
Mr Geraint Roberts

Your Scheme/Reference: 25/1018

**IMPORTANT NOTICES**

- This information is given as a guide only and its accuracy cannot be guaranteed
- The plan only shows pipes owned by Indigo Pipelines Limited
- Service pipes etc. may not be shown but their presence should be anticipated
- You must use safe digging practices in accordance with HS(G)47 to establish the actual position of mains, services and other apparatus before any mechanical excavation is used
- It is your responsibility to ensure this information is provided to all persons working near our plant
- If in doubt call the team on 0118 436 2510.

Please note: If you have overlaps or misalignments between base maps that make it difficult to understand please contact [plant@indigonetworks.co.uk](mailto:plant@indigonetworks.co.uk) or call 0118 436 2510

LP Main

LP Service

MP Main

MP Service

IP Main

Valve Closed

Valve Open

CSEP

Pressure Reduction Station

1

End Closure

Reducer

Ducting

Gas Supply Point

N

E

S



W


indigo pipelines

**Indigo Pipelines Ltd.**

Registered Office:  
200 Brook Drive,  
Green Park,  
Reading,  
RG2 6UB.

Crown Copyright © - Reproduced by permission of Ordnance Survey on behalf of HMSO. and database right 2026. All rights reserved.  
CROWN COPYRIGHT © All Rights Reserved. OS Open ZoomStack. Plans generated by DigSAFE Pro™ software provided by LinesearchbeforeUdig.

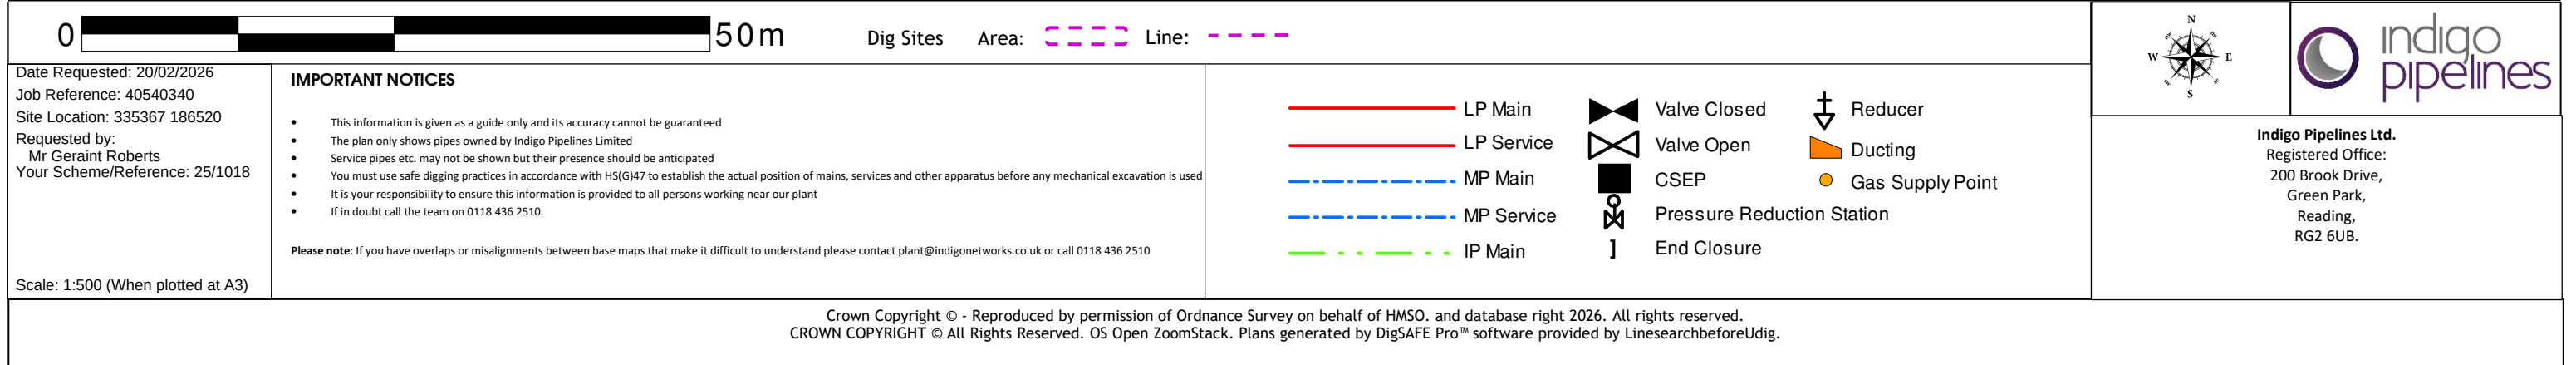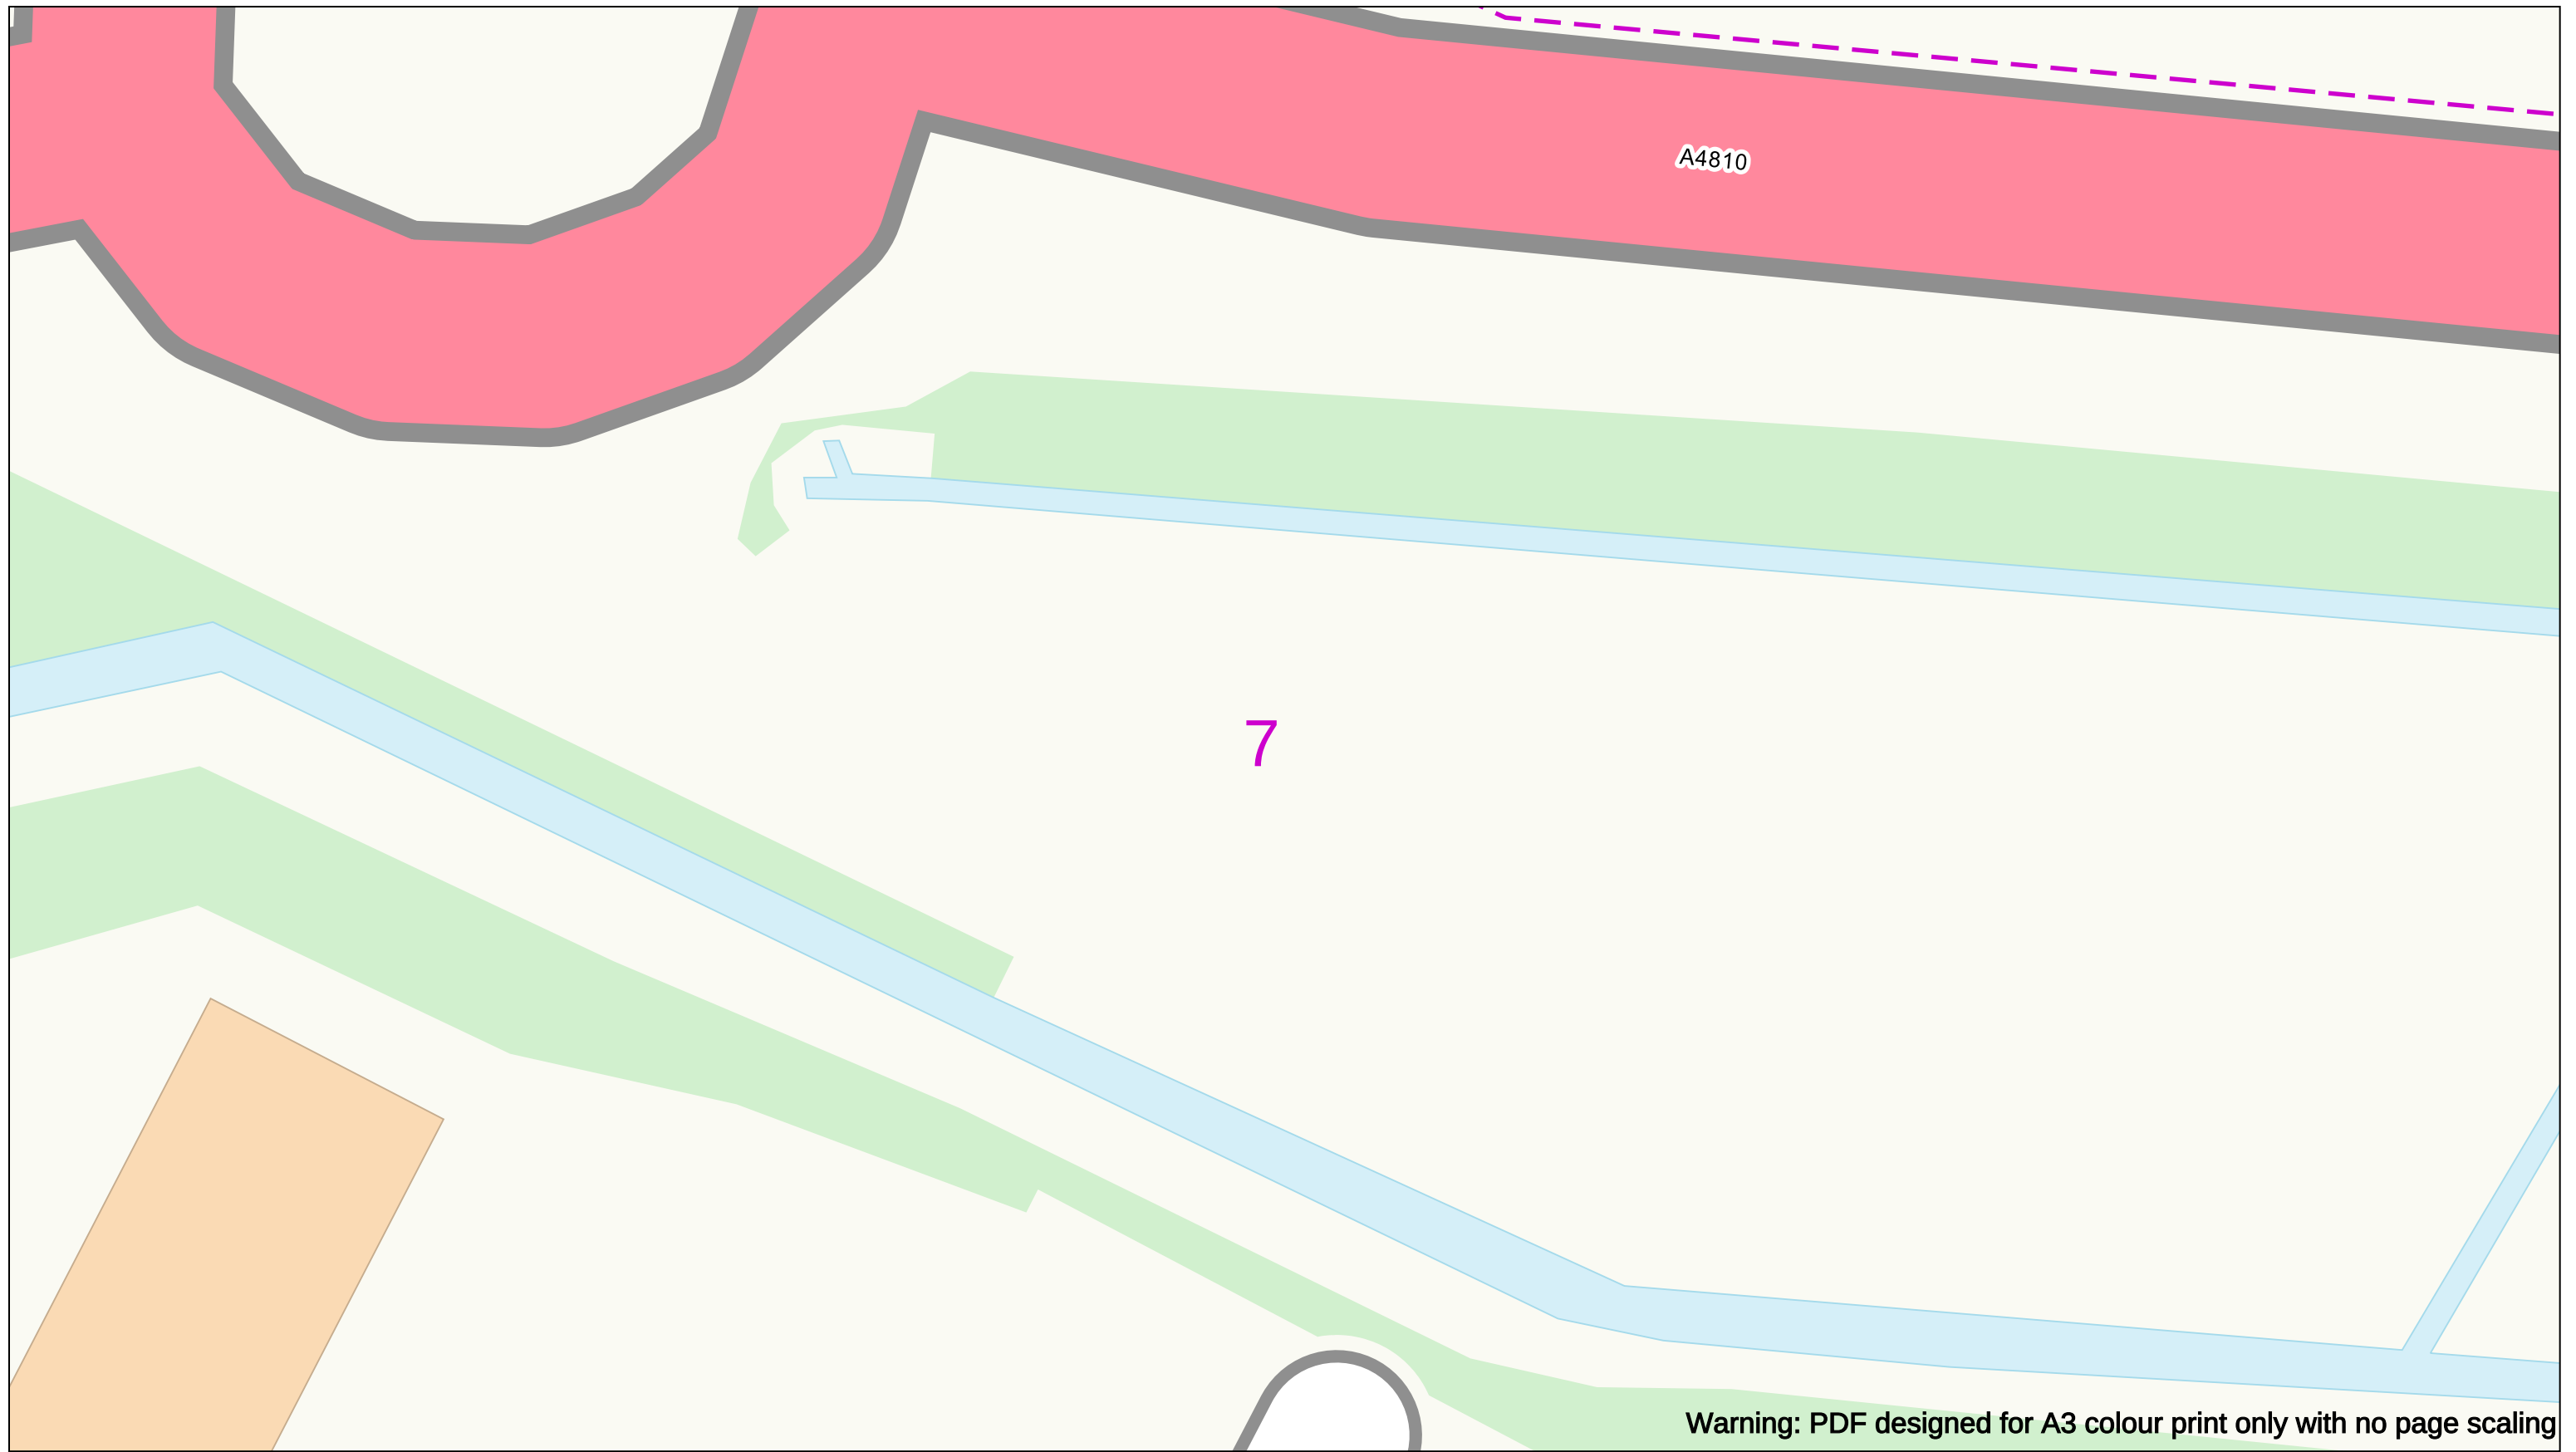

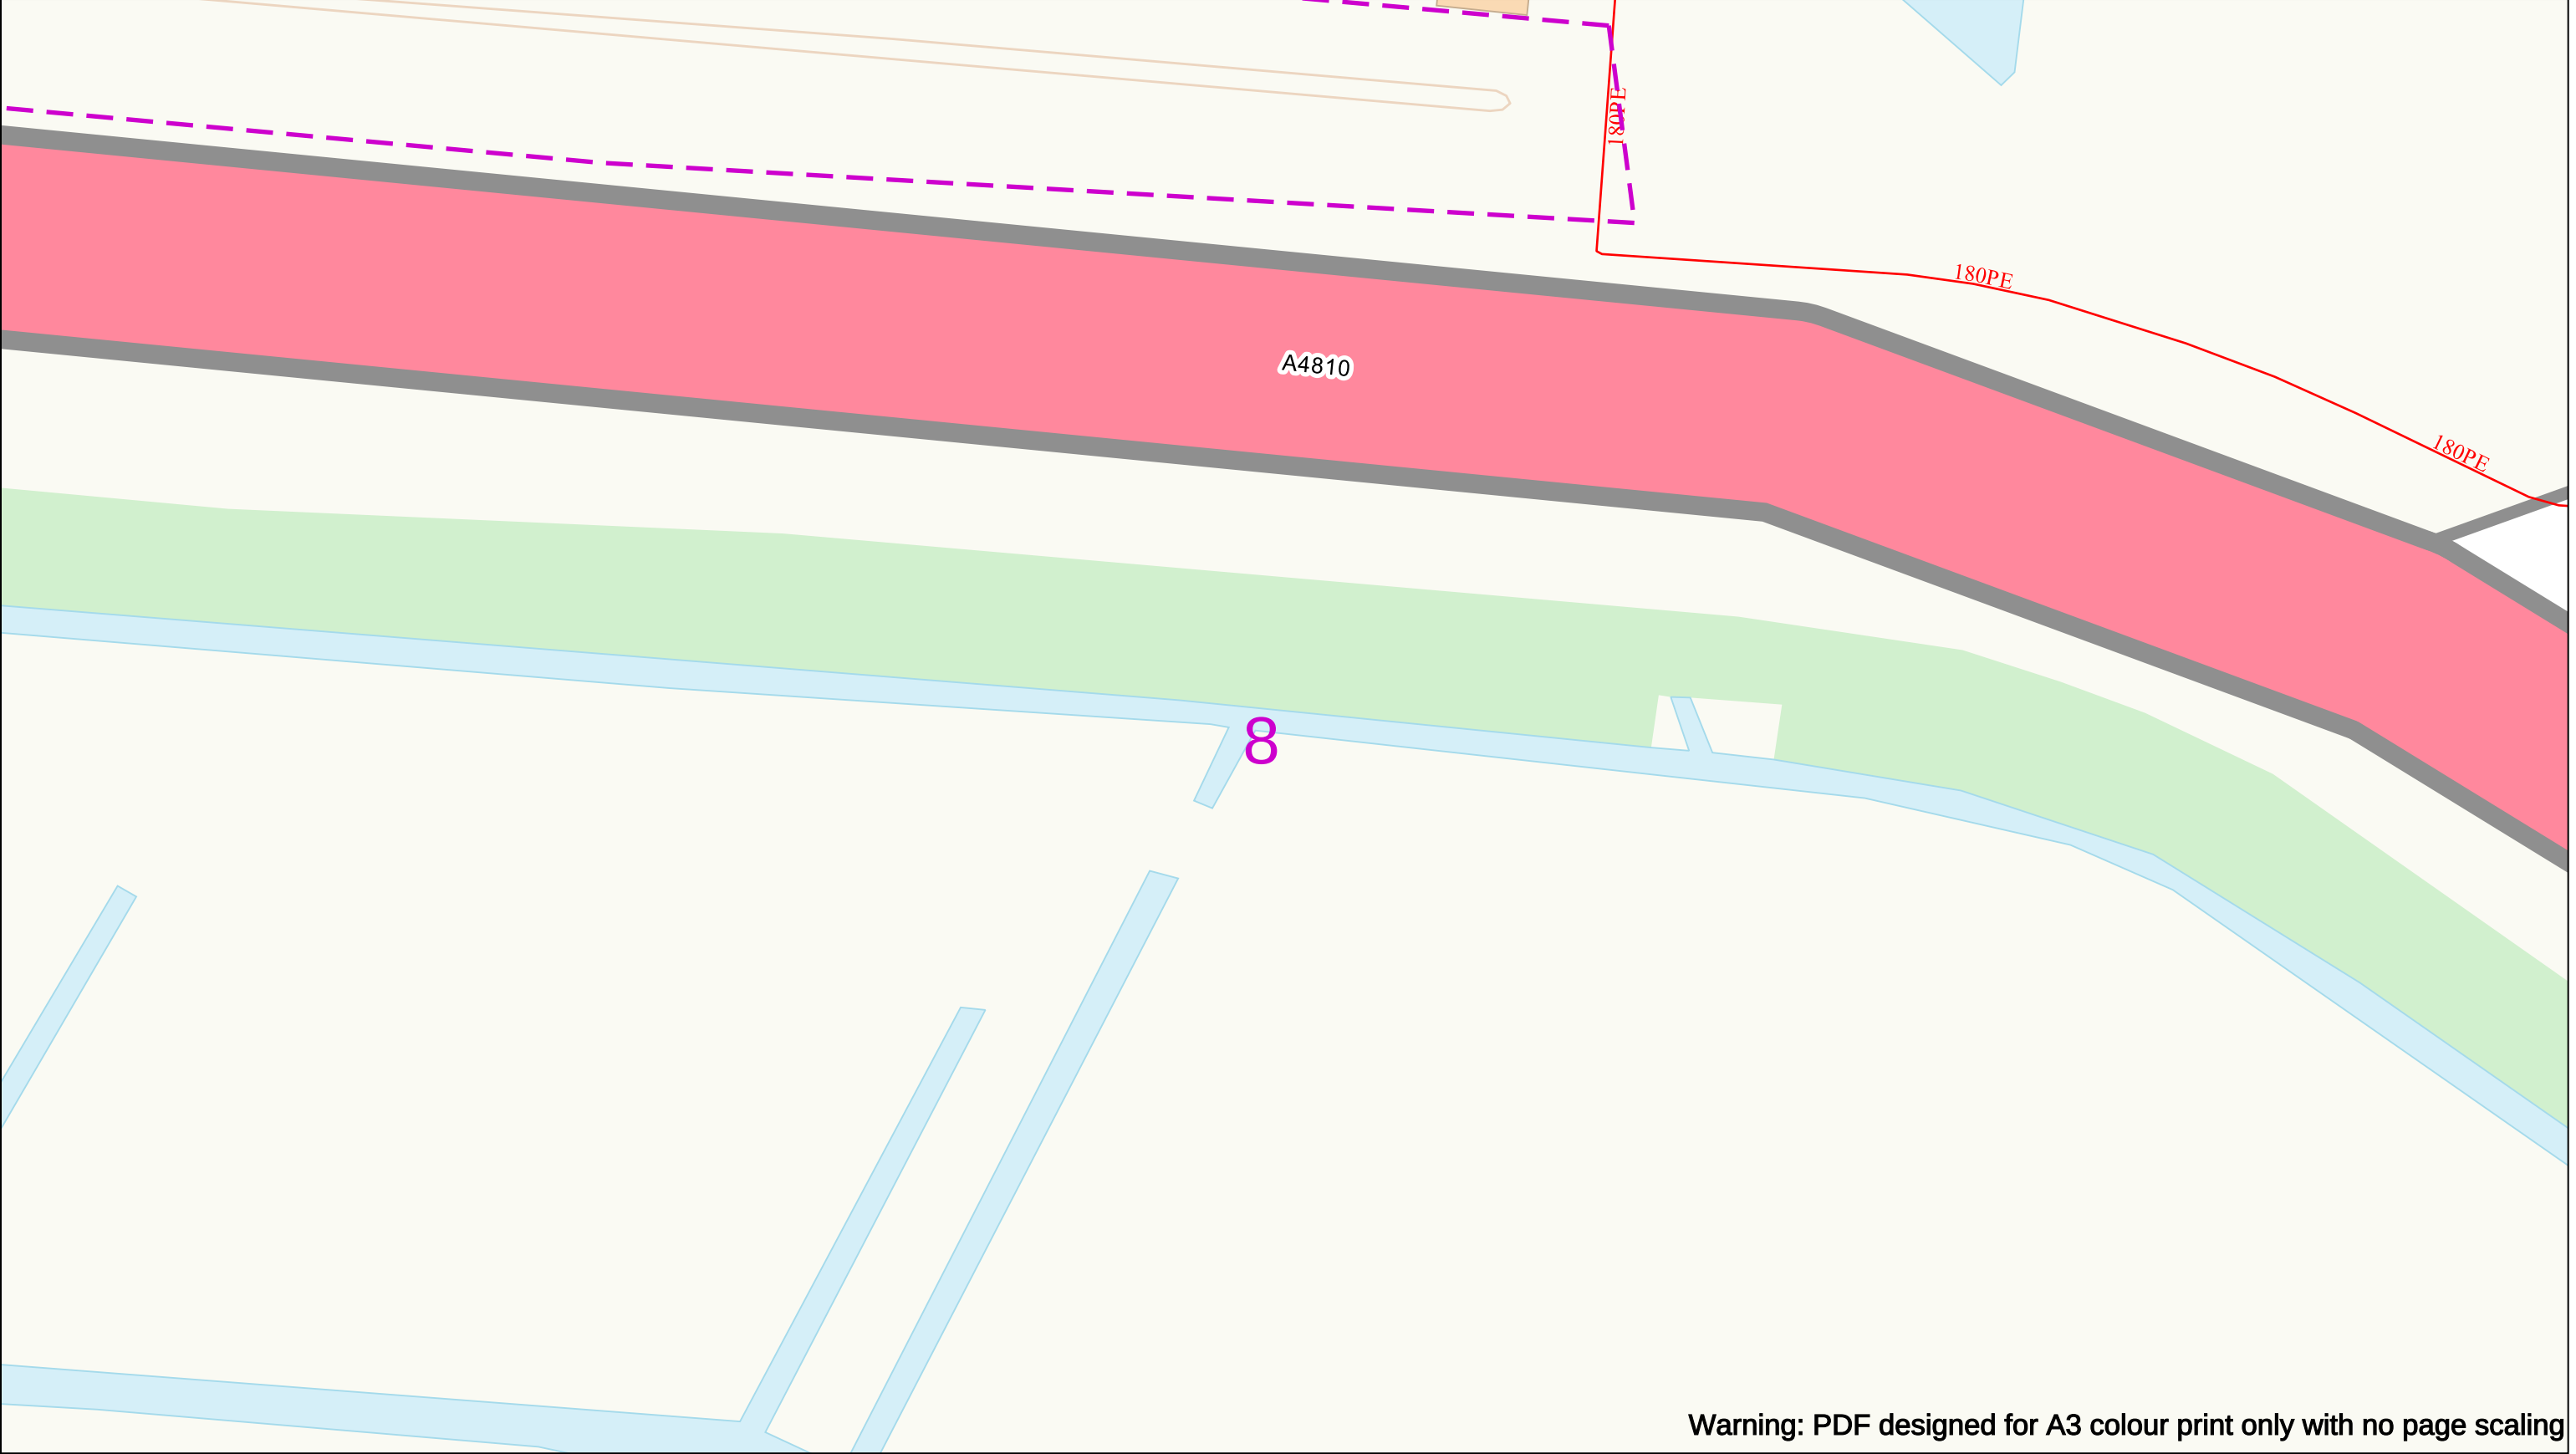

Warning: PDF designed for A3 colour print only with no page scaling

050m

Dig Sites

Area:

Line:

Date Requested: 20/02/2026

Job Reference: 40540340

Site Location: 335367 186520

Requested by:  
Mr Geraint Roberts

Your Scheme/Reference: 25/1018

IMPORTANT NOTICES

- This information is given as a guide only and its accuracy cannot be guaranteed
- The plan only shows pipes owned by Indigo Pipelines Limited
- Service pipes etc. may not be shown but their presence should be anticipated
- You must use safe digging practices in accordance with HS(G)47 to establish the actual position of mains, services and other apparatus before any mechanical excavation is used
- It is your responsibility to ensure this information is provided to all persons working near our plant
- If in doubt call the team on 0118 436 2510.

Please note: If you have overlaps or misalignments between base maps that make it difficult to understand please contact [plant@indigonetworks.co.uk](mailto:plant@indigonetworks.co.uk) or call 0118 436 2510

LP Main

LP Service

MP Main

MP Service

IP Main

Valve Closed

Valve Open

CSEP

Pressure Reduction Station

1

End Closure

Reducer

Ducting

Gas Supply Point

N

E

S

W

indigo

pipelines

Indigo Pipelines Ltd.

Registered Office:

200 Brook Drive,

Green Park,

Reading,

RG2 6UB.

Crown Copyright © - Reproduced by permission of Ordnance Survey on behalf of HMSO. and database right 2026. All rights reserved.

CROWN COPYRIGHT © All Rights Reserved. OS Open ZoomStack. Plans generated by DigSAFE Pro™ software provided by LinesearchbeforeUdig.