




Albert Avenue

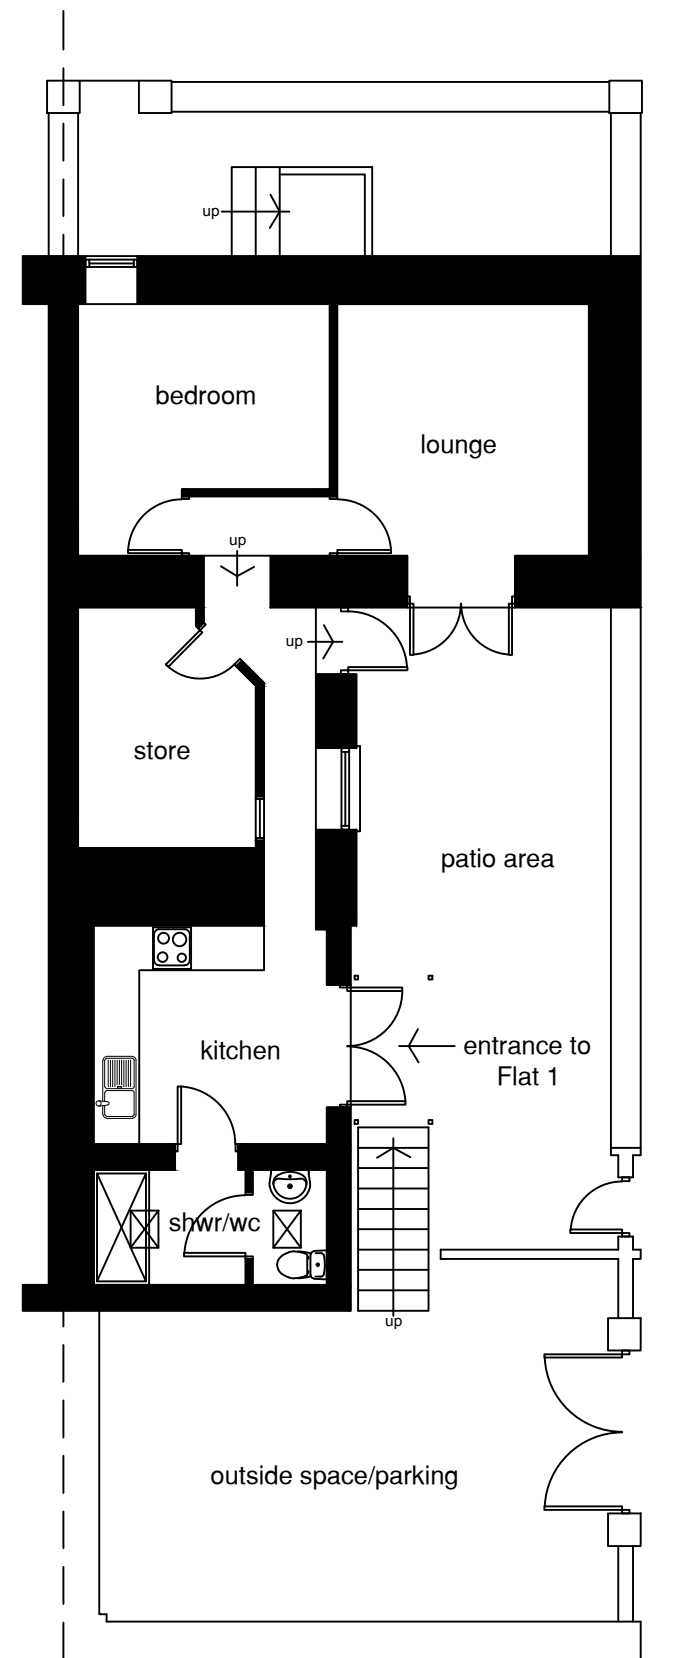

lower ground floor
flat 1

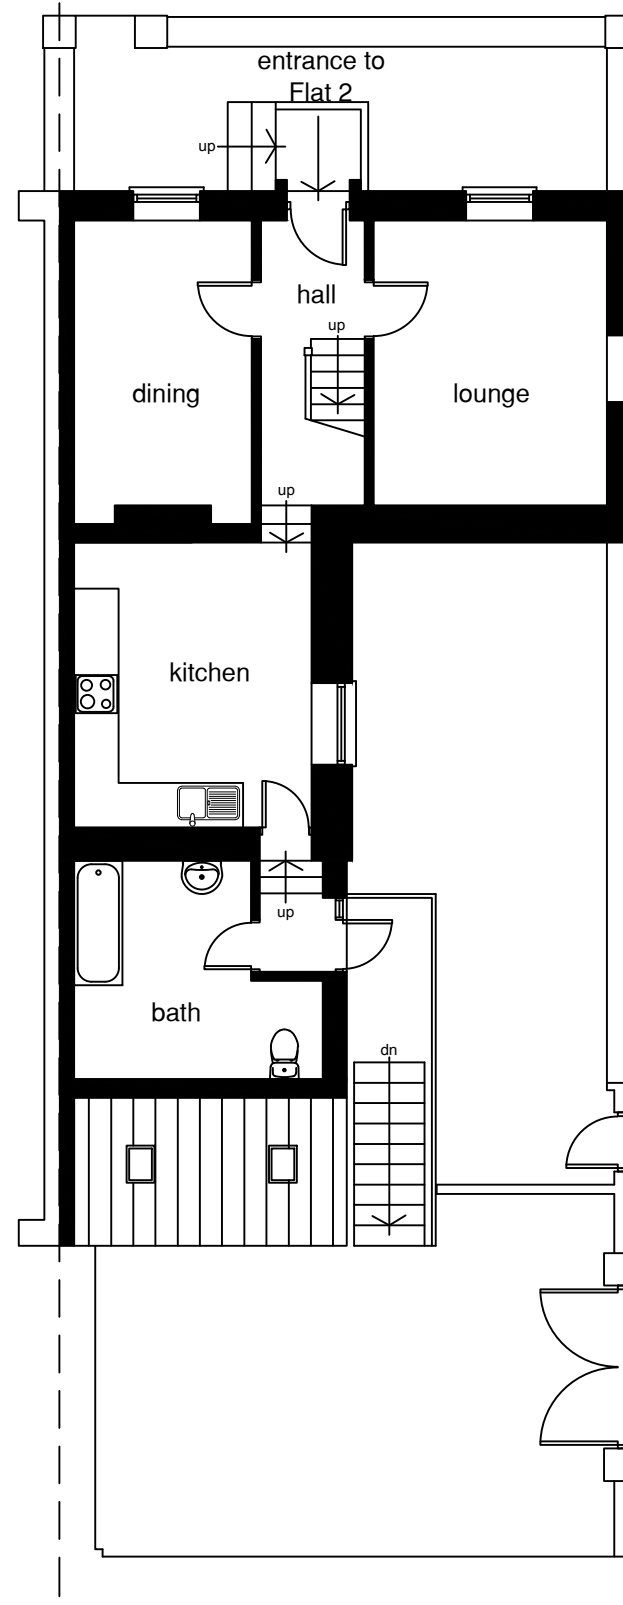

ground floor
flat 2

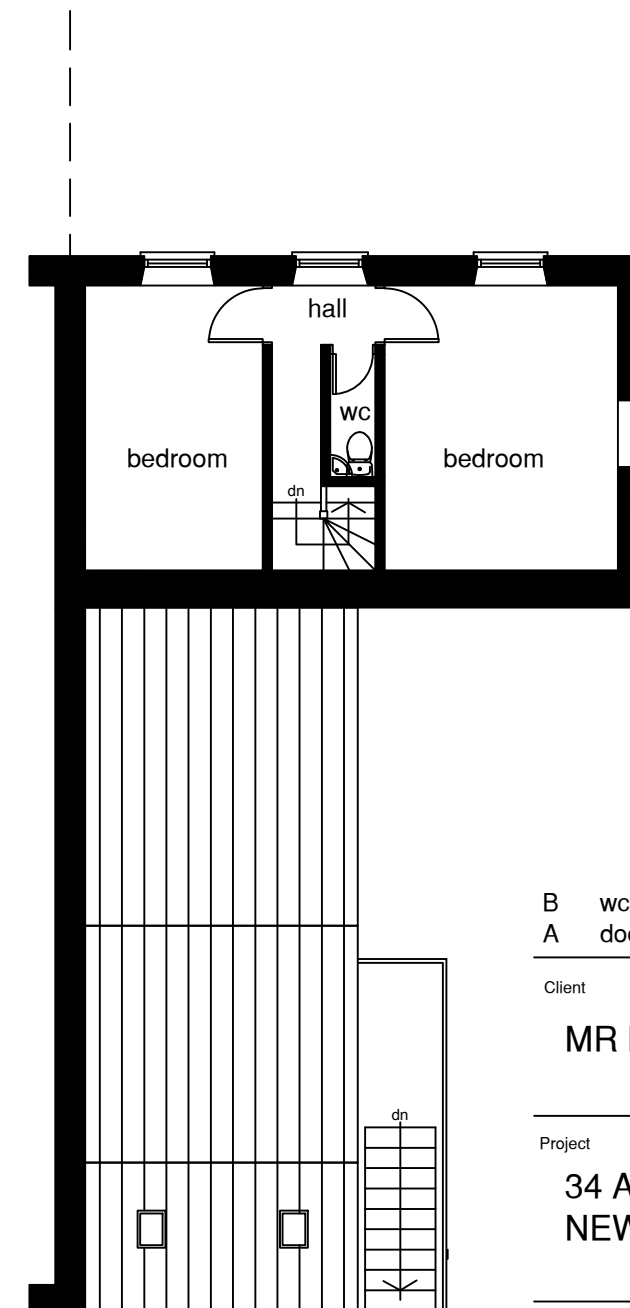

first floor
flat 2

- B wc added to FF
- A doors added to LGF lounge and GF bath

Client

MR M PESTICCIO

Project

34 ALBERT AVENUE
NEWPORT

Title

EXISTING PLANS

Drawn: Sri	Drg. No. A640-101	
Date: Feb 2026	Scale 1:100	Rev B

Stephen Isaac BSc BArch

4 St Georges Court
Cardiff
CF23 7HG
Tel 07704 669680

