

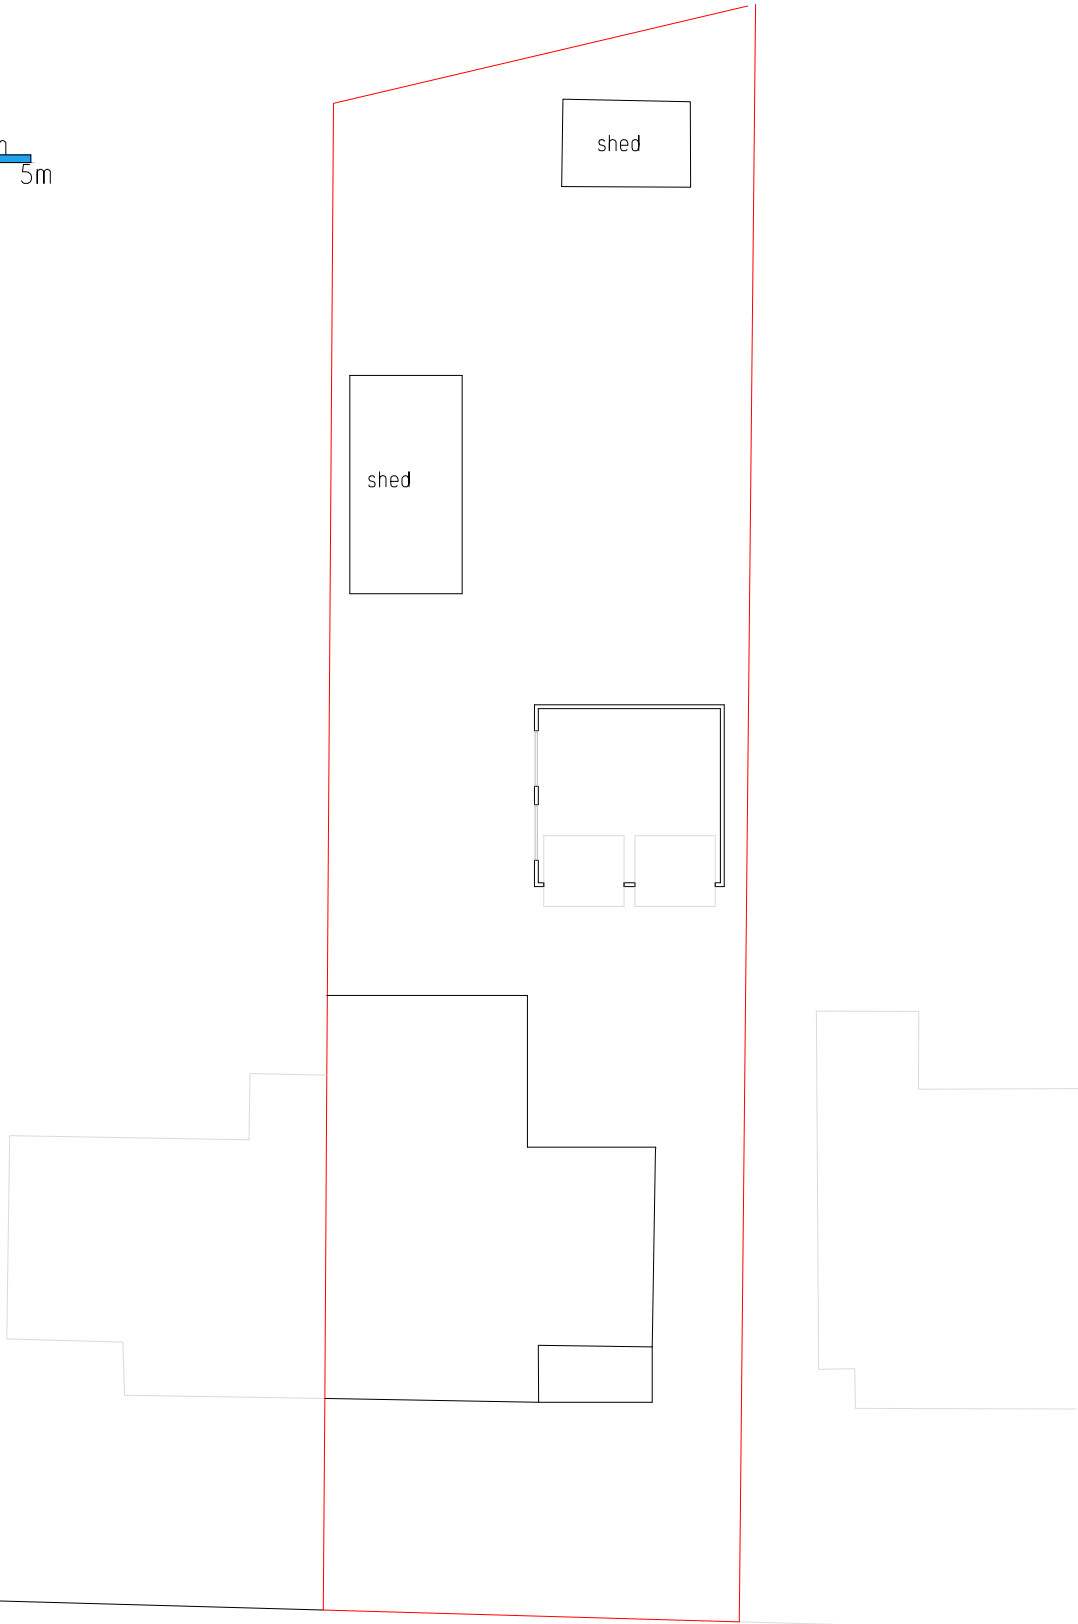


- notes.
- 1. This drawing is for the purpose of planning permission only unless noted otherwise
  - 2. This drawing could be subject to amendments until the relevant permissions have been granted. Please ask if unsure before commencing works on site.
  - 3. Dimensions are shown in millimeters
  - 4. This drawing is copyright. All rights reserved.
  - 5. Scale this drawing only for planning permission purposes. Dimensions to be checked on site.

scale bar 1:200

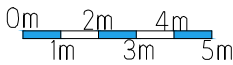

EXISTING

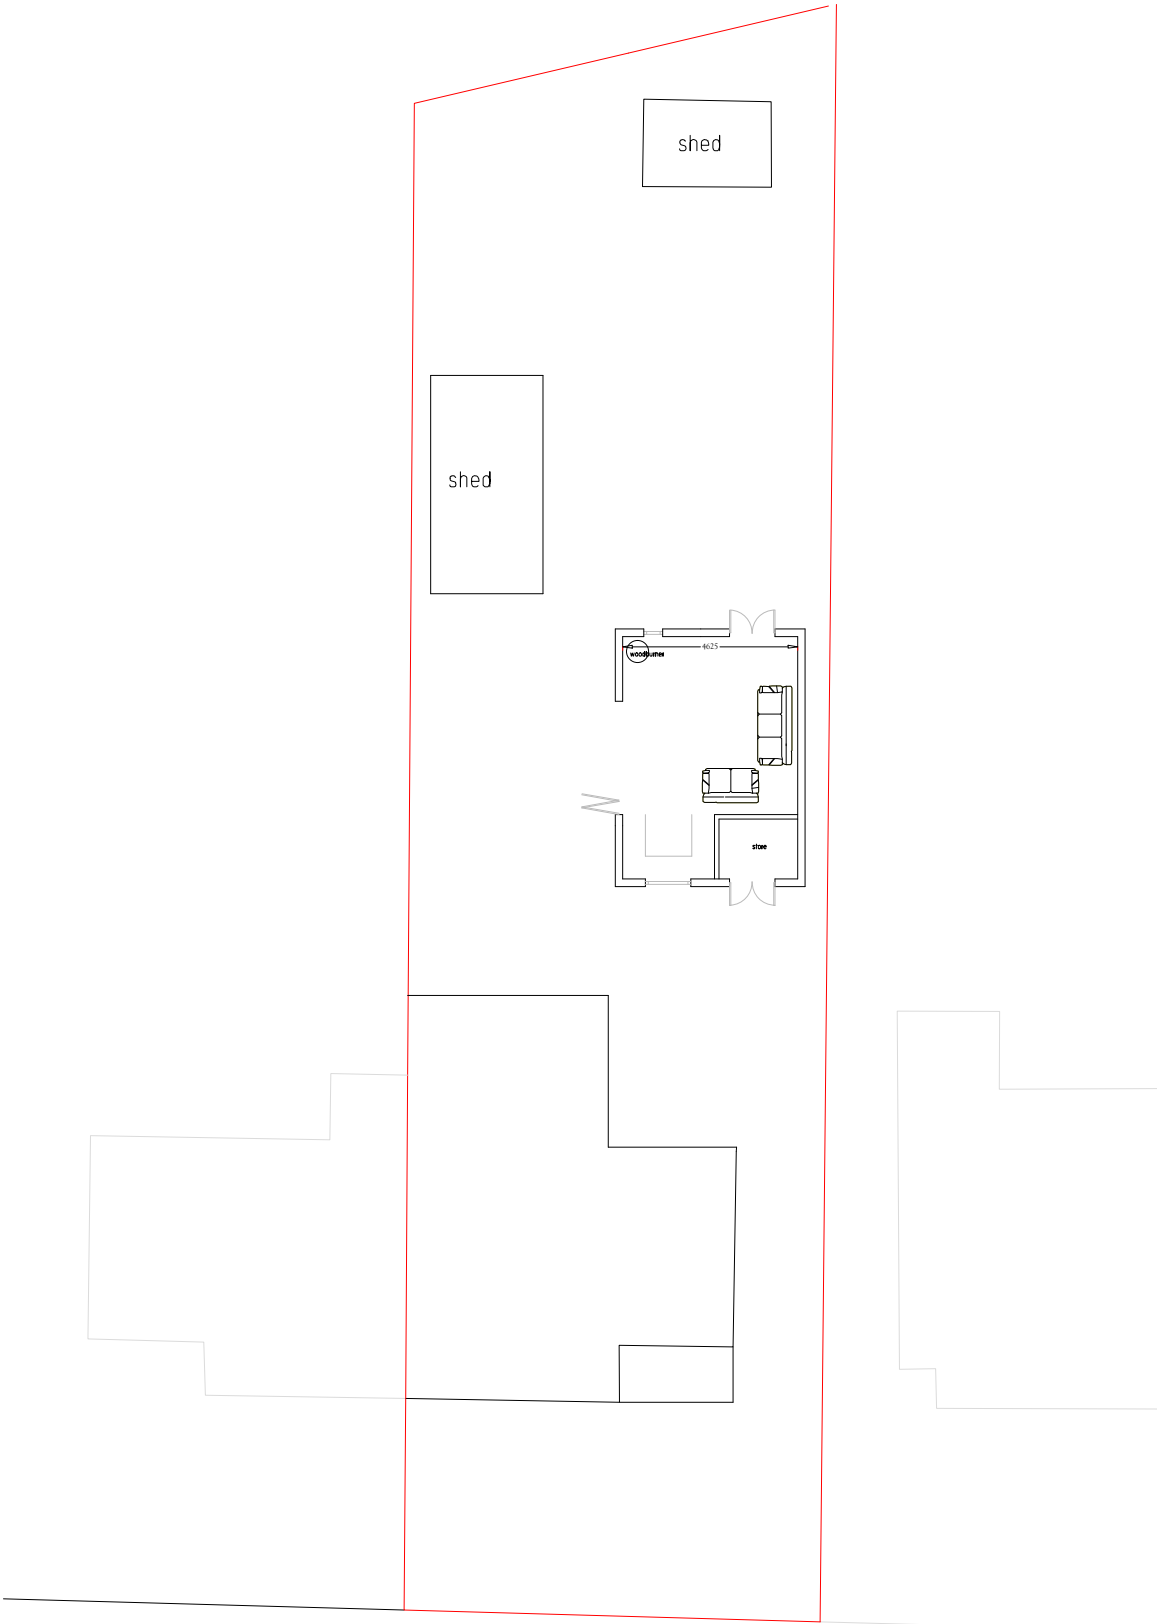

PROPOSED



email: info@mbdesignas.com  
web: www.mbdesignas.com

BLOCK PLAN

|             |           |              |                                   |                                 |          |           |
|-------------|-----------|--------------|-----------------------------------|---------------------------------|----------|-----------|
| DRAWING NO. | REVISION. | CLIENT:      | SITE ADDRESS:                     | PROJECT DESCRIPTION:            | SCALE:   | DATE:     |
| PP/005      | 0         | Simon Ingham | 6 The Uplands Rogerstone NP10 9FA | Replace garage with outbuilding | 1:200 A3 | July 2025 |