




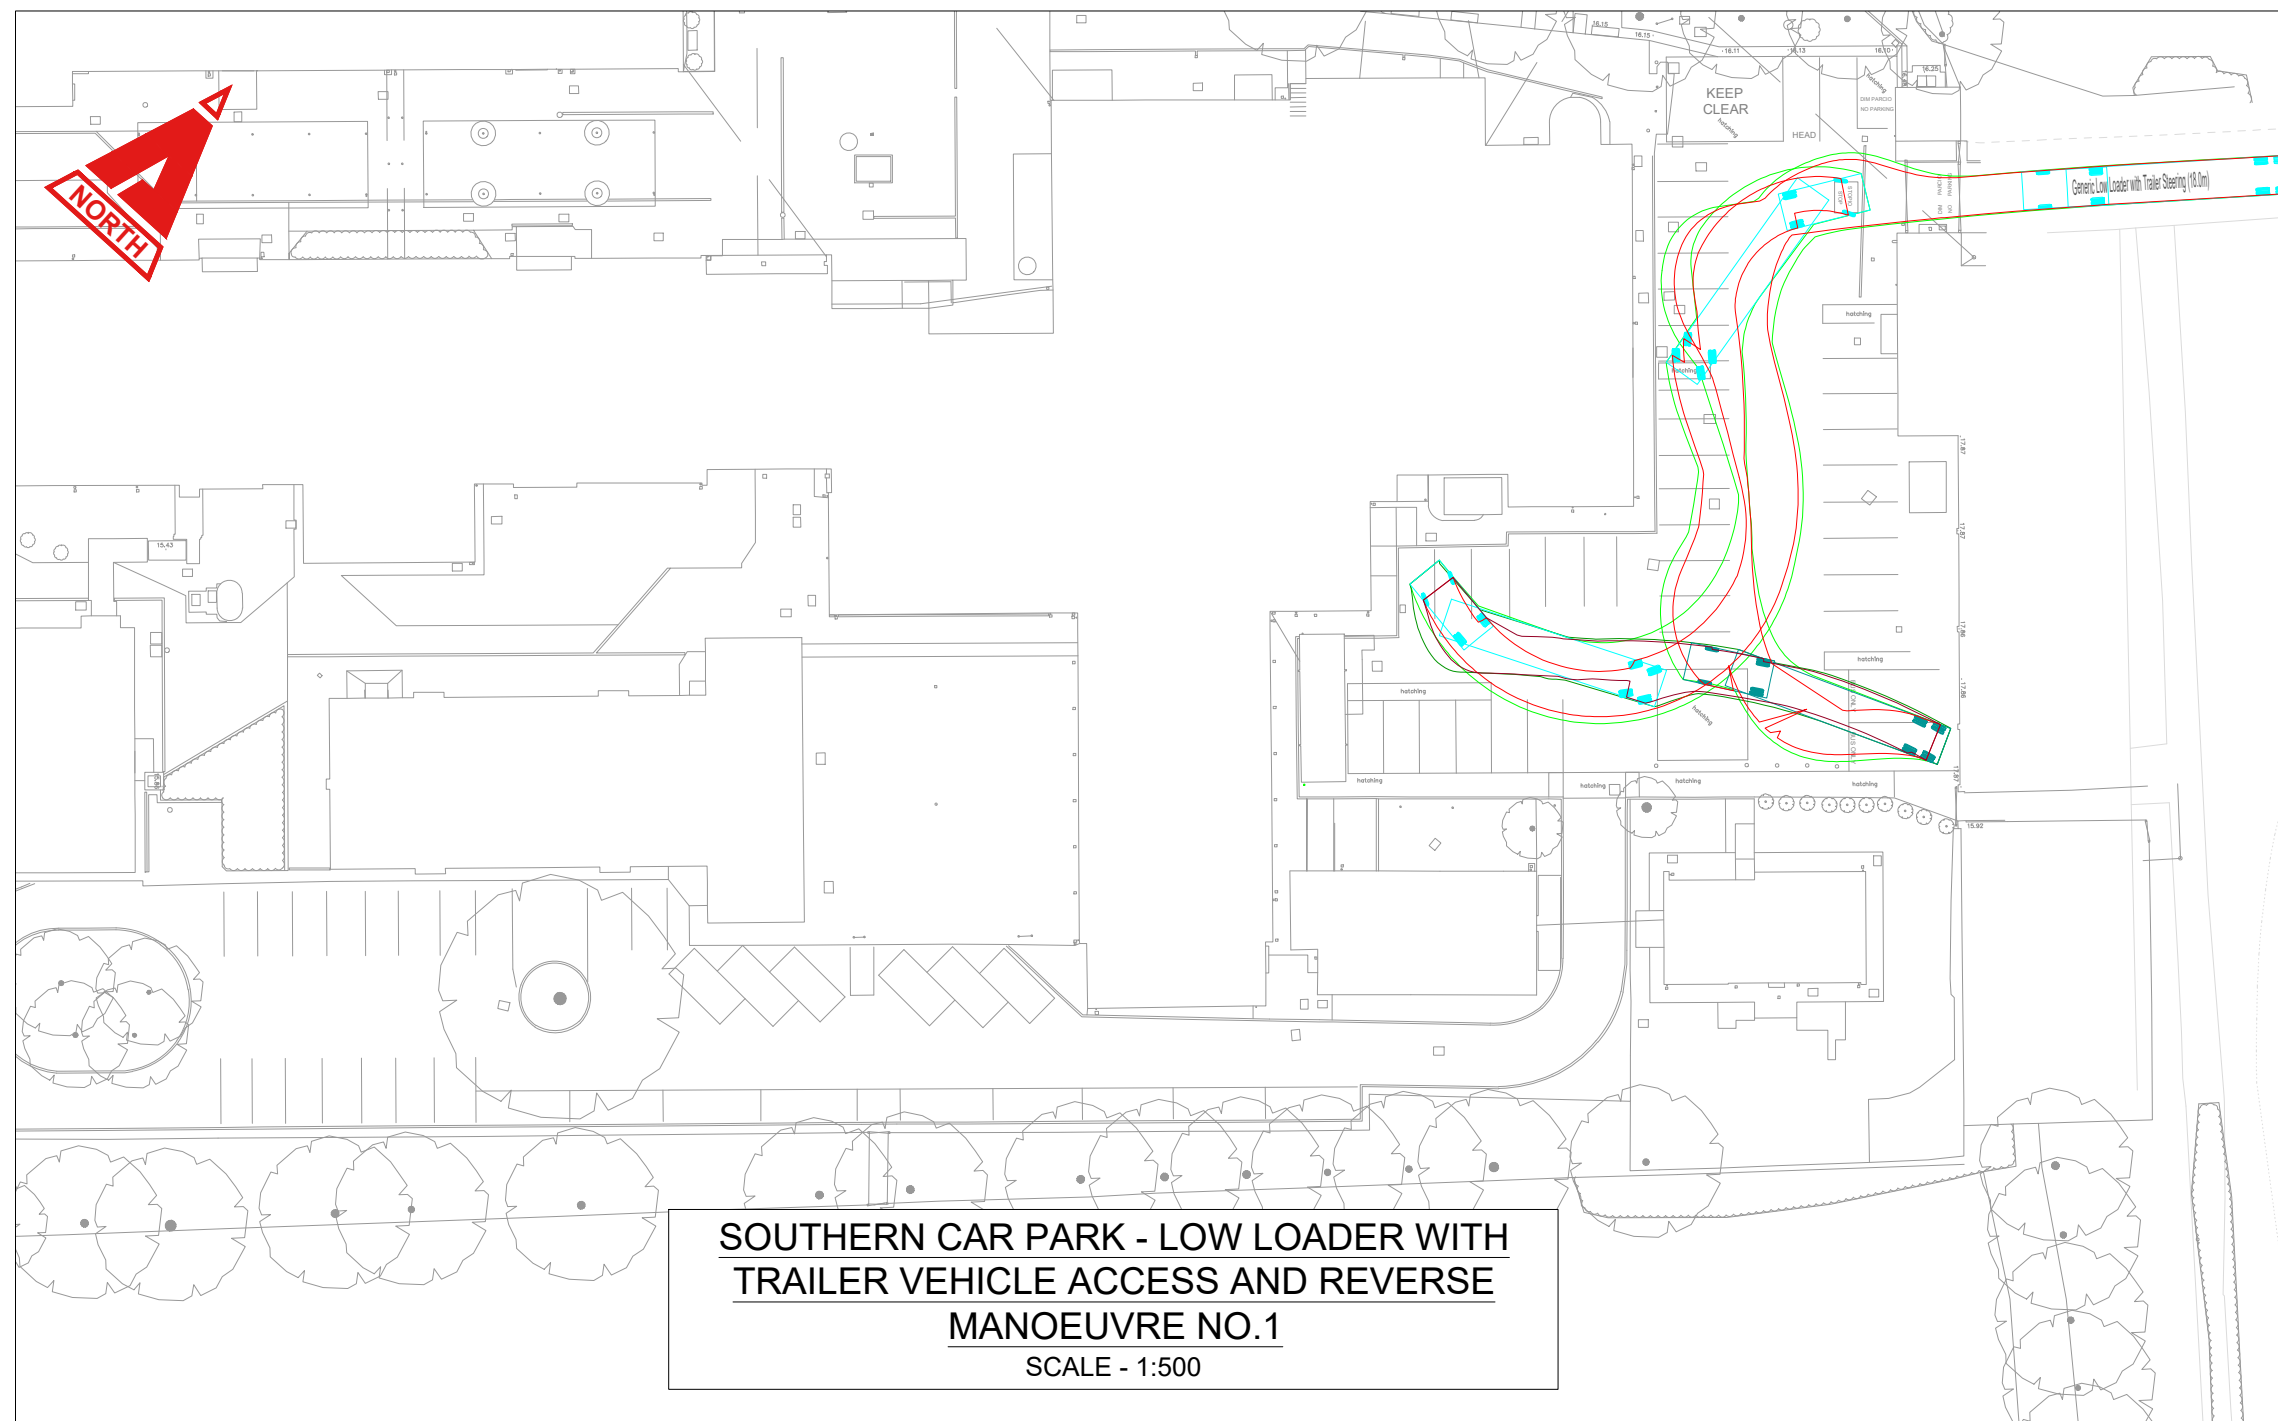


SOUTHERN CAR PARK - LOW LOADER WITH
TRAILER VEHICLE ACCESS AND REVERSE
MANOEUVRE NO.1
SCALE - 1:500

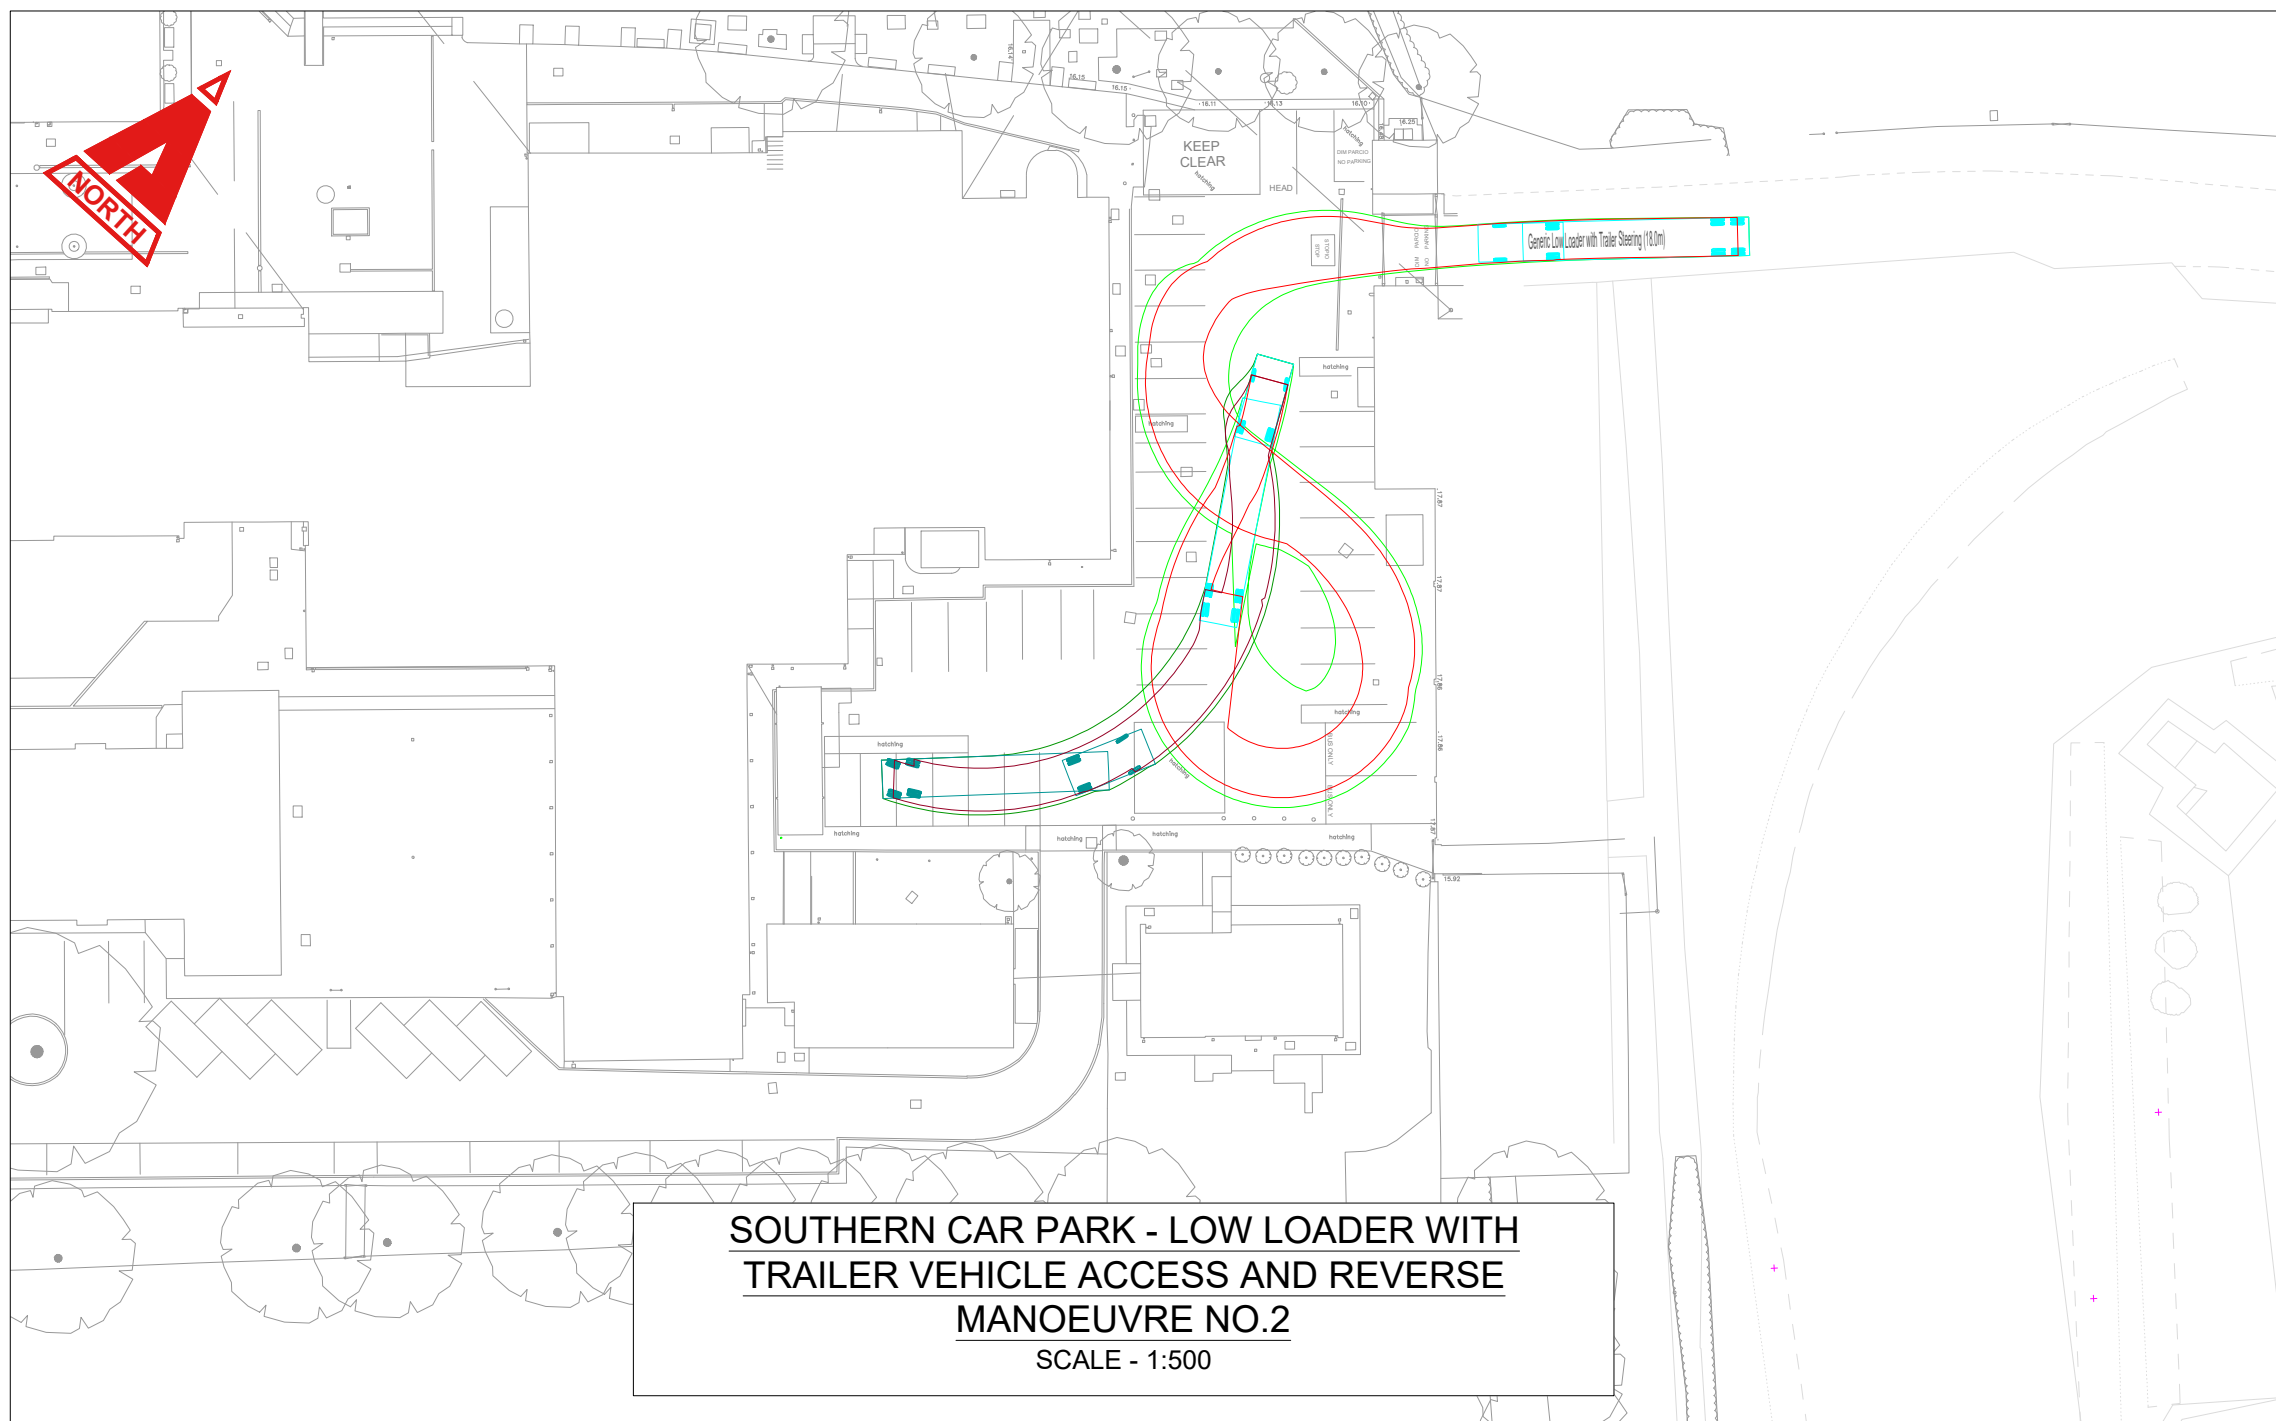


SOUTHERN CAR PARK - LOW LOADER WITH
TRAILER VEHICLE ACCESS AND REVERSE
MANOEUVRE NO.2
SCALE - 1:500

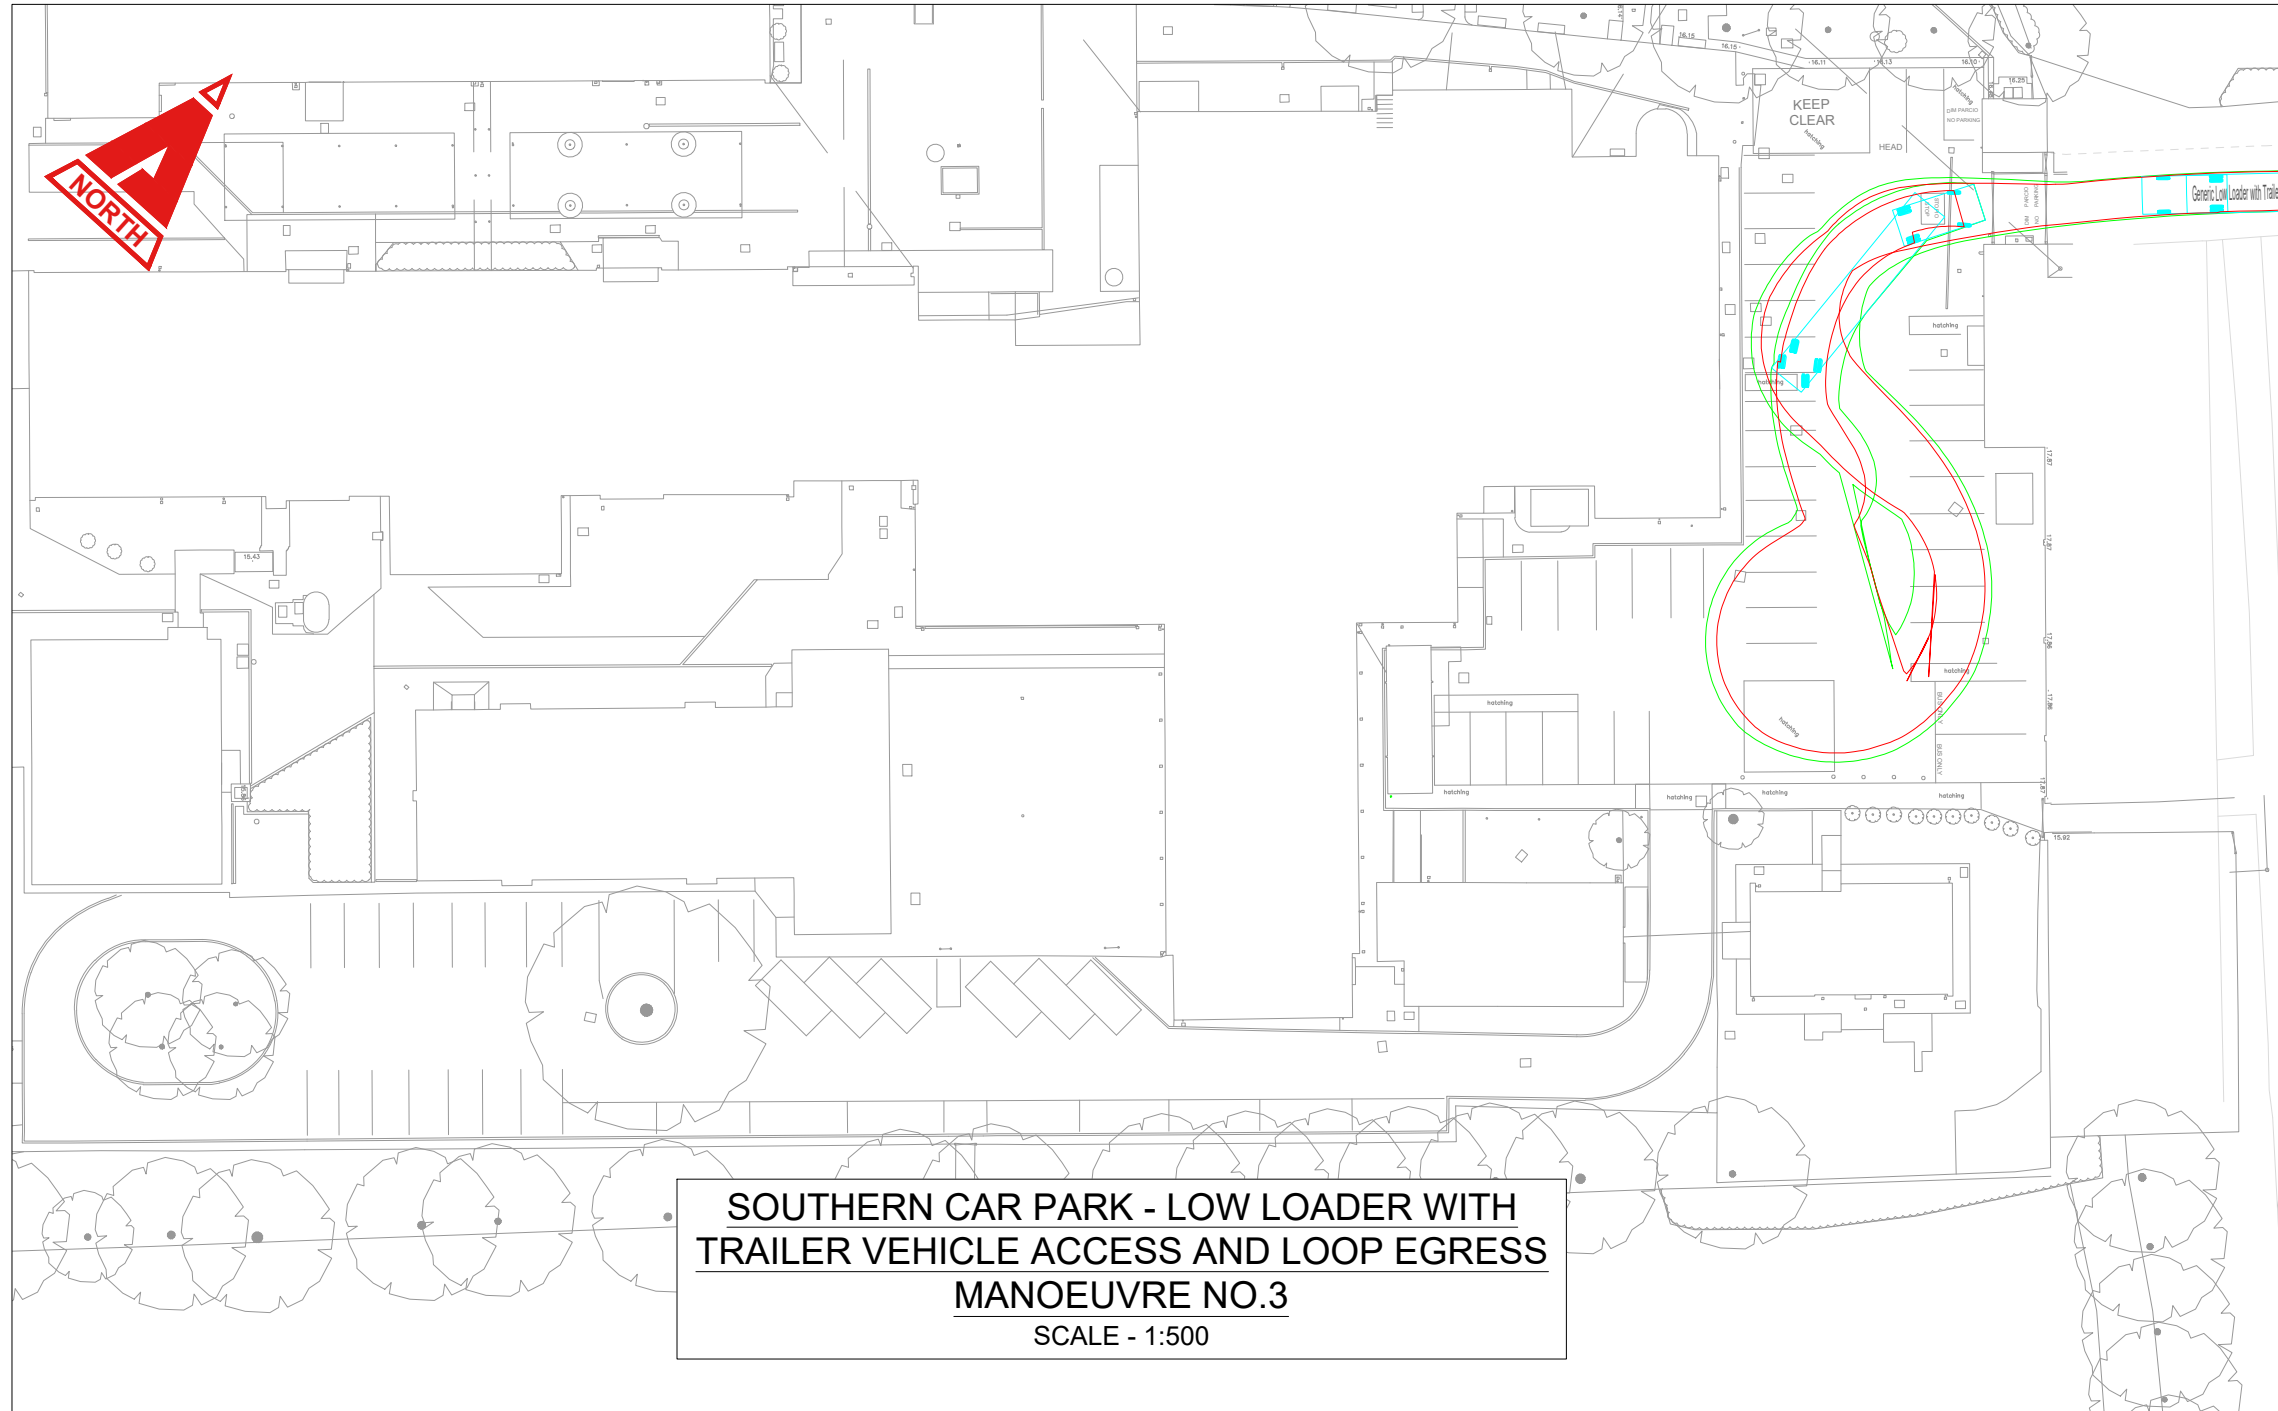

SOUTHERN CAR PARK - LOW LOADER WITH
TRAILER VEHICLE ACCESS AND LOOP EGRESS
MANOEUVRE NO.3
SCALE - 1:500

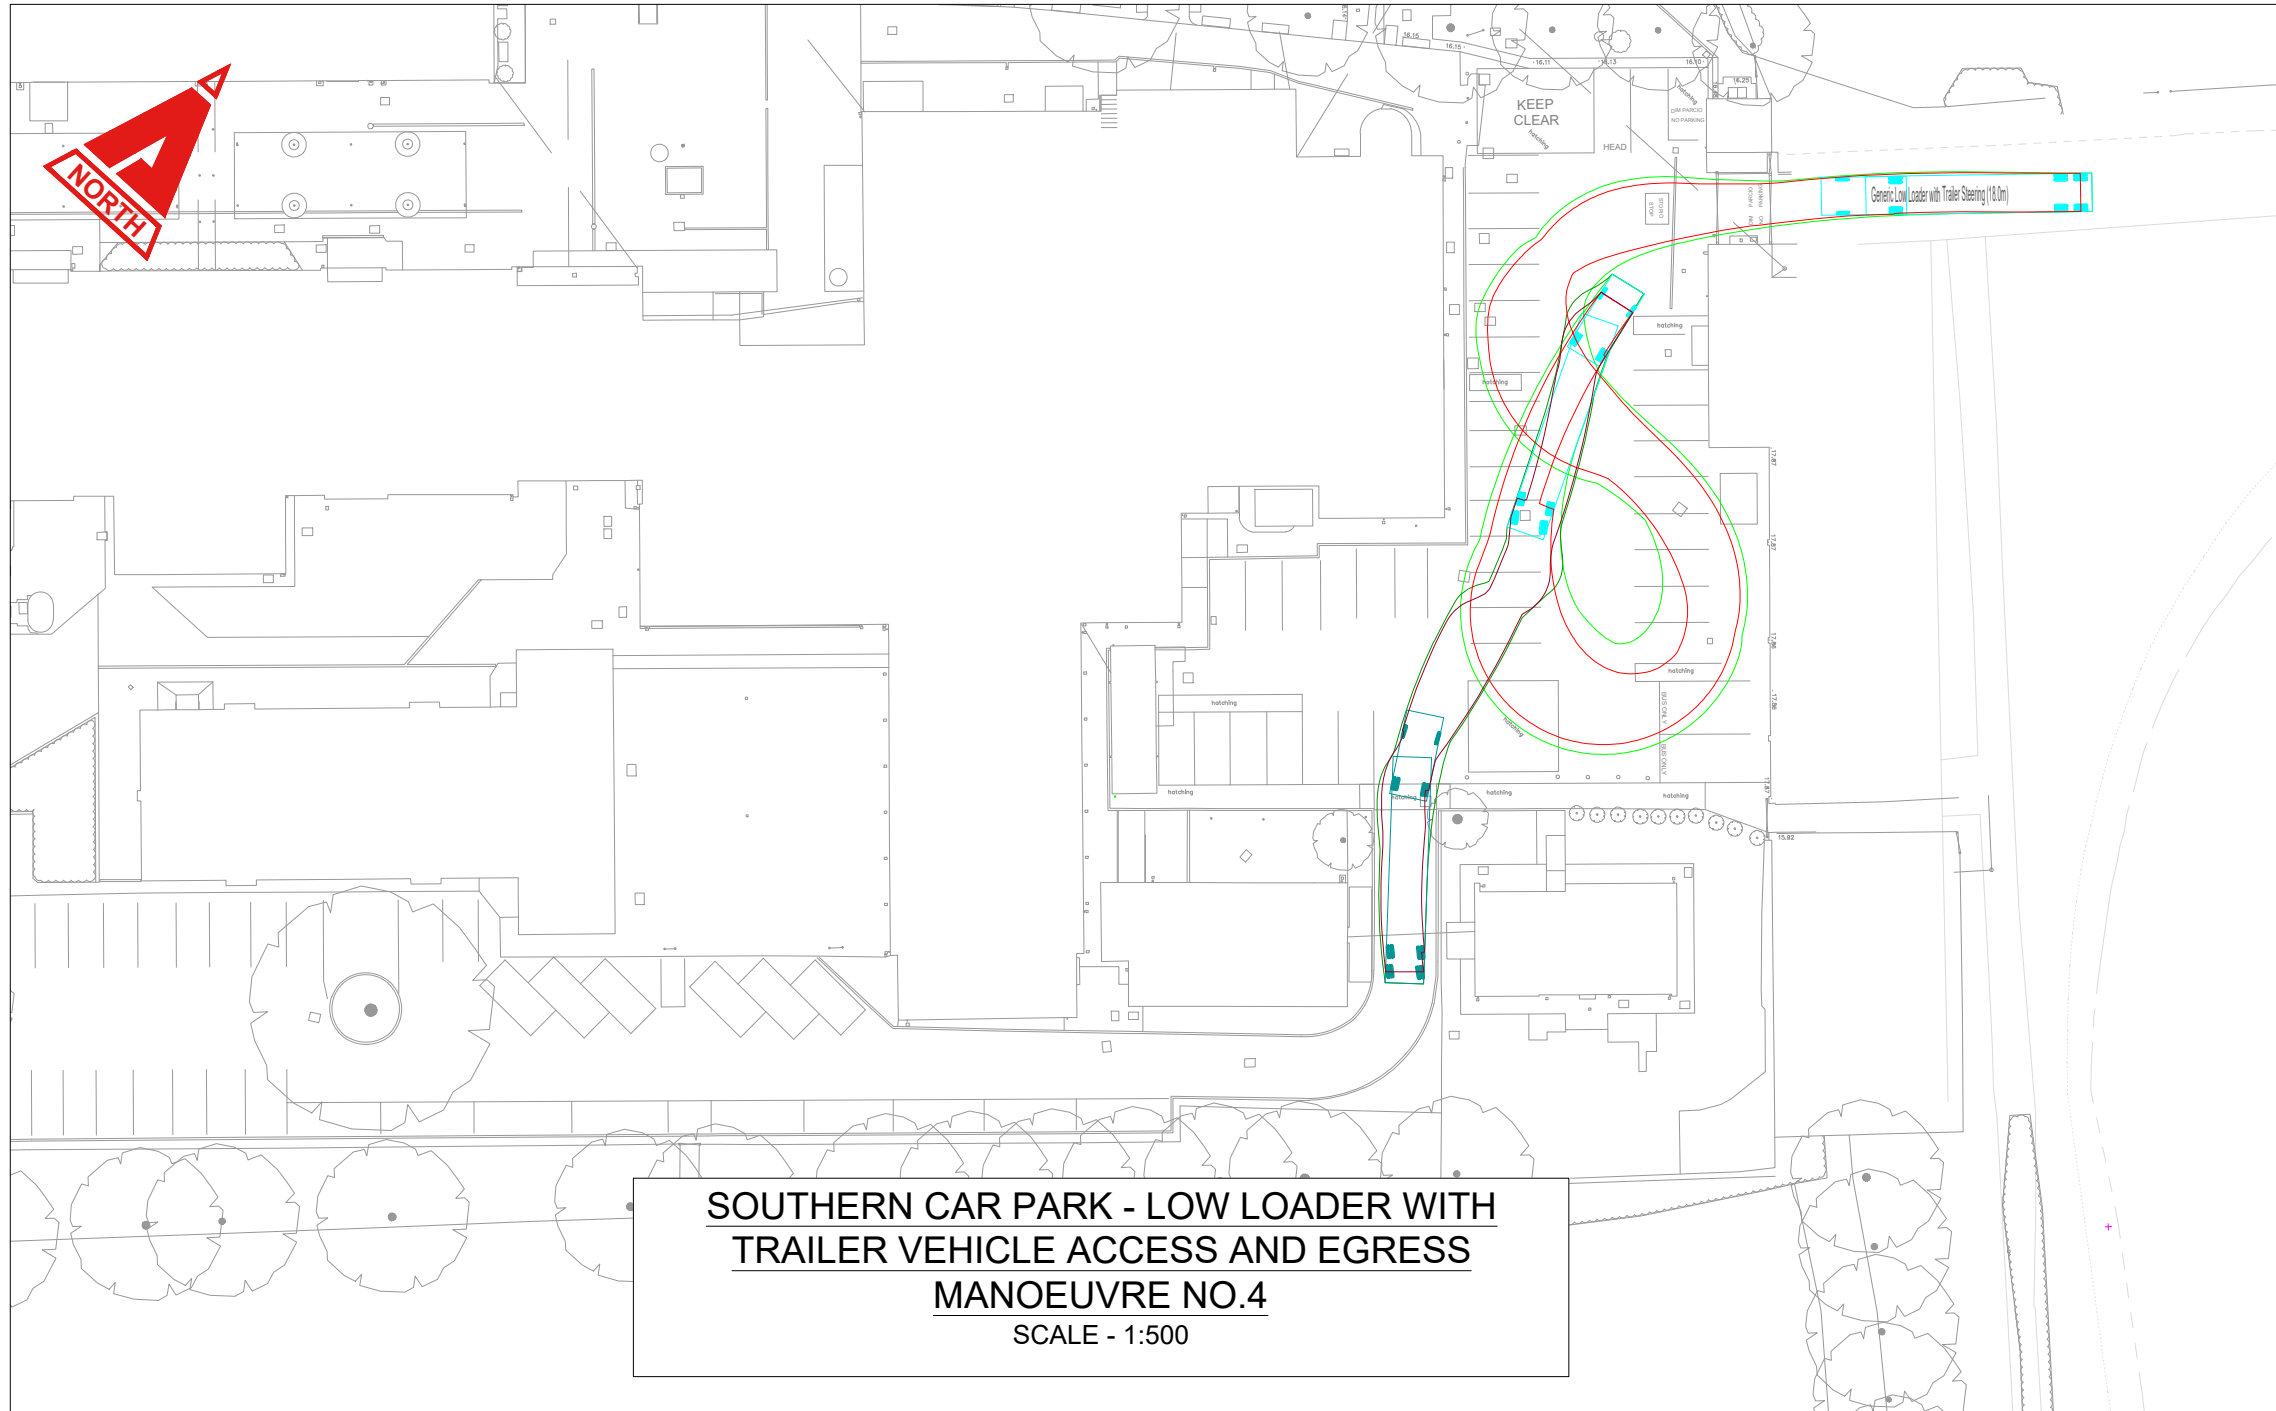

SOUTHERN CAR PARK - LOW LOADER WITH
TRAILER VEHICLE ACCESS AND EGRESS
MANOEUVRE NO.4
SCALE - 1:500

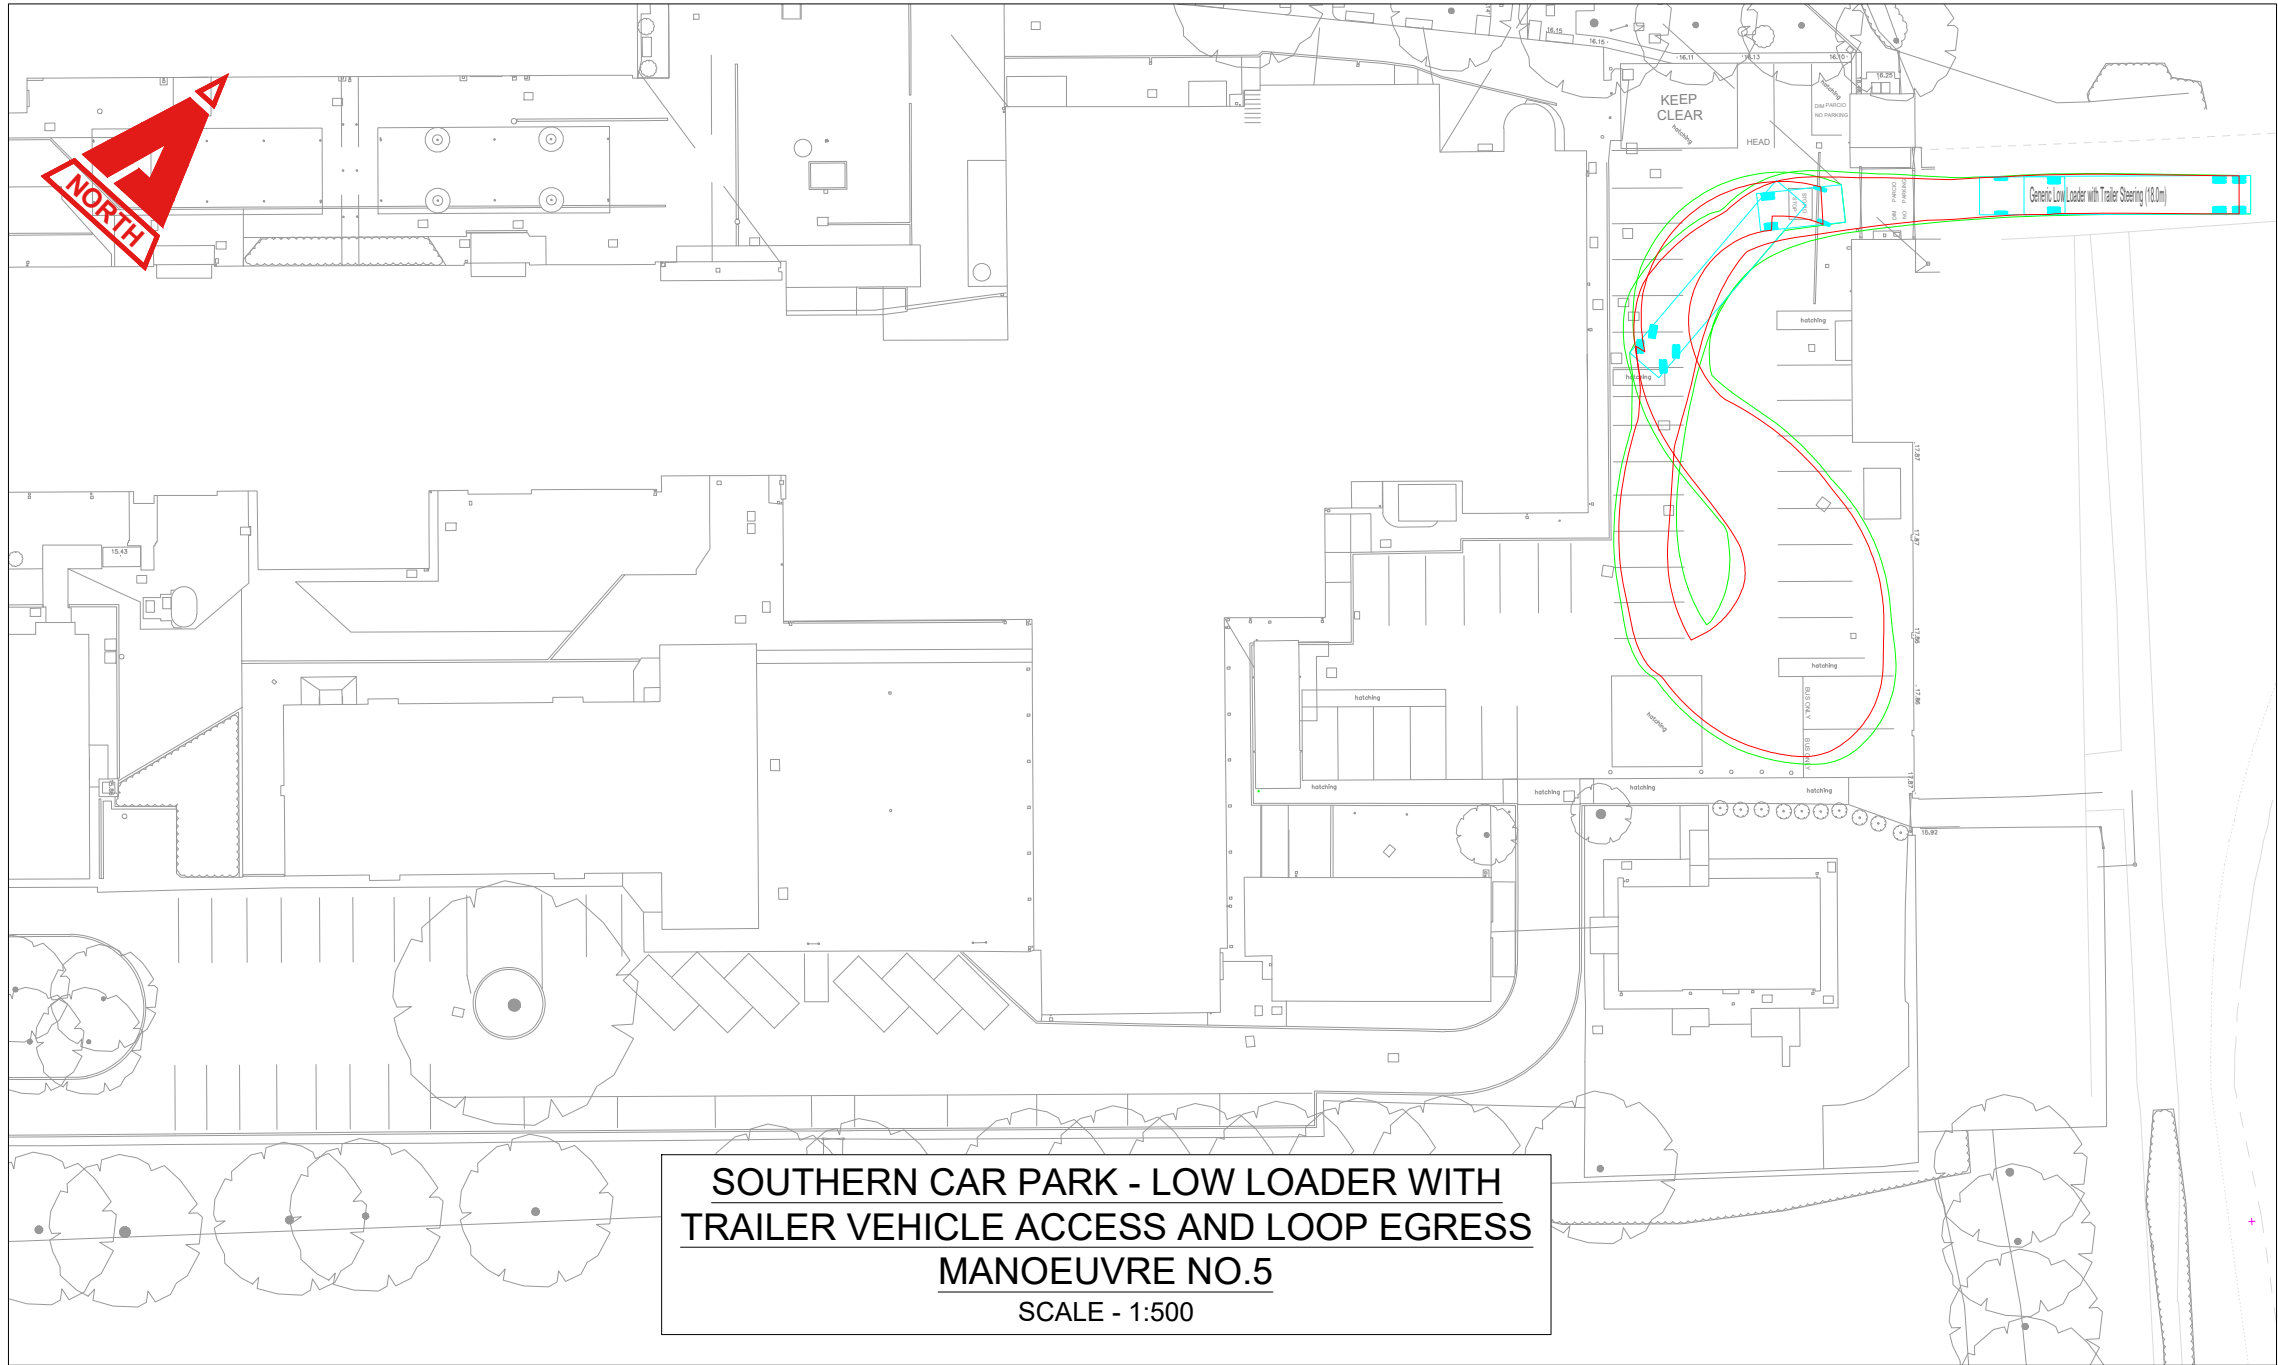

SOUTHERN CAR PARK - LOW LOADER WITH
TRAILER VEHICLE ACCESS AND LOOP EGRESS
MANOEUVRE NO.5
SCALE - 1:500

THIS DRAWING IS COPYRIGHT © CAMBRIA CONSULTING LTD.

DO NOT SCALE FROM THIS DRAWING.


CONTRACTORS MUST CHECK ALL DIMENSIONS ON SITE. ONLY FIGURED DIMENSIONS ARE TO BE WORKED FROM. DISCREPANCIES MUST BE REPORTED IMMEDIATELY TO CAMBRIA CONSULTING LIMITED BEFORE PROCEEDING.

THE CONTRACTOR IS TO REFER TO THE SPECIFICATION, FULL SCHEDULE OF RESIDUAL RISKS IN THE CONTRACT DOCUMENTATION AND ALSO TO INFORMATION FROM OTHER DESIGNERS, IN PARTICULAR THE M&E CONSULTANT REGARDING EXISTING LIVE SERVICES.

 THIS SYMBOL IS USED TO HIGHLIGHT INSTANCES OF RISK WITHIN THE CONSTRUCTION PROCESS. ALWAYS CHECK FOR LATER REVISIONS OF THIS DRAWING.

KEY

- CHASIS OUTLINE
- OVERHANG OUTLINE
- SITE BOUNDARY

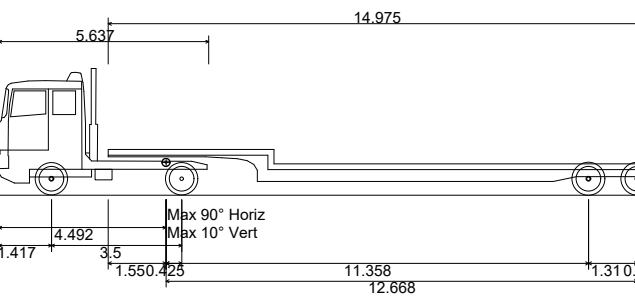

Generic Low Loader with Trailer Steering (18.0m)
Overall Length 17.918m
Overall Width 2.540m
Overall Body Height 3.408m
Min Body Ground Clearance 0.332m
Max Track Width 2.520m
Lock to lock time 6.00s
Kerb to Kerb Turning Radius 6.350m

P01	FIRST ISSUE FOR COMMENT.	JW	RJ	RJ
		27/01/26		
Rev.	Description	By	Chk	App

Client:



Project:

CAERLEON SCHOOL
CB2183

Drawing Title:

VEHICLE TRACKING LOW
LOADER WITH TRAILER
(DEMOLITION PHASE)

Drawing No.

CB2183 CAM XX XX DR C 0204

Project	Originator	Function	Spacial	Form	Disc	Number
---------	------------	----------	---------	------	------	--------

Status:	Scale @A1:	Rev.
S2 PRELIMINARY	AS SHOWN	P01

CAMBRIA
Constructive Thinking

Civil & Structural Engineers
Cambria House
16 Plas St. Pol de Leon
Penarth Marina
Cardiff, CF64 1TR

T 029 2009 3333
E admin@cambria.co.uk
W www.cambria.co.uk
@cambriauk
uk.linkedin.com/in/cambria