


All dimension should be verified on site before proceeding with the work.

All dimension are in millimeters.

| rev. | date | description |
|------|------|-------------|
| -    | -    | -           |

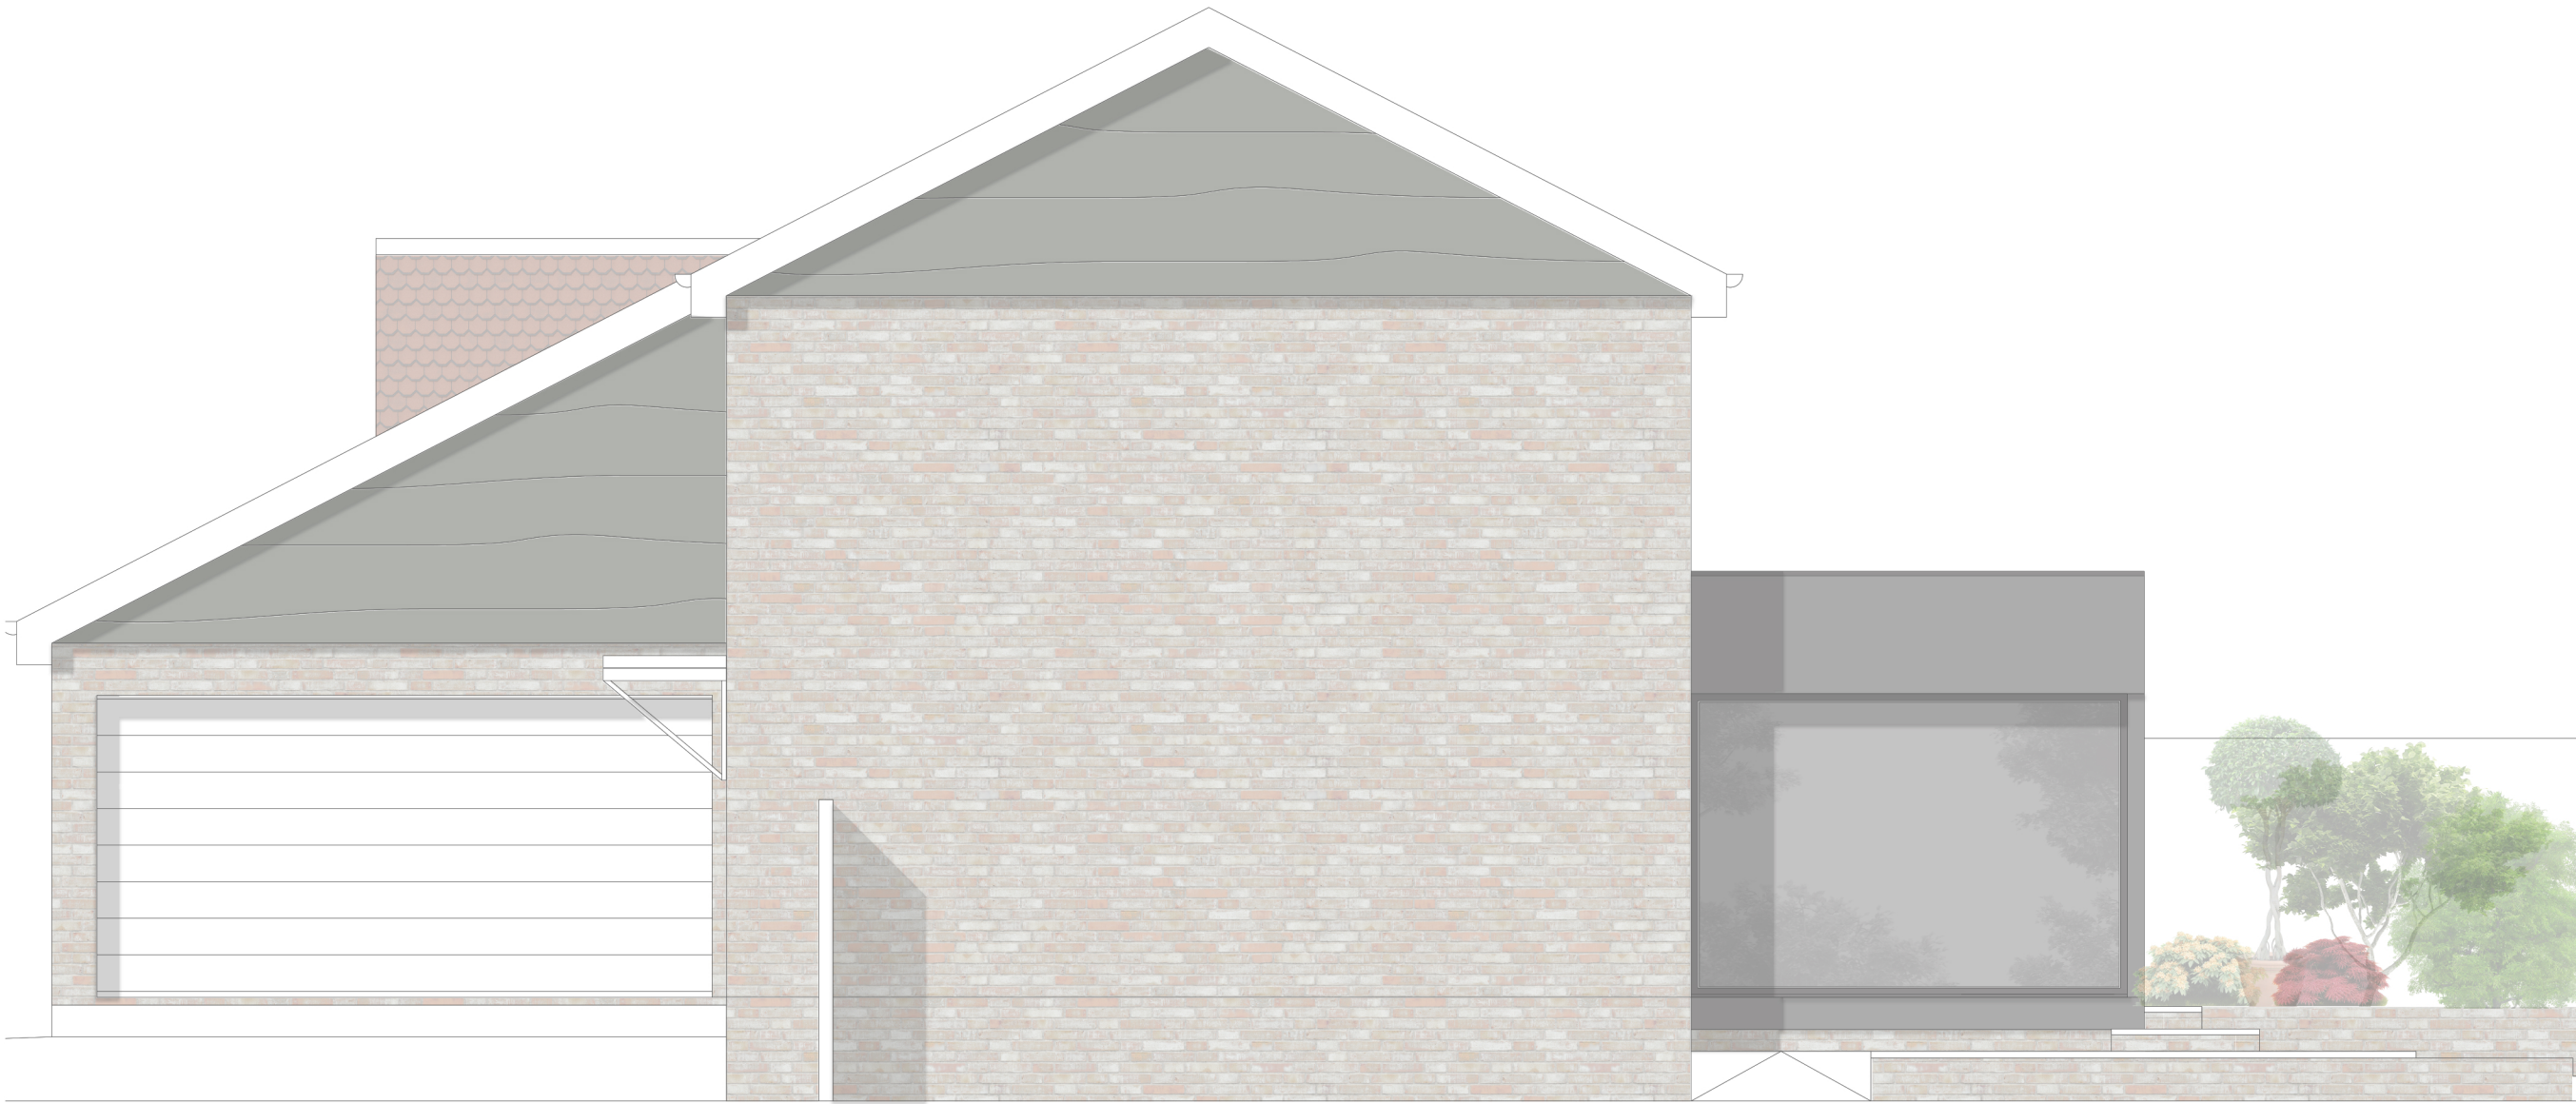

## SINTAA

www.studiosintaa.com  
T: 0117 907 6032  
M: info@studiosintaa.com

**PROJECT**  
Single storey rear extension

Callan Villa  
Tregarn Road  
Langstone Newport  
NP18 2JS

**CLIENT**  
Nuala Brennan

**DRAWING**  
Proposed side elevation

**STATUS**  
**PLANNING**

**SCALE**  
A3@1:50

**DATE**  
23/11/2025

**AUTHOR**  
EV

| PROJECT | DRG. NO | REV. |
|---------|---------|------|
| 2101    | PL26    | A    |

PROPOSED SIDE ELEVATION SCALE 1:50

