


All dimension should be verified on site before proceeding with the work.

All dimension are in millimeters.

rev.	date	description
-	-	-



PROPOSED SIDE ELEVATION 1 SCALE 1:50

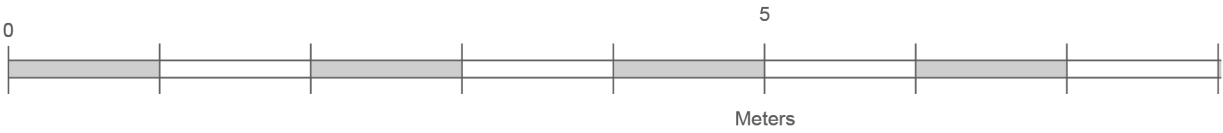

SINTAA

www.studiosintaa.com
T: 0117 907 6032
M: info@studiosintaa.com

PROJECT
Single storey rear extension

Callan Villa
Tregarn Road
Langstone Newport
NP18 2JS

CLIENT
Nuala Brennan

DRAWING
Proposed side elevation 2

STATUS
PLANNING

SCALE
A3@1:50

DATE 23/11/2025	AUTHOR EV
---------------------------	---------------------

PROJECT 2101	DRG. NO PL27	REV. A
------------------------	------------------------	------------------