


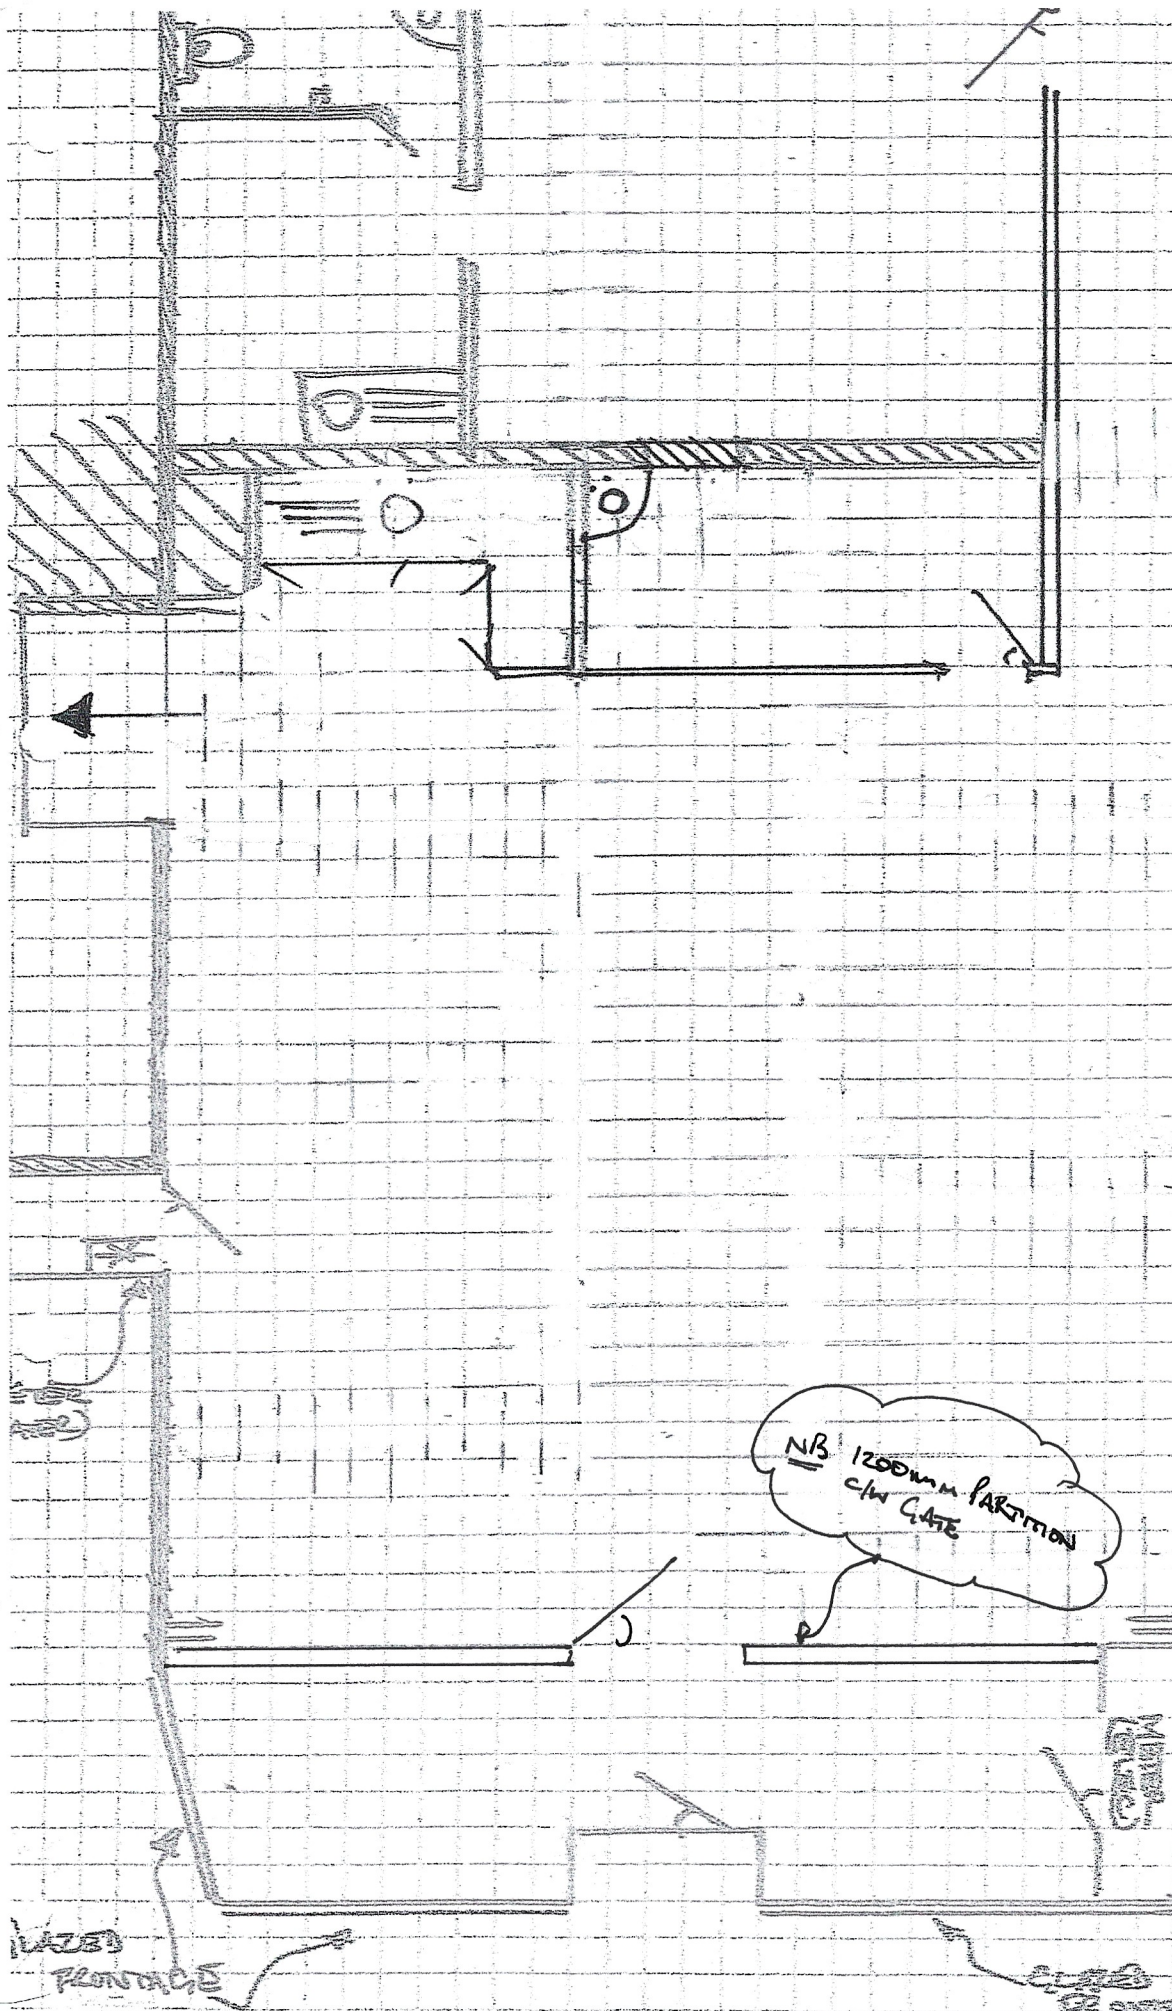

- ALL PARTS
- ASSUMED MASS
- FIRE (INBS)

GRADIENT RE FULL WORKS BY C/N

13/11/25

- REMOVE INT. PARTITIONS AS DRAWING
- INSTALL P/B PARTITIONS + DOORWAYS AS DRAWING
- C/W IRONING/SHIRT ROOM
- PROVIDE WALKWAY TO FIRE EXIT
- REMOVE WC + BASIN AS NOTED
- SUPPLY + FIT KITCHEN UNITS (TBC)
- SUPPLY + FIT INT. DOORS AS REQ.
- KNOCK THROUGH + MAKE GOOD WALKWAY TO NO 91
- DEC ALL NEW WORK
- SUPPLY + FIT WHB TO BABY CHANGING

NB 1200mm PARTITION C/W GATE

@ c 1:50

1 MTR