


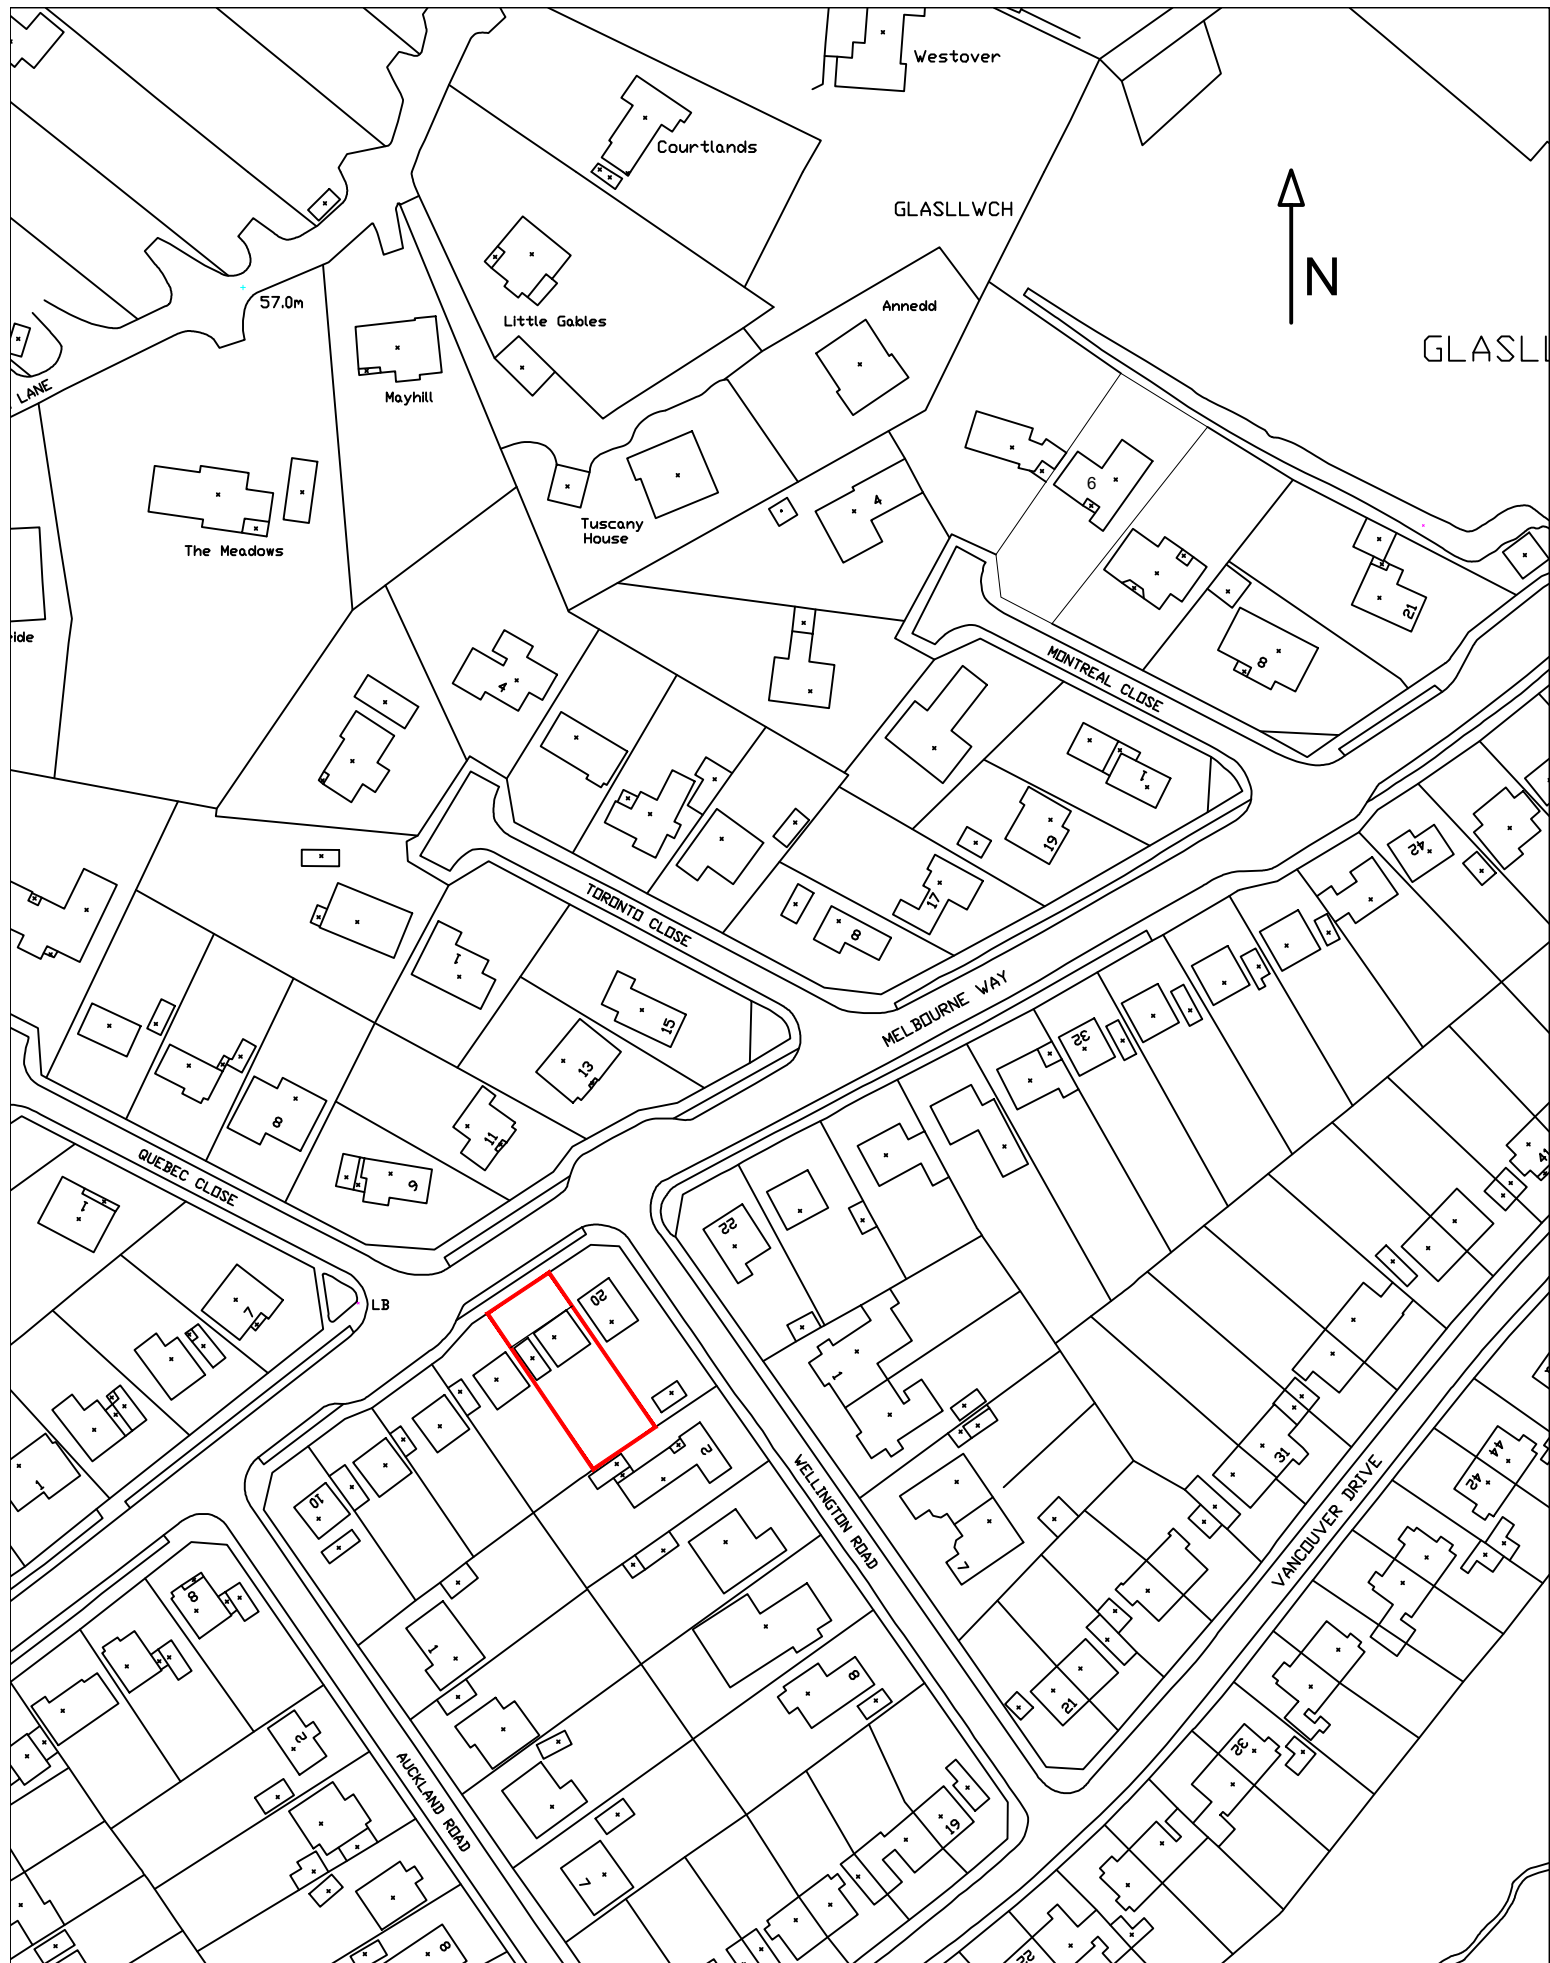

DRAWING REFERENCE
LOCATION PLAN

SITE ADDRESS
18 MELBOURNE WAY, NEWPORT, NP20 3RE
MR & MRS MILLER

DRAWN BY
DATE
CH'D BY
DATE
STATUS

DJLH
NOV 2025

SCALE
1:1250 (A4)

DRAWING No.
25-2286-DWG-01

PLANNING


Keystone
Structural Engineering
Email dudley@keystonese.co.uk

Keystone House
201 Risco Road
Newport
South Wales
NP20 5AR
T 01633 378058
M 07947836245
www.keystonese.co.uk