




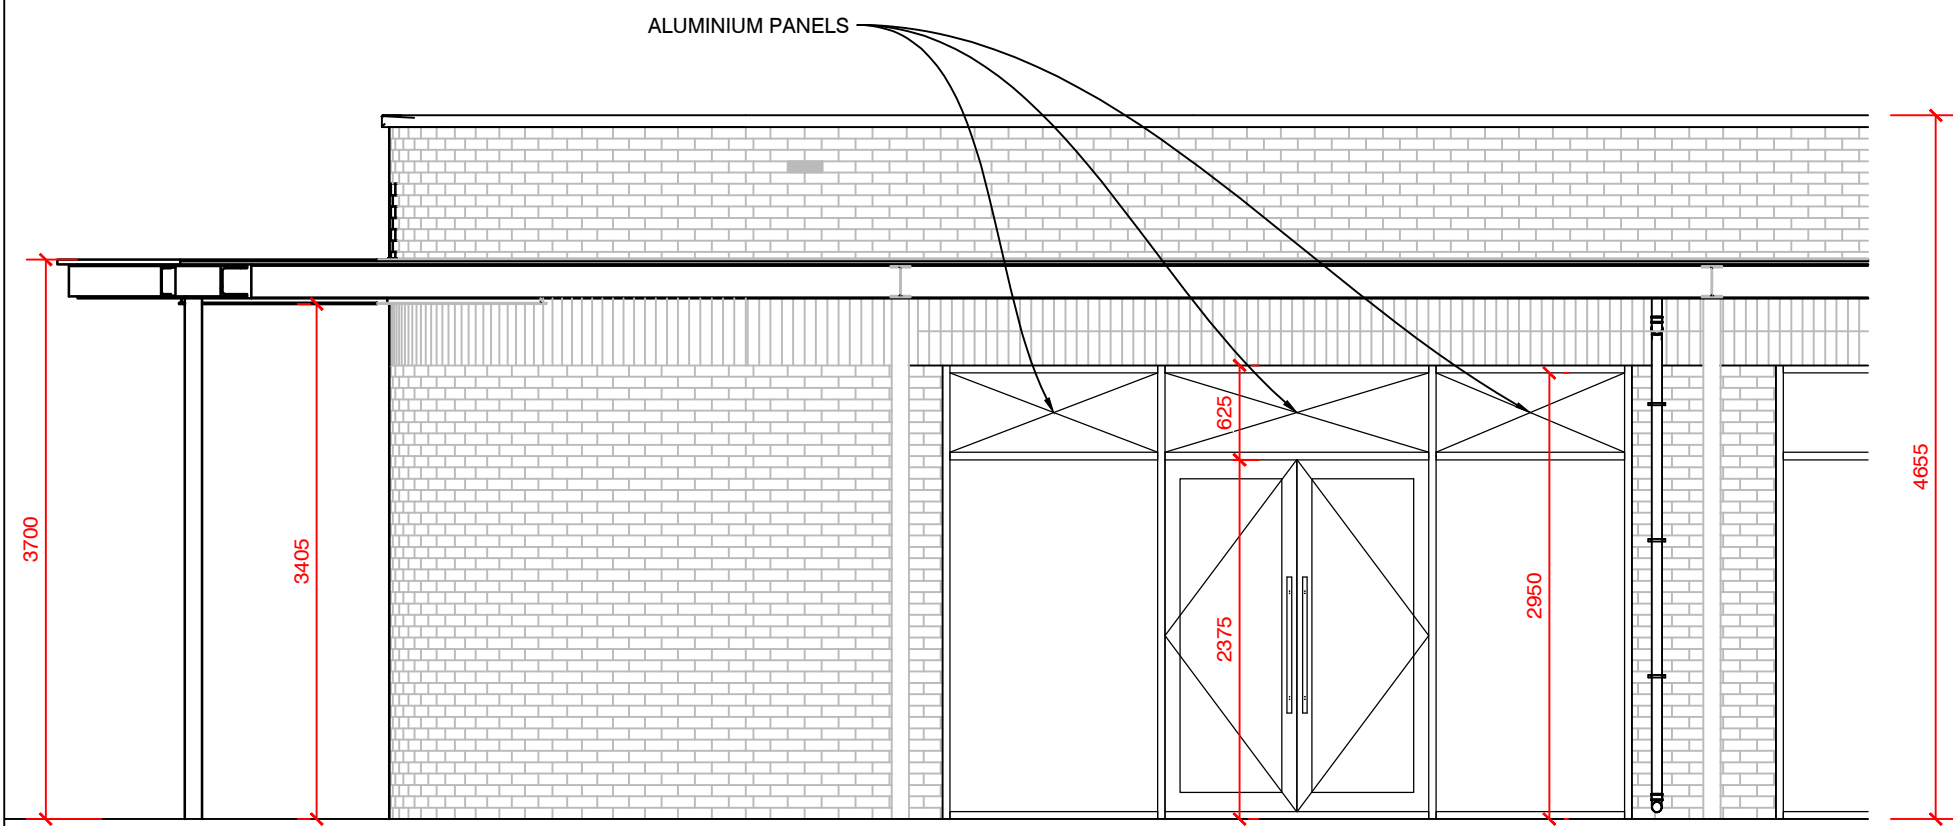


EXISTING ELEVATION A-A (SHOPFRONT) (1:50)

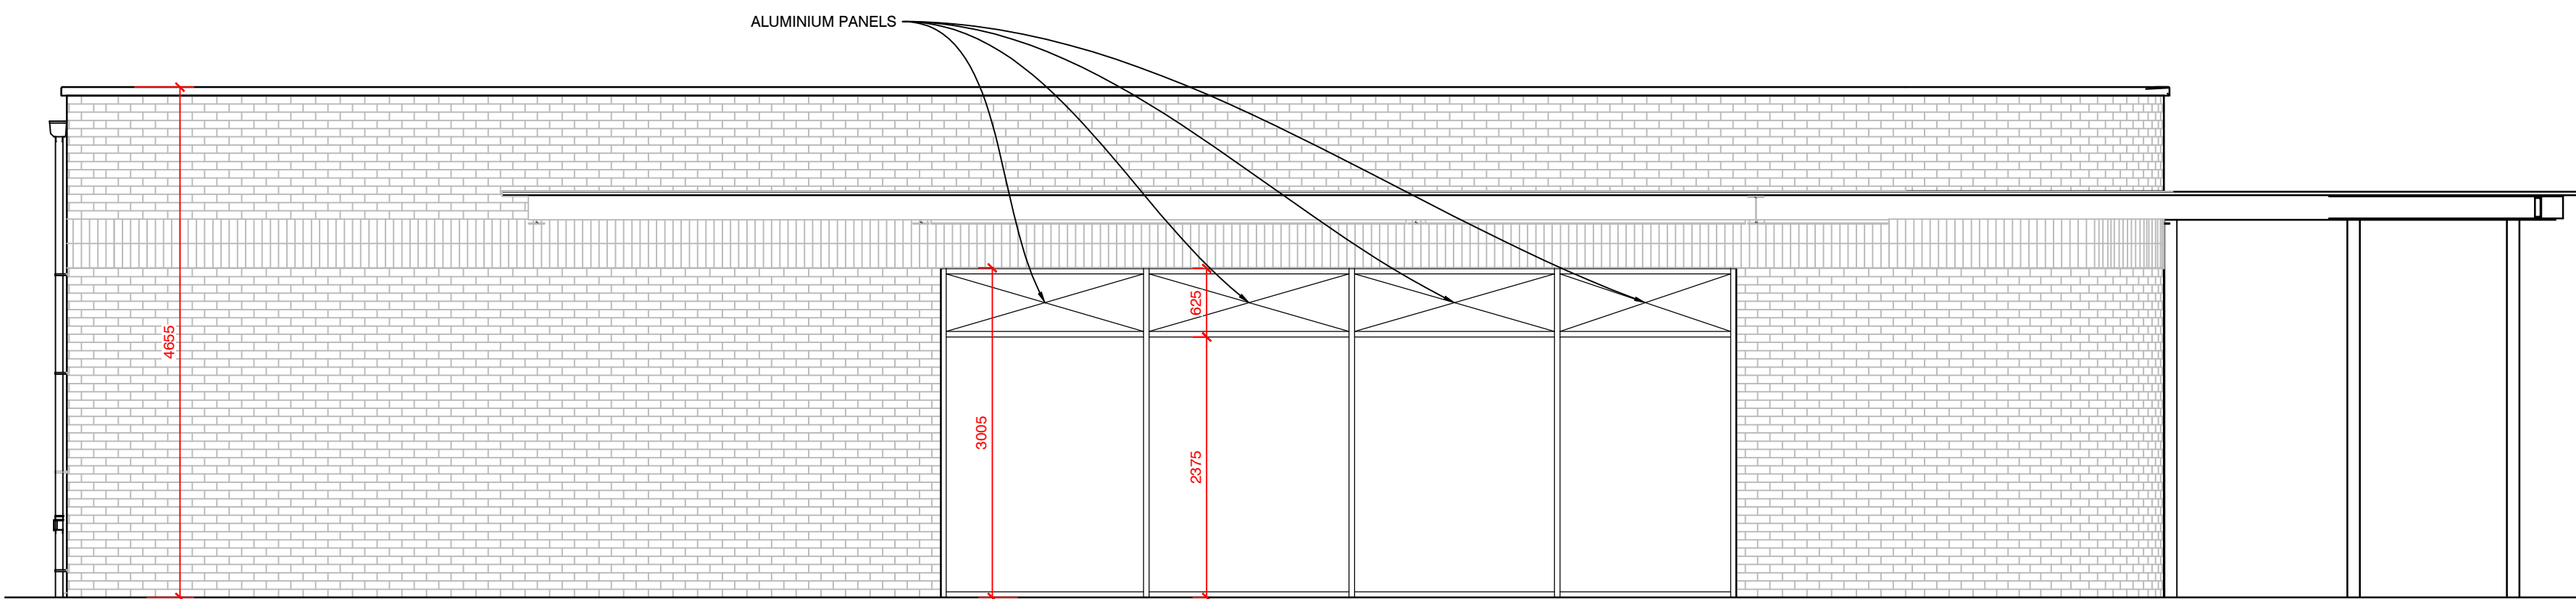

EXISTING ELEVATION B-B (SIDE) (1:50)

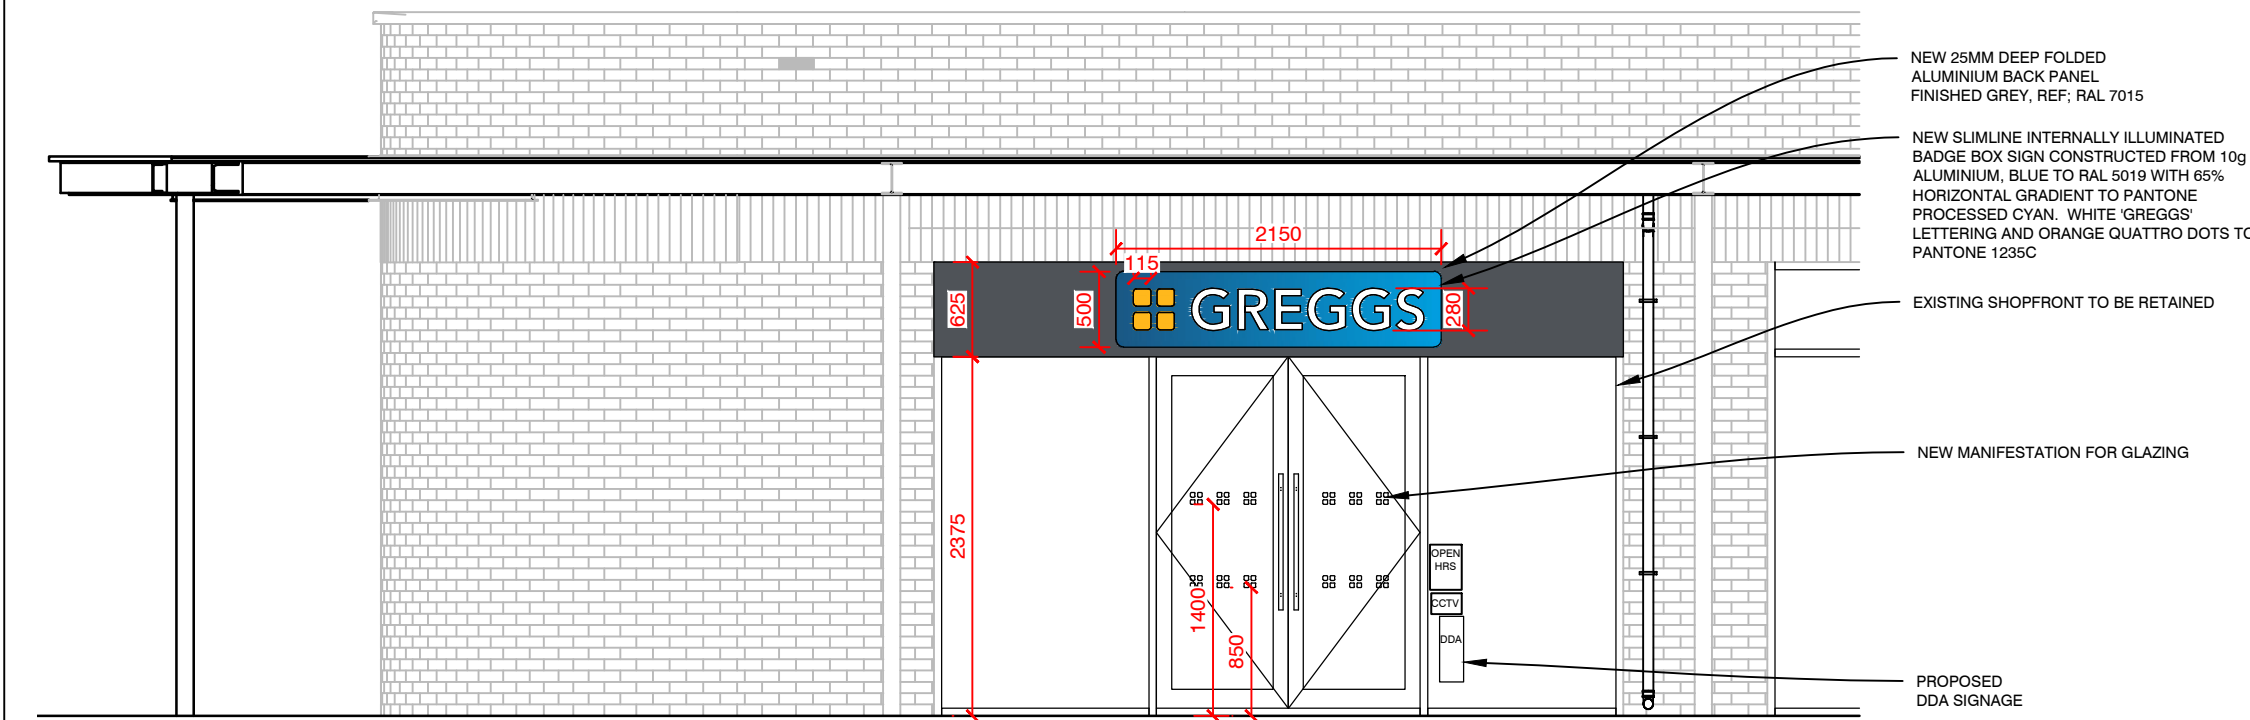

PROPOSED ELEVATION A-A (SHOPFRONT) (1:50)

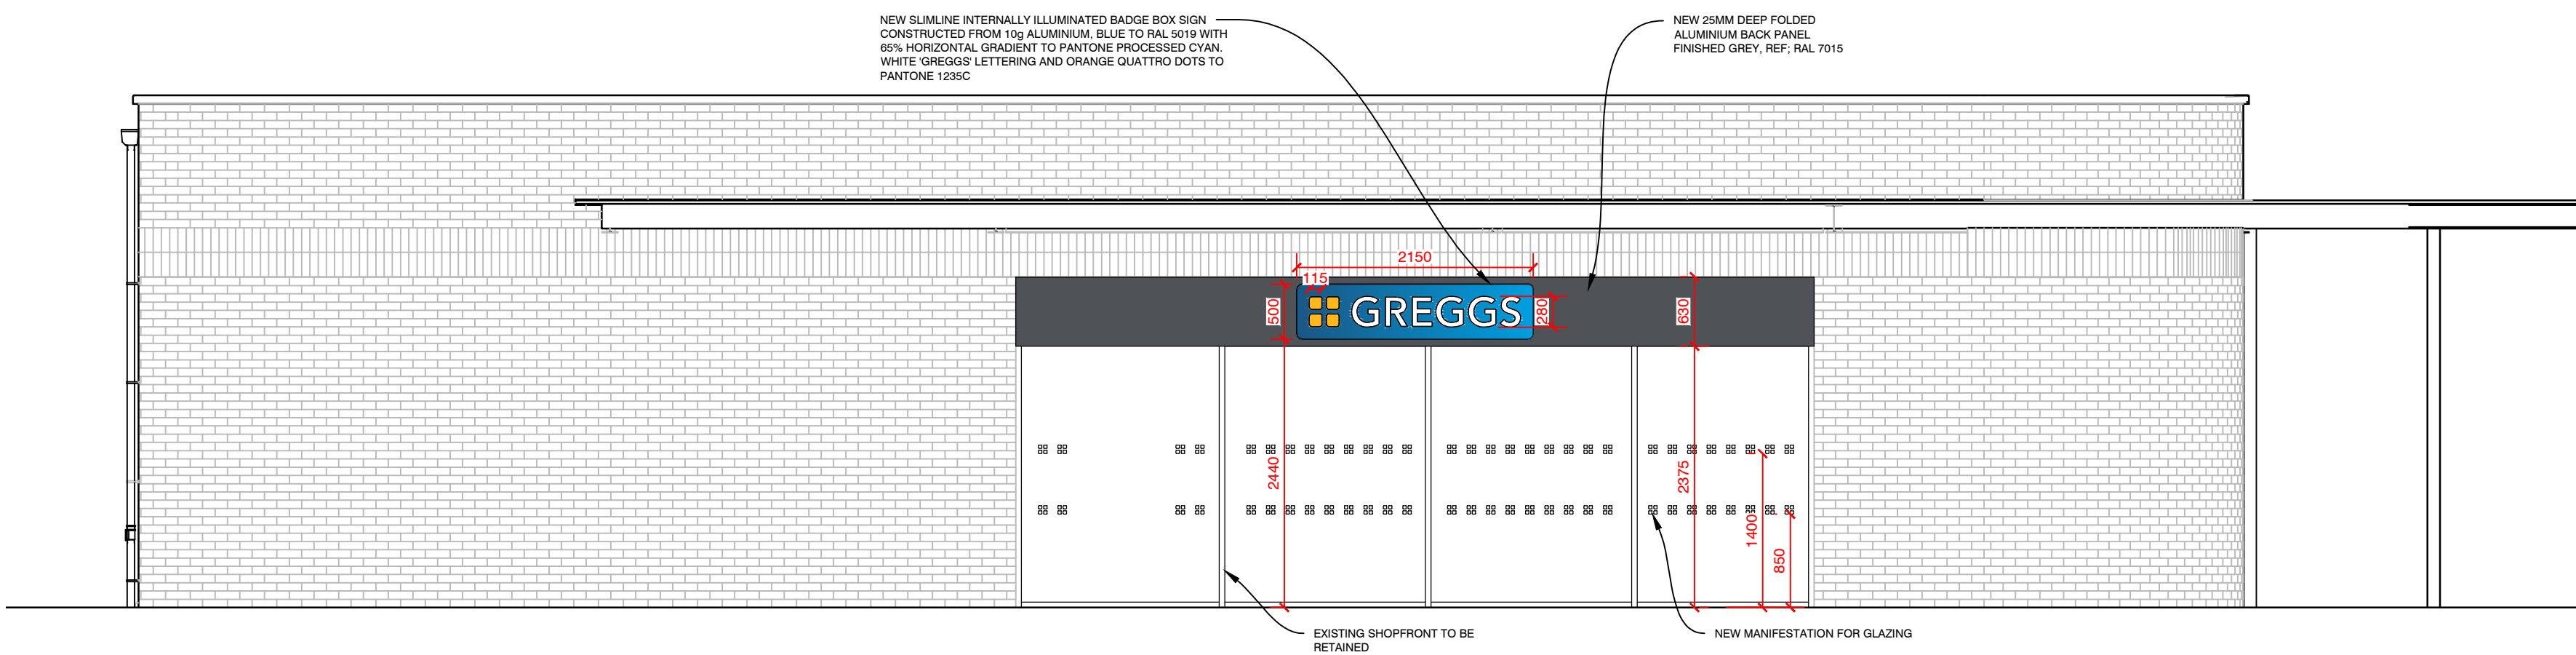

PROPOSED ELEVATION B-B (SIDE) (1:50)

REV	DESCRIPTION	DATE	NAME
			
GREGGS Plc (CENTRAL) MAINSTREAM WAY SALTLEY BIRMINGHAM B7 4SN Tel: (0121) 605 1122			
Shop S Number & Name S6984 NEWPORT U3.4 RINGLAND CENTRE			
Title PLANNING - EXTERNAL ELEVATIONS			
Site Address U3.4 RINGLAND CENTRE NEWPORT NP19 9HG			
Gross Building Area 152.1 Sq m		Gross Sales Area 59.6 Sq m	
Drawing No. RCEN/S6984/16			Rev.
Date 16/09/25		Scale 1:20	@ A1
Drawn by HE	Scale Bar 0 500 1000 1500 2000 2500mm		
Issued 17.10.25	SCALE 1:50		