




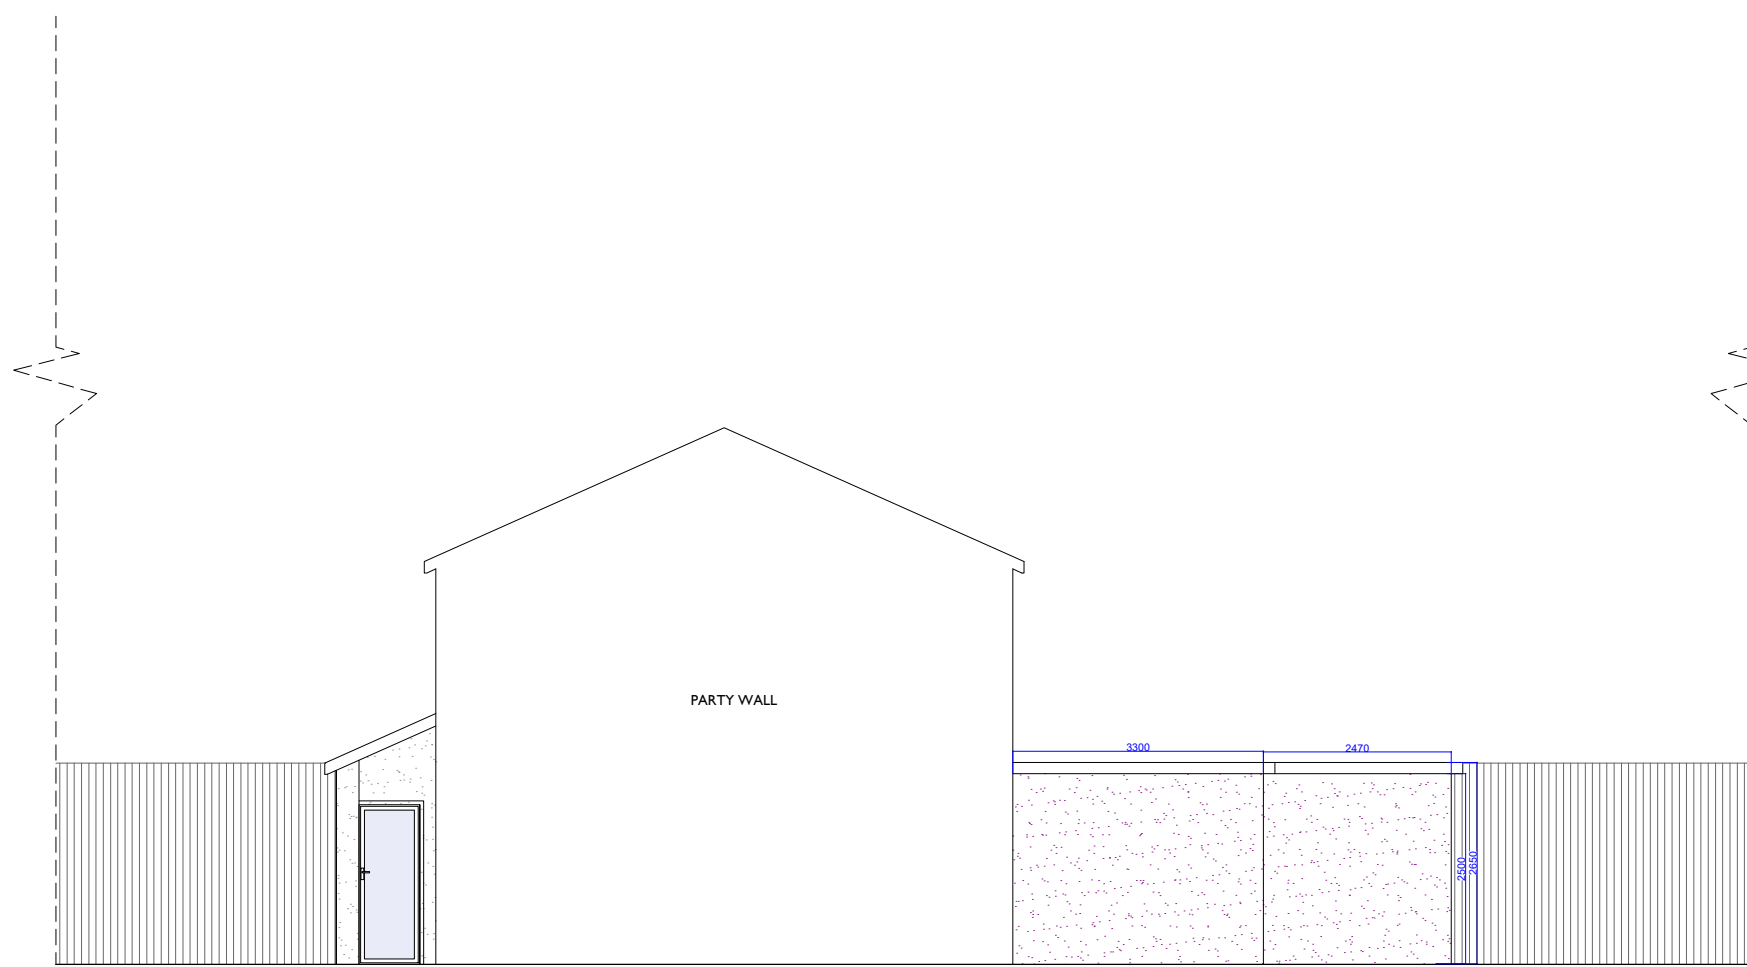


Proposed East Elevation

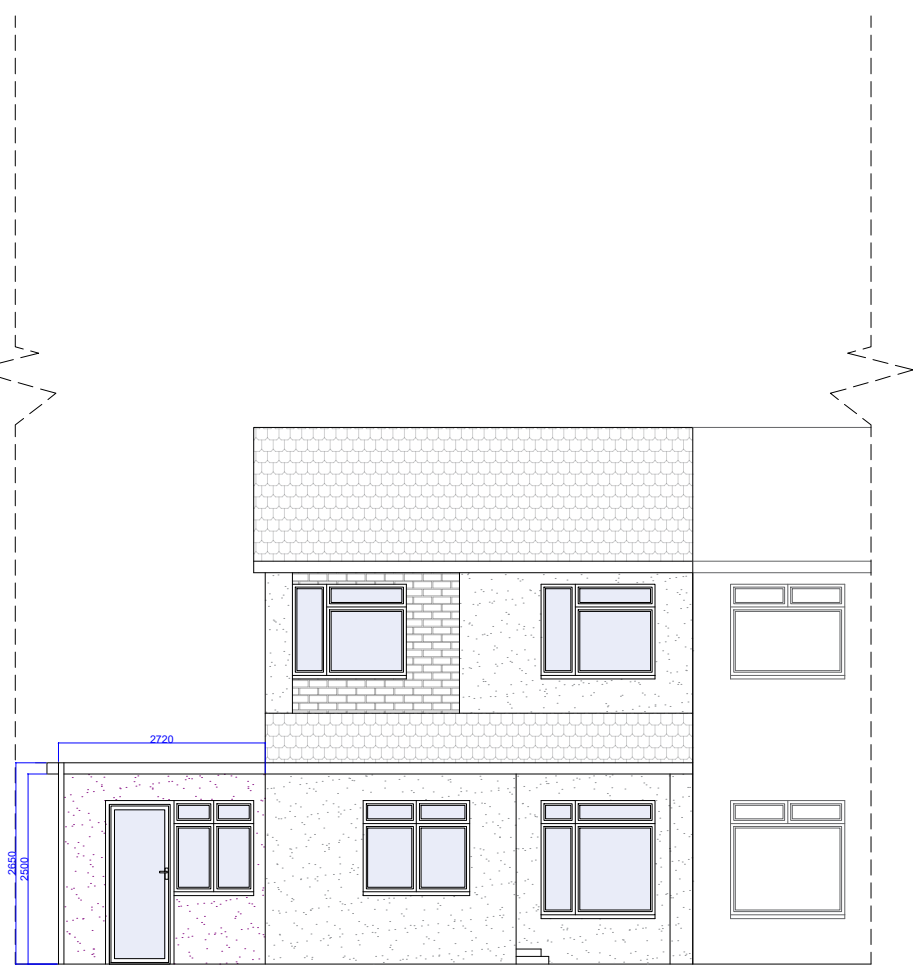

Proposed South Elevation

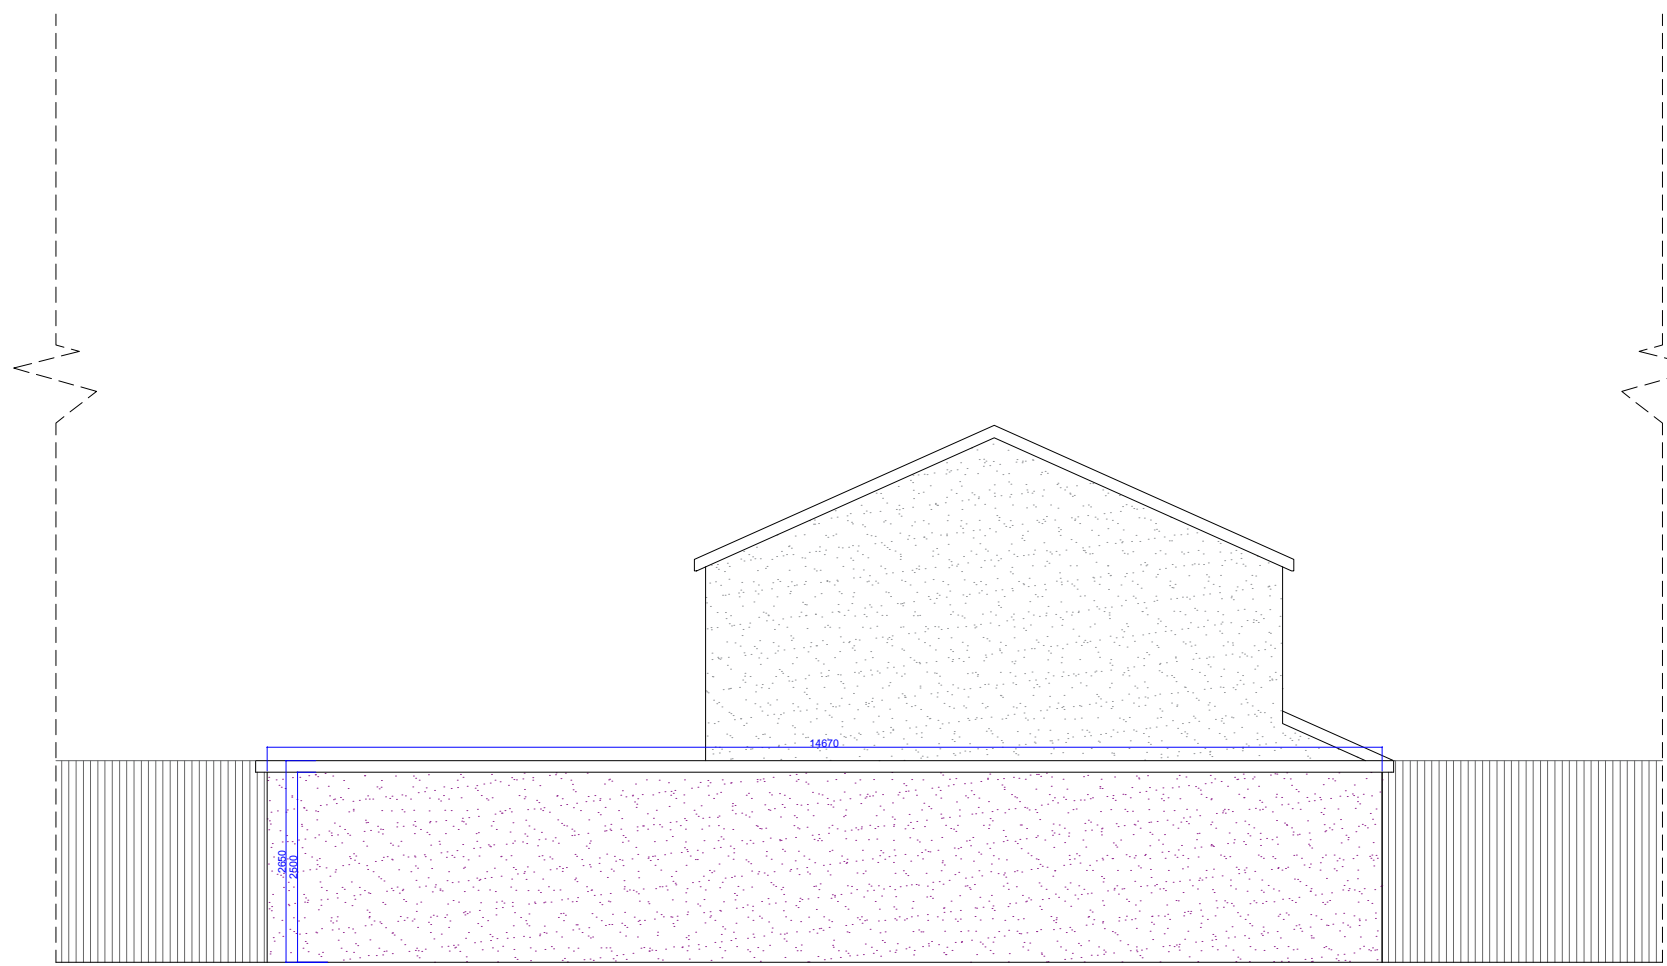

Proposed West Elevation

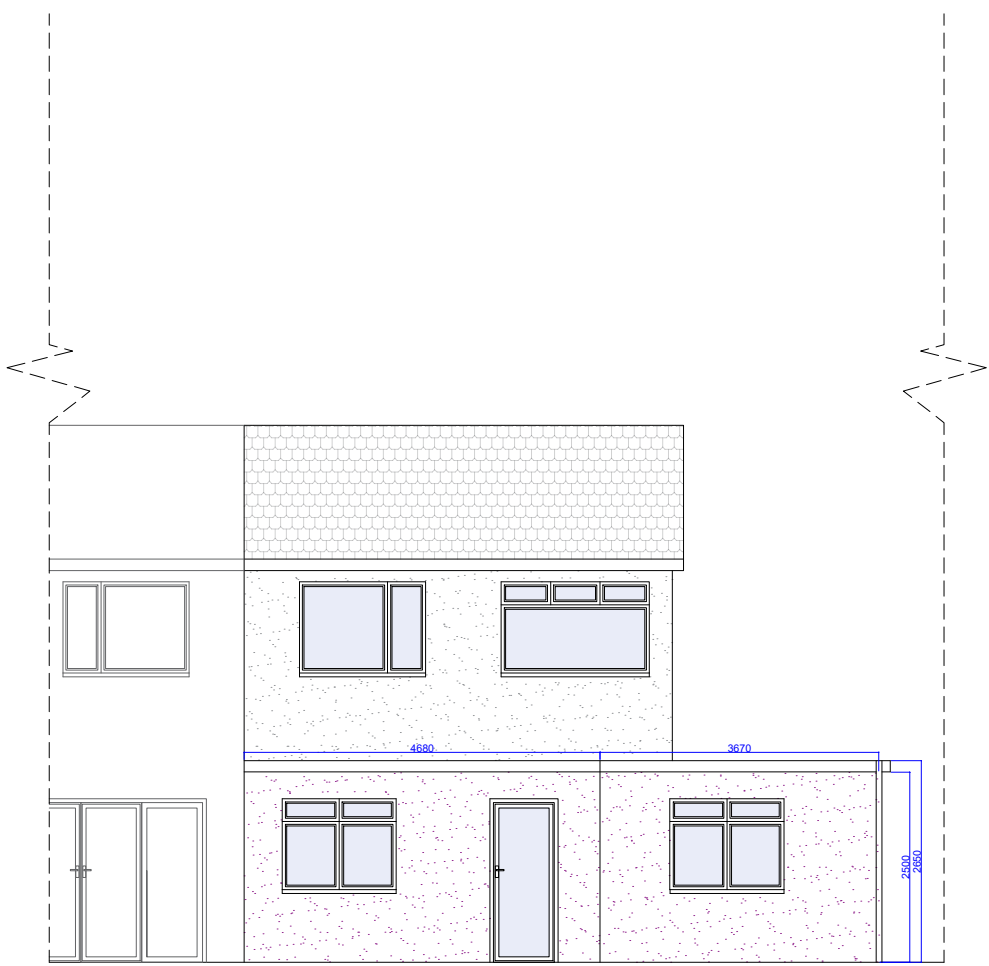

Proposed North Elevation

