



CAMBRIAN INN, COMMERCIAL ROAD, NEWPORT


AS PROPOSED

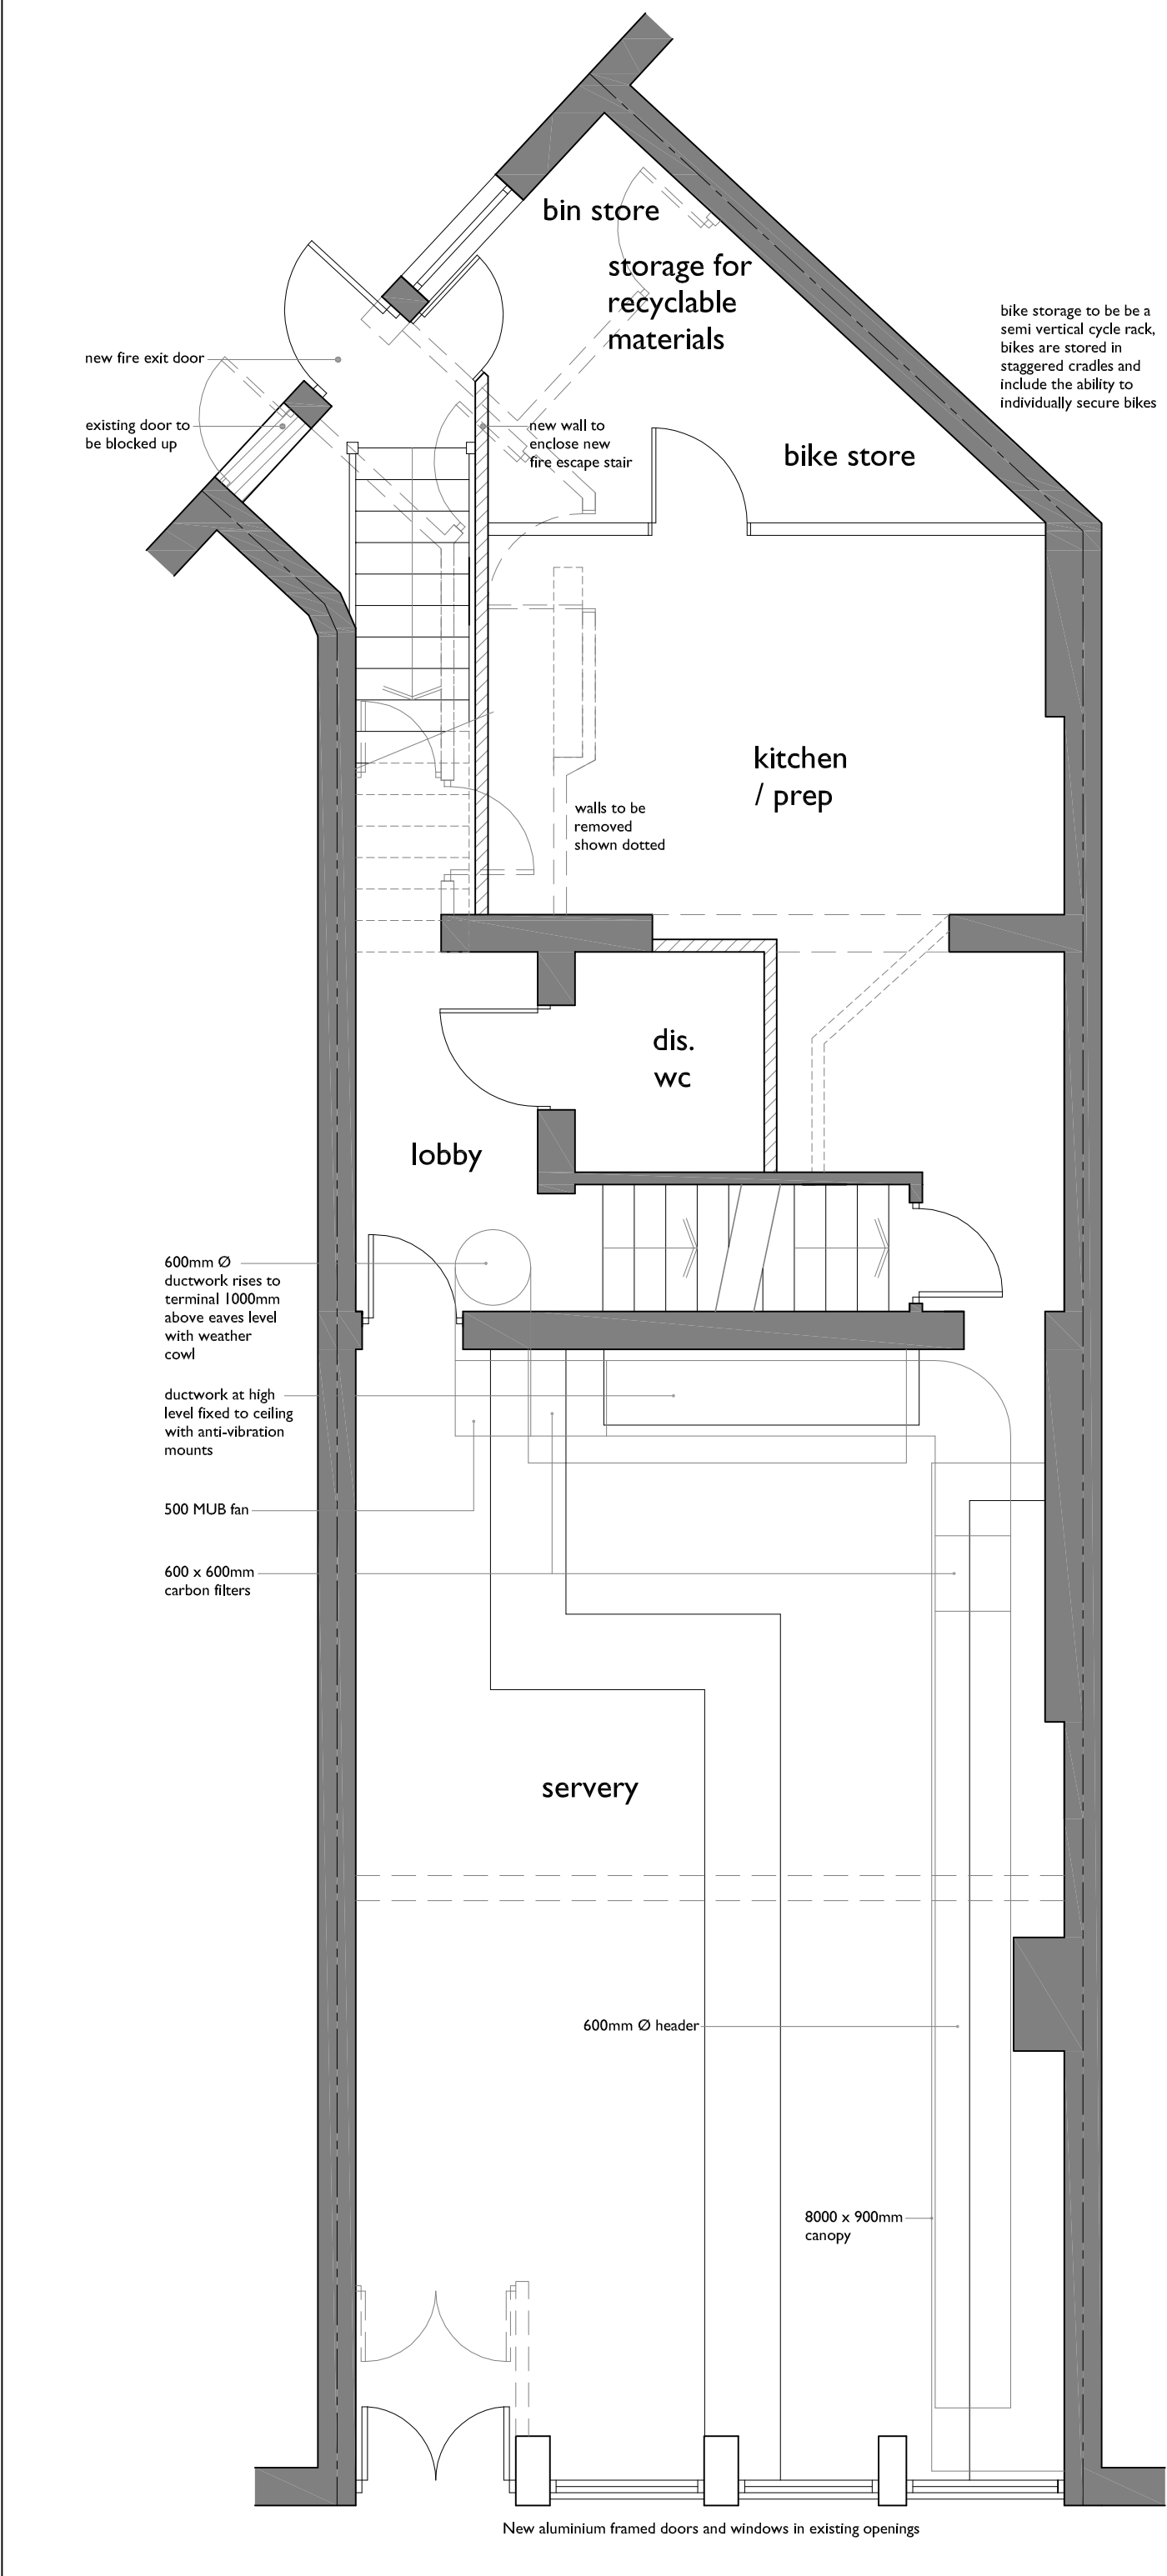

GROUND FLOOR

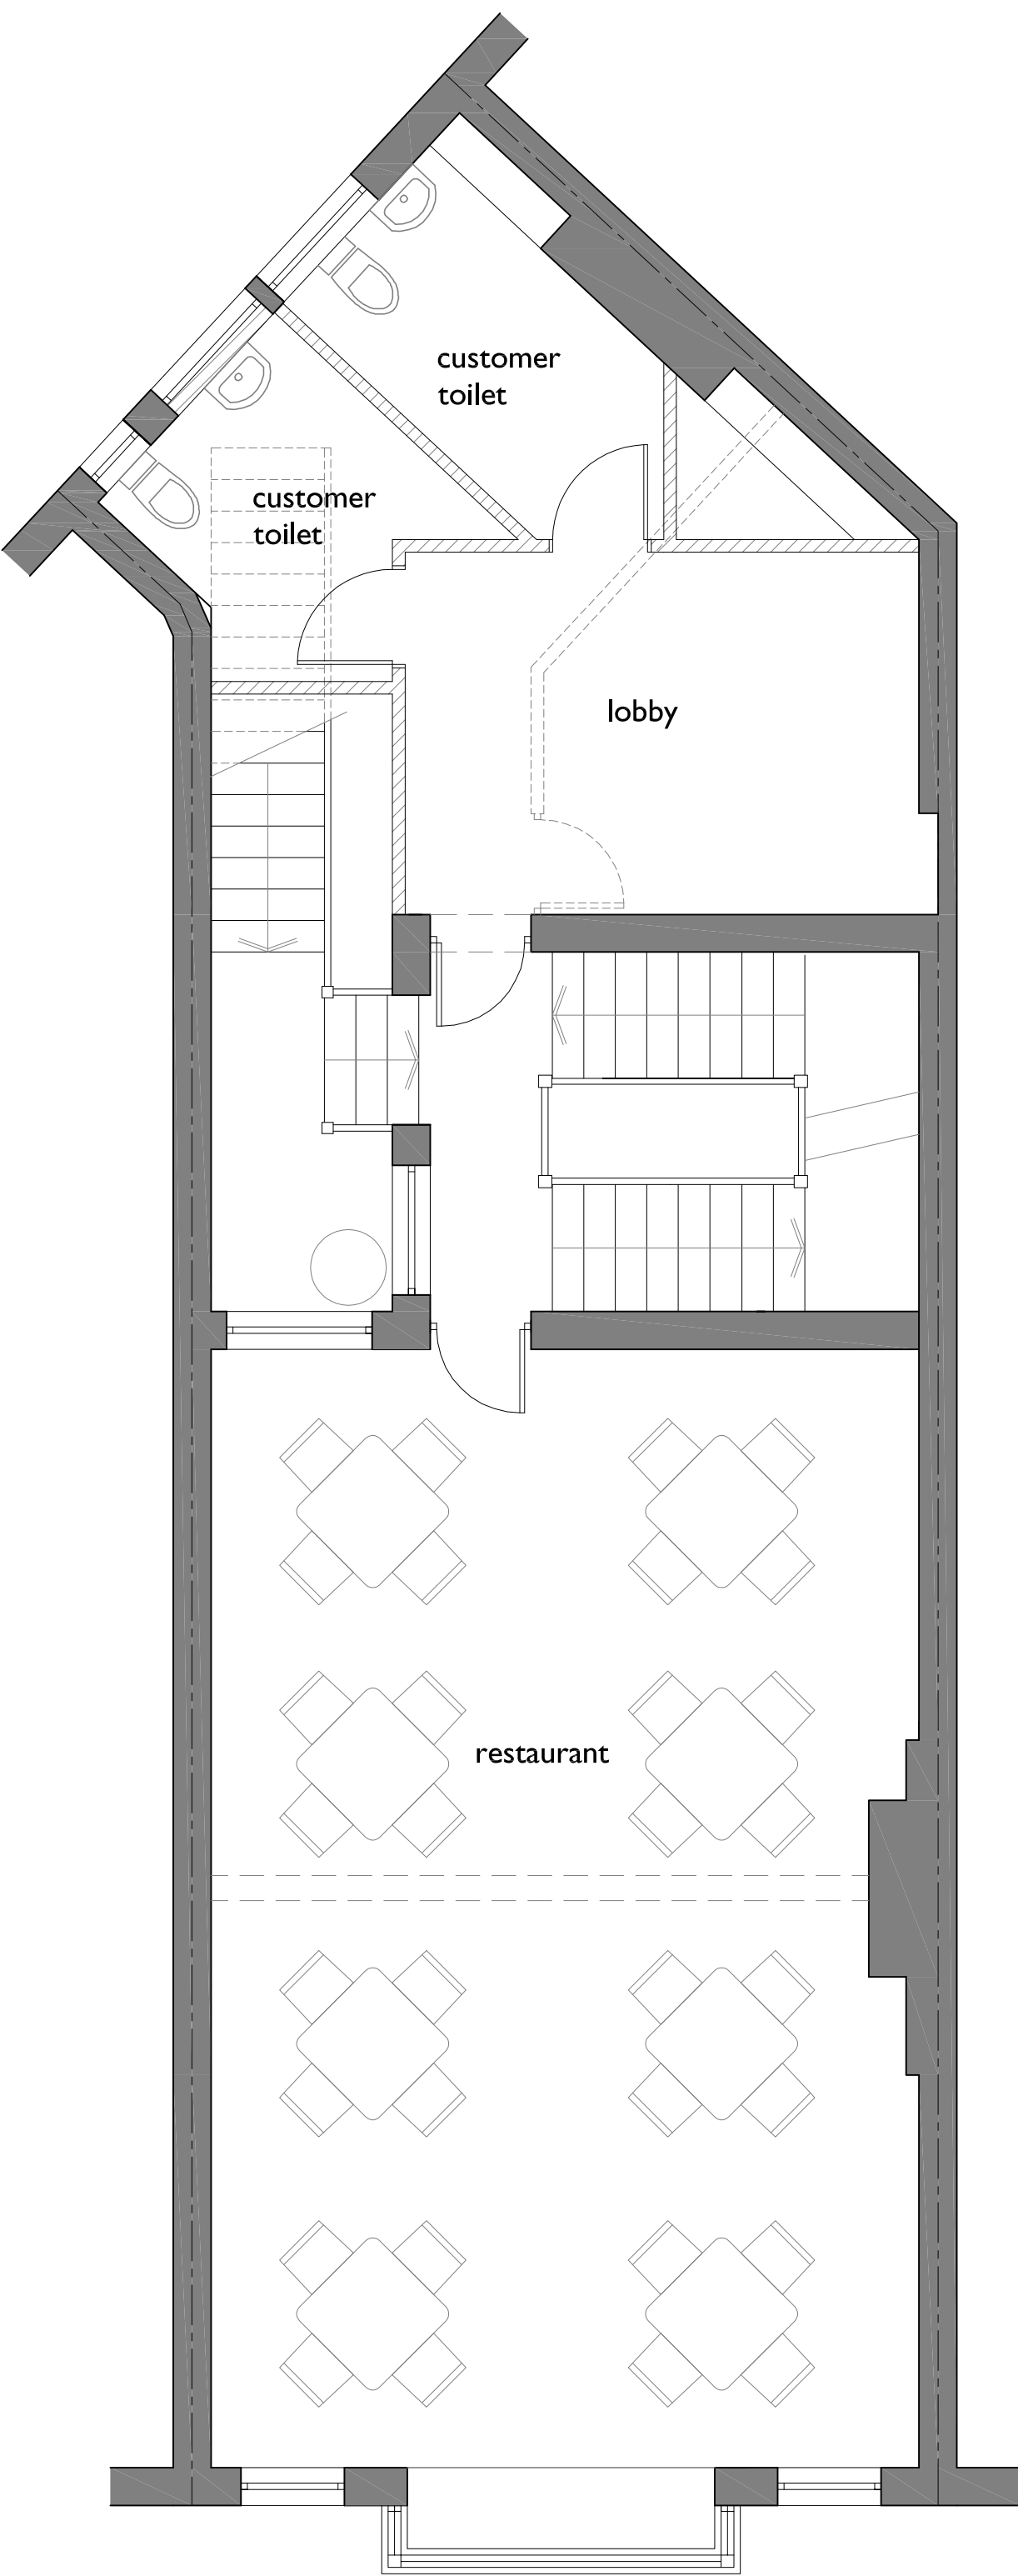

FIRST FLOOR

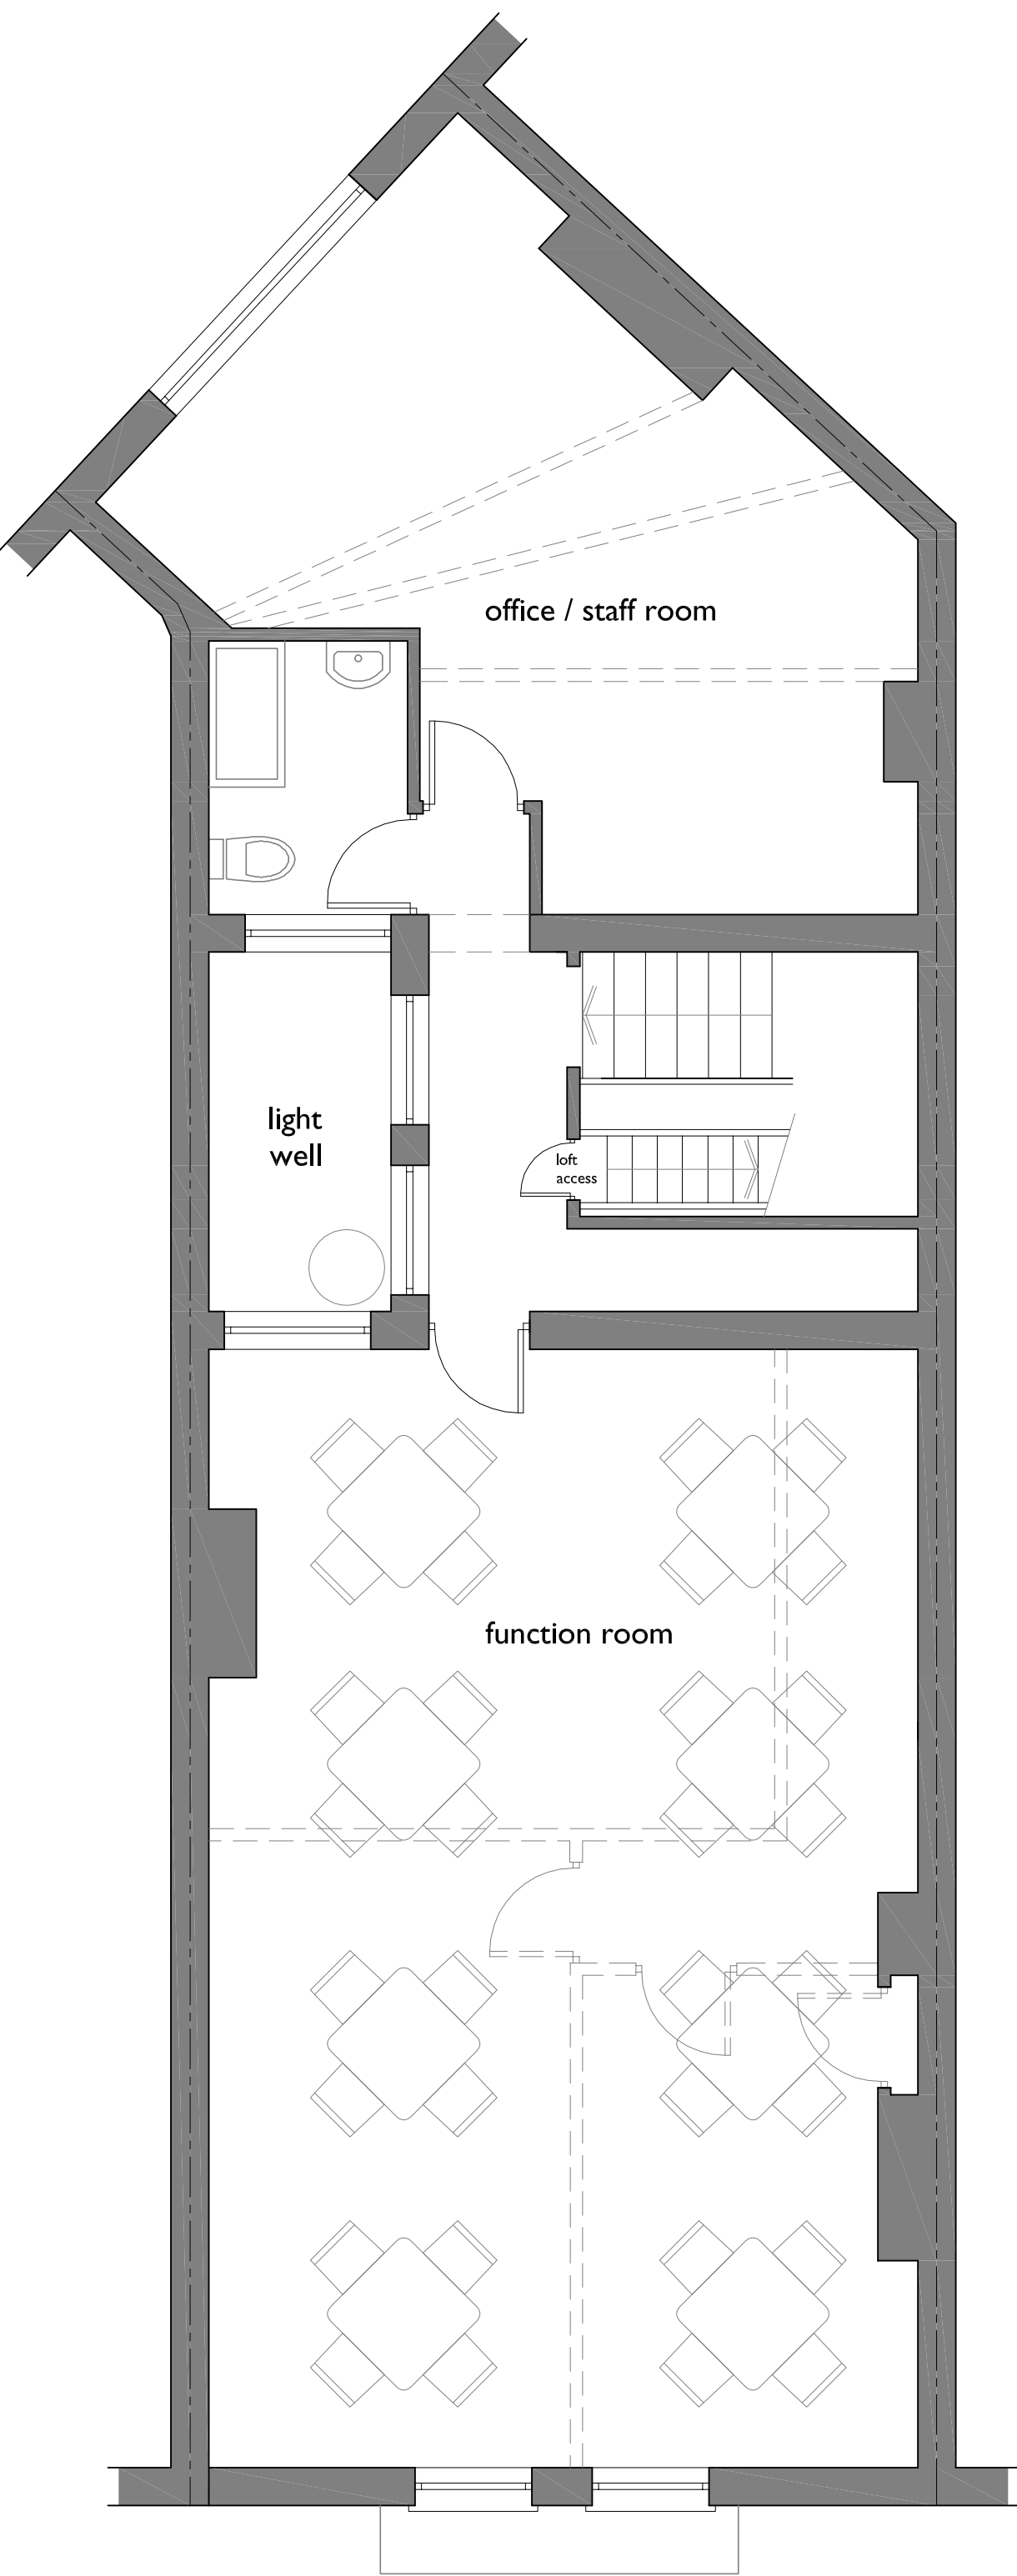


SECOND FLOOR



FRONT ELEVATION

REAR ELEVATION

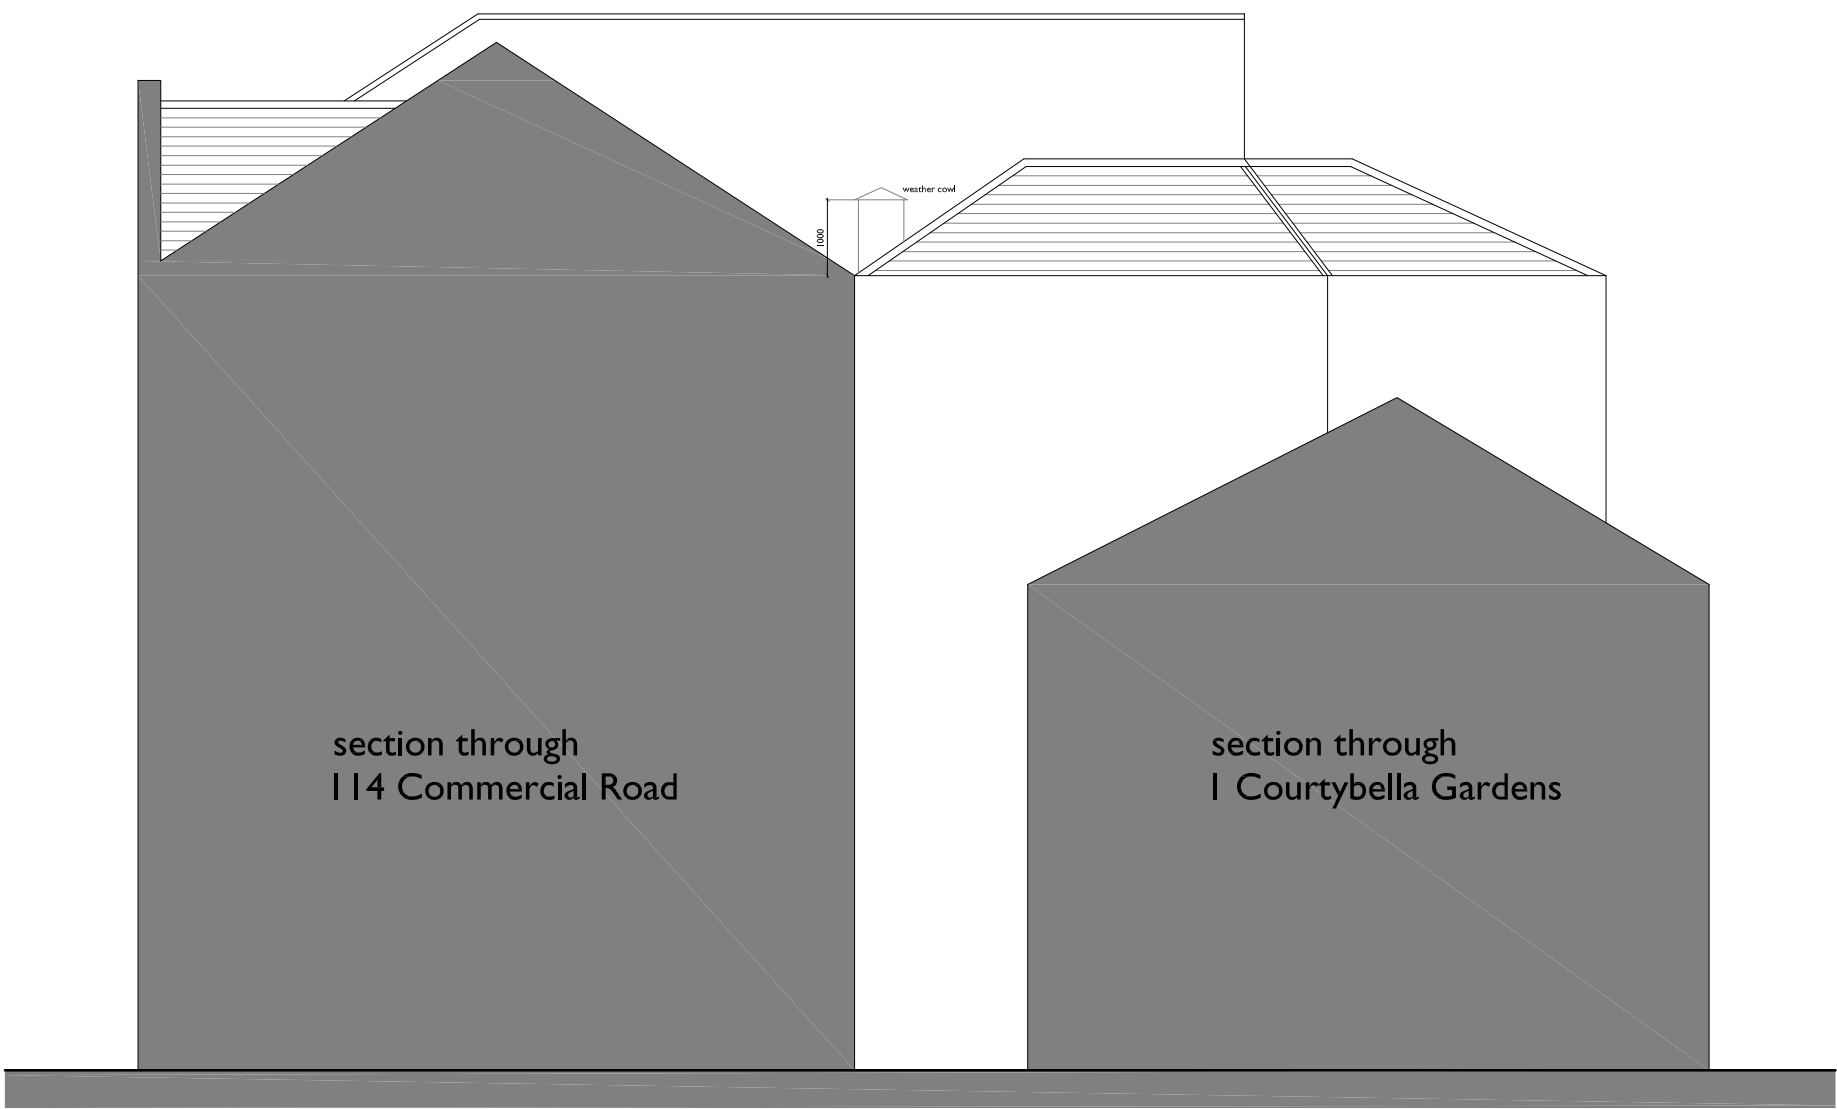

SECTION SHOWING KITCHEN EXTRACT

SCALE THIS DRAWING ONLY FOR PLANNING PURPOSES CHECK ALL DIMENSIONS ON SITE

This drawing is to establish design intent. The contractor is responsible for quantities, dimensions, verification of site conditions, compliance with contract documents for information that pertains to the fabrication processes or techniques of construction and for the coordination of work with all trades. All errors or omissions are to be reported to the designers.

Original drawing size A1

No drawing is copyright, all rights reserved.

Rev	Date	Description	By	Checked
A	260521	Bike storage note added.	jmt	-

Client	MR F. SACAN		
Project	PROPOSED TURKISH RESTAURANT AT FORMER CAMBRIAN INN, COMMERCIAL ROAD, NEWPORT.		
Title	PLANS AND ELEVATIONS AS PROPOSED	Scale	1:50 (1:100 @ A1 1:100/1:200 @ A3)
Status	PLANNING	Drawn	jmt
Job No	2025.542	Drwg No	PLI I
Rev.	A	Checked	-

ajtech
design

69 St Julians Road, Newport, South Wales, NP19 7RU.

Tel: 07891 973844
Email: jason@ajtechdesign.co.uk