


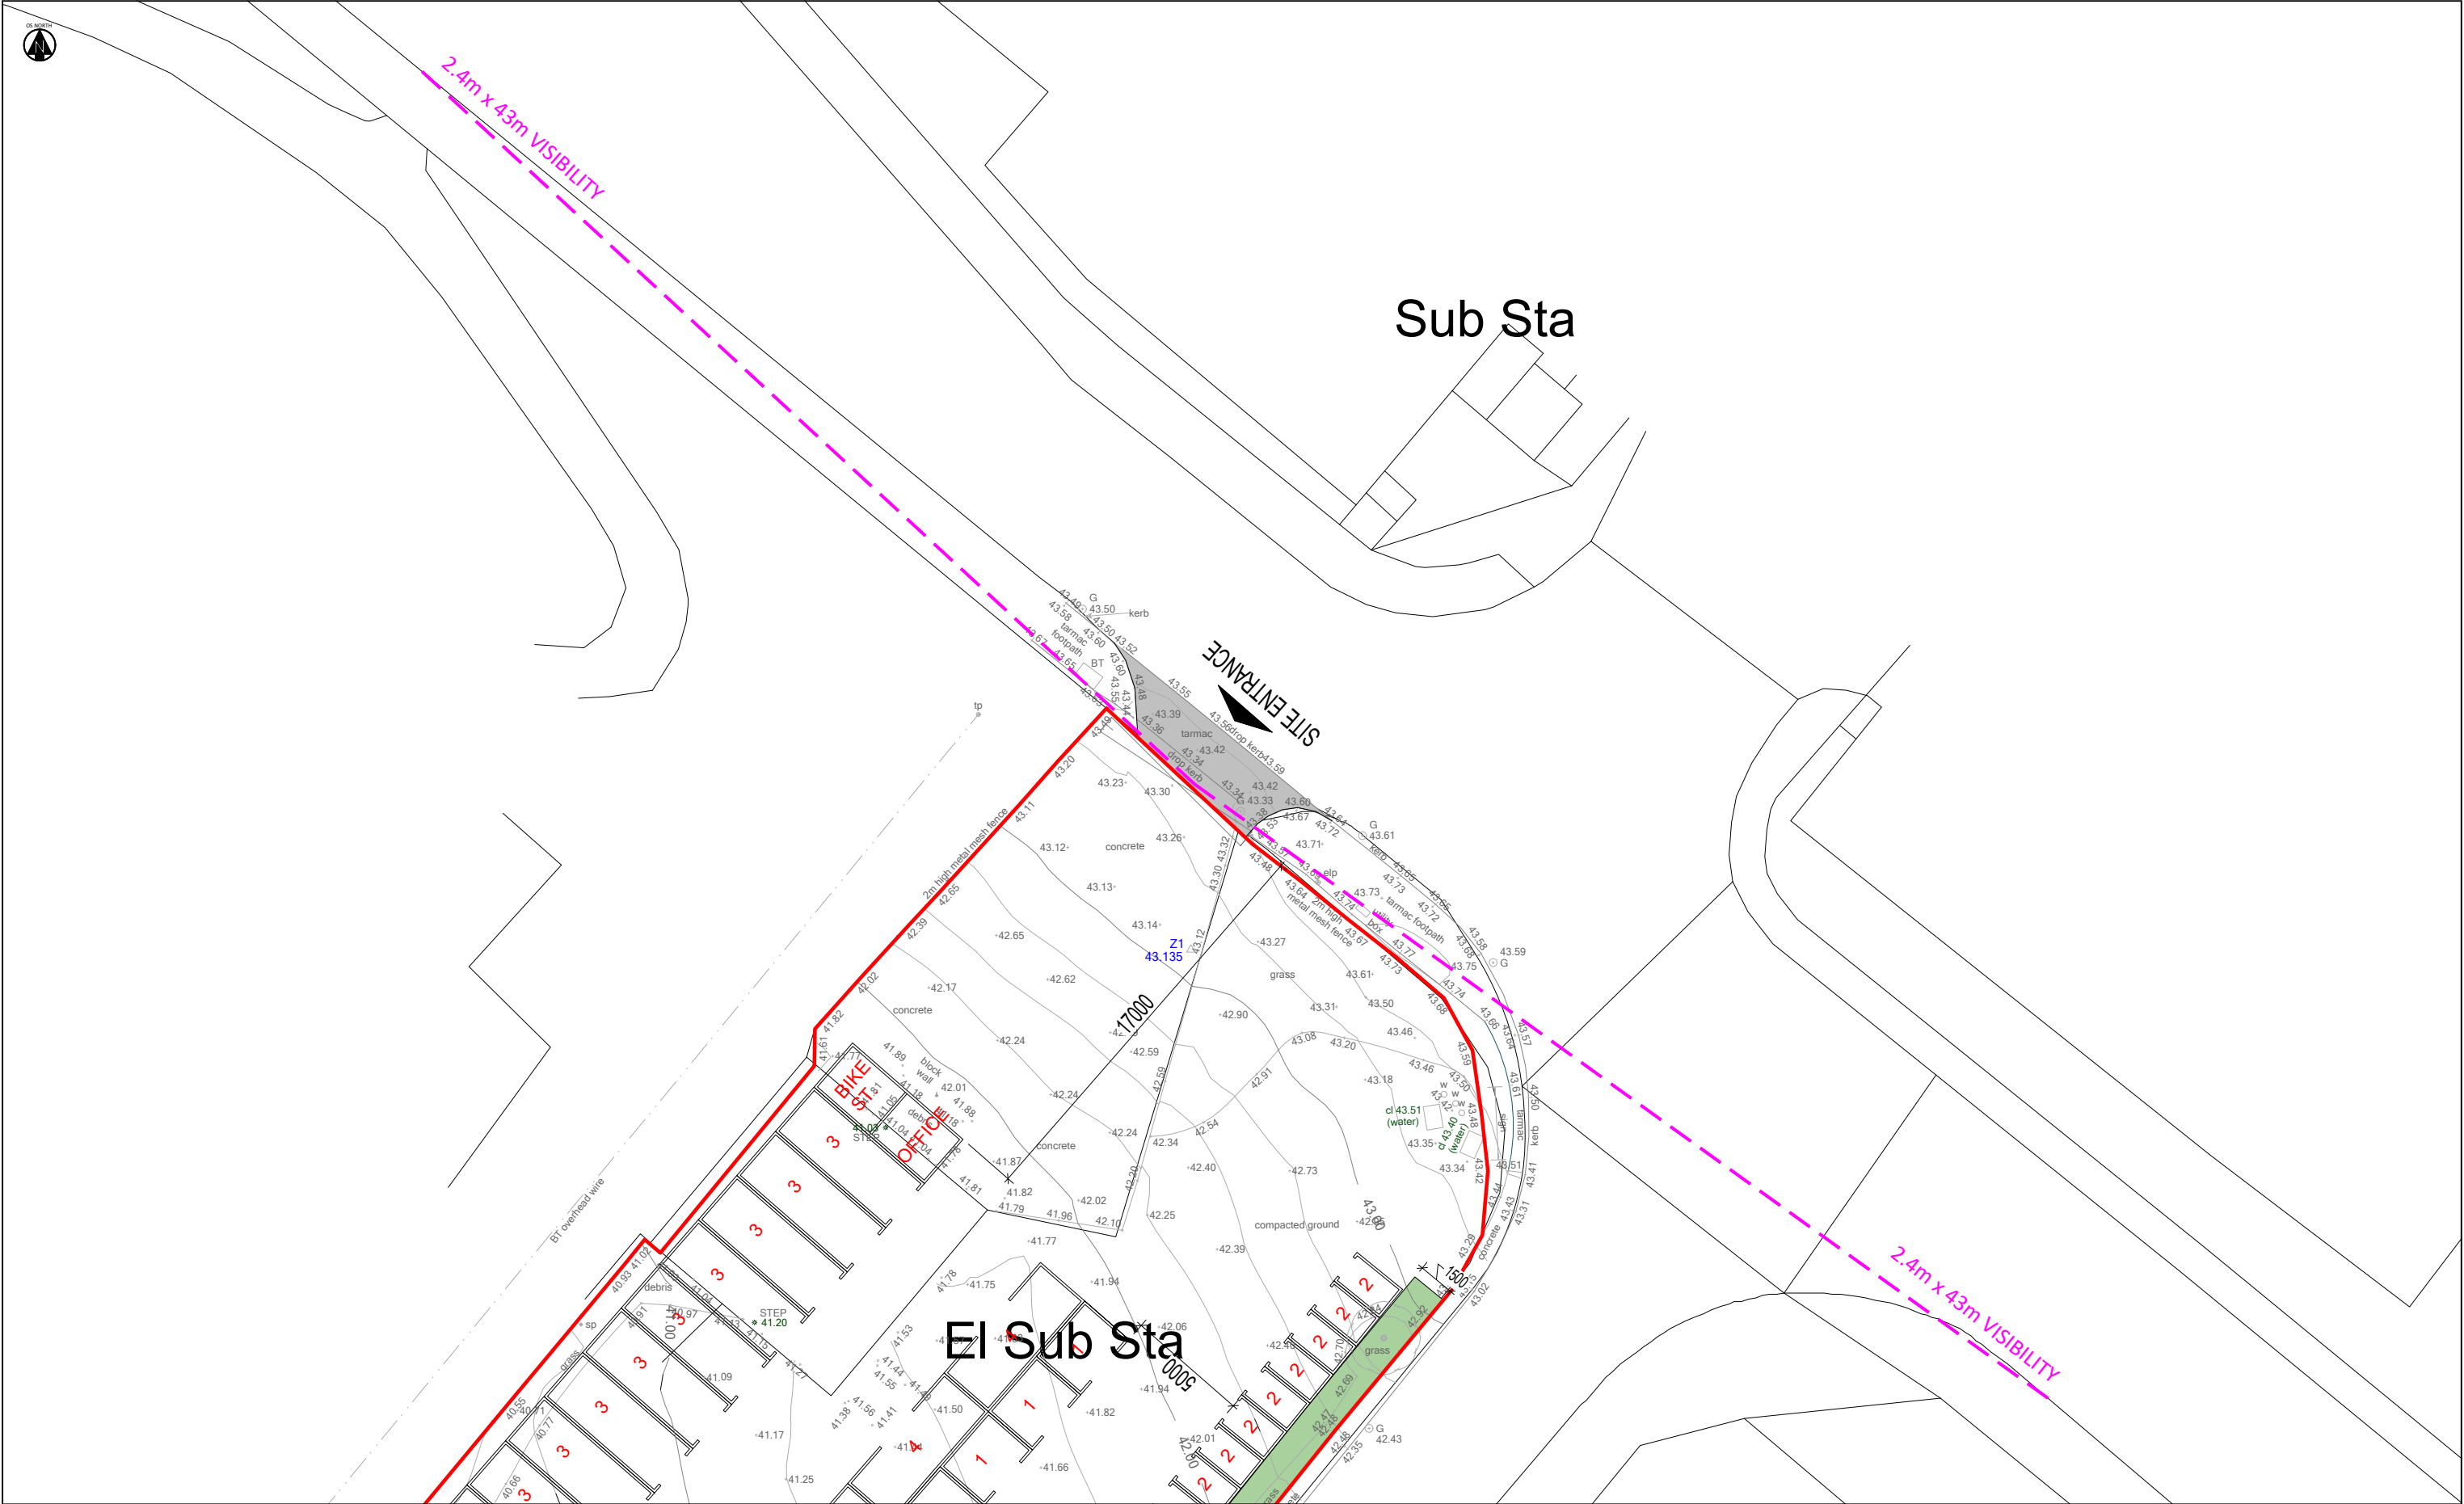

SCALE BAR			KEY			NOTES			REVISIONS (CONTINUED)			REVISIONS			TITLE					
0m 5m 10m SCALE BAR (1:250)						1. General arrangement drawing suitable for planning purposes only. This drawing is not suitable for construction. 2. The content of this drawing is subject to detailed design considerations such as ground conditions, utilities, drainage and signage. 3. Drawing is based on OS mapping data. Ordnance Survey, (c) Crown Copyright 2025. All rights reserved. Licence number 100022432. 4. Please do not scale from this drawing.									Apex TRANSPORT PLANNING CLOCKWISE BRUNEL HOUSE CARDIFF CF24 0HA t: 02920 619 361 e: cardiff@apextp.co.uk RUNWAY EAST 101 VICTORIA STREET BRISTOL BS1 6PU t: 0117 427 0414 e: bristol@apextp.co.uk			TITLE PROPOSED SITE ACCESS AND VISIBILITY SPLAYS		
												CLIENT BLUE SELF STORAGE LTD			PROJECT NO. C25-052 SCALE @ A3 1:250					
												PROJECT LYTE BUILDINGS, WERN INDUSTRIAL ESTATE			STATUS DESCRIPTION INFORMATION STATUS S2					
												PO1 17/06/25 First Issue SD DC			DRAWING NO. C25052-ATP-DR-TP-001					
												Rev Date Description By App								