


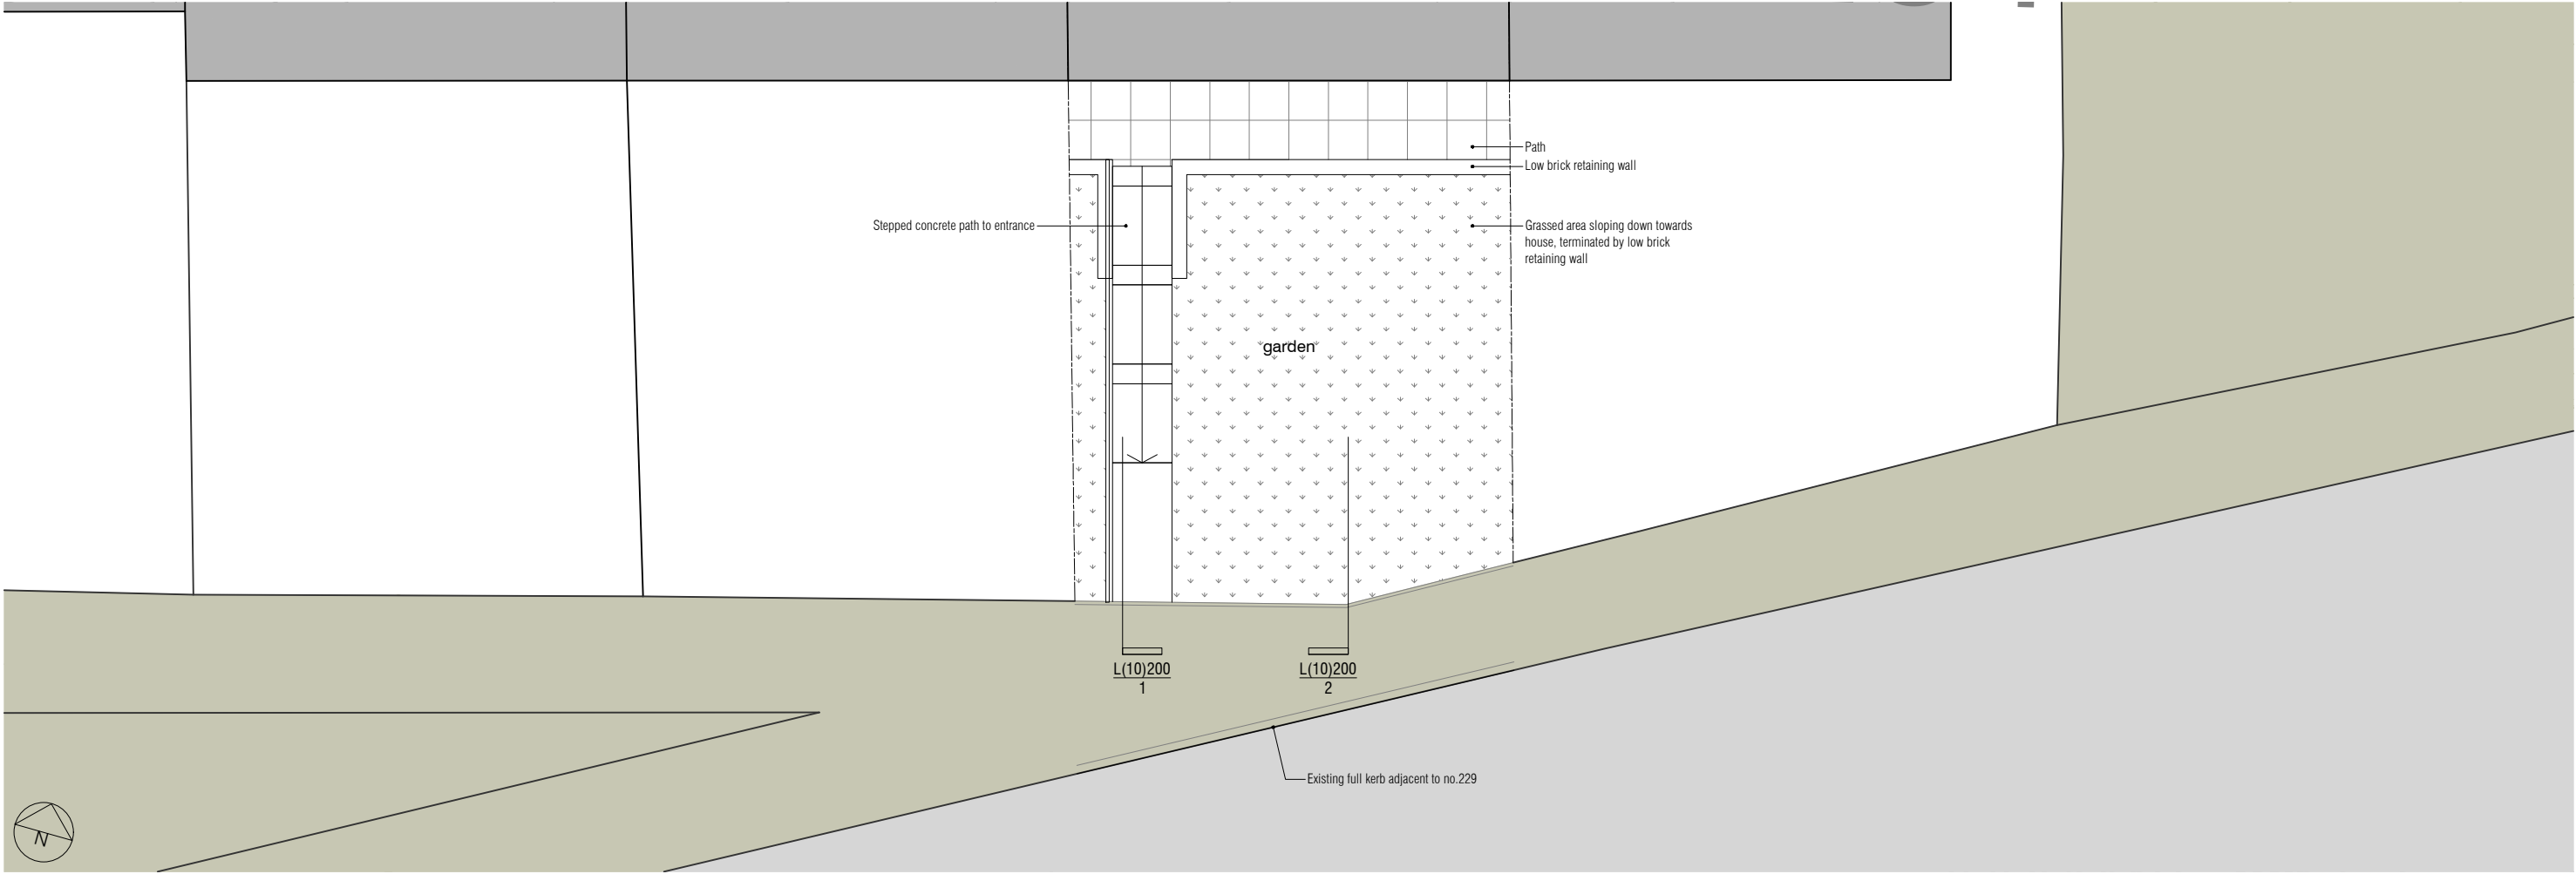

EXISTING PLAN



EXISTING STREET ELEVATION



DRAWING NOTES
-

REV. NOTES
P02 -

DATE BY
23.09.25 GN

PROJECT
**229 Waltwood Road
Newport NP18 2EY**
STATUS
PLANNING

DRAWING
Plan and Elevation as Existing
DRAWING # REVISION SCALE FORMAT
L(10)100 P02 1:100 A3

 **PLANNING BY DESIGN**
FROM CONCEPT TO COMPLETION
e: hello@planning-by-design.co.uk
t: +44 (0) 3300 881249