



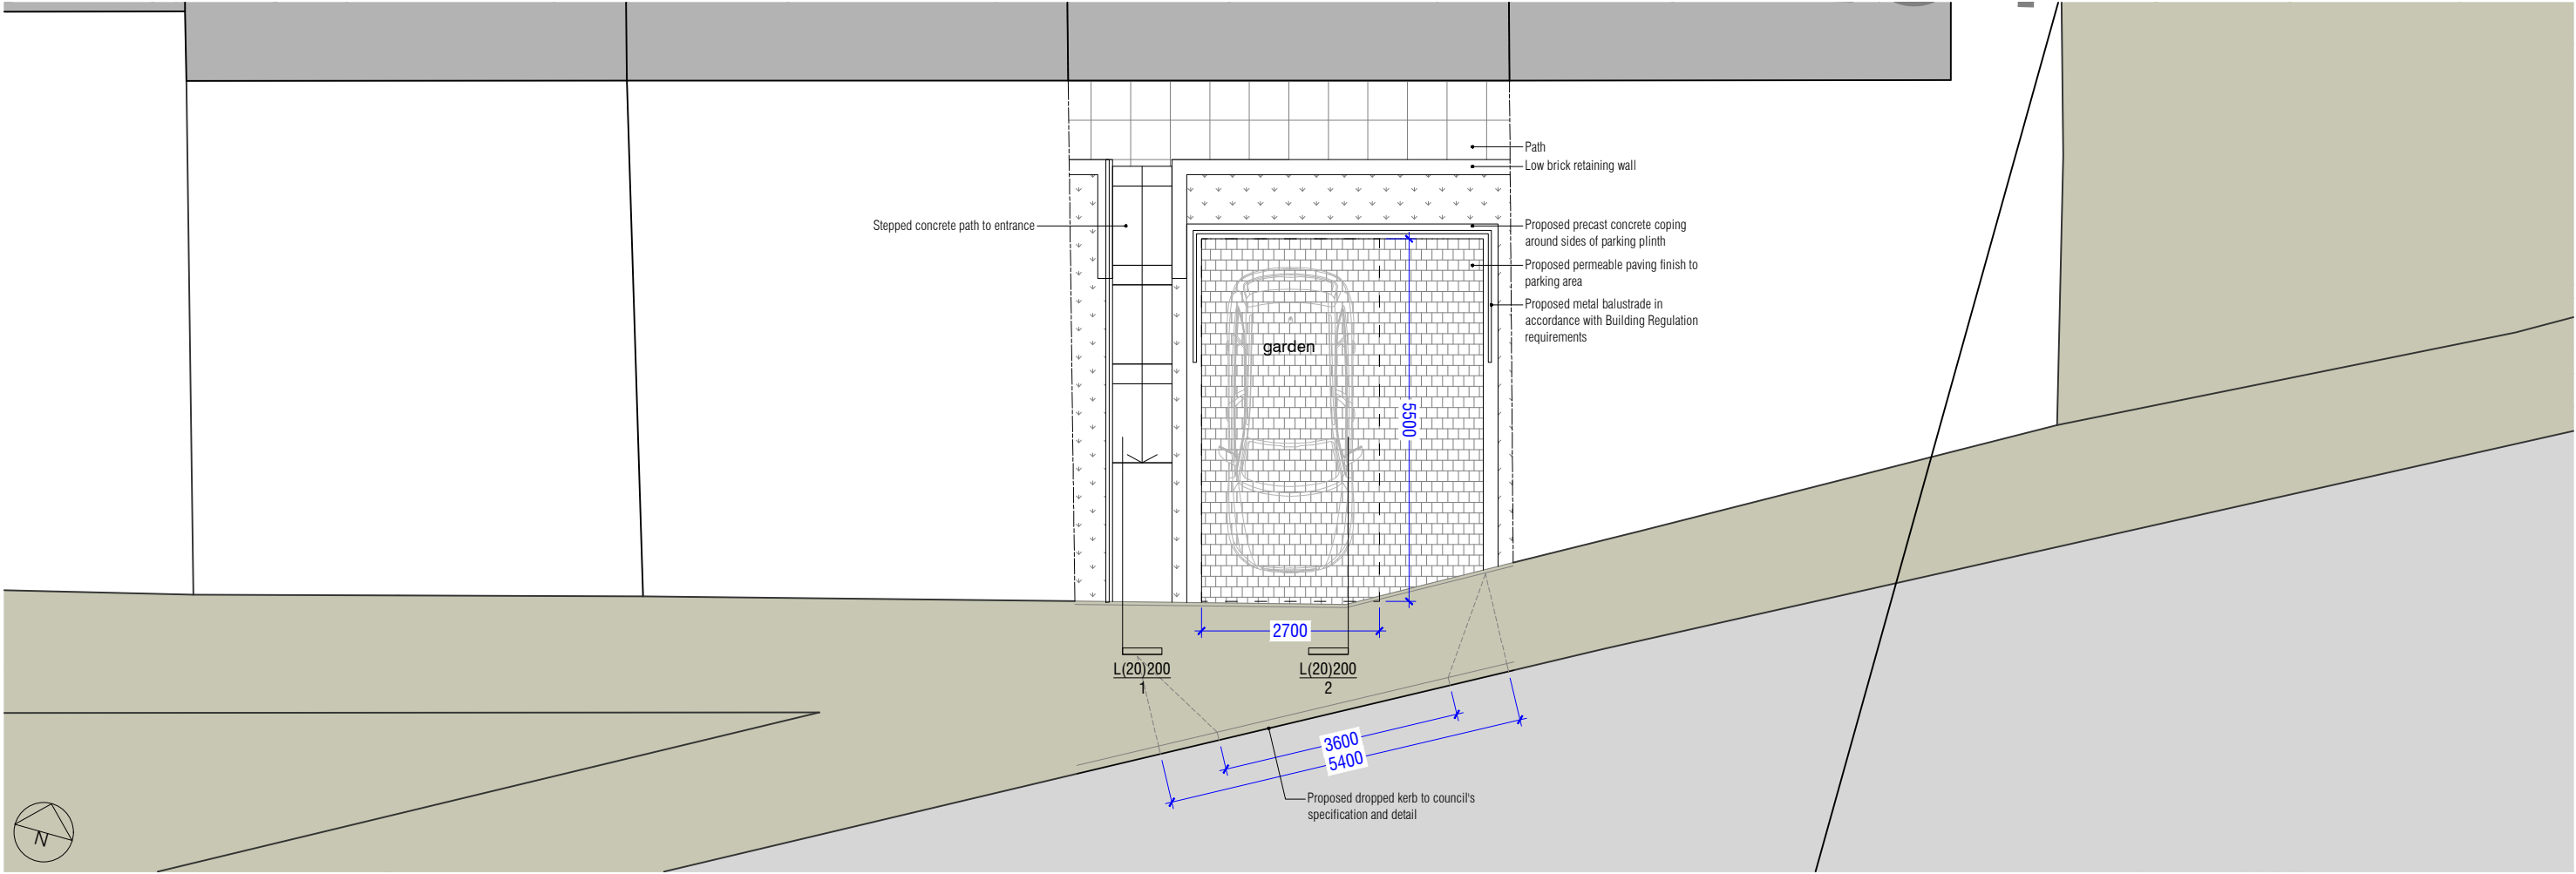

PROPOSED PLAN

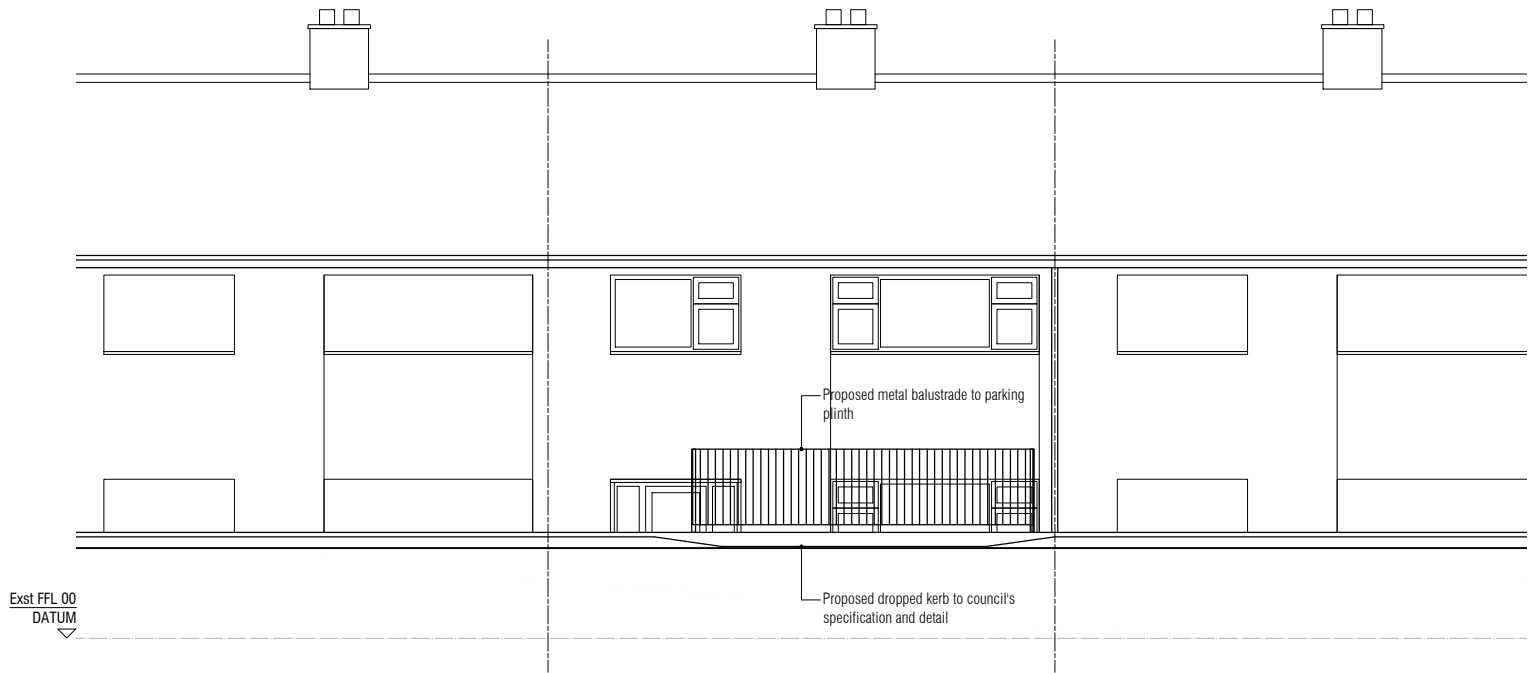

PROPOSED STREET ELEVATION



DRAWING NOTES
-

REV. NOTES
P02 -

DATE BY
23.09.25 GN

PROJECT
**229 Waltwood Road
Newport NP18 2EY**
STATUS
PLANNING

DRAWING
Plan and Elevation as Proposed
DRAWING # REVISION SCALE FORMAT
L(20)100 P02 1:100 A3