




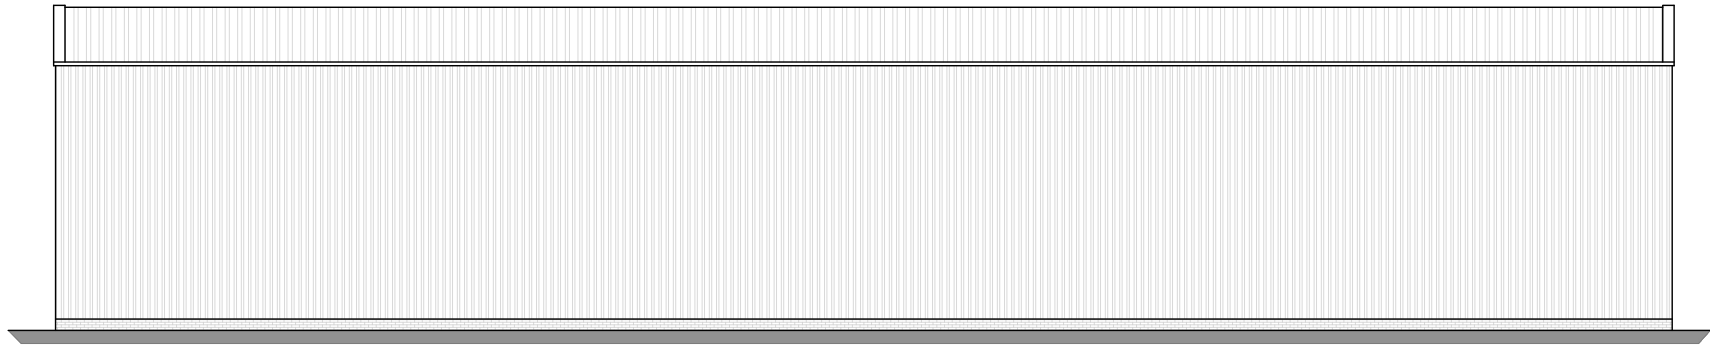


Elevation A - West facing
1:200@A3

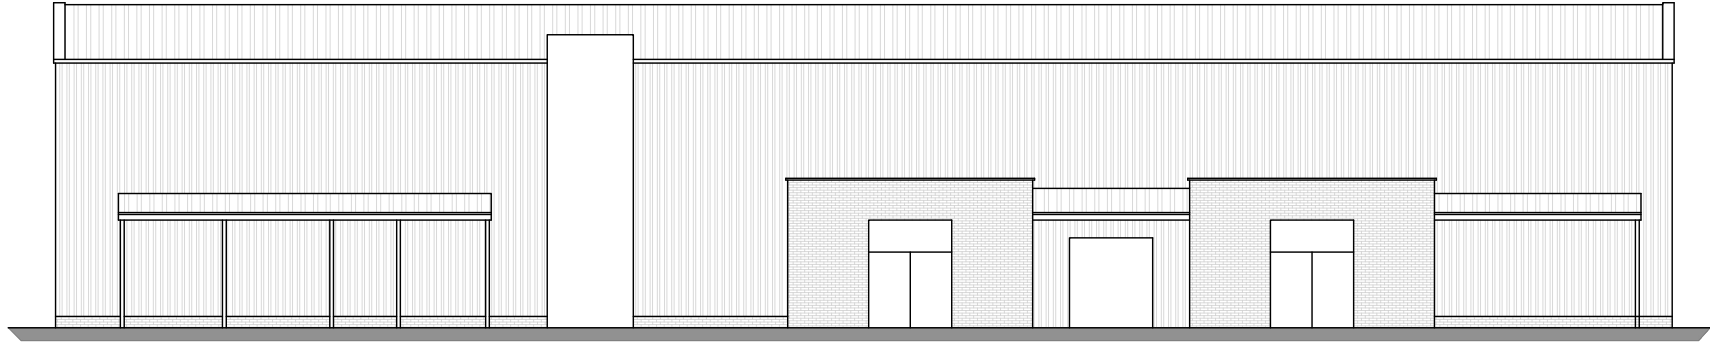

Elevation B - East facing
1:200@A3

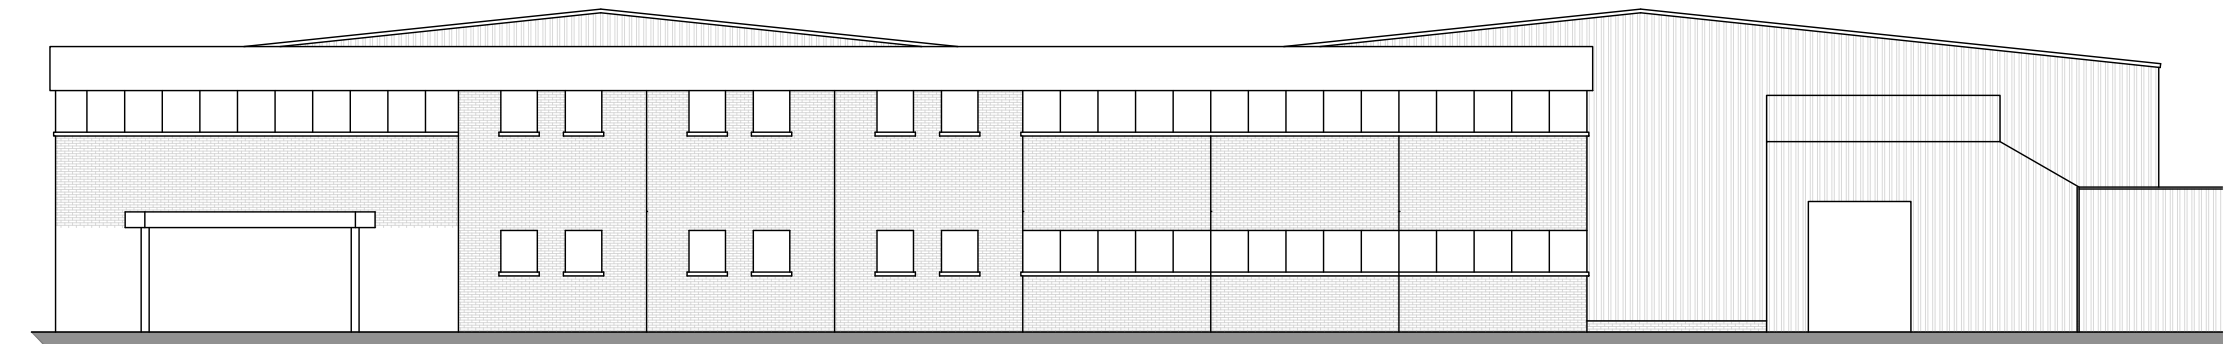



Elevation D - South facing
1:200@A3

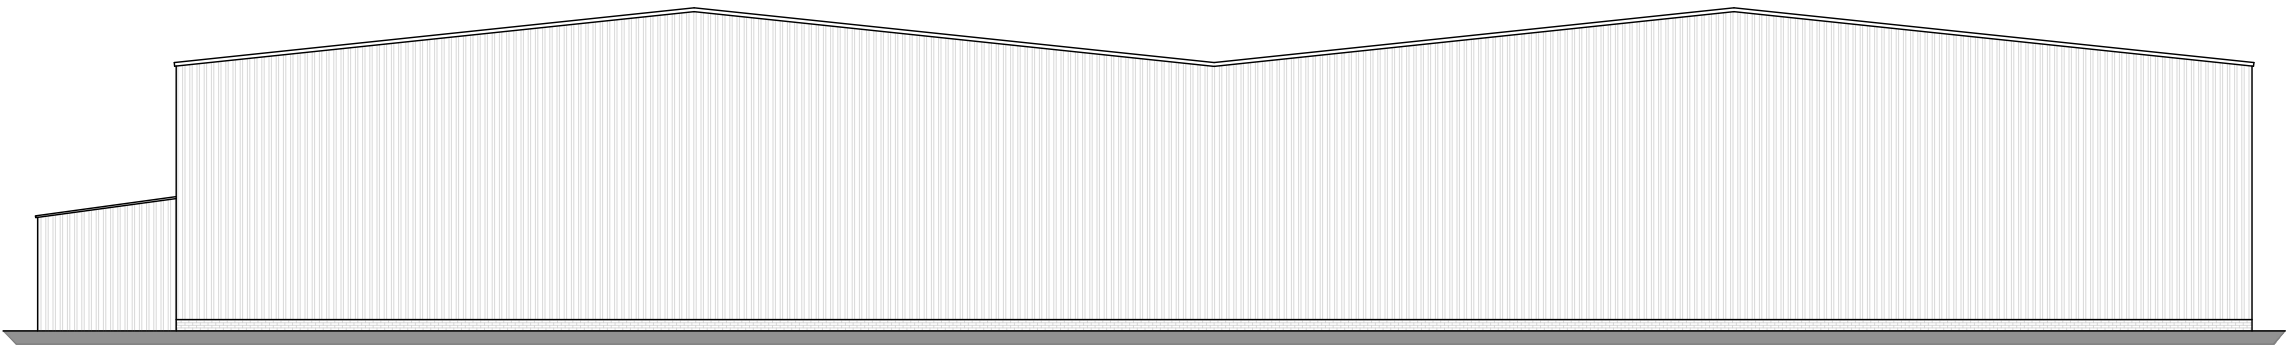

Elevation D - North facing
1:200@A3



Block plan
1:1000@A3

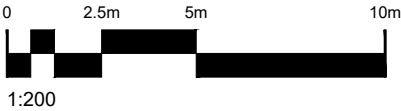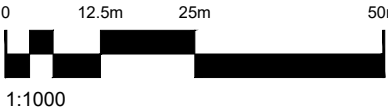

**WILLIAMS.
GALLAGHER.**

Client
COLLIERS

Contract
**UNIT 1 TREGWILYM INDUSTRIAL ESTATE
NEWPORT**

Drawing
EXISTING ELEVATIONS

Drawing No
WG-TIE25-B01-001

Revision

Date
APRIL '25

Scales
1:200@A3

Drawn

Checked

Notes:

This drawing should not be scaled from and only figured dimensions are to be used. Any dimensional discrepancies should be notified to Williams Gallagher. All dimensions are to be verified on site by the contractor.