




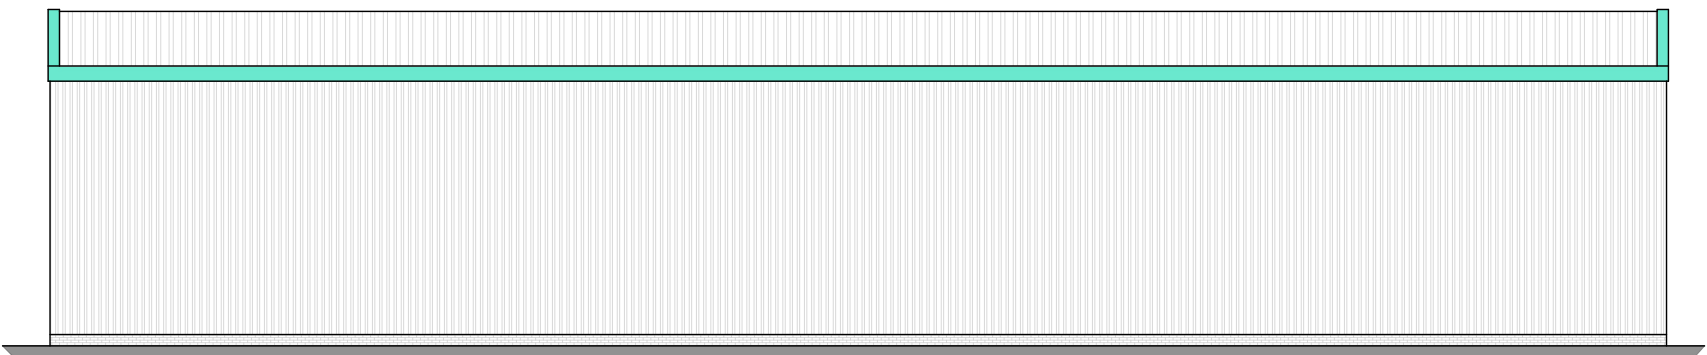


Elevation A - West facing
1:200@A3

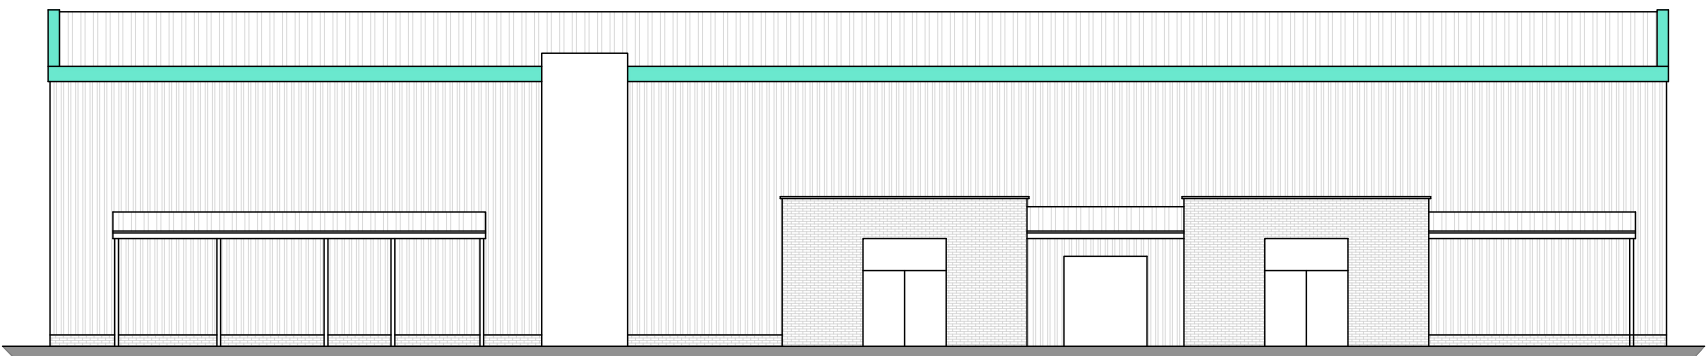


Elevation B - East facing
1:200@A3

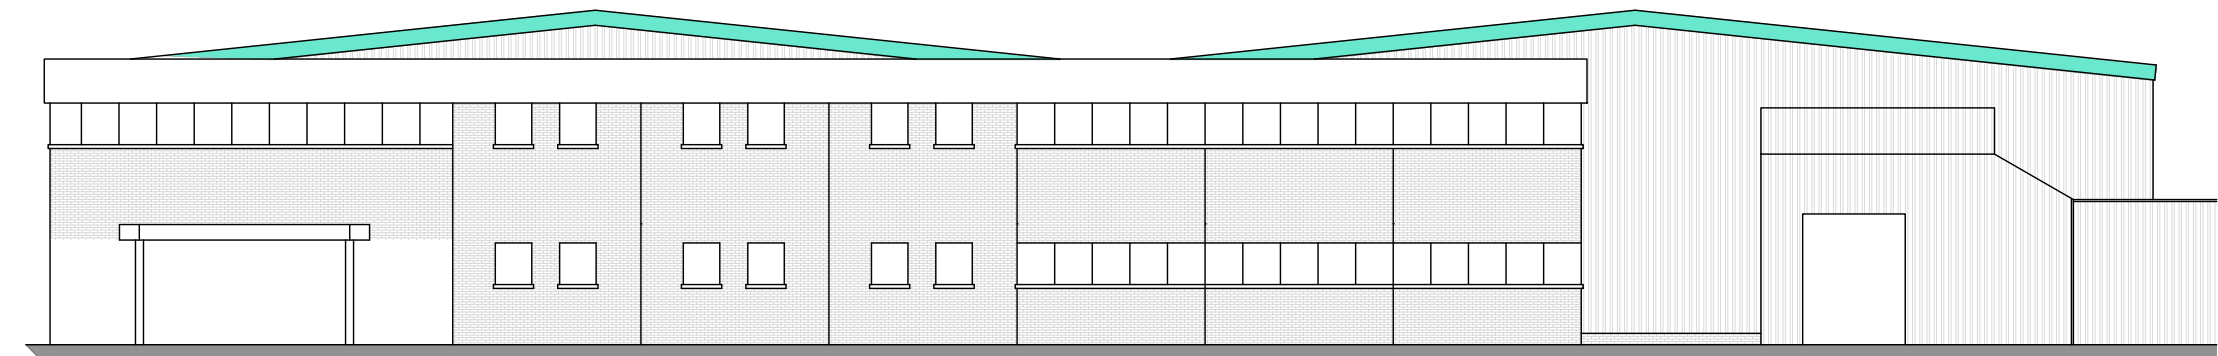



Elevation D - South facing
1:200@A3

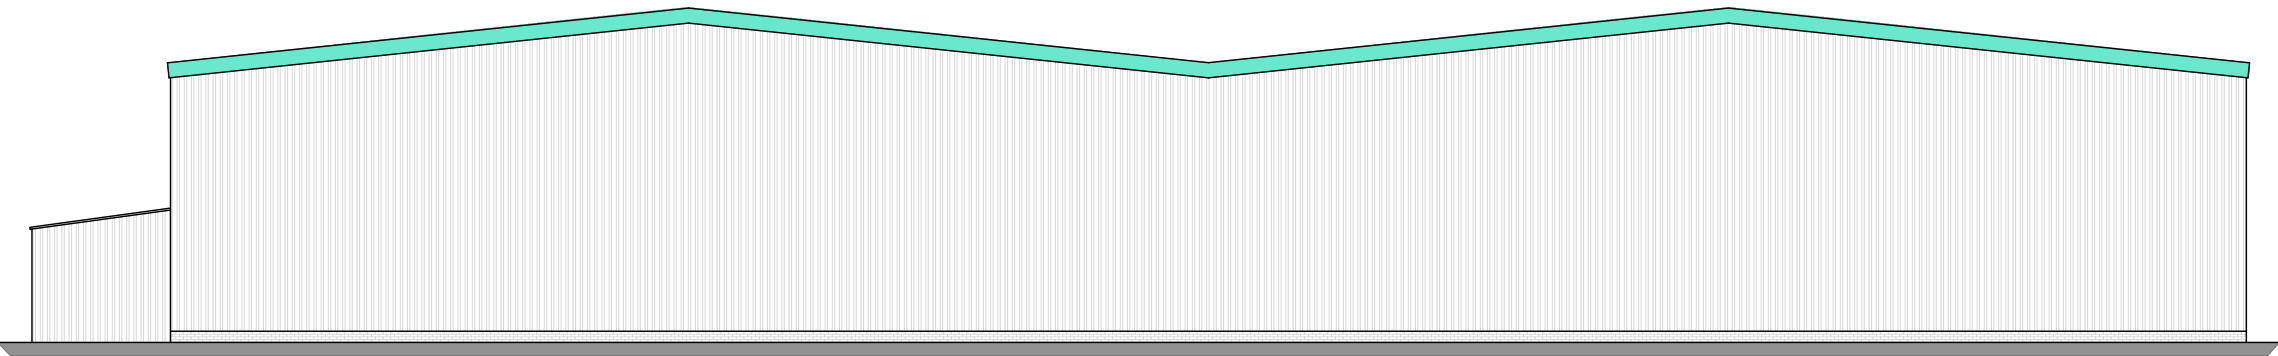


Elevation D - North facing
1:200@A3

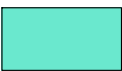

New PPC aluminium coping and fascia trim in Goosewing grey. 300mm height increase.

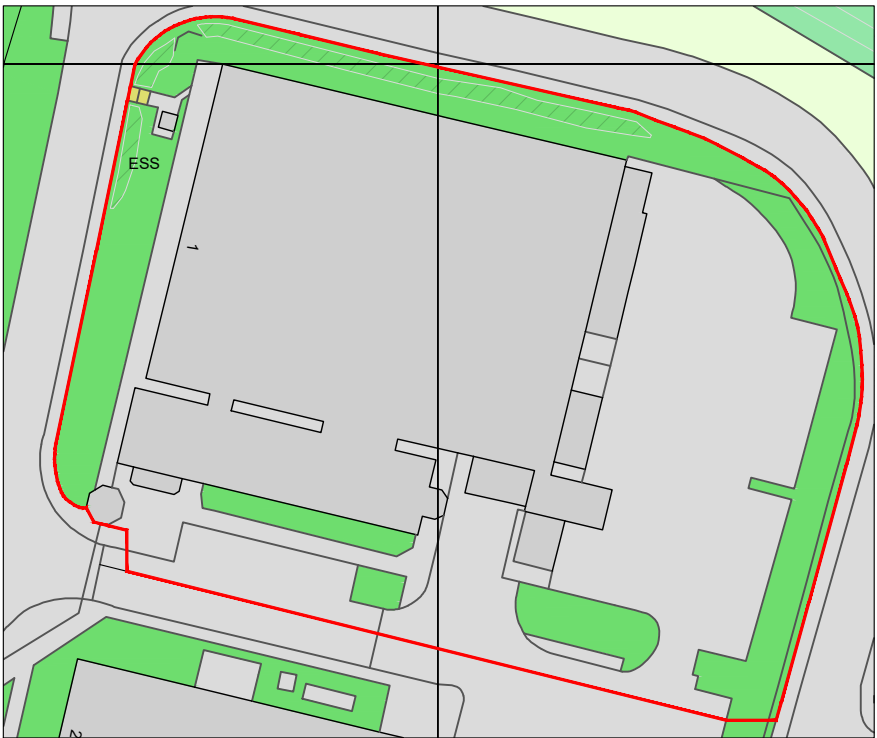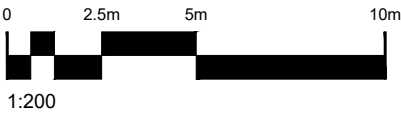

Block plan
1:1000@A3

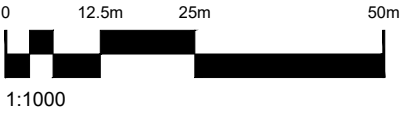

WILLIAMS.
GALLAGHER.

Client
COLLIERS

Contract
UNIT 1 TREGWILYM INDUSTRIAL ESTATE
NEWPORT

Drawing
PROPOSED ELEVATIONS

Drawing No
WG-TIE25-B03-001
Revision

Date
APRIL '25
Scales
1:200@A3
Drawn

Checked

Notes:

This drawing should not be scaled from and only figured dimensions are to be used. Any dimensional discrepancies should be notified to Williams Gallagher. All dimensions are to be verified on site by the contractor.