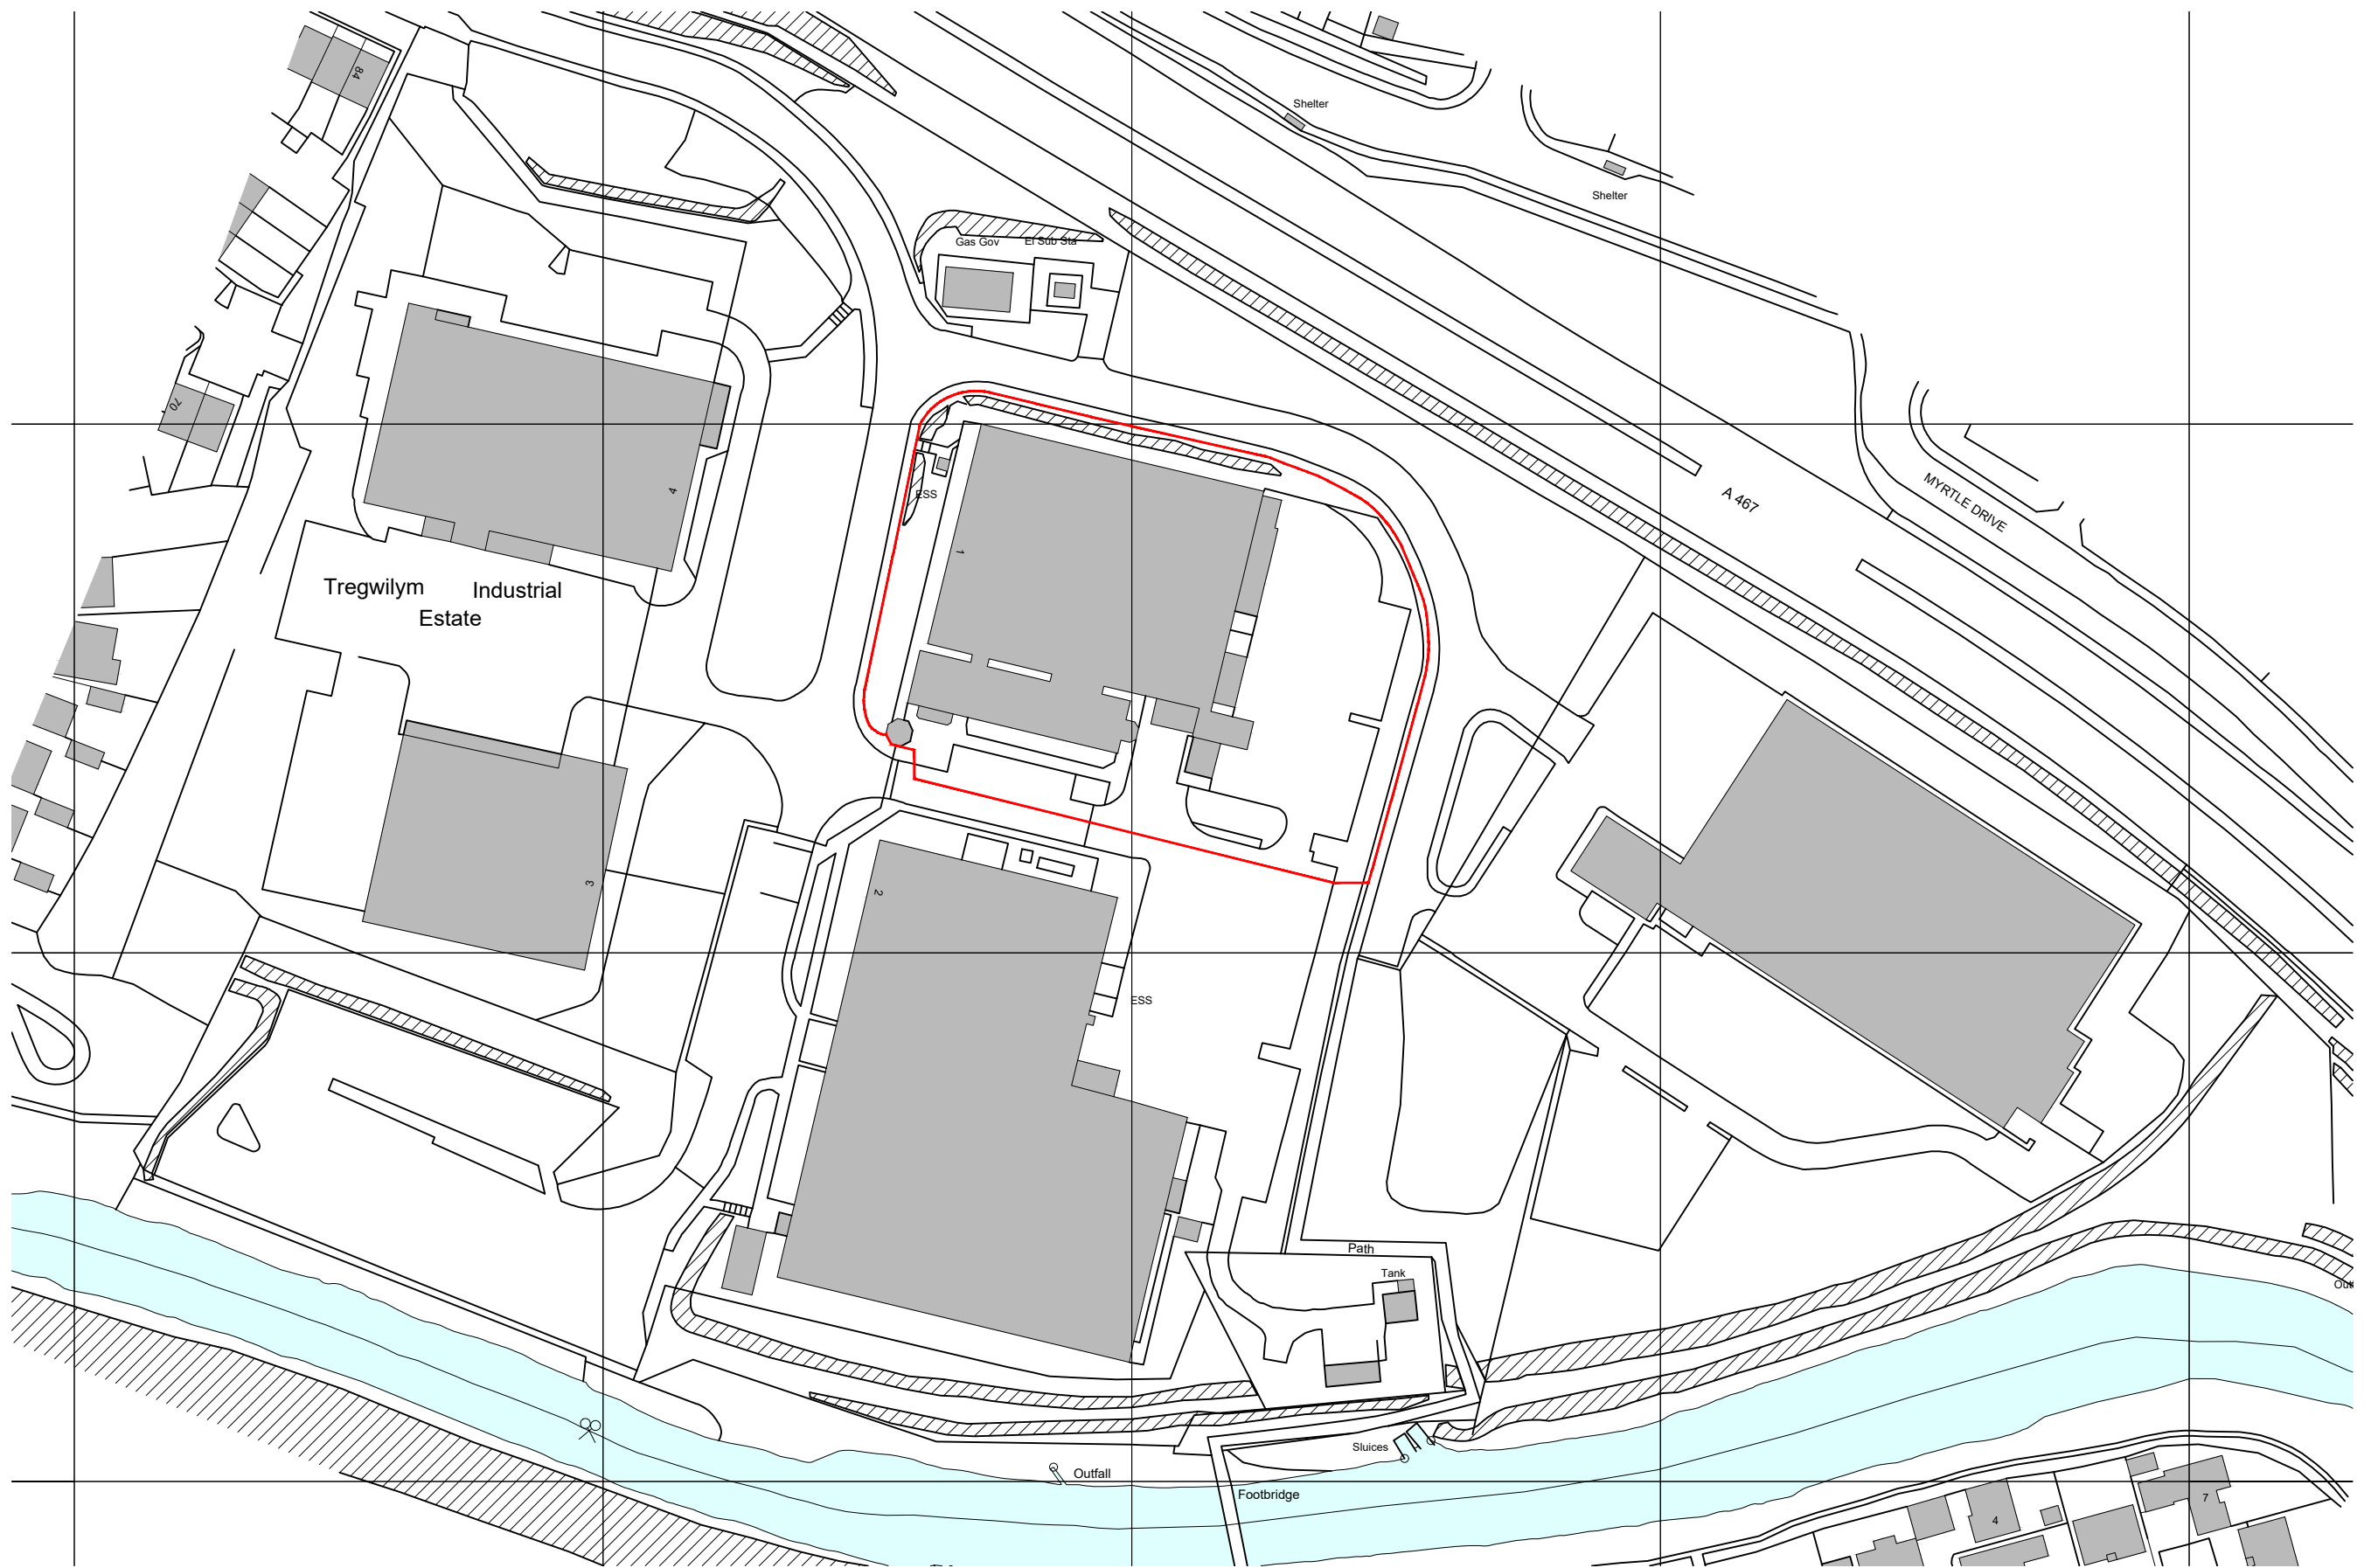


**WILLIAMS.  
GALLAGHER.**

Client  
**COLLIERS**

Contract  
**UNIT 1 TREGWILYM INDUSTRIAL ESTATE  
NEWPORT**

Drawing  
**SITE LOCATION PLAN**

Drawing No  
**WG-TIE25-D09-001**  
Revision

Date  
**APRIL '25**  
Scales  
**1:1250@A3**  
Drawn

Checked

**Notes:**

This drawing should not be scaled from and only figured dimensions are to be used. Any dimensional discrepancies should be notified to Williams Gallagher. All dimensions are to be verified on site by the contractor.