

PROPOSED STAIR WELL

1800

SIDE ELEVATION

35 EAST GROVE ROAD.

3900

900

3600

250

2360

250

DPC

950

2000

180 STAIR RISERS  
250 TREADS

3250

1750

350

SCALE 1:50

DPC

G.L.

EXTENDED AREAS

PROPOSED STAIR WELL


BACK ELEVATION  
35 EAST GROVE ROAD

4500

35 EAST GROVE RD  
NEWPORT GWENT  
NP19 4QH

NOT TO SCALE

2250

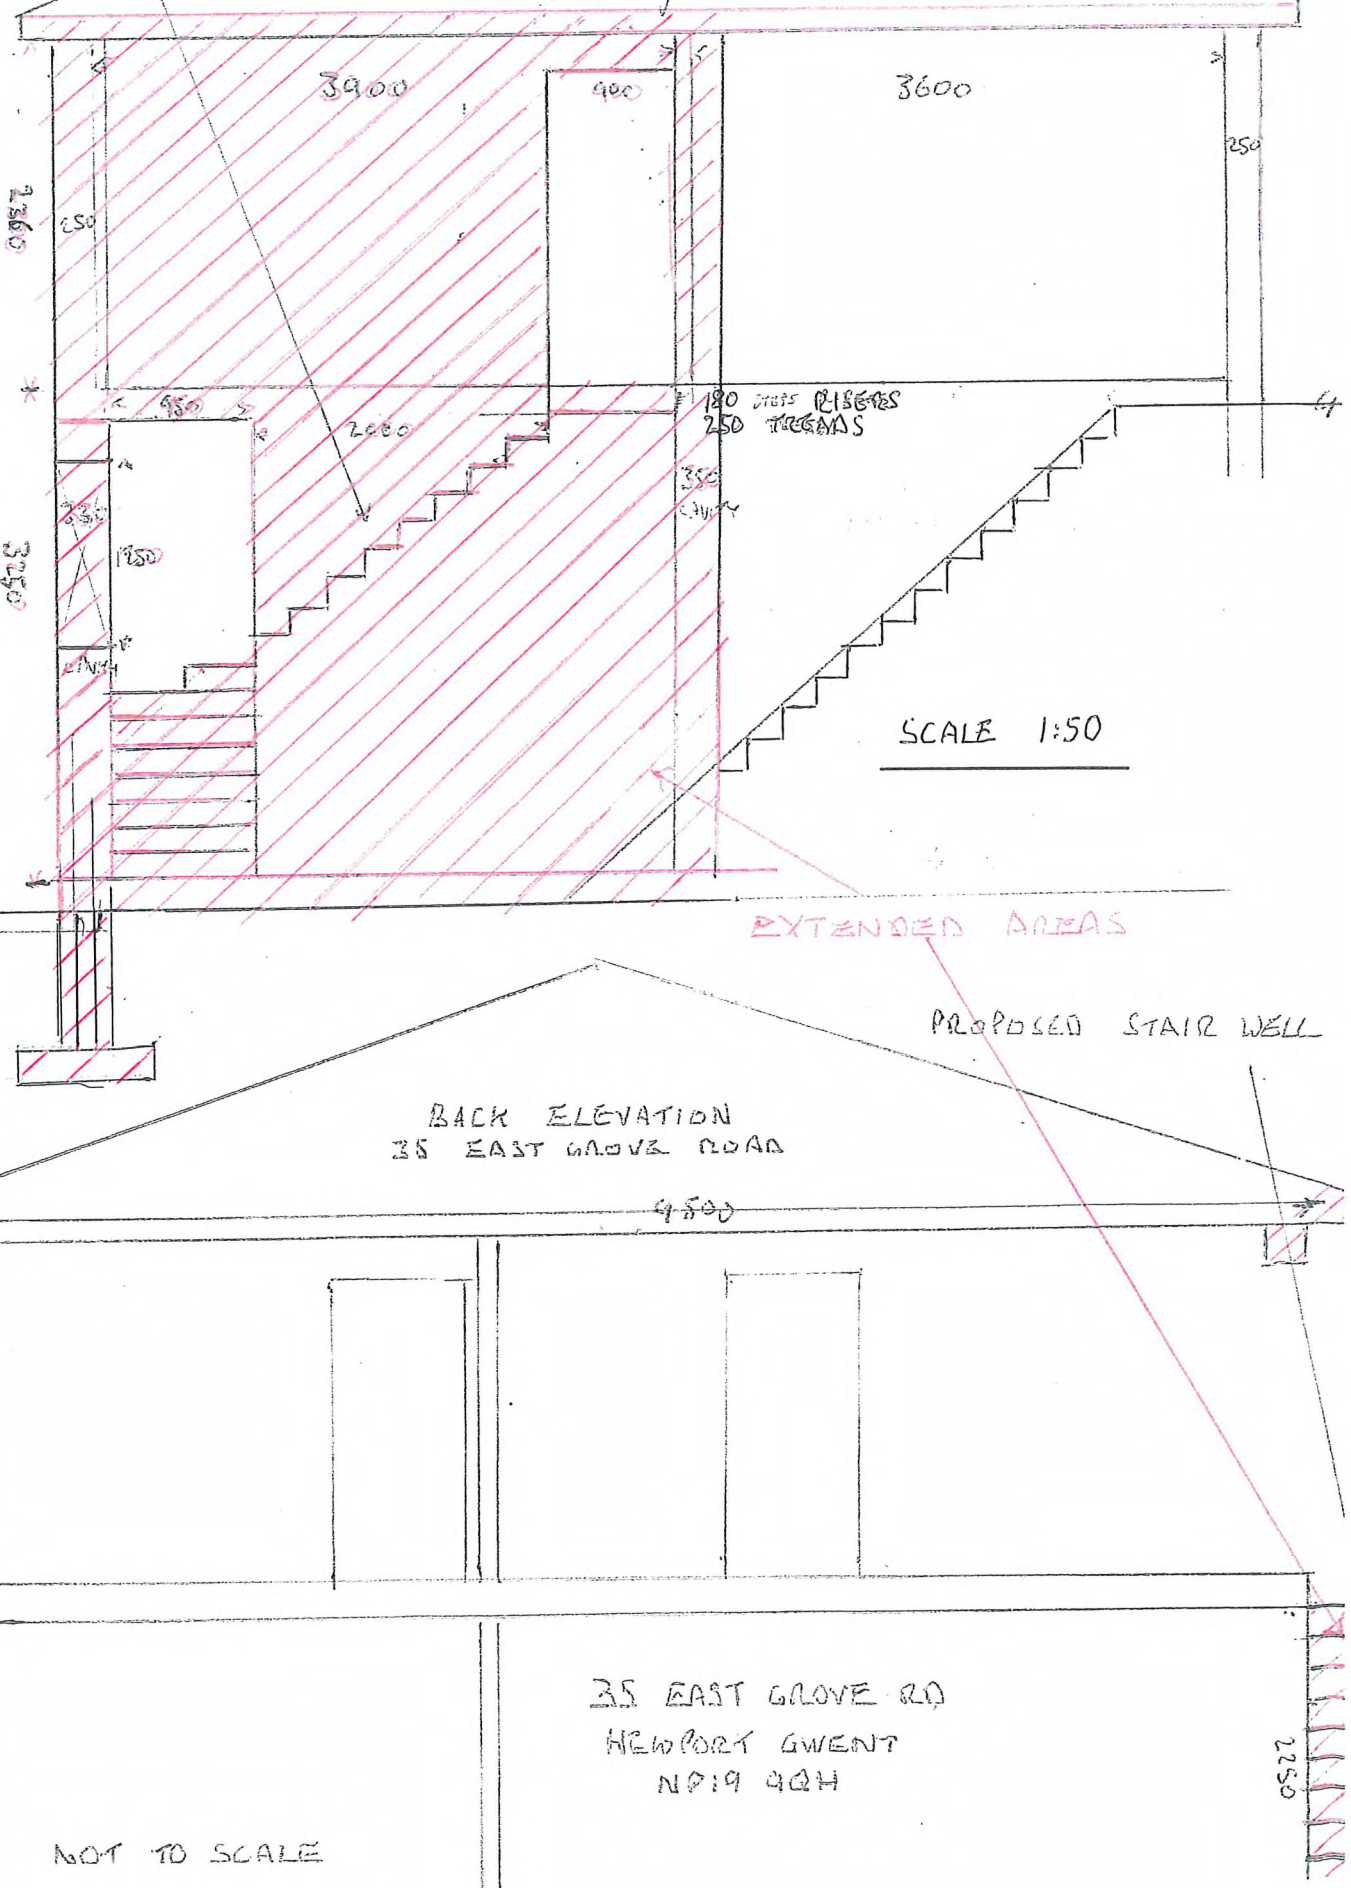

ALLOTMENT

TRACK

33 EAST GROVE ROAD  
NEWPORT  
NP19 9QH

SCALE 1:300

35

238807

2-91

33


PAVEMENT

ROAD

PAVEMENT




LOCAL GROUND FLOOR  
35 EAST GROVE ROAD

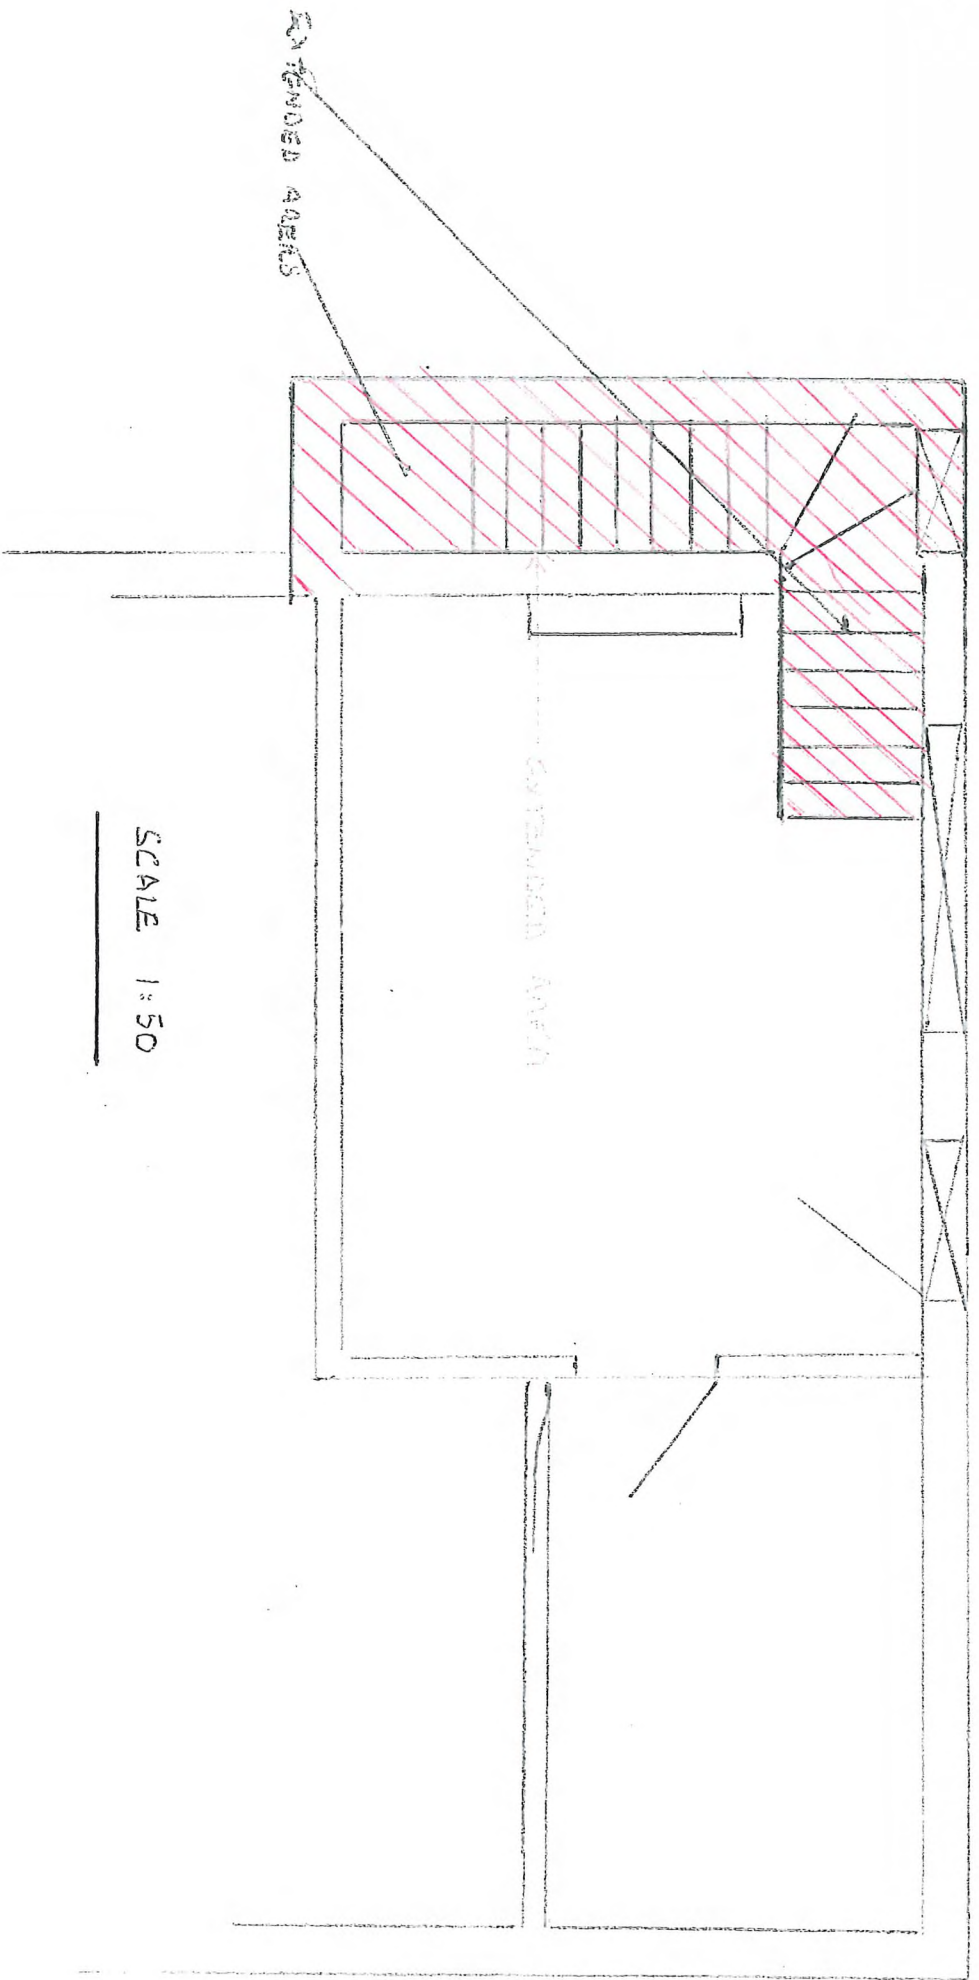

SCALE 1:50

35 EAST GROVE ROAD.

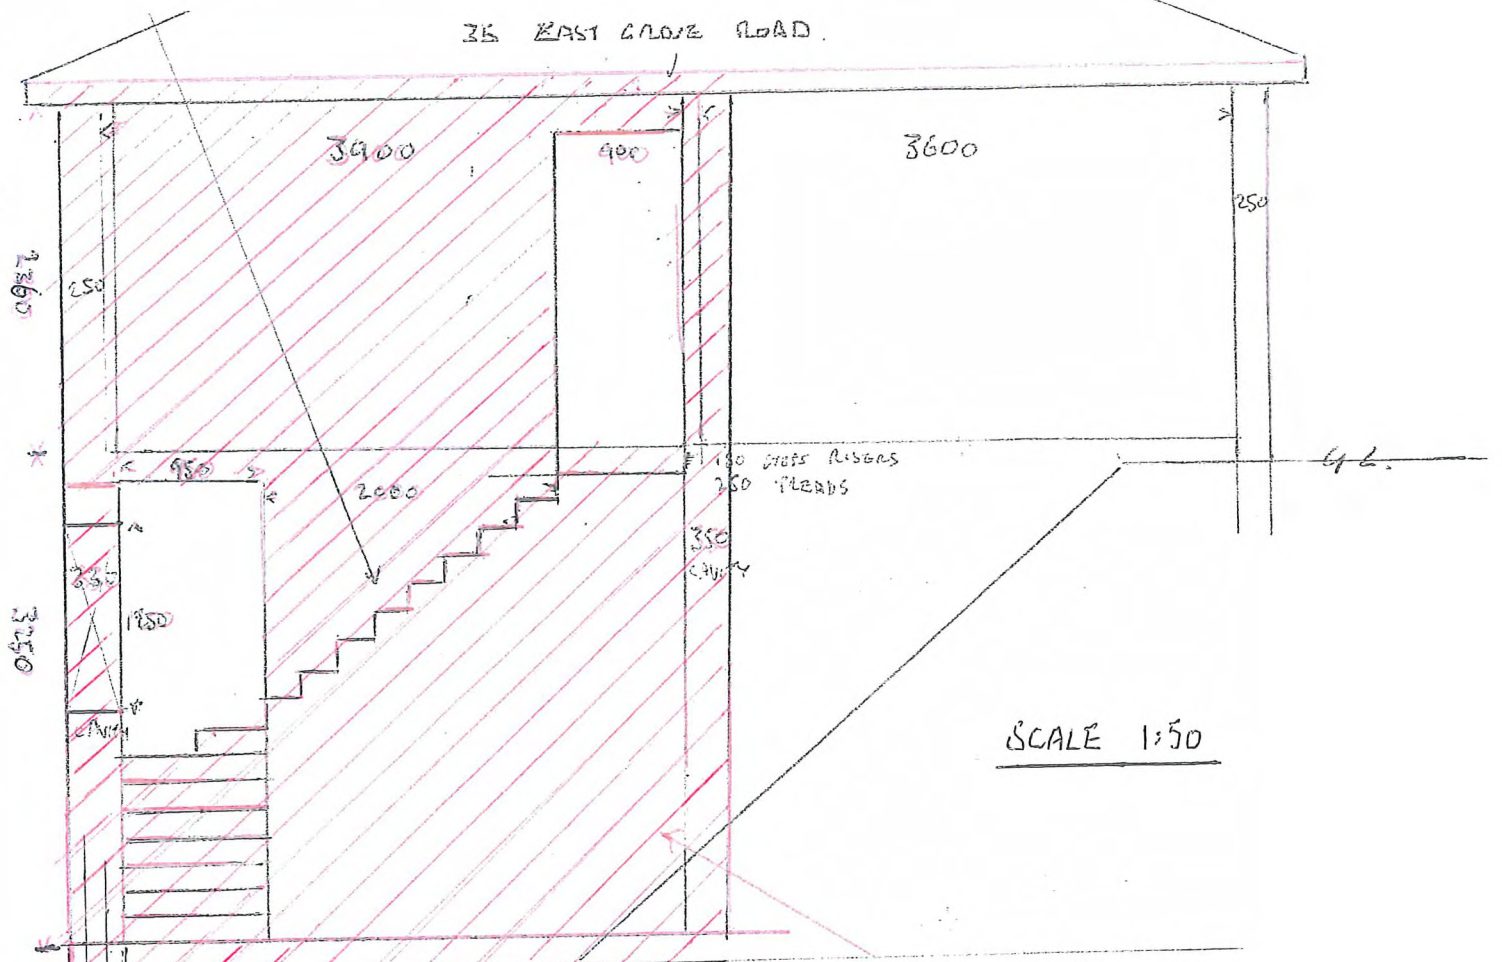

BACK ELEVATION  
35 EAST GROVE ROAD

4500

35 EAST GROVE RD  
NEWPORT GWENT  
NP19 9QH

2250

330

D.F.C.

0271

Upper Ground Floor.

35 EAST GROVE ROAD ANNEPORT NJ 09994

330 cavity

80<sup>th</sup> INSTALLATION

2650

5250

4.510

# BONDAGE

PROPOSED  
EXTENSION

• 50000

TWO SKIN  
INSULATED  
CAVITY  
WALL

EXTENDED ANZA

3-890

5-330

07LE

0660

2100

1790

3003

067E

3600

007E

EXISTING CONCRETE STEPS

PLANI


SCALE 1:50

# EXISTING ELEVATIONS


MR. LAURENCE WHITE.


355 EAST GROVE RD. NEWBOLT NY 11990H

SCALE 1:100

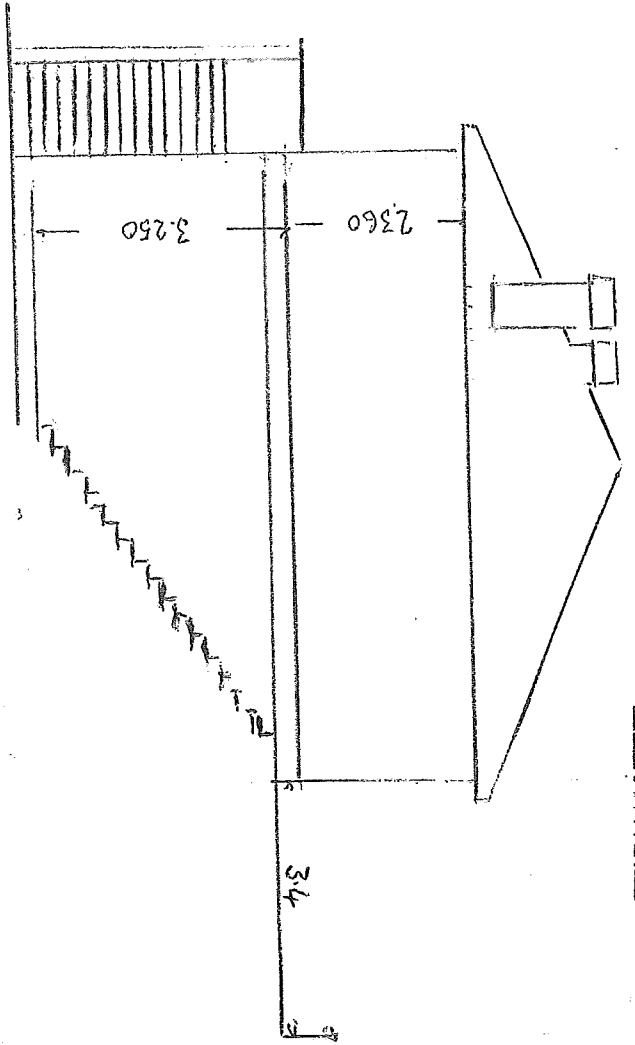


## SIDE ELEVATION

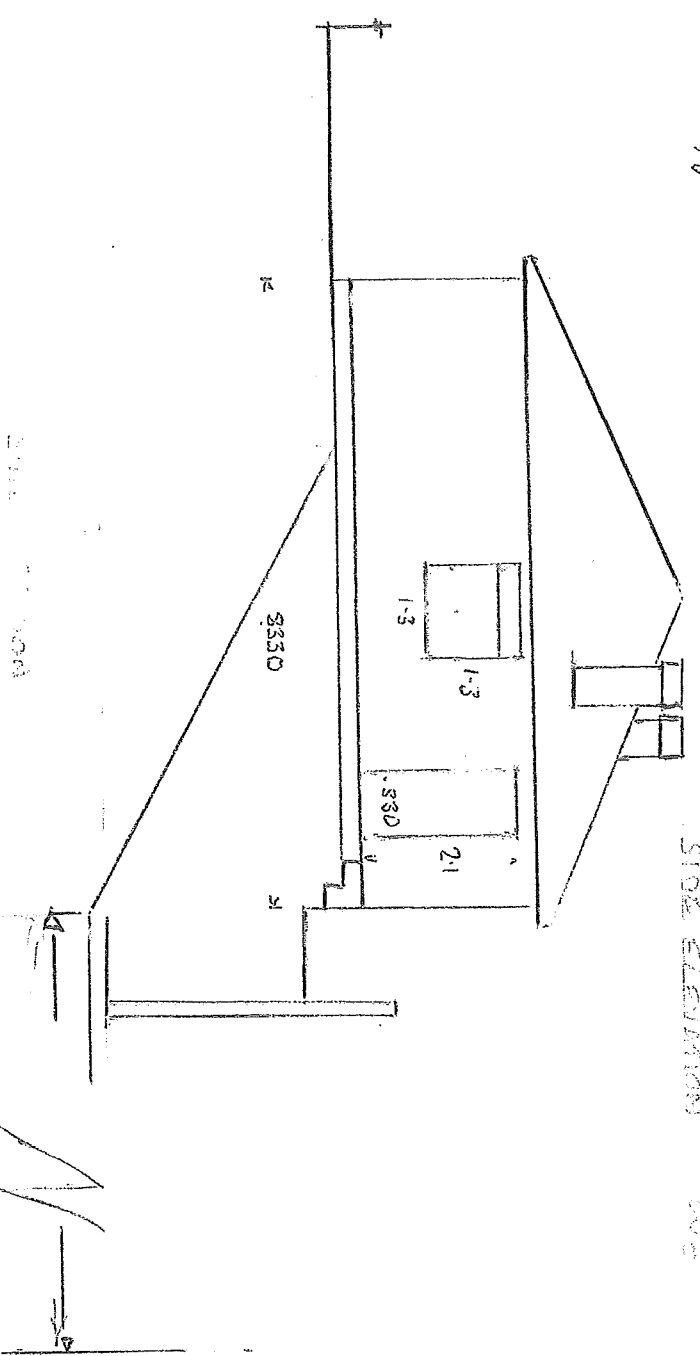

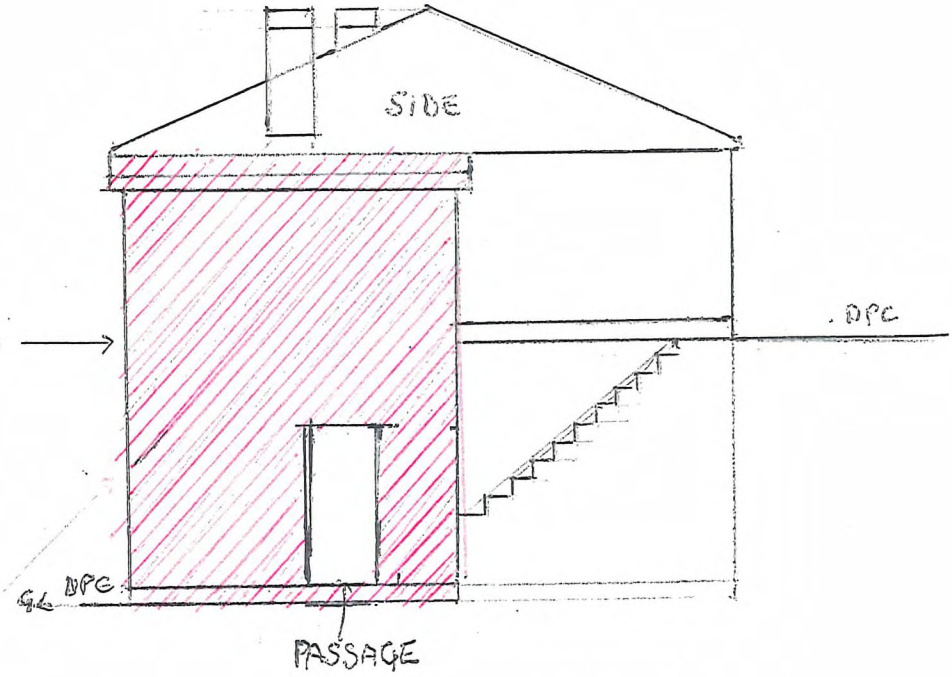

EXTENDED AREAS


SCALE 1:100

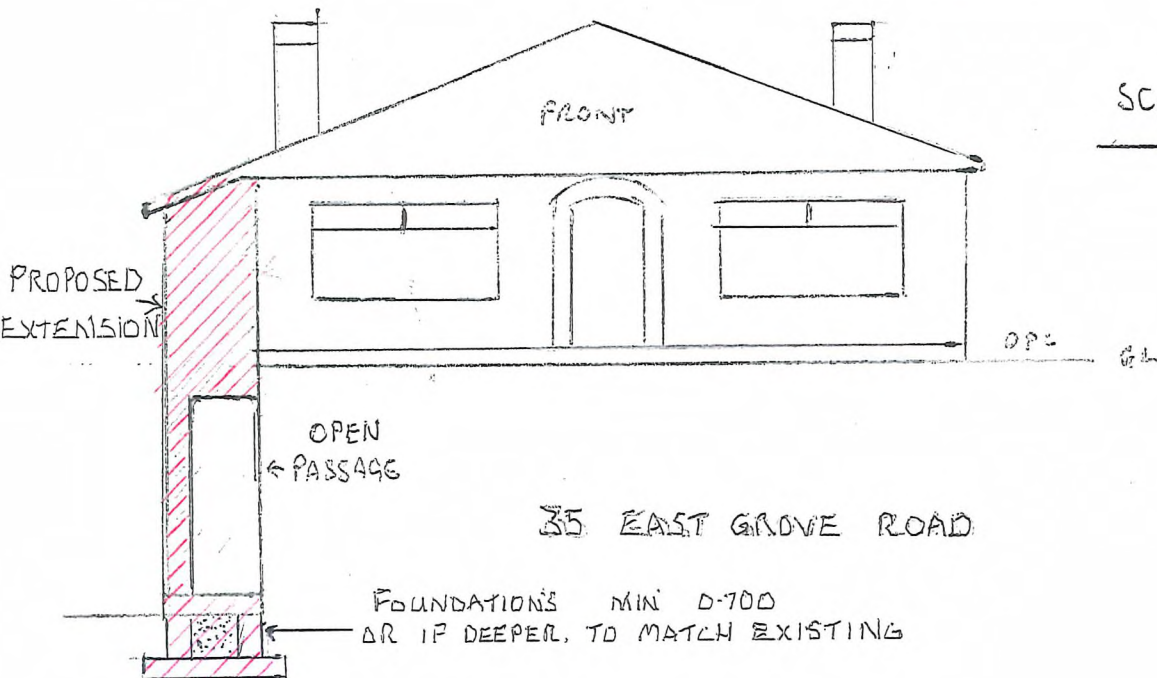


35 EAST GROVE ROAD

35 EAST GAVEL ROAD  
 NEWPORT  
 NP19 9QU



LOWER GROUND FLOOR

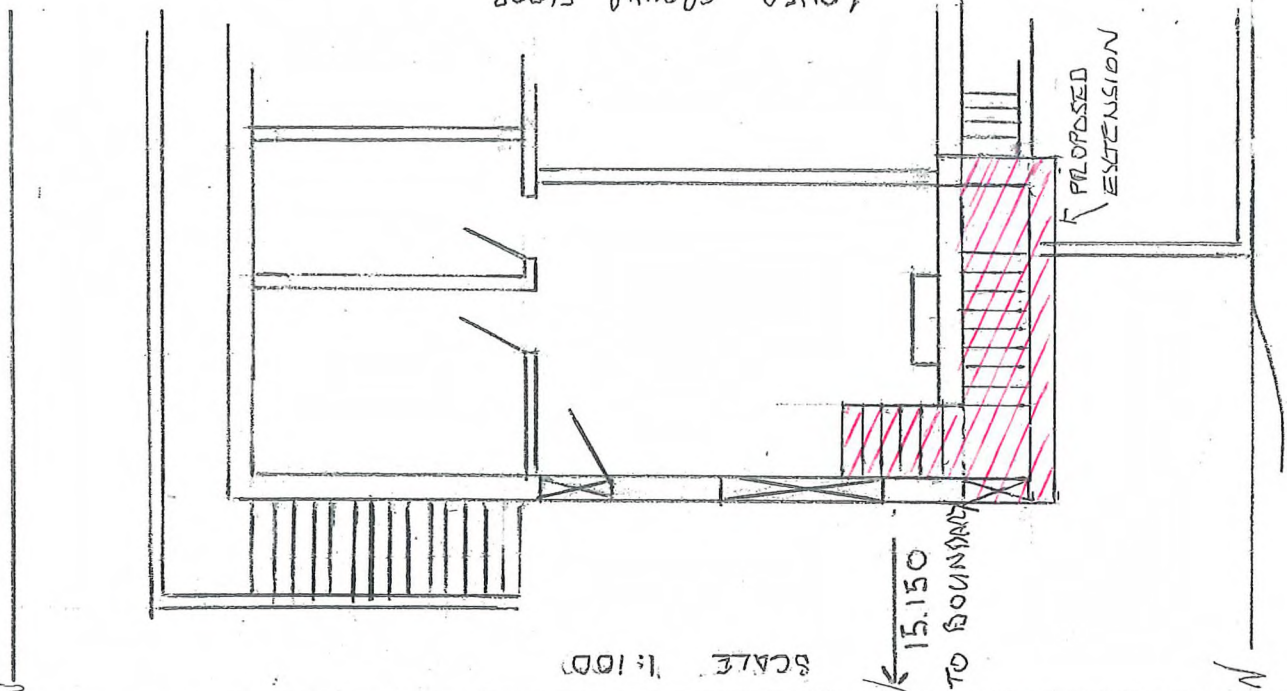


GROUND FLOOR  
 9.8  
 16.720

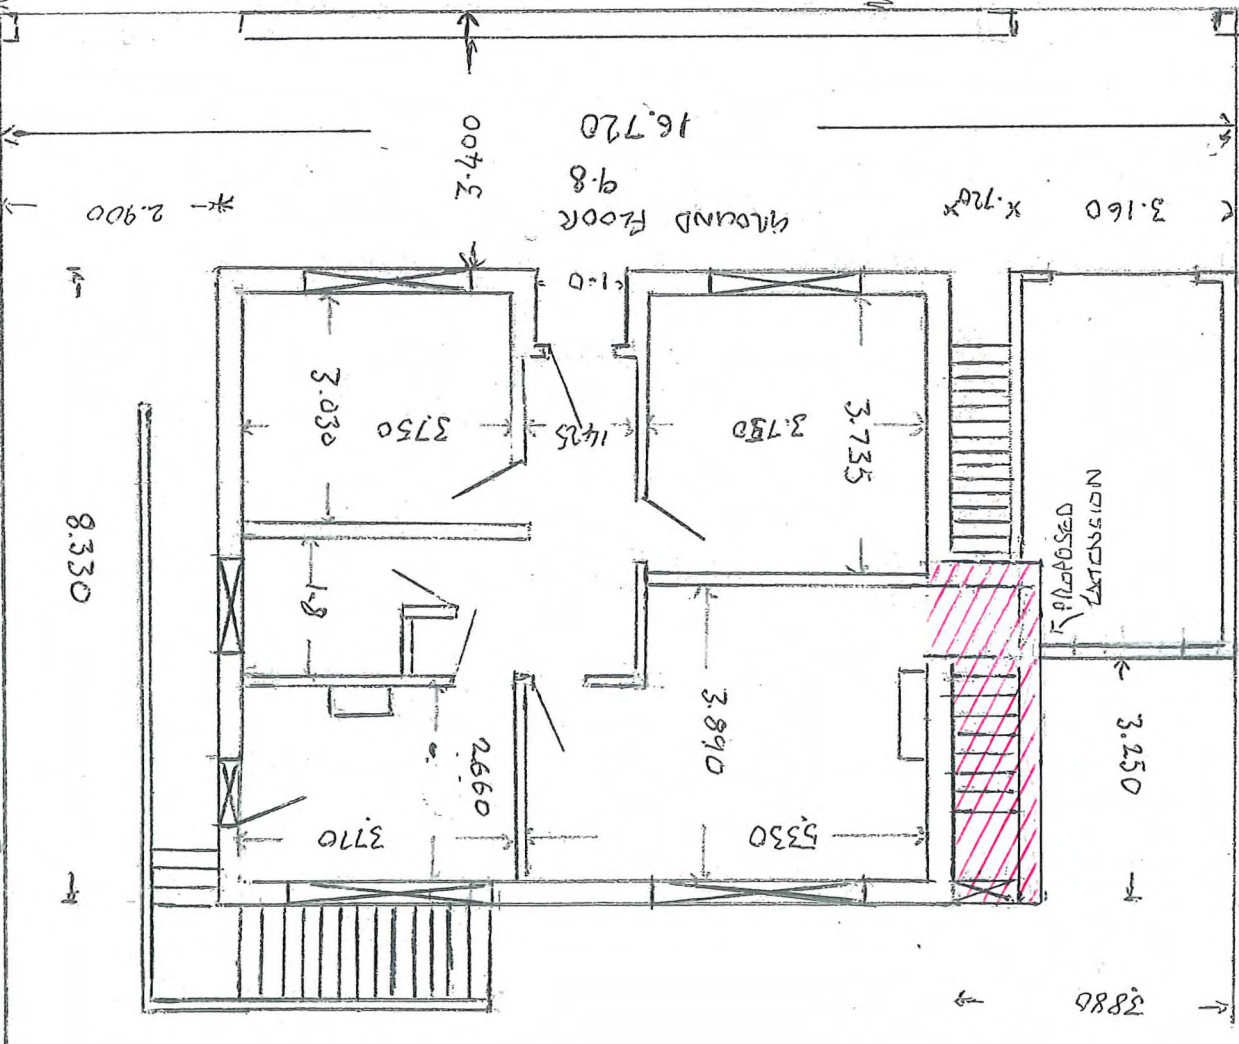


35 EAST CLAYVE ROAD  
NEWCASTLE  
NSW 1590

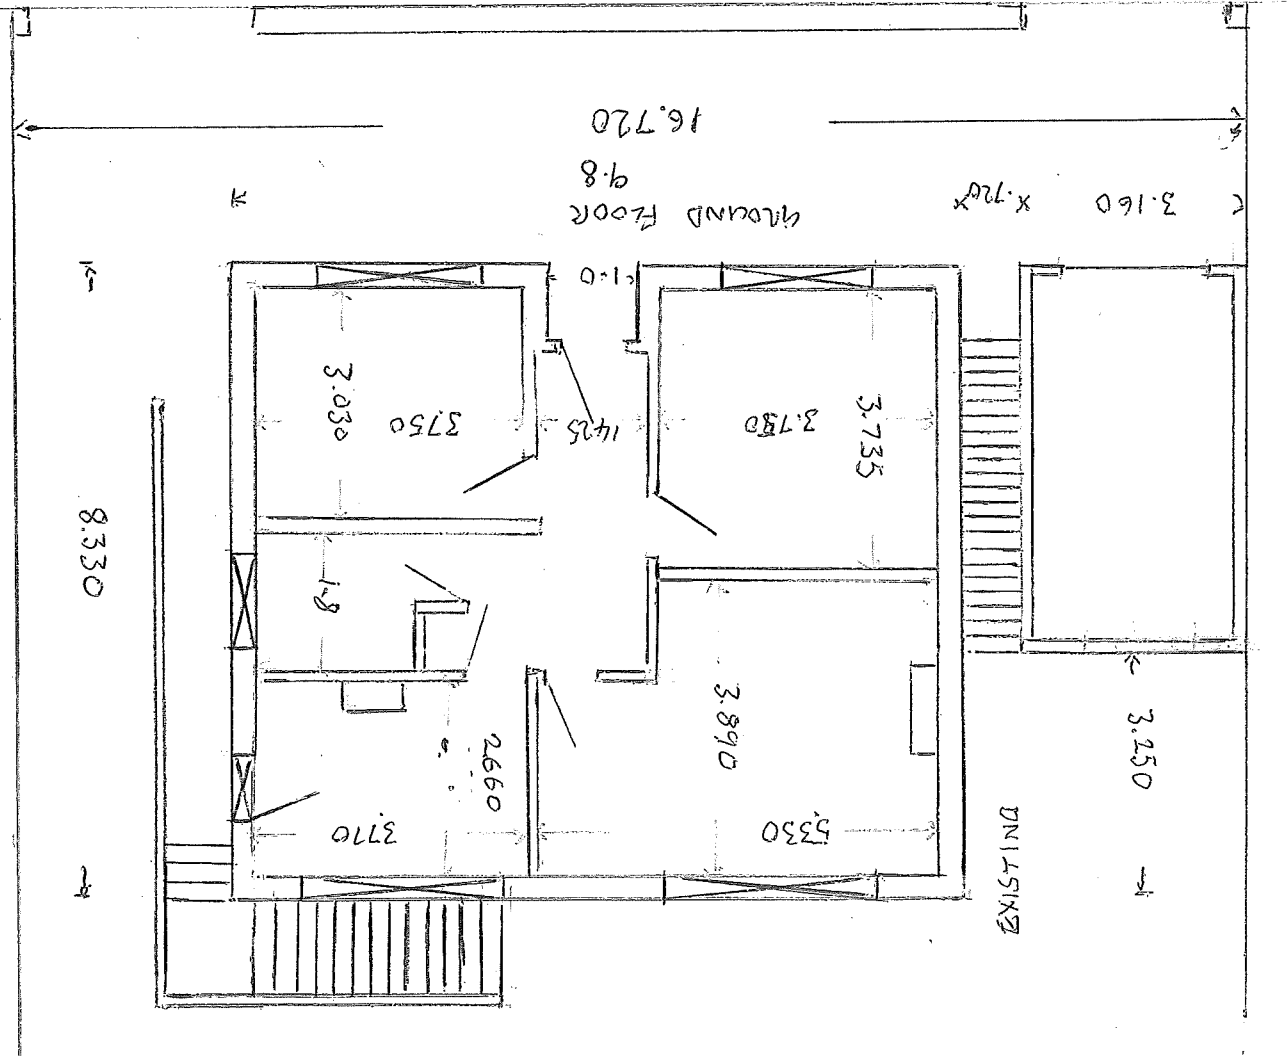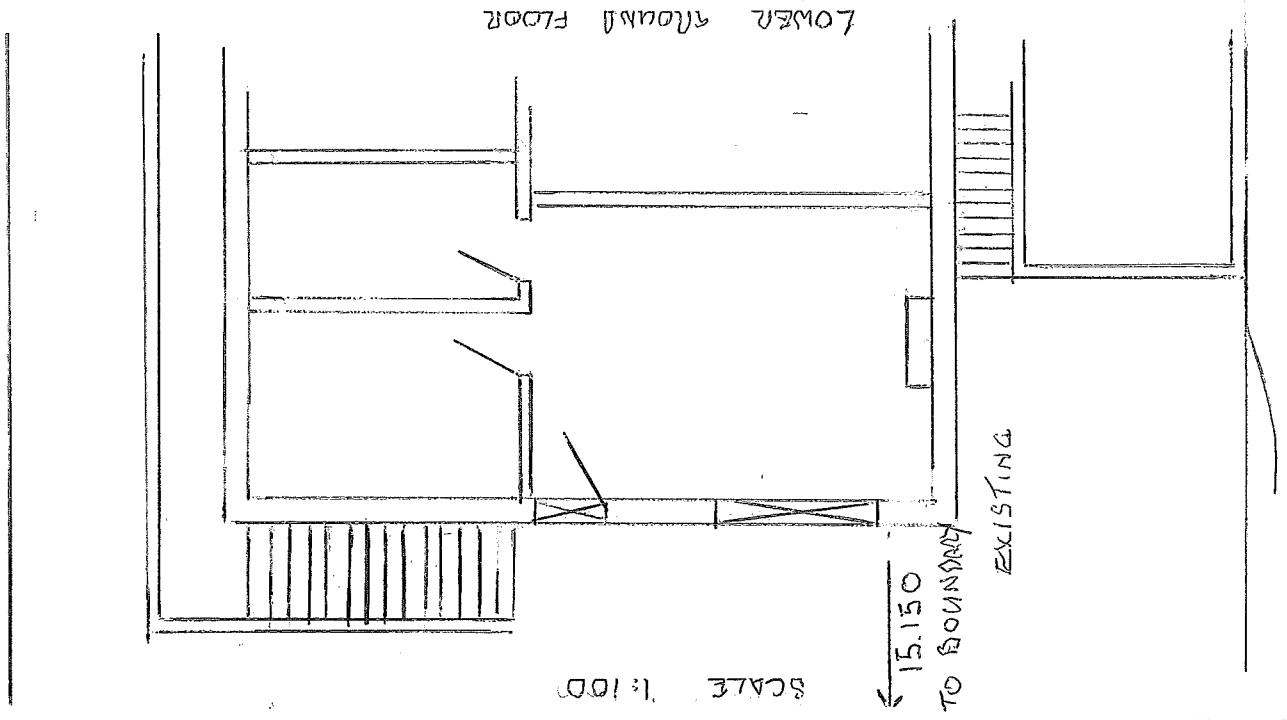

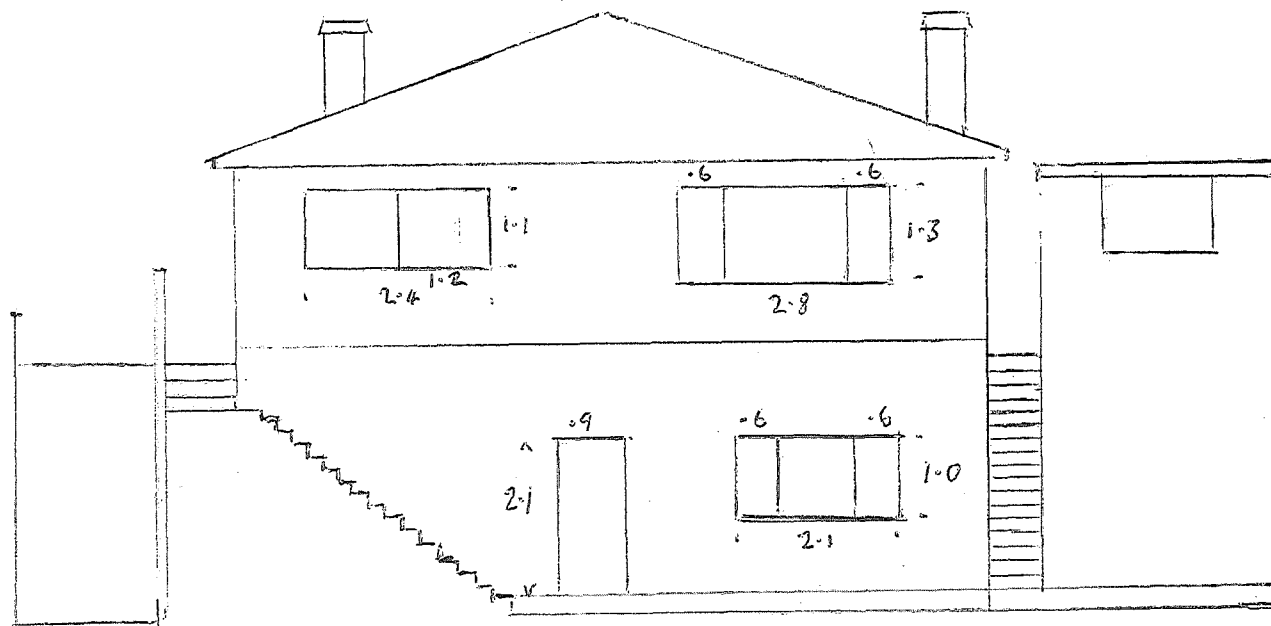

REAR ELEVATION

EXISTING ELEVATIONS

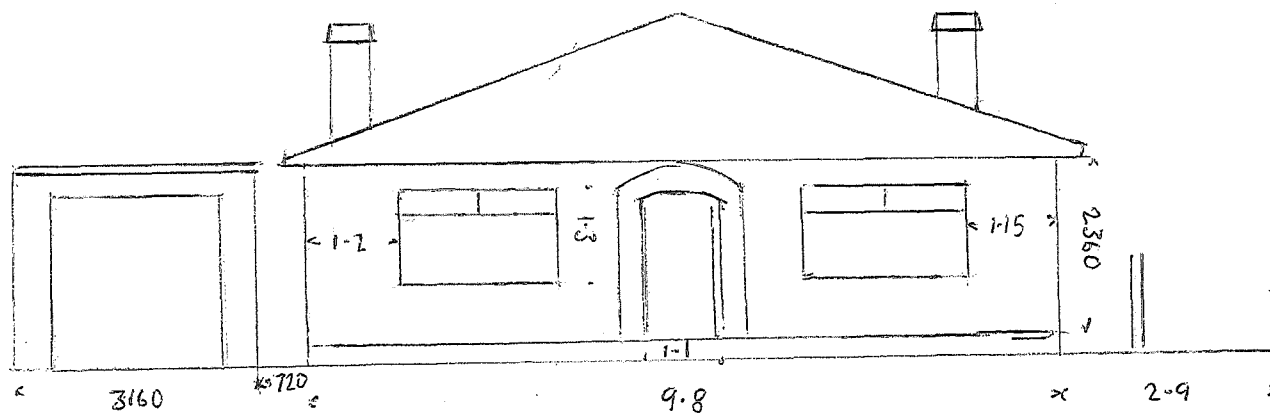

FRONT ELEVATION

16580

MR. LAWRENCE WHITE

35 EAST GROVE ROAD NEWPORT NP19 9QH

LARRYW123@HOTMAIL.CO.UK.

07745018143

SCALE 1:100