


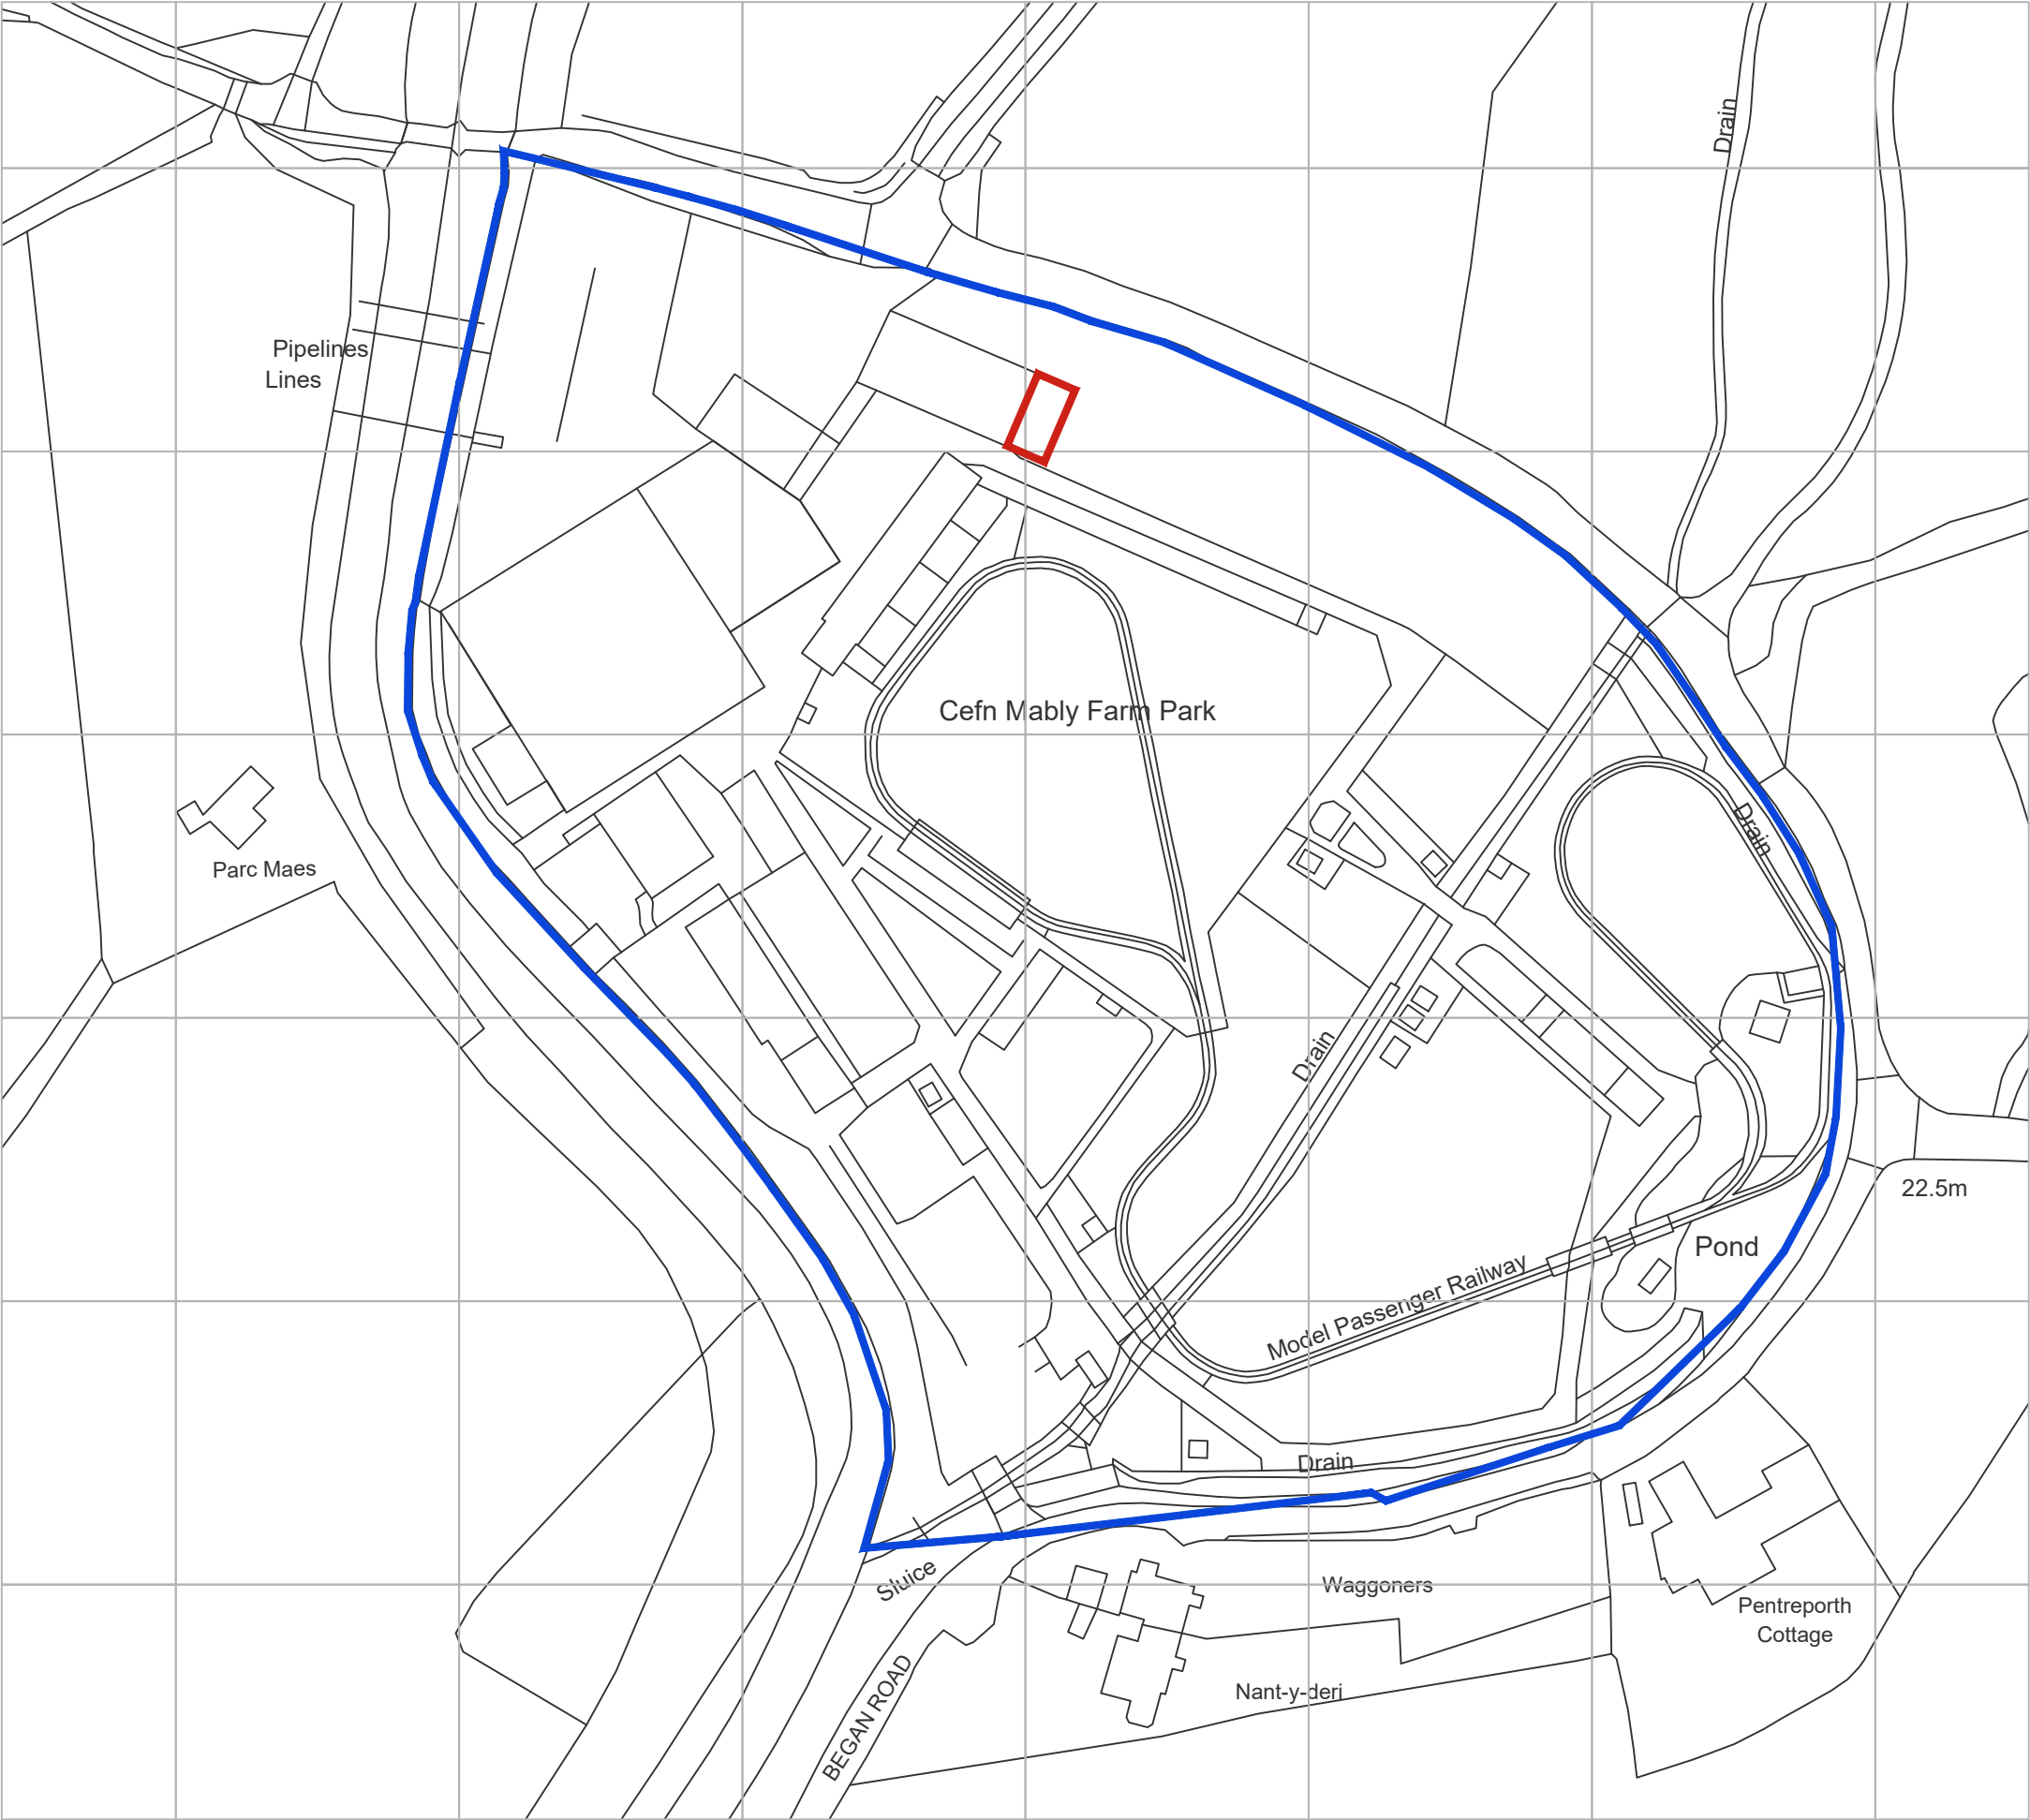

Ordnance Survey, (c) Crown Copyright 2025. All rights reserved. Licence number 100022432

NORTH

WA

Westfield Architects

Project:

Cefn Mably Farm Park
Mechanical Installations

Location:

Cefn Mably Farm Park,
Cefn Mably, Began Road.
Cardiff. CF3 6LP.

Title:

Site Location Plan

Issue

15.06.26

PLANNING SUBMISSION

0255075m

0

25

50

75m

Base Date:

11.25

Scale:

1:1250@A3

Drg No:

460 - AL(90)00

TEL - 07846 126350. E-MAIL - sam@westfieldarchitects.co.uk
2 Alexander Gate, Ffordd Pengam, Cardiff. CF24 2SA.